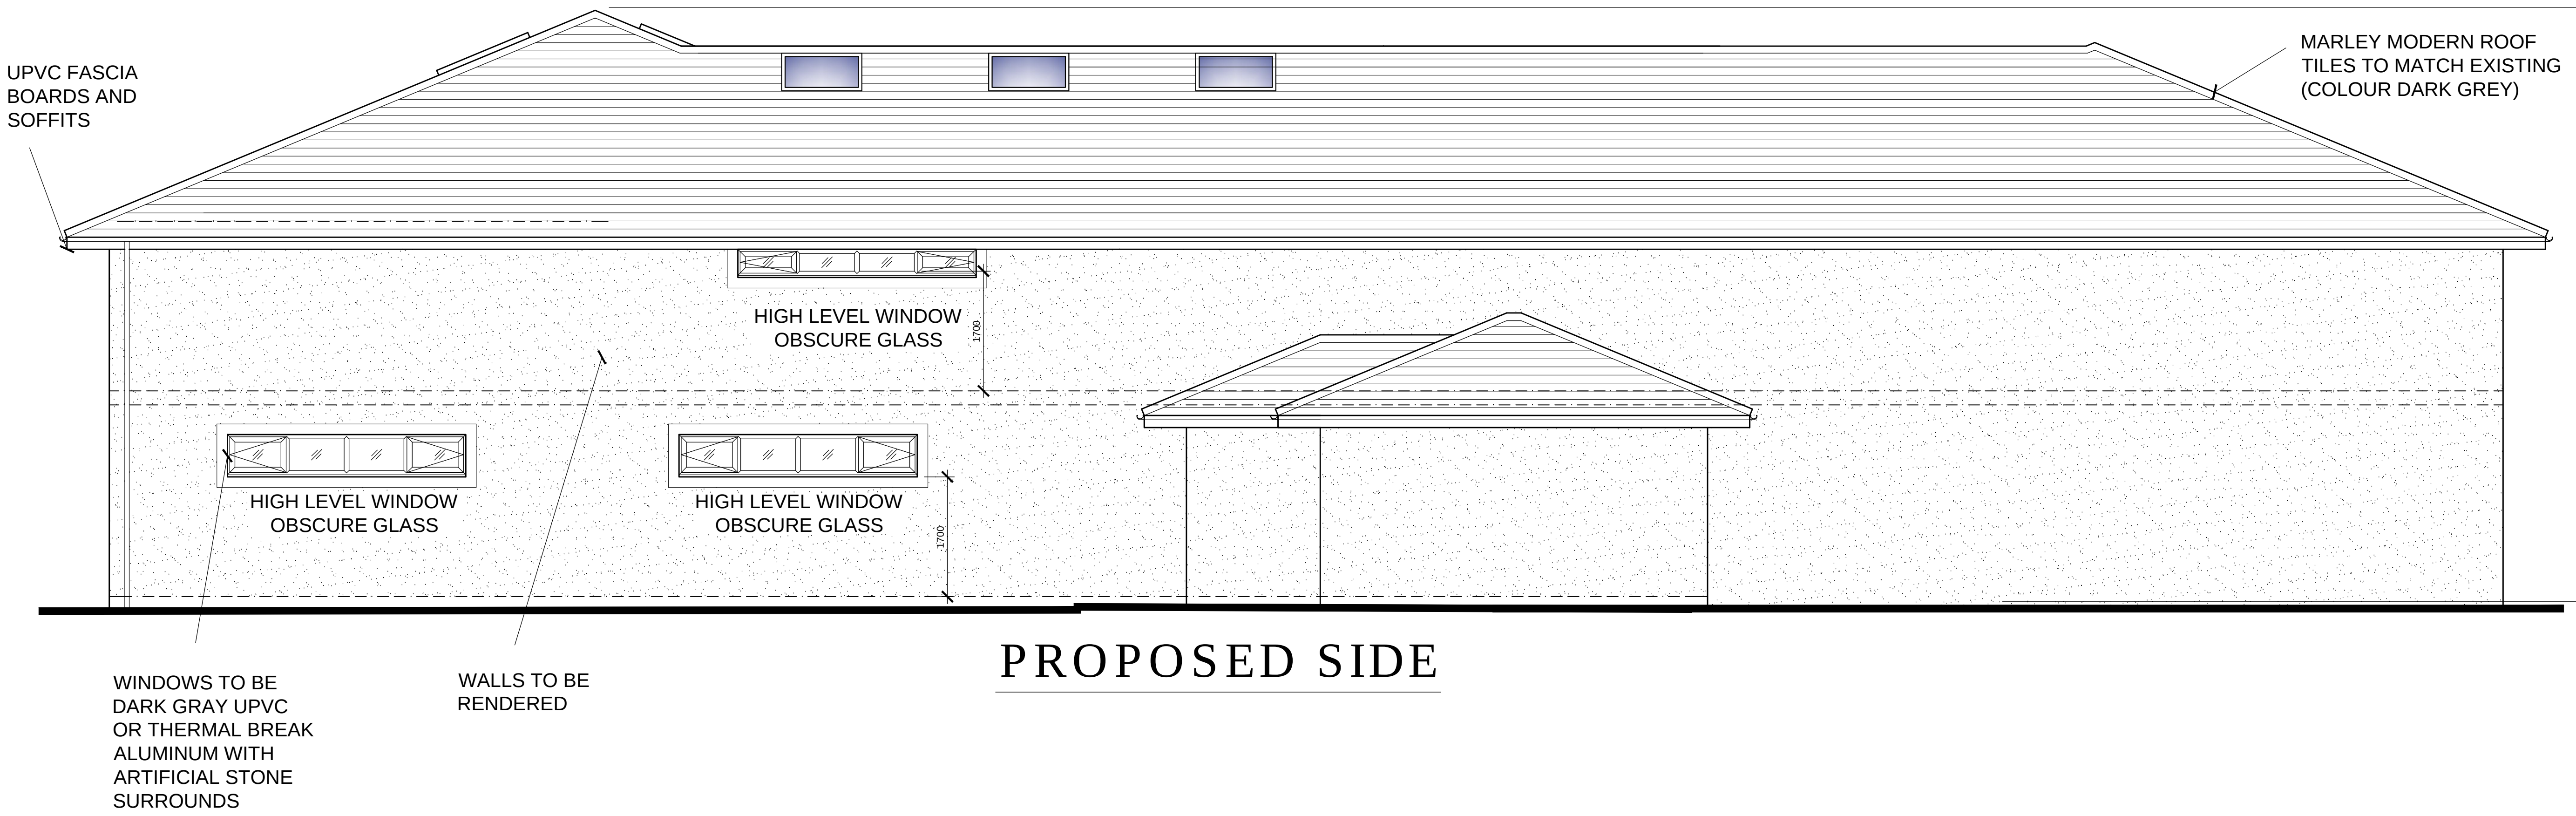
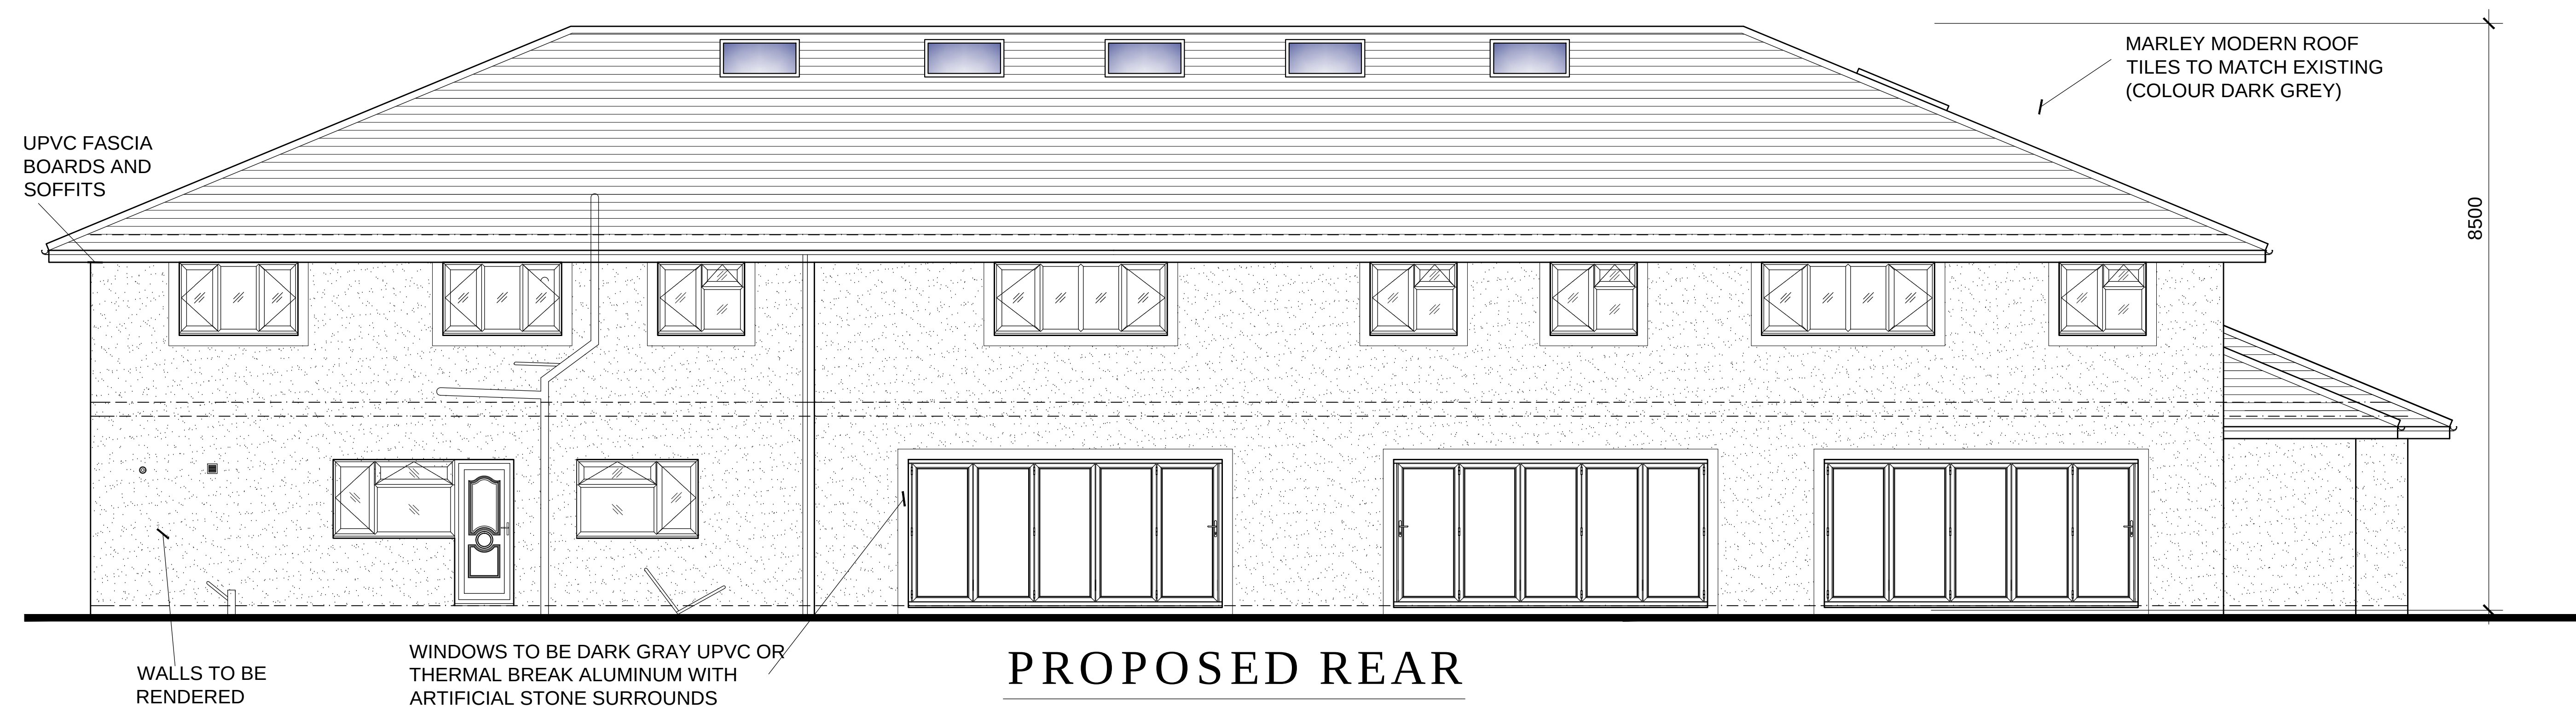


A	20-10-2022	Garage & 1st fl. over altered to increase distance from boundary	
B	22-10-2023	Clf height to side elevation windows changed	
REV	DATE	AMENDMENTS	INT
Harry Jackson Surveyors Limited			
Unit 4A Farmworth Park Industrial Estate			
Wellington Street, Farmworth, Bolton BL4 7BY			
Tel: 01204 701740 Mobile: 07931 321879			
CLIENT		Mrs Shahana Begum	
ADDRESS		The Gatehouse Woodhill Road	
		Bury BL8 1BN	
PROJECT		Extension & Alts to Existing Dwelling	
TITLE		Proposed Elevations (Sheet 2 of 3)	
DRAWING No.		REV B	
SCALES		1:50 DATE Sept 2017	
DRAWN BY		SE SHEET SIZE A1	
CHECKED BY		HJ COPYRIGHT ©	