

GENERAL NOTES


THE CONTRACTOR IS ADVISED TO VISIT THE SITE PRIOR TO TENDERING & ASCERTAIN ALL LOCAL CONDITIONS & RESTRICTIONS LIKELY TO AFFECT THE WORK. ANY DISCREPANCIES NOTIFIED TO THE CONTRACT ADMINISTRATOR IMMEDIATELY.

THE CONTRACTOR IS TO CHECK ALL DIMENSIONS ON SITE PRIOR TO COMMENCING WORKS OR ORDERING ANY MATERIALS. DO NOT SCALE OFF DRAWINGS.

ALL WORKMANSHIP AND MATERIALS TO COMPLY WITH BUILDING REGULATIONS, SCHEMES & SPECIFICATIONS RELATING TO THE PROJECT AND INSTRUCTIONS AGREEMENT CERTIFICATES ETC. ALL MATERIALS SHALL BE SUITABLE FOR PURPOSE.

THE CONTRACTOR IS TO MAKE GOOD ALL WORKS DISTURBED.

THE CONTRACTOR TO COMPLY WITH CDM REGULATIONS AND HEALTH AND SAFETY REQUIREMENTS WHERE APPROPRIATE.

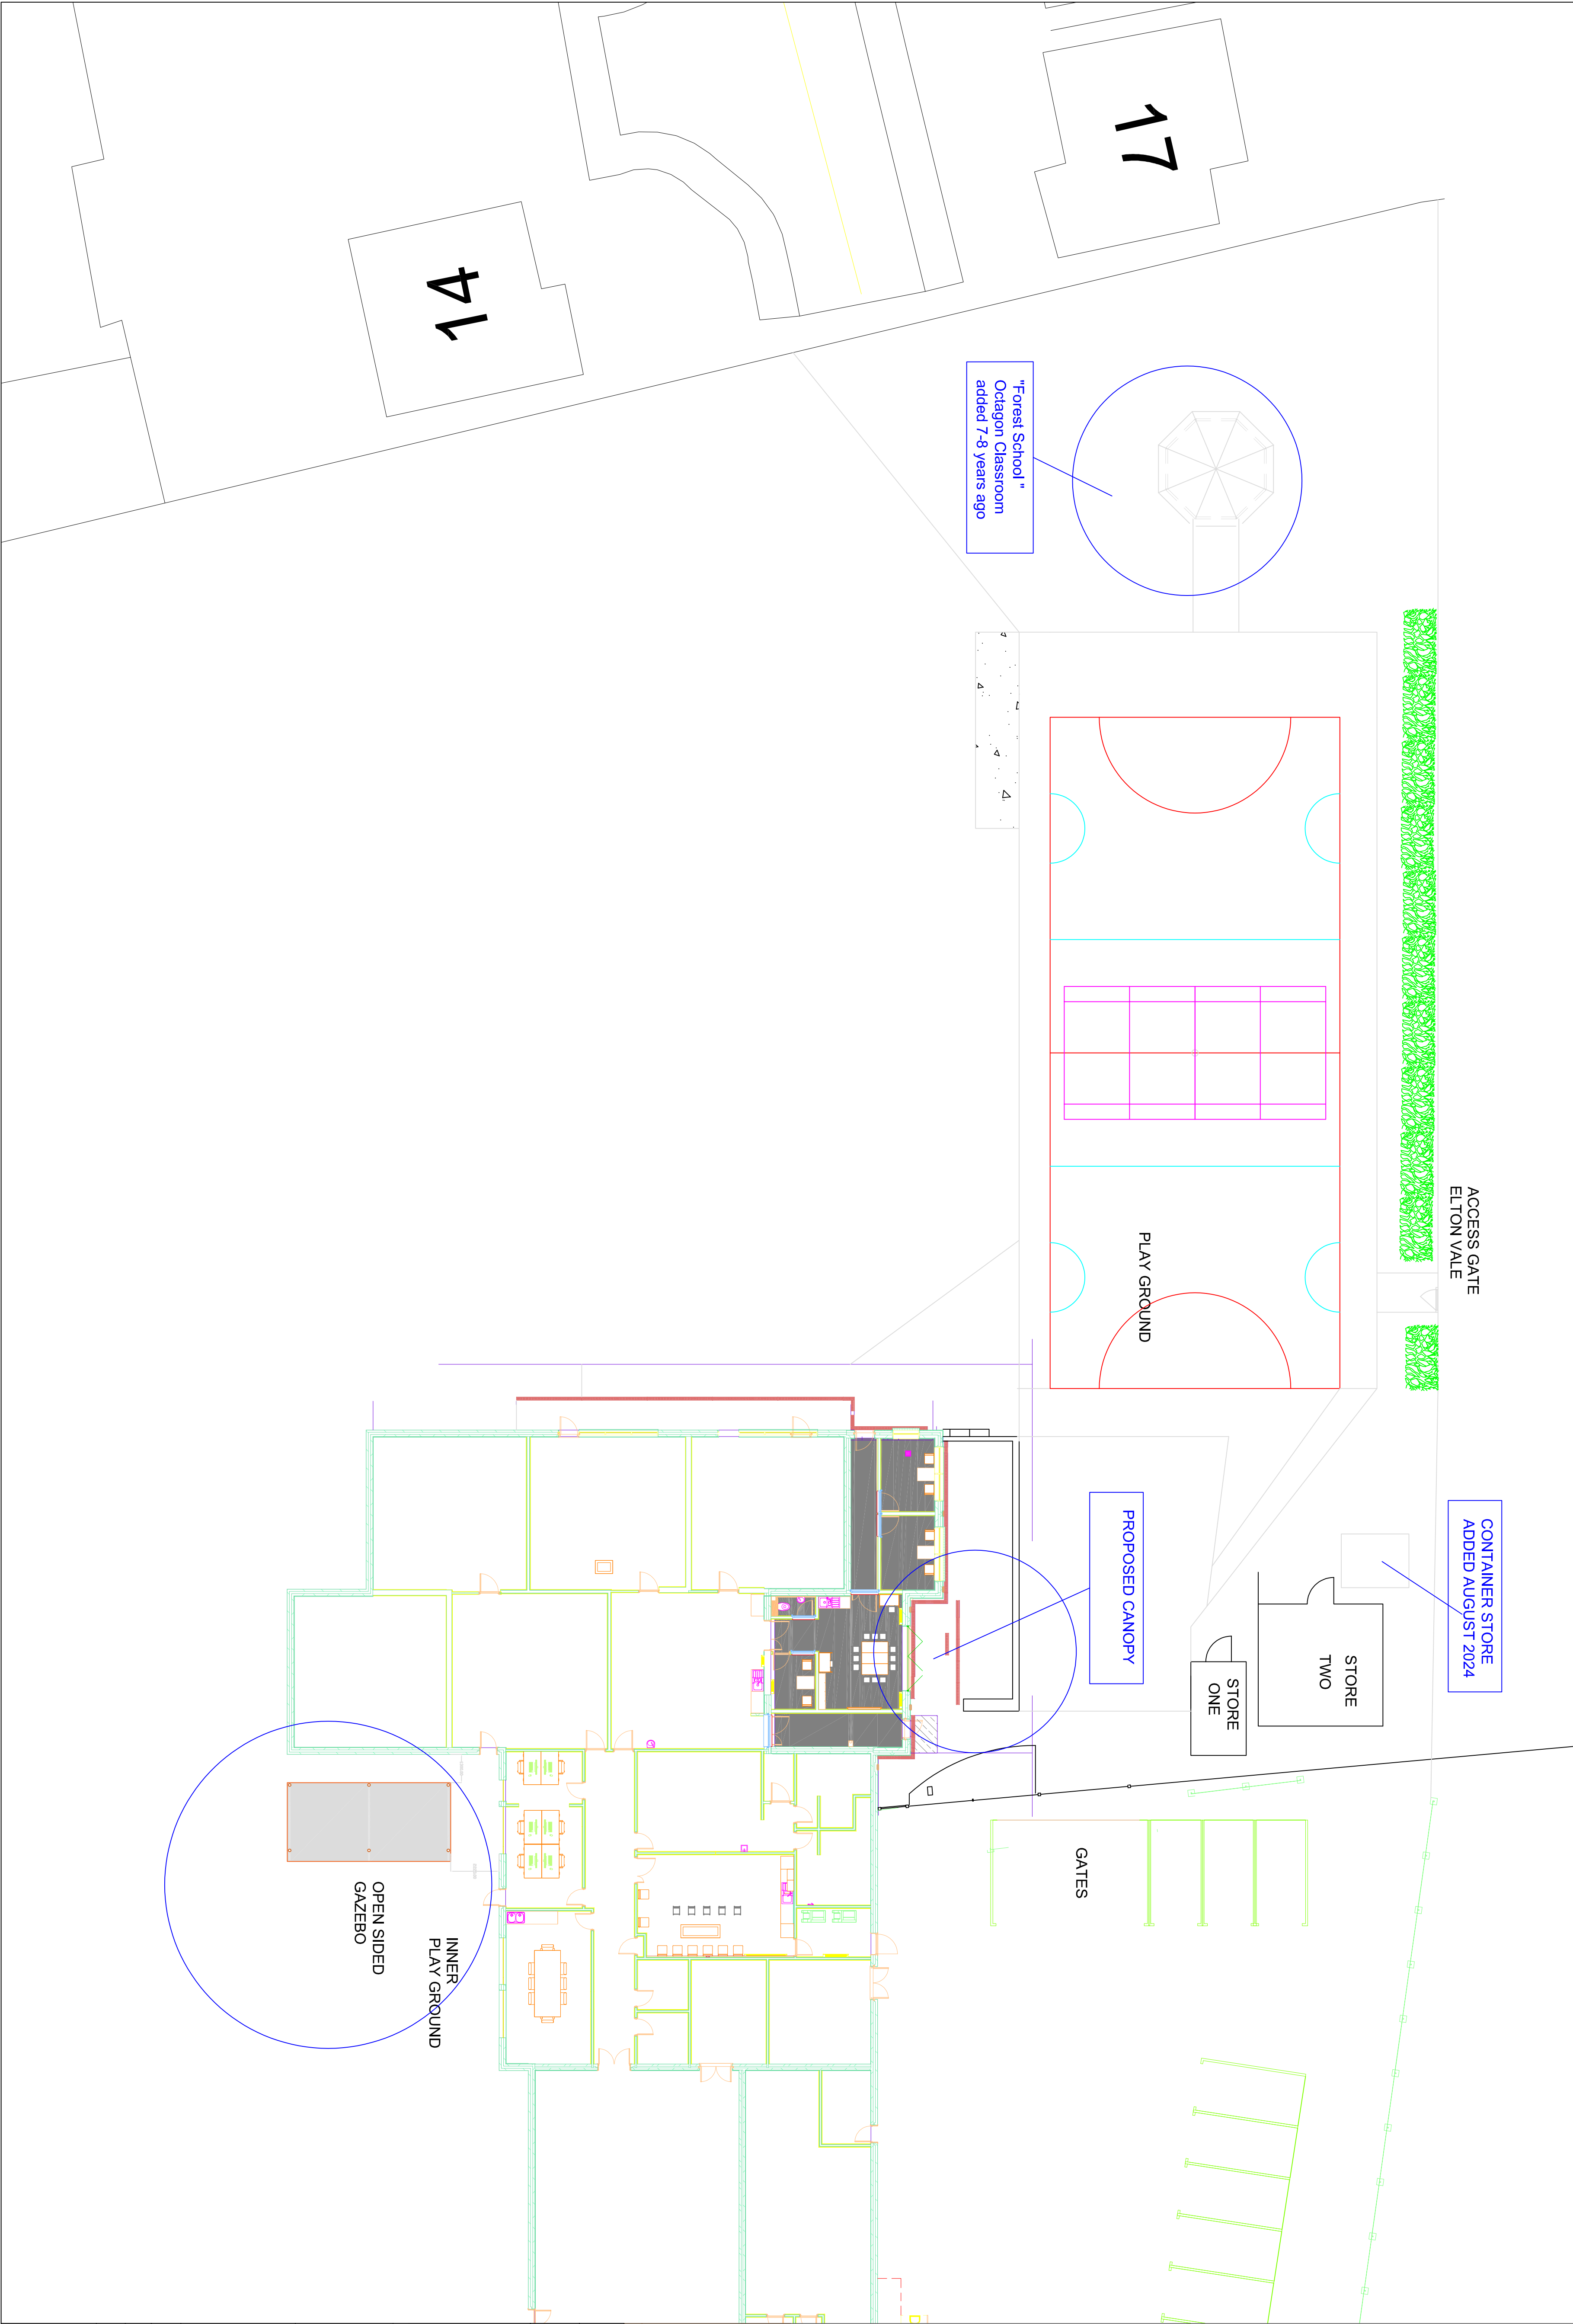

REV	DESCRIPTION	DATE
-----	-------------	------

"Planning" Issue

This design/document has been prepared by Bury MBC Architectural Services. It is for your information only and should not be used for any other purpose than the use originally intended.

Operational Services
Architectural Section
Building Surveying



Room 7, Ground floor, Bury Town Hall,
Knossley Street, Bury, Lancs. BL9 9SW
Bury, Lancs. BL9 9SW
Tel: 017893 189173
Web: www.bury.gov.uk

Project Title:
CHANTLERS PRIMARY SCHOOL, FOULDS AVENUE, BURY

Project Title:
CHANTLERS PRIMARY SCHOOL, FOULDS AVENUE, BURY

DRAWING TITLE:
SCHOOL LOCATION PLAN 2024 Showing
proposed and exiting developments on site

DRAWN BY: K.B. DATE: 17.12.2024 ISSUE NUMBER:

CHECKED BY: DATE: DATE OF ISSUE:

SCALE: 1:150 @ A1

DRAWING NUMBER:

KB 22305 LOCATION PLAN DOC 'B'