


PLANNING

REV	DESCRIPTION	INTL	CHK	DATE
A	for client comment	MV	TW	14.10.21
B	layout amended	MV	TW	15.10.21
C	planning issue	MV	TW	22.10.21
D	amended following LPA comments	ML	TW	24.03.22
E	hidden topographical survey layers switched on	ML	TW	31.03.22
F	visibility splays added	ML	TW	01.04.22

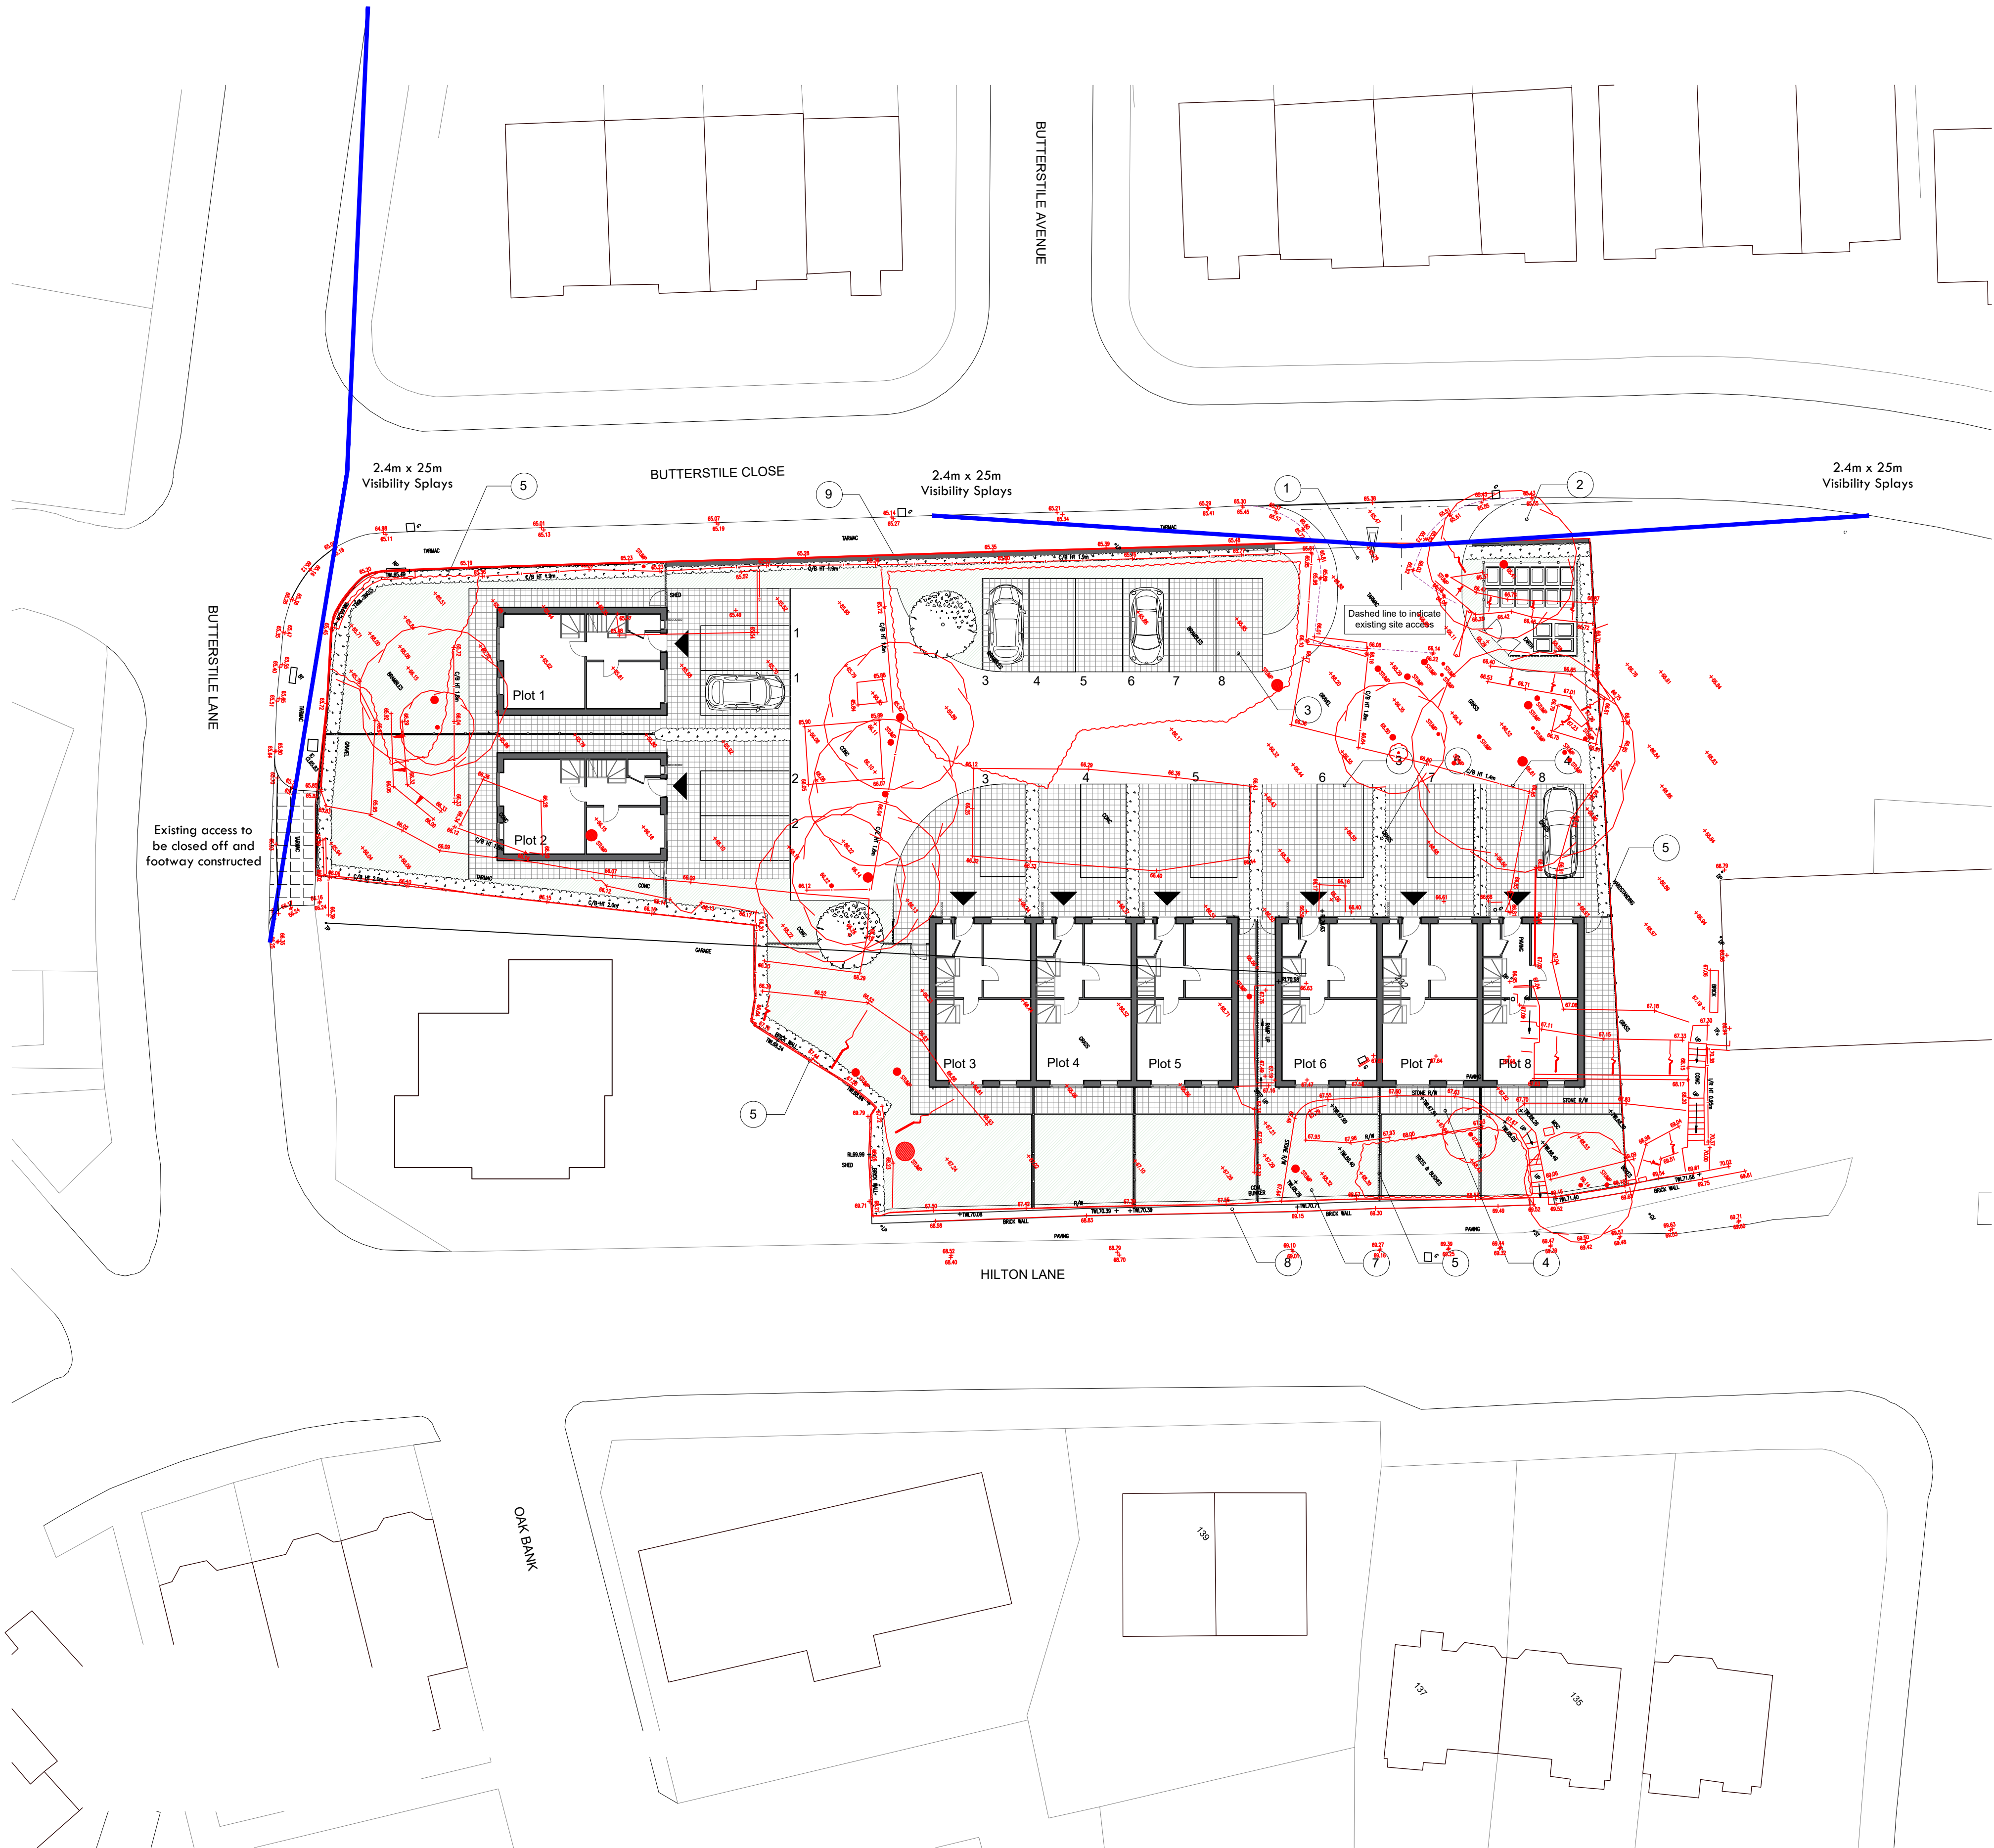

Landscaping Legend

- 1 Shared surface in permeable block paving or similar.
- 2 Existing pavement.
- 3 Parking space in permeable block paving or similar.
- 4 Hard landscaping in permeable paving stones / blocks.
- 5 Plot dividing / boundary fencing. 1.8m High vertical lap timber or similar. Matching gate where required.
- 6 Low level plot dividing hedge. Species TBC.
- 7 Lawned garden area.
- 8 Existing boundary wall retained. To be cleaned / painted.
- 9 0.6m high brick boundary wall with 0.5m metal railing top



1:200