


Do not scale off this drawing. All dimensions to be checked on site prior to manufacture and construction. This drawing is the property of Just-H Architects and should not be reproduced without permission. All discrepancies to be brought to the attention of the architect immediately. This drawing to be read in conjunction with the specification / bill of quantities and related drawings.

| REVISION |   |          |     |
|----------|---|----------|-----|
| P01      | FIRST ISSUE   | 14.10.21 | SK  |
| P02      | Revised to suit new design due to cost constraints   | 07.12.21 | RCO |
| P03      | Column positions and roofs amended following existing survey   | 14.03.22 | CT  |
| P04      | Amended to suit revised roof geometry   | 01.06.22 | RCO |
| P05      | RWP numbers and positions altered as Alumasc rainwater calculations and Knauf insulation Urbanscape green roof drainage report.   | 23.08.22 | CT  |
| P06      | Column sizes and grid line references amended as SE details   | 21.09.22 | CT  |
| P07      | Area subject to driving rain penetration added   | 07.10.22 | RCO |
| P08      | Canopy Roof 2 geometry amended. Column positions amended following design review.   | 02.12.22 | CT  |
| P09      | Roof 1 GL B position amended to suit existing canopy overhangs. Roof 2 Margaret block retained, roof layout altered and column positions amended to suit. Roof drainage amended to Fulflow siphonic drainage system, RWP numbers and positions amended to suit. | 03.02.23 | CT  |
| P10      | Dimensions from columns to market stalls added in walkway areas   | 24.03.23 | CT  |
| P11      | PLANNING ISSUE   | 21.04.23 | CT  |

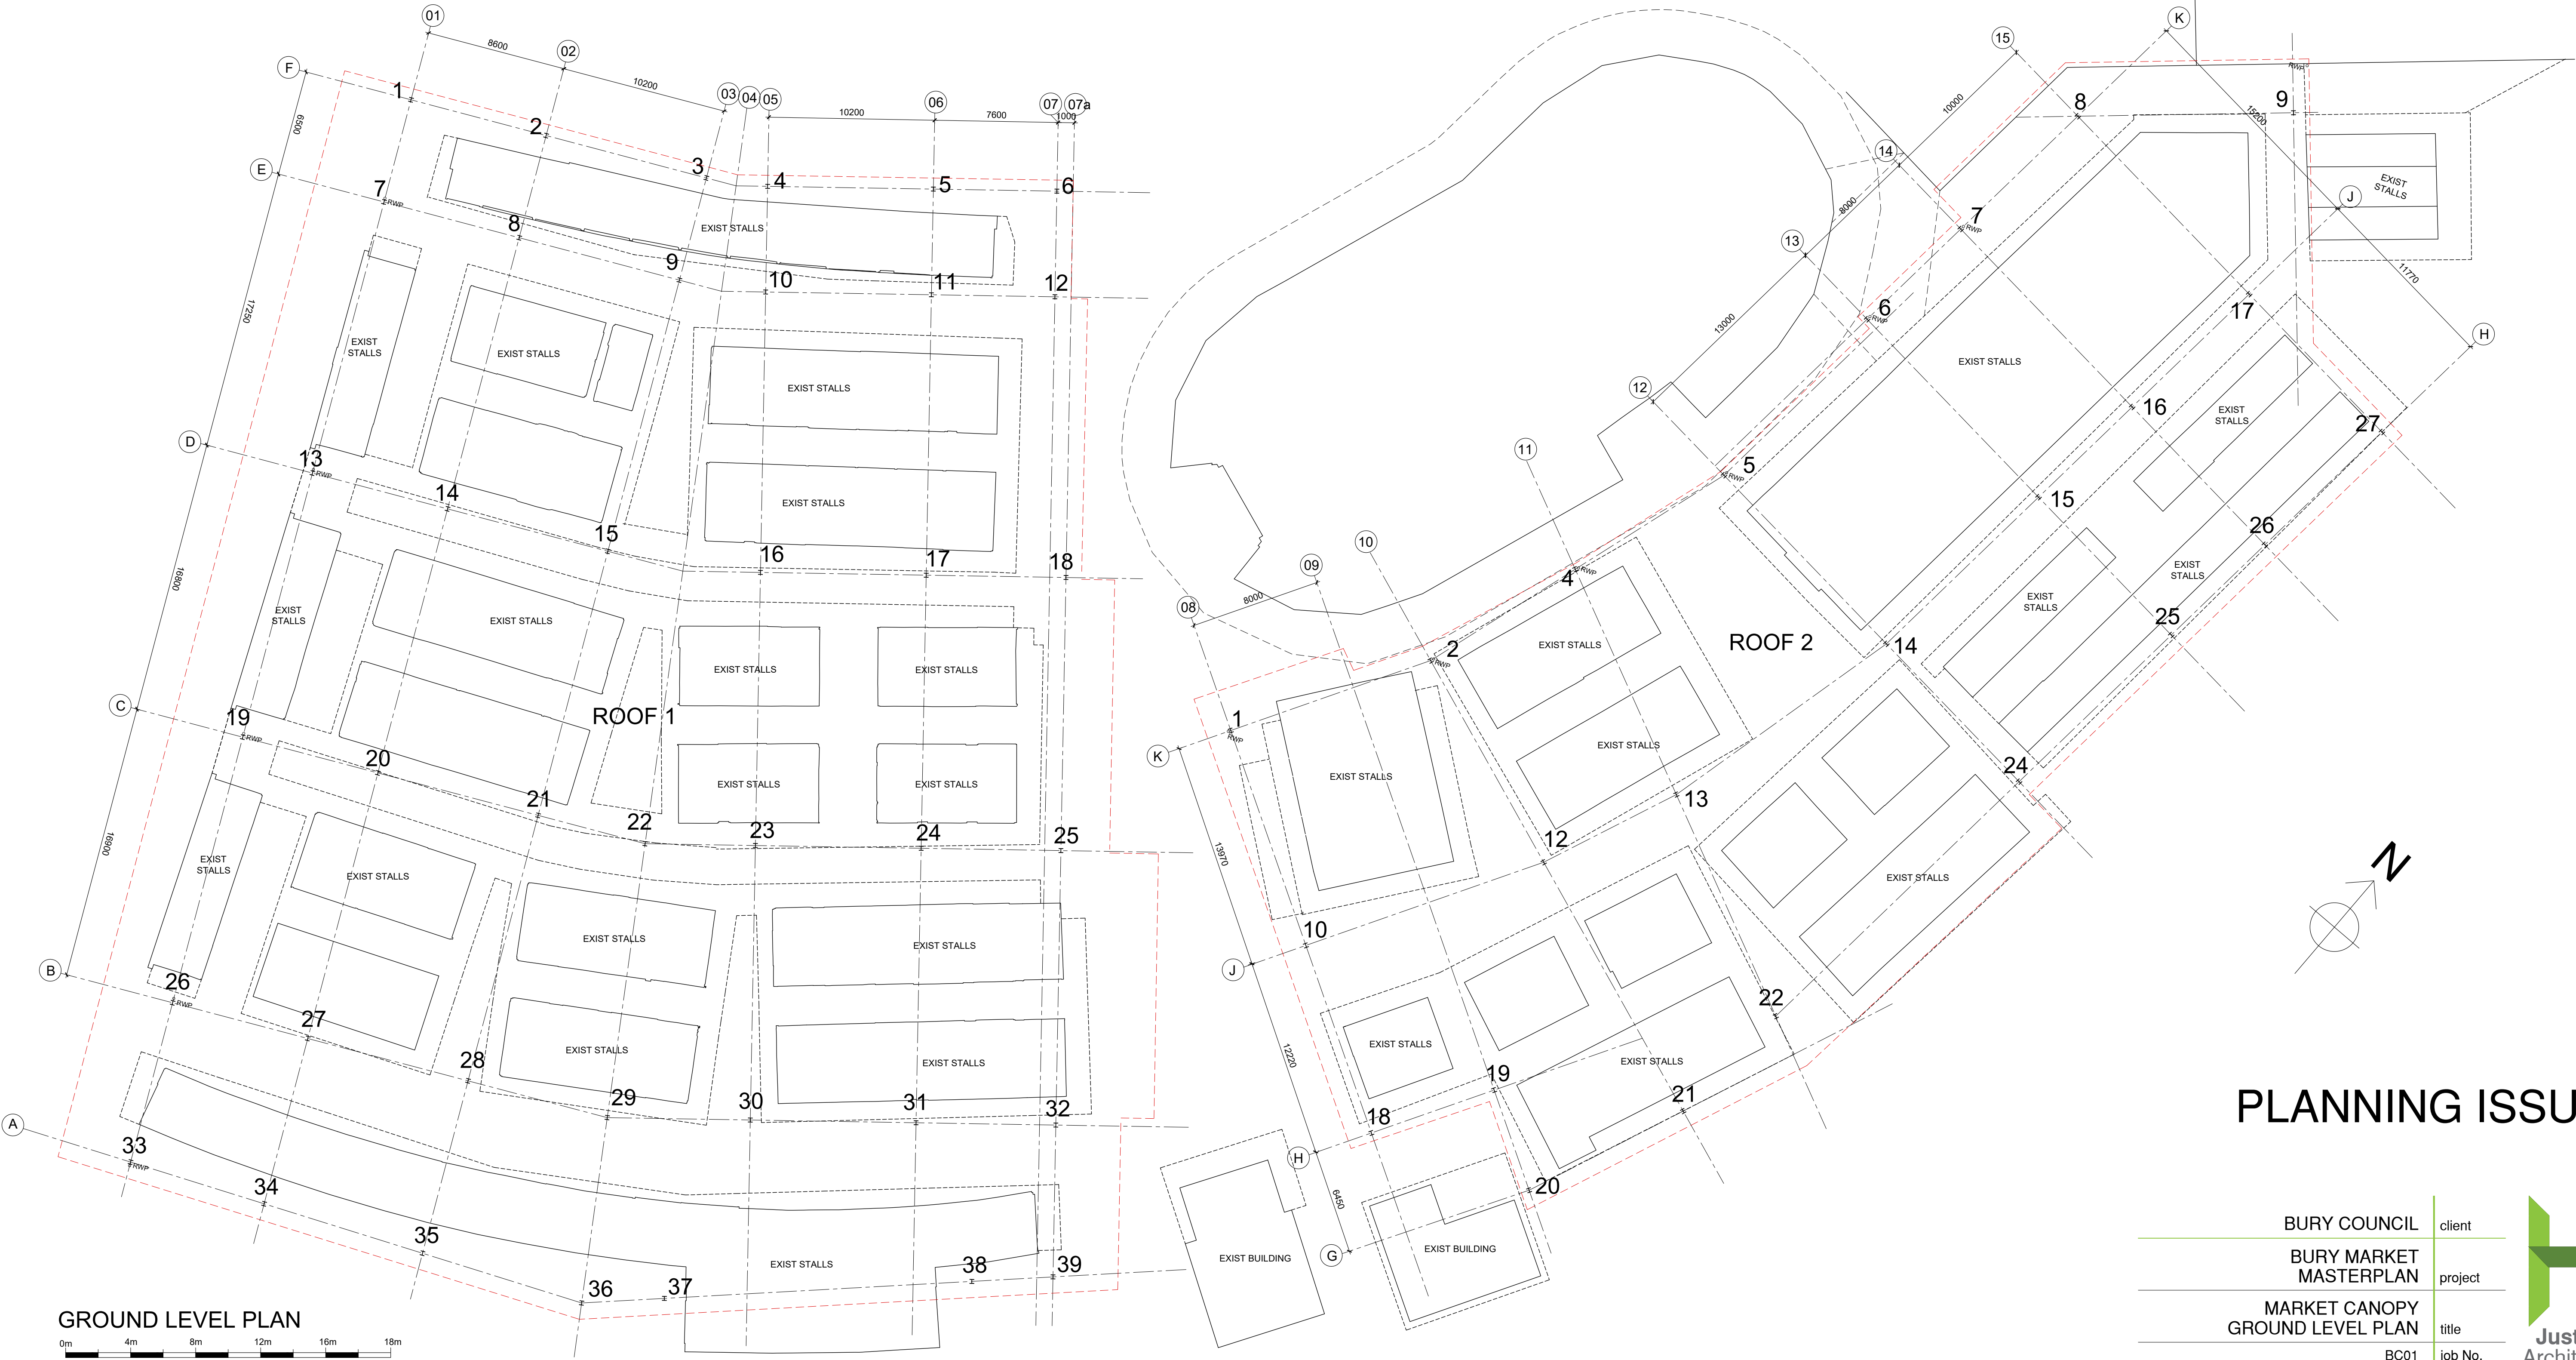

GROUND LEVEL PLAN

# PLANNING ISSUE

|                                    |         |
|------------------------------------|---------|
| BURY COUNCIL                       | client  |
| BURY MARKET MASTERPLAN             | project |
| MARKET CANOPY GROUND LEVEL PLAN    | title   |
| BC01                               | job No. |
| BURMAR-JHA-V5-02-DR-A-0013 Rev P11 | dwg No. |
| 1:200 @ A1                         | scale   |
| SK                                 | drawn   |

**Just H Architects**  
107 Timber Wharf  
32 Worsley Street  
Castlefield, Manchester  
M15 4NX  
0161 237 5500  
info@justharchitects.co.uk