


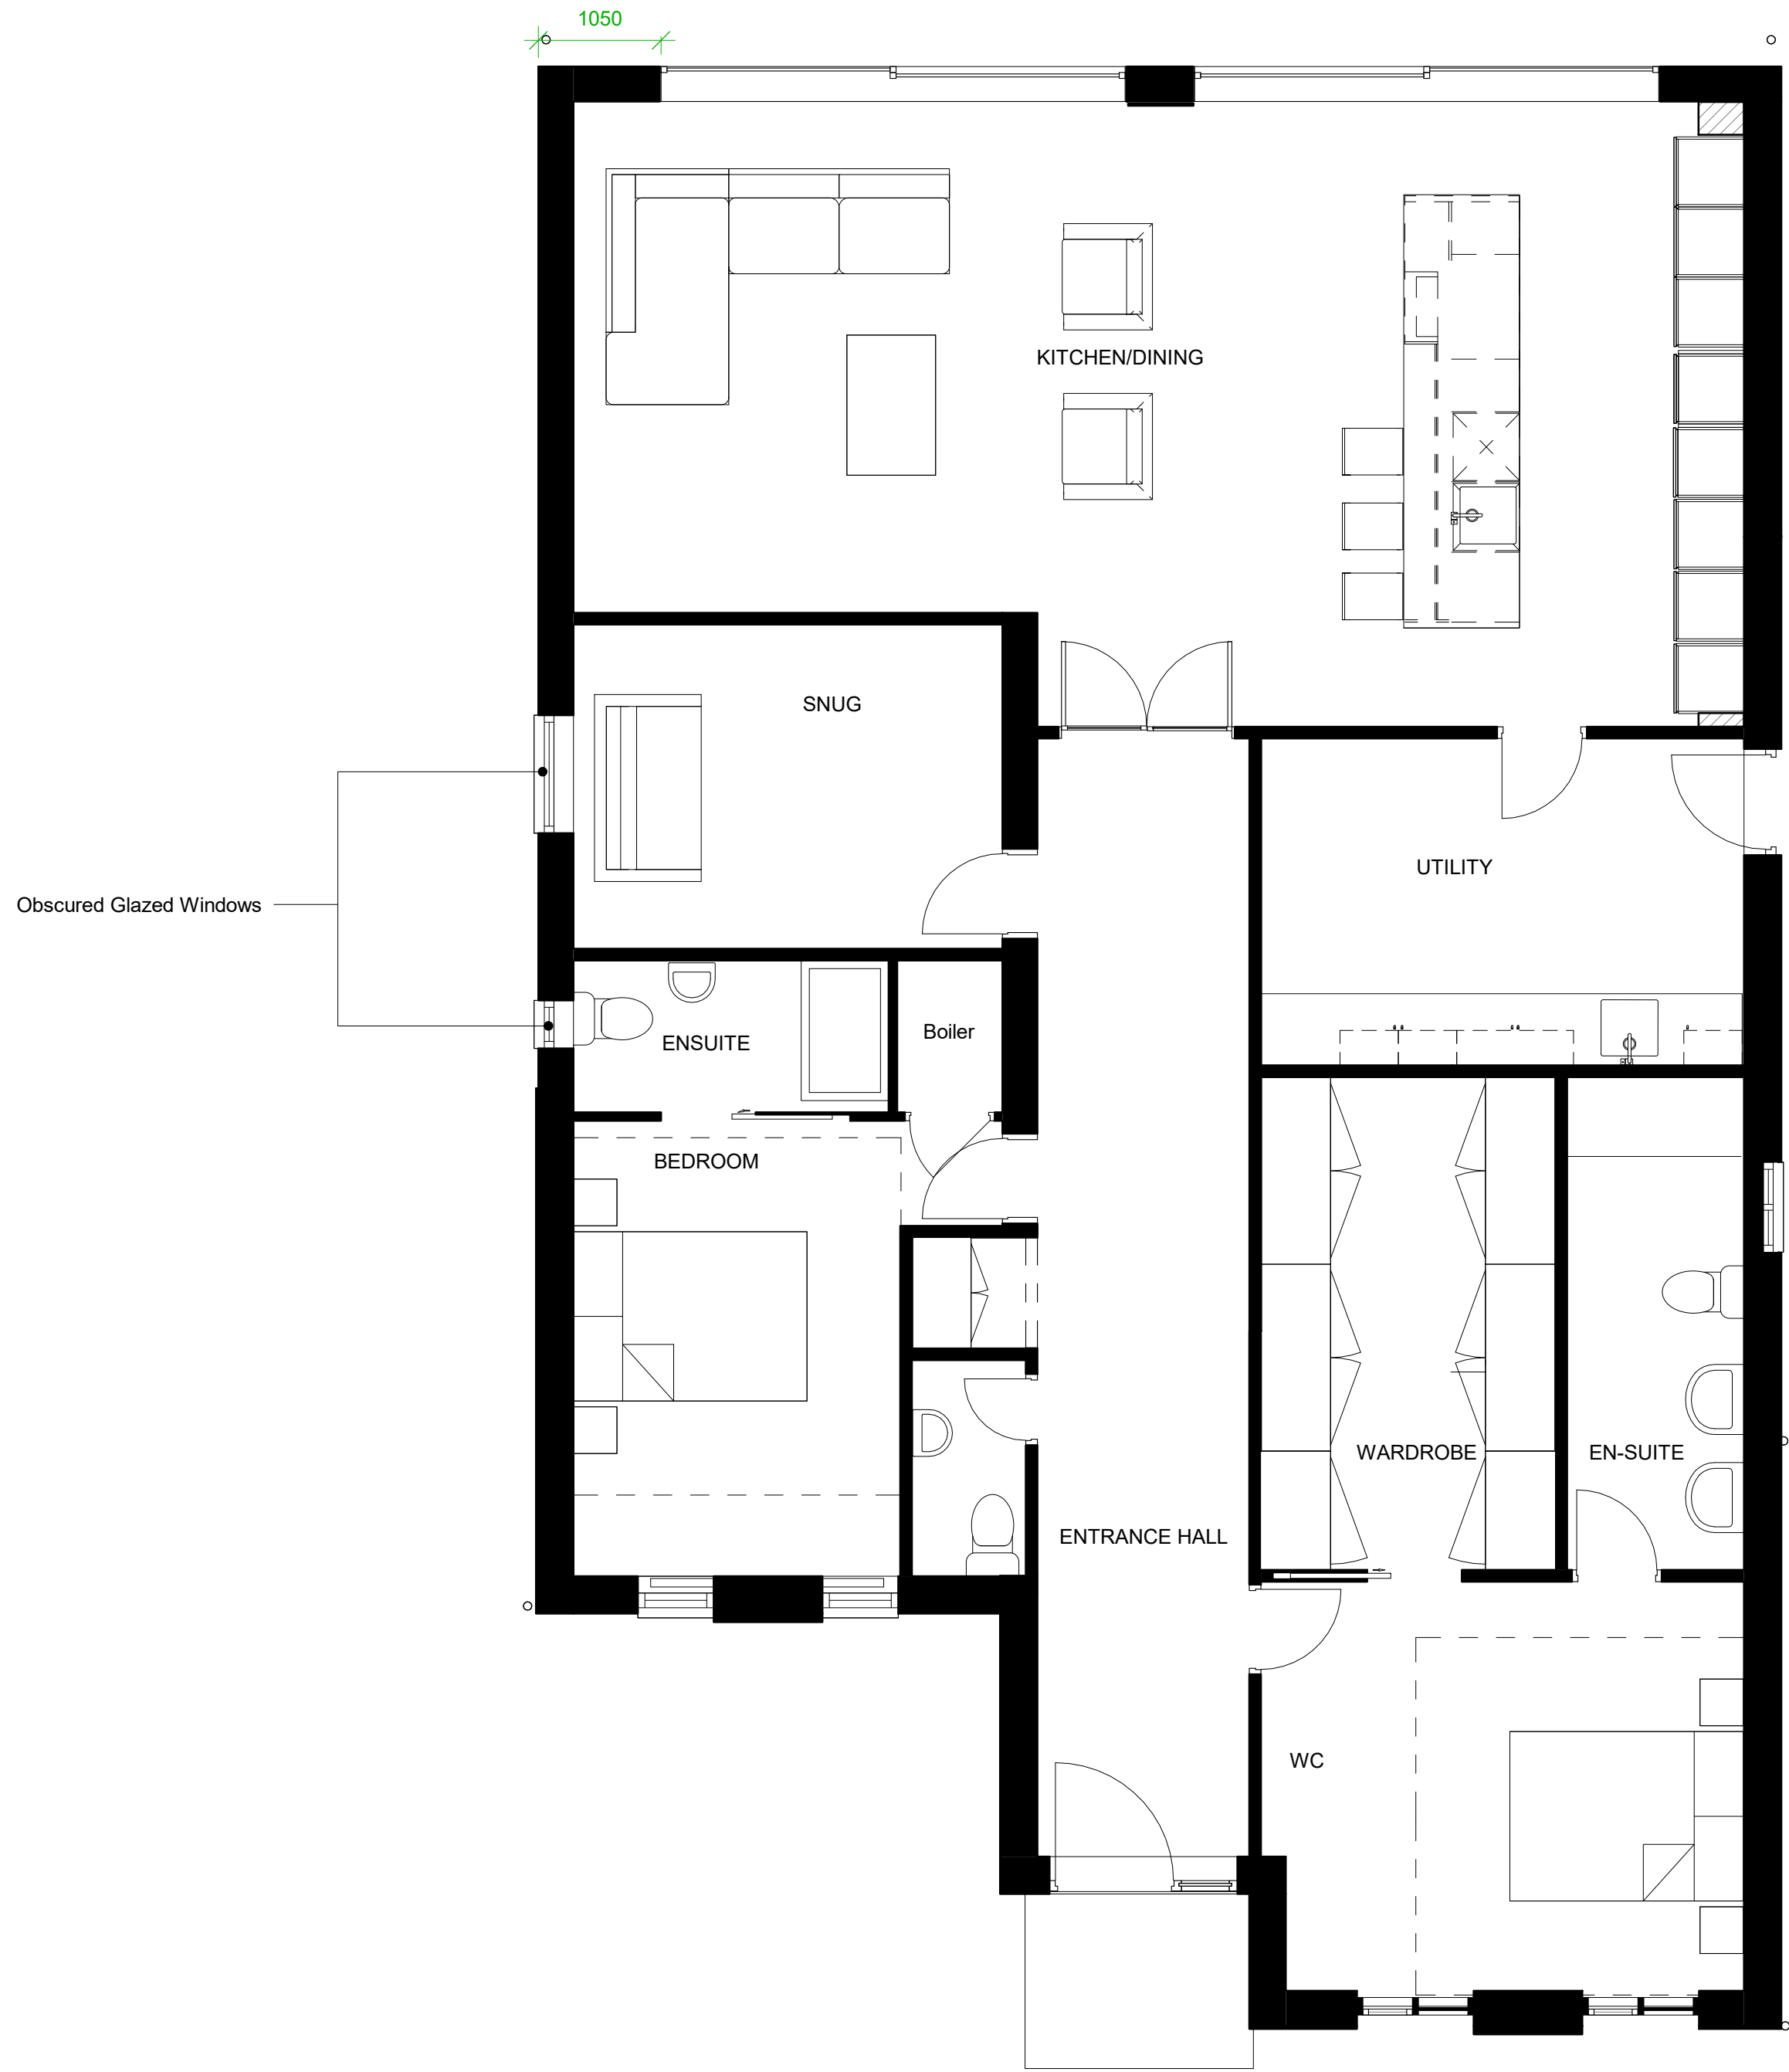

1. Level 0 GA Proposed
1 : 50



2. 3D Proposed Complete



3. Front - GA Proposed
1 : 100



4. Left Side - GA Proposed
1 : 100



5. Rear - GA Proposed
1 : 100



6. Right Side - GA Proposed
1 : 100

DURBAN
design studio

United Kingdom
Manchester
https://durbanstudio.co.uk
+44 (0) 778820143
8 Park Lane
Wykefield
M45 7PS

PROJECT 15 Eight Acre

PROJECT 15 Eight Acre

TITLE Proposed GA Plans and Elevations

SCALE As
PROJECT No. indicated
DRAWING No. 004

REV. DATE 05/08/2024 11:47:36 STATUS PLANNING

© COPYRIGHT - ALL RIGHTS RESERVED THIS DRAWING MUST NOT BE REPRODUCED WITHOUT PERMISSION.
ALL DIMENSIONS RELATIVE TO THIS DRAWING TO BE CHECKED ON SITE. DESIGNER TO BE NOTIFIED OF ANY DISCREPANCIES. SEWER INVERT LEVELS MUST BE VERIFIED BEFORE WORK COMMENCES. THIS DRAWING MUST BE CHECKED AGAINST ANY OTHER COMMUNITIES. STRUCTURAL SPECIALIST DRAWINGS PROVIDED. THIS DRAWING MUST NOT BE USED FOR CONSTRUCTION UNLESS ISSUED FOR CONSTRUCTION. ALL DIMENSIONS ON THIS DRAWING ARE IN MILLIMETRES UNLESS OTHERWISE STATED.

