

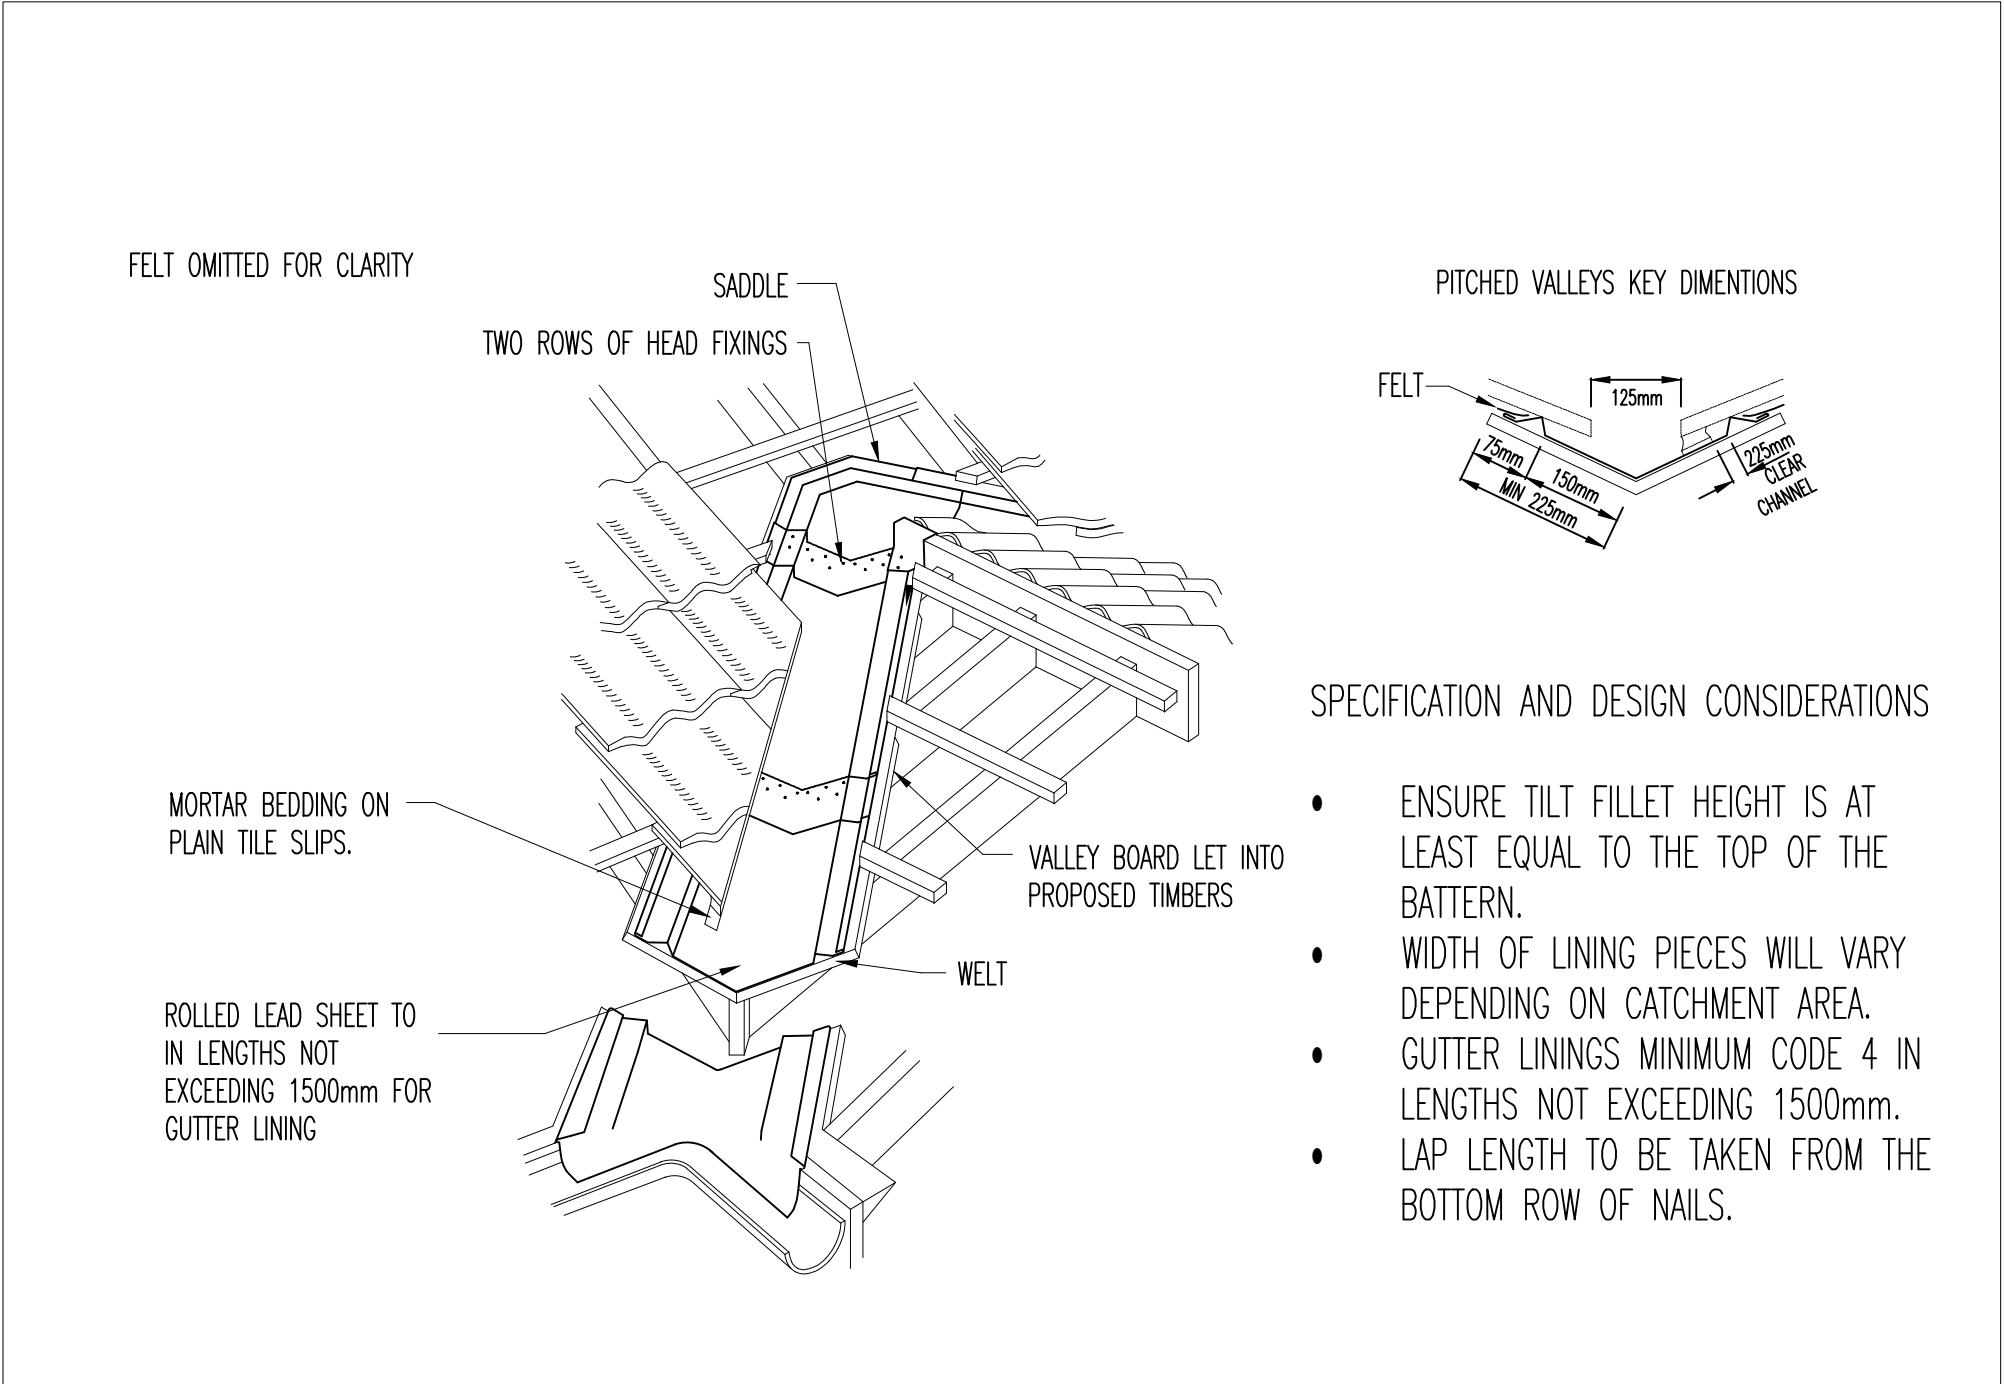


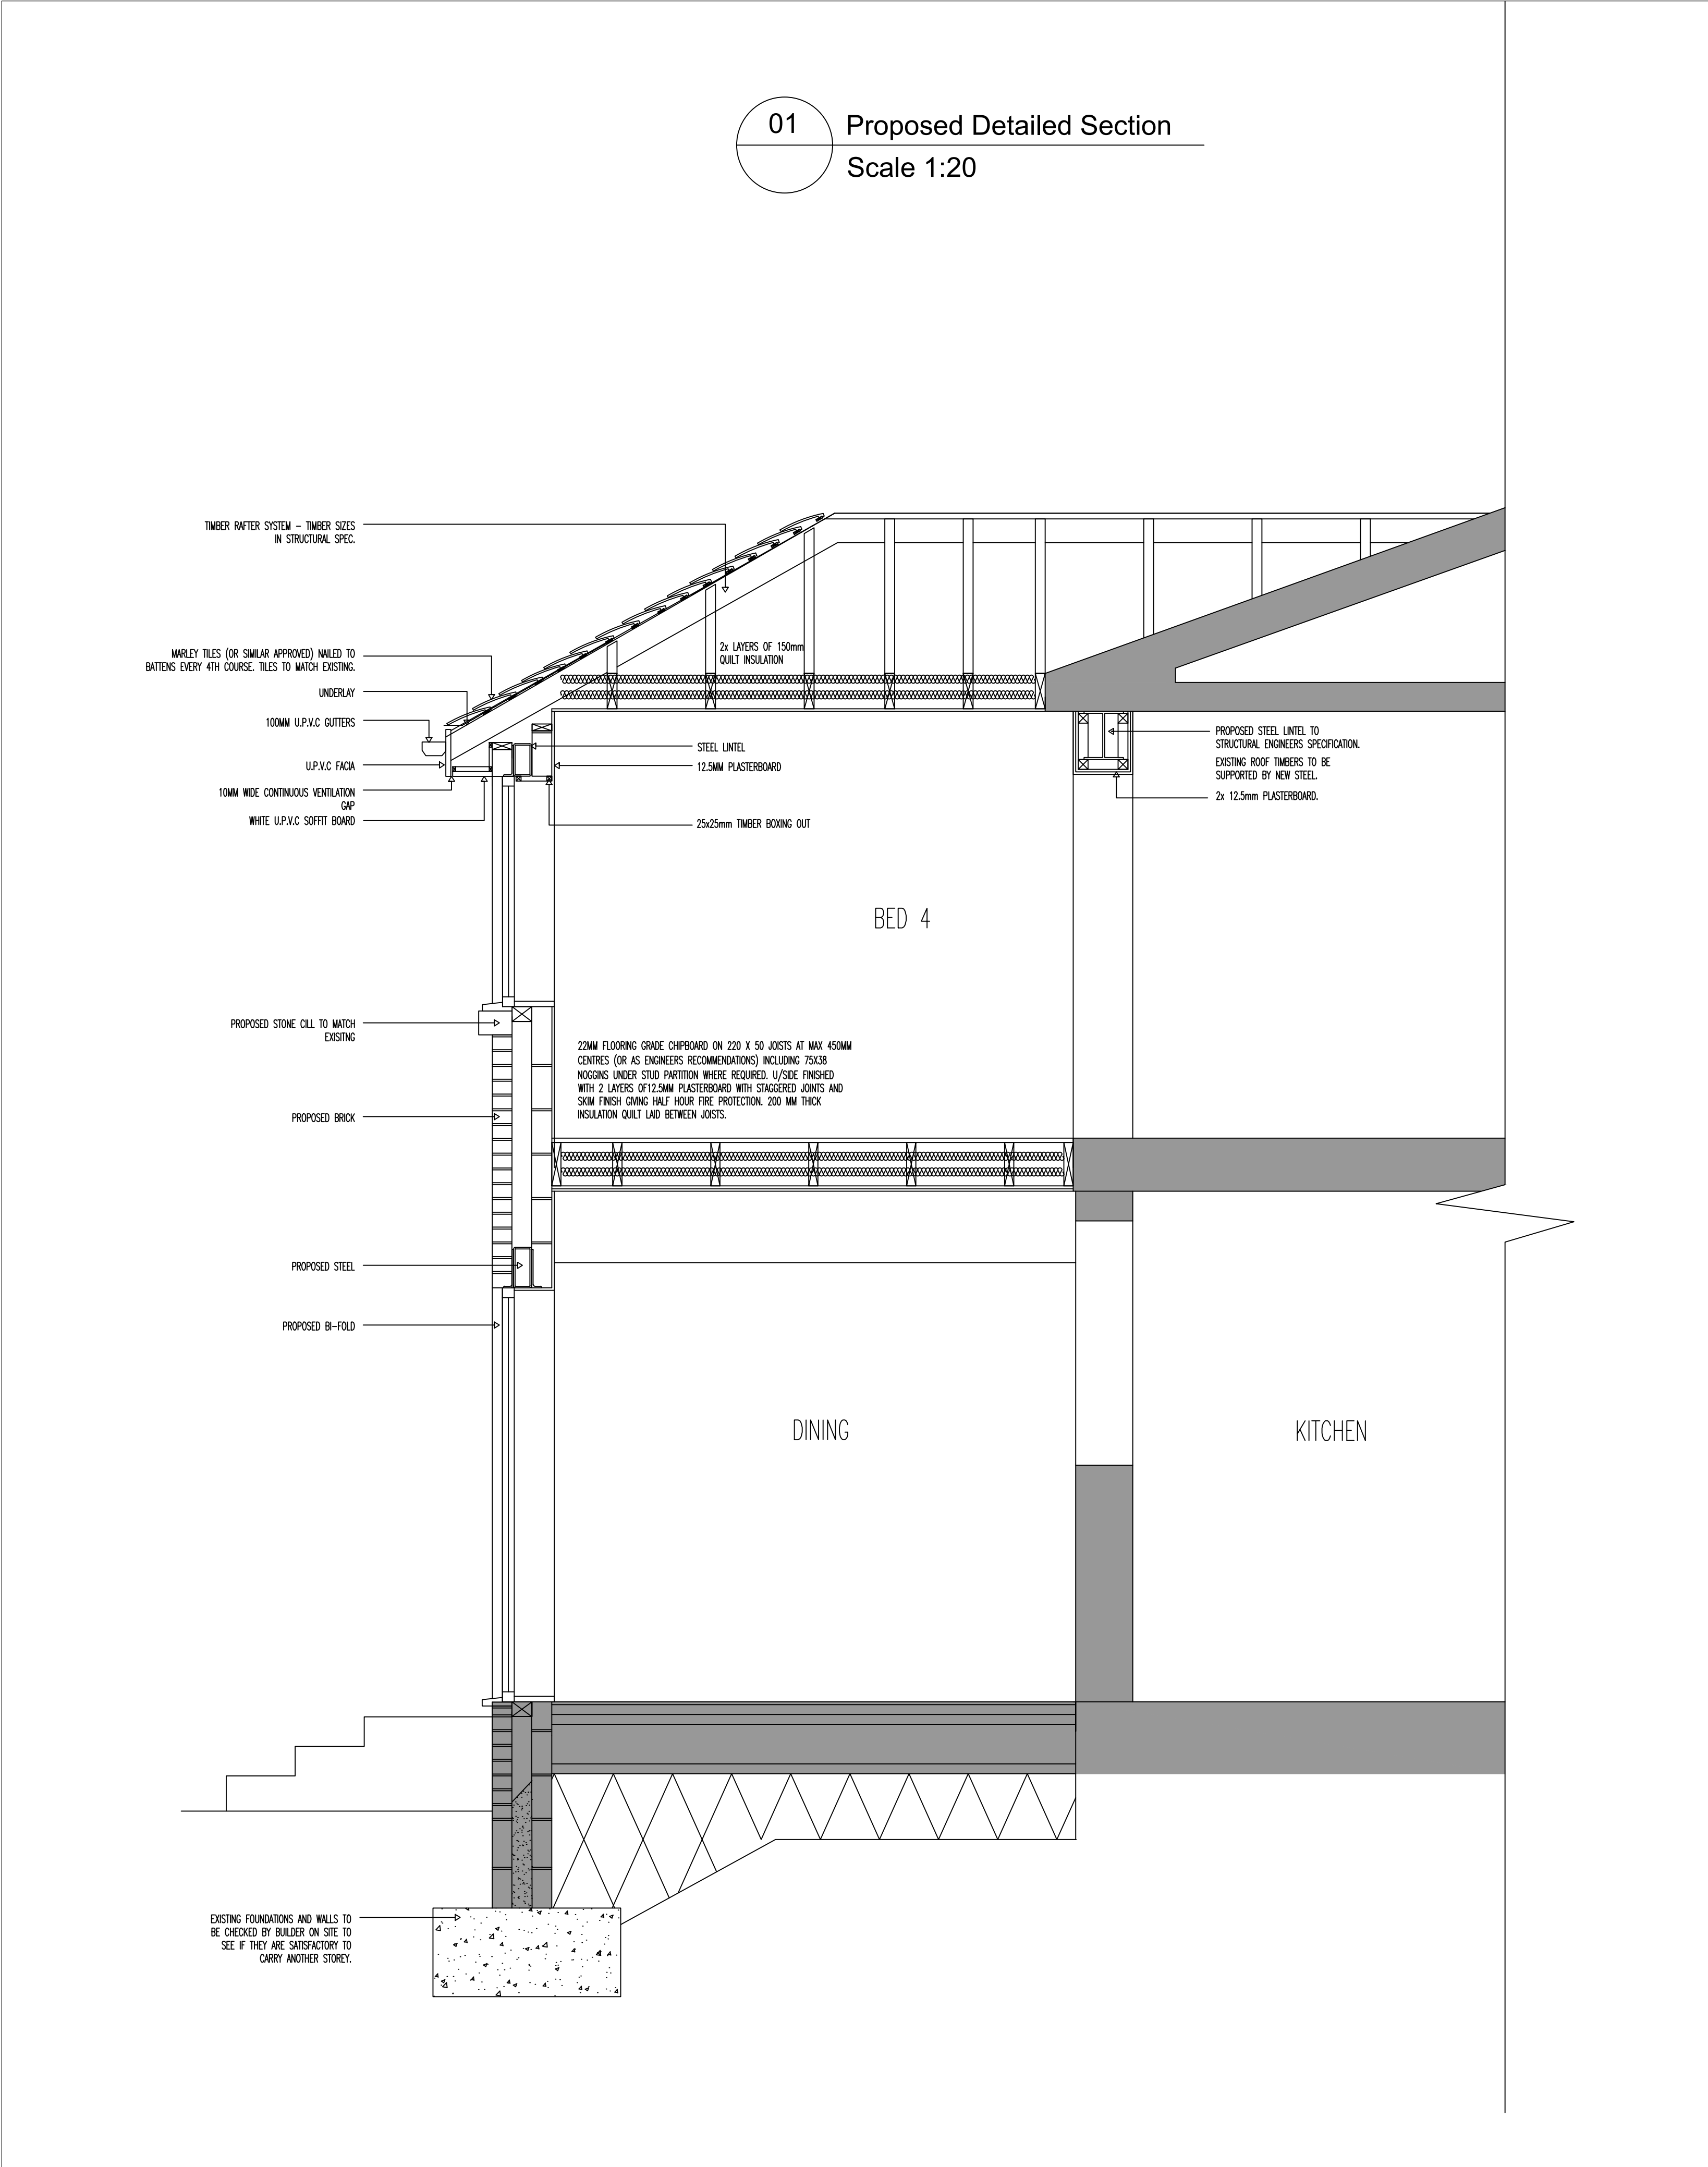

02

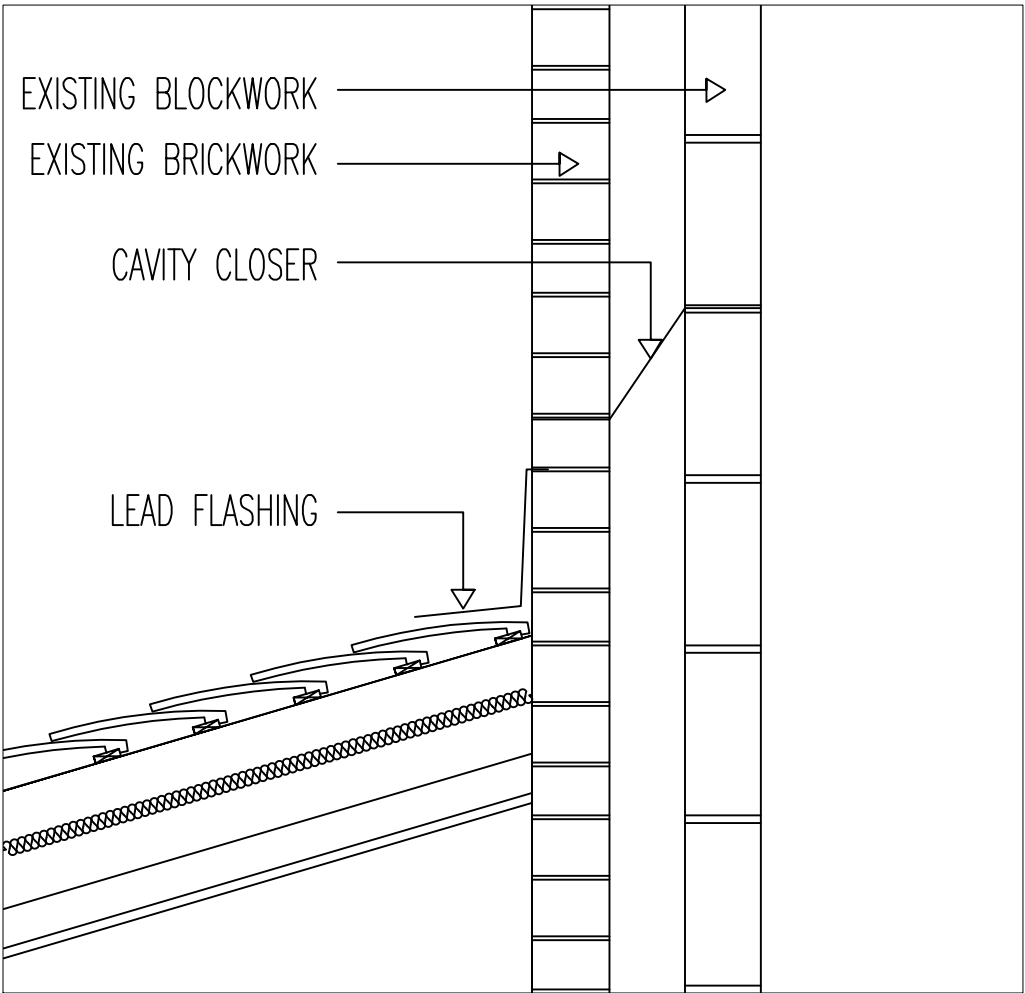

Building regulation drawings can be used for building estimates, however for an accurate quote builders must attend site as these drawings do not account for all aspects of the building works.

Rev	Description	Date	By	Chk
Status		Purpose for Issue		
Survey	☐ Tender	☐		
Construction	☒ As Built	☐		
Client				
Leon Weate				
18 Furness Avenue, Whitefield				
Contract				
Proposed Single Storey Rear Extension				
Drawing				
Proposed Detailed Section				
Drawing No. ZT22-196-05				
Scales		Revision /		
1:50		Date		
Drawn ZTT		Jan '22		
		Checked		