

METAL KNEE RAIL
WWW.ALPHARAIL.CO.UK
 METALWORK-PRODUCTS/
 TRIP-RAIL/

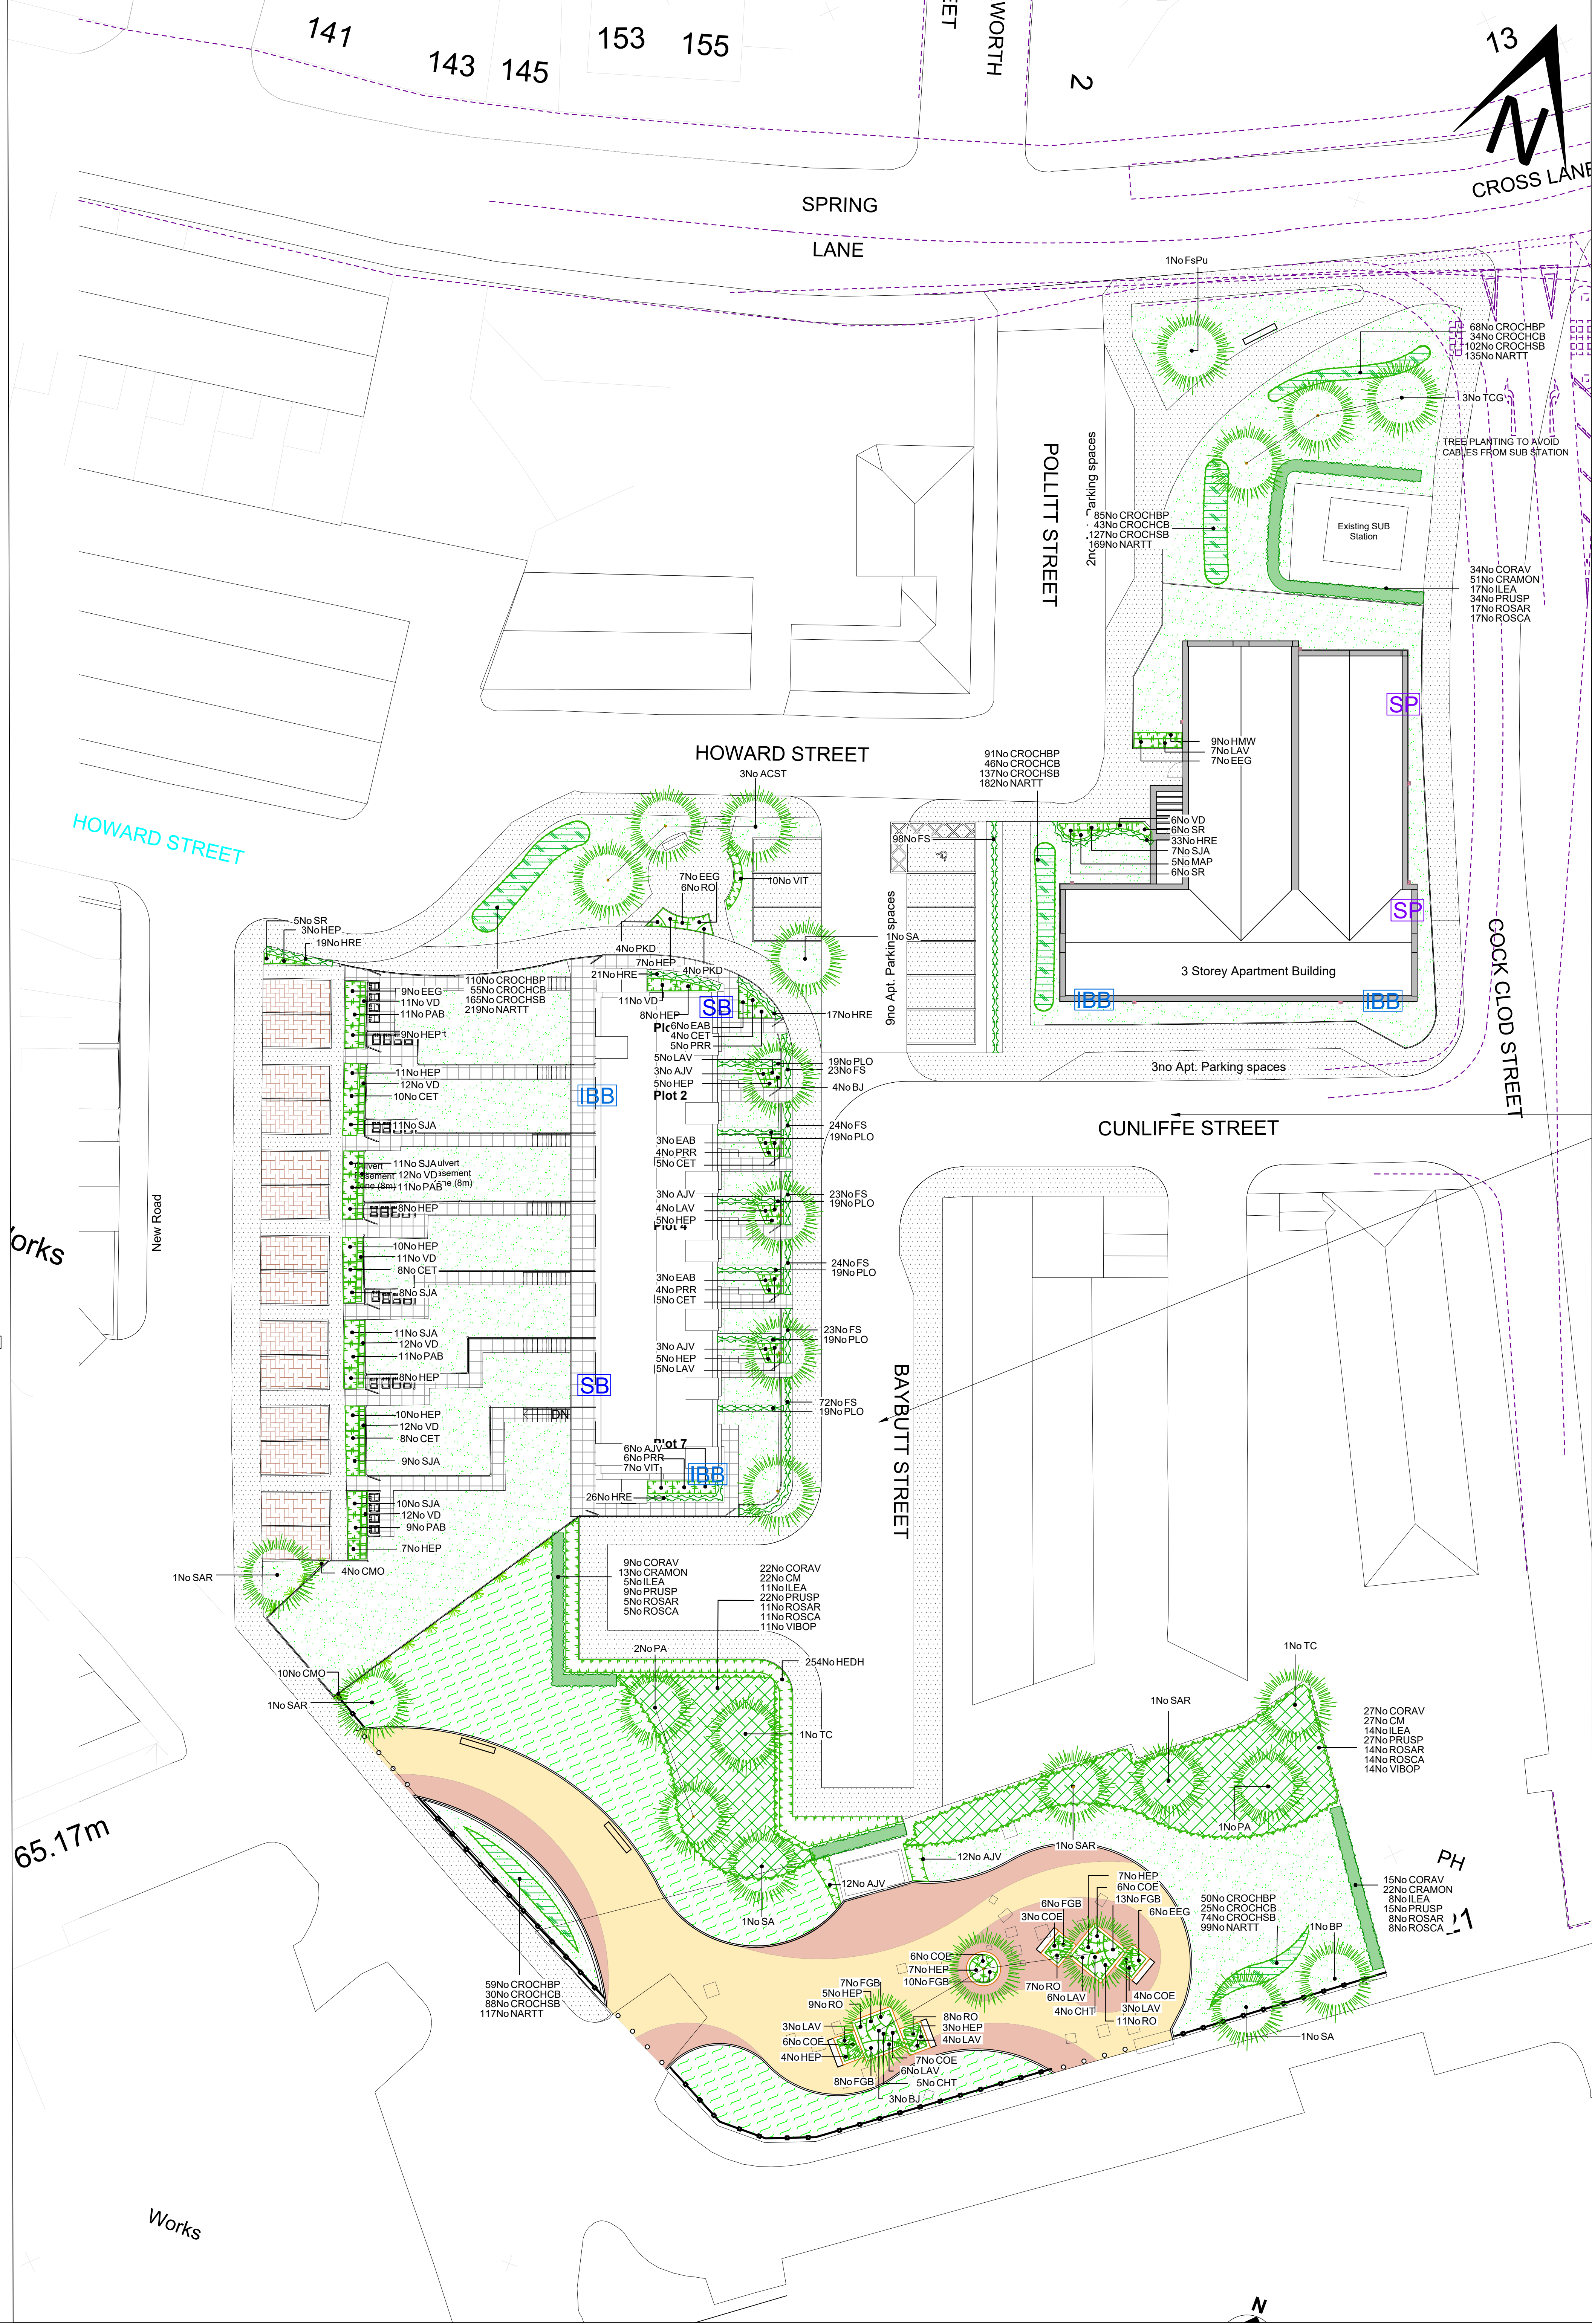
TYPE 4 UP-CYCLED
 GREENHEART TIMBER BENCH
 (WITH BACKREST)

RECTANGULAR CORTEN
 STEEL PLANTER WITH
 BENCHES ATTACHED

ROUND HIGH CORTEN STEEL
 PLANTER SYSTEM 2400x900

RHINO RB 101 STEEL
 POWDER COATED BOLLARD
WWW.BOLLARDSDIRECT.CO.UK/

RHINO RB 101 STEEL
 POWDER COATED
 REMOVABLE BOLLARD
WWW.BOLLARDSDIRECT.CO.UK/

[illegible]