


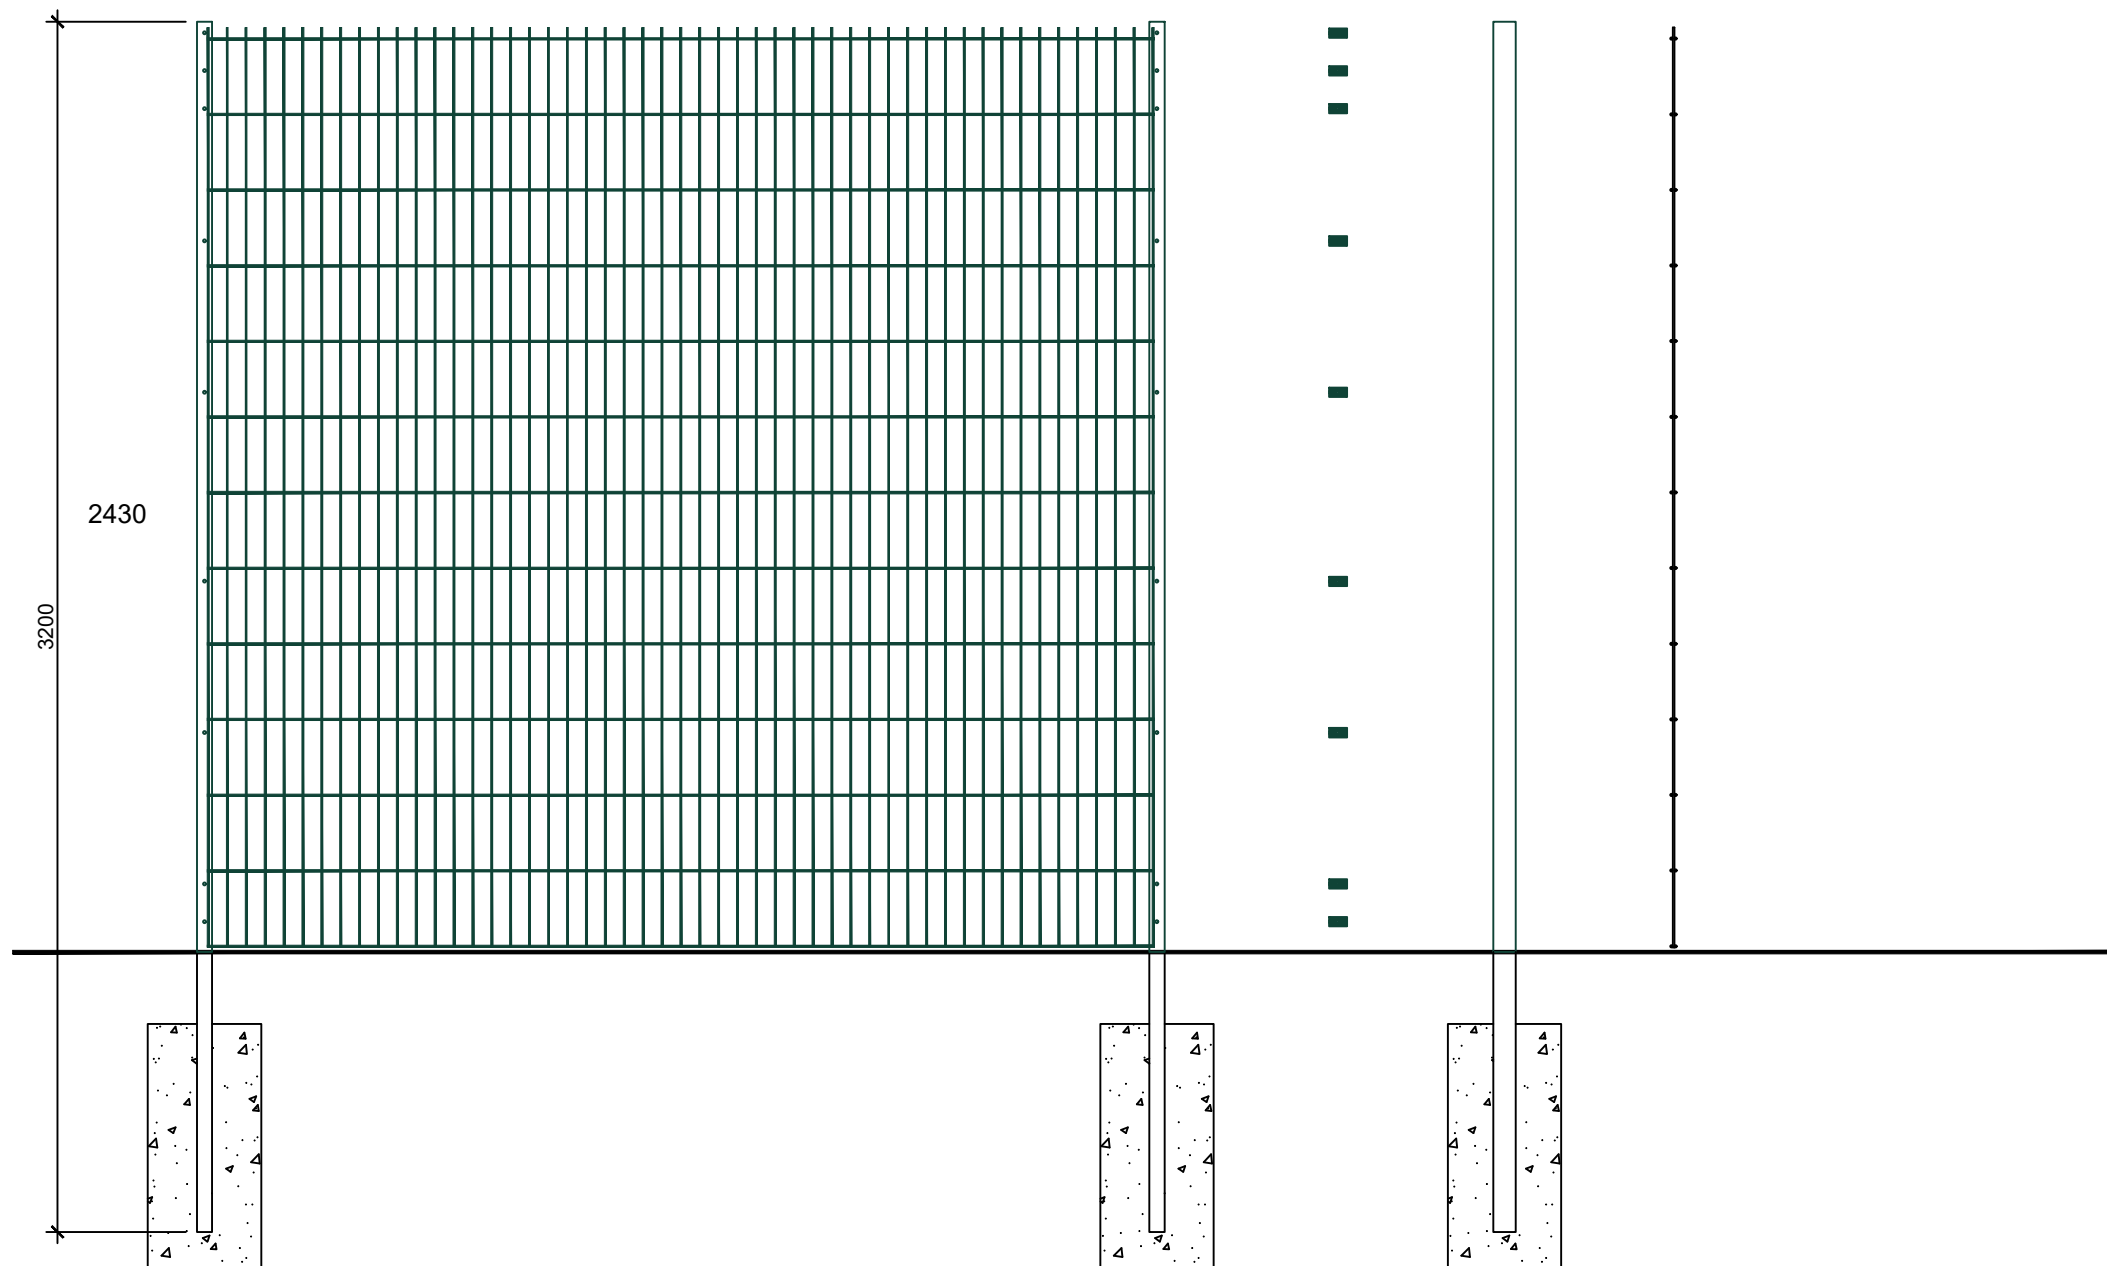

Proposed Fencing Elevation

1:20 @ A3

Dulok Lite 656 Mesh Fencing Specification

Multi-use fencing system, Dulok-Lite™ double wire panel system is suitable anywhere you need anti-cut-through protection.

Dulok-Lite™ is manufactured from twin 6mm diameter horizontal wires either side of 5mm diameter vertical wires, providing an excellent defence against vandals and intruders.

Panels are fixed to steel posts using metal clips with tamper-proof angled returns, which are secured in place with pin hex screws for added security.

The system also conforms to BS 1722-14 for open mesh steel panel fences.

PANEL DIMENSIONS

Height: 2430mm
Panel width: 2506mm
Mesh size: 200 x 50mm
Wire diameter: 5mm Verticals and twin: 6mm horizontals
Top edge projection: 30mm

POST DIMENSIONS

Posts: 60 x 40mm to 80 x 40mm
RHS: Dependant on height
Clips: 47 x 25mm steel
Post centres: 2520mm

FINISH

Galvanised and polyester powder-coated, after stringent cleaning and treatment, to give a well adhered coating of a minimum of 60 microns. RAL 6005.

A	Planning Application	13-06-22
---	----------------------	----------

Rev	Description	Date
-----	-------------	------

Client	Wesley Methodist Primary School Forth Road, Radcliffe, M26 4PX
--------	---

Project	Fencing Replacement Works Wesley Methodist Primary School
---------	--

Drawing	Fencing Elevation 2.4m Dulok Mesh Fencing
---------	--

Scale	Drawn	Checked	Approved
1:20@A3	LE	JV	JV

Project No.	Date
S9/10409	10/06/2022

Drawing Identifier	S9 10409-P-03
--------------------	---------------



Stratus9 Consulting Ltd
T 01772 722 217
www.stratus9consulting.co.uk
Registered office: Unit 8 Navigation Business Village, Ashton-on-Ribble, PR2 2YP
Registered in England and Wales No. 10261508