


Do not scale from this drawing.
SAFETY HEALTH AND ENVIRONMENTAL INFORMATION
IN ADDITION TO THE HAZARD/RISKS NORMALLY ASSOCIATED WITH THE TYPES OF WORK DETAILED ON THIS DRAWING, NOTE THE FOLLOWING RISKS AND INFORMATION.
RISKS LISTED HERE ARE NOT EXHAUSTIVE. REFER TO DESIGN ASSESSMENT FORM NO.
CONSTRUCTION
DEMOLITION
FOR INFORMATION RELATING TO USE, CLEANING AND MAINTENANCE SEE THE HEALTH AND SAFETY FILE
IT IS ASSUMED THAT ALL WORKS WILL BE CARRIED OUT BY A COMPETENT CONTRACTOR WORKING, WHERE APPROPRIATE, TO AN APPROVED METHOD STATEMENT.

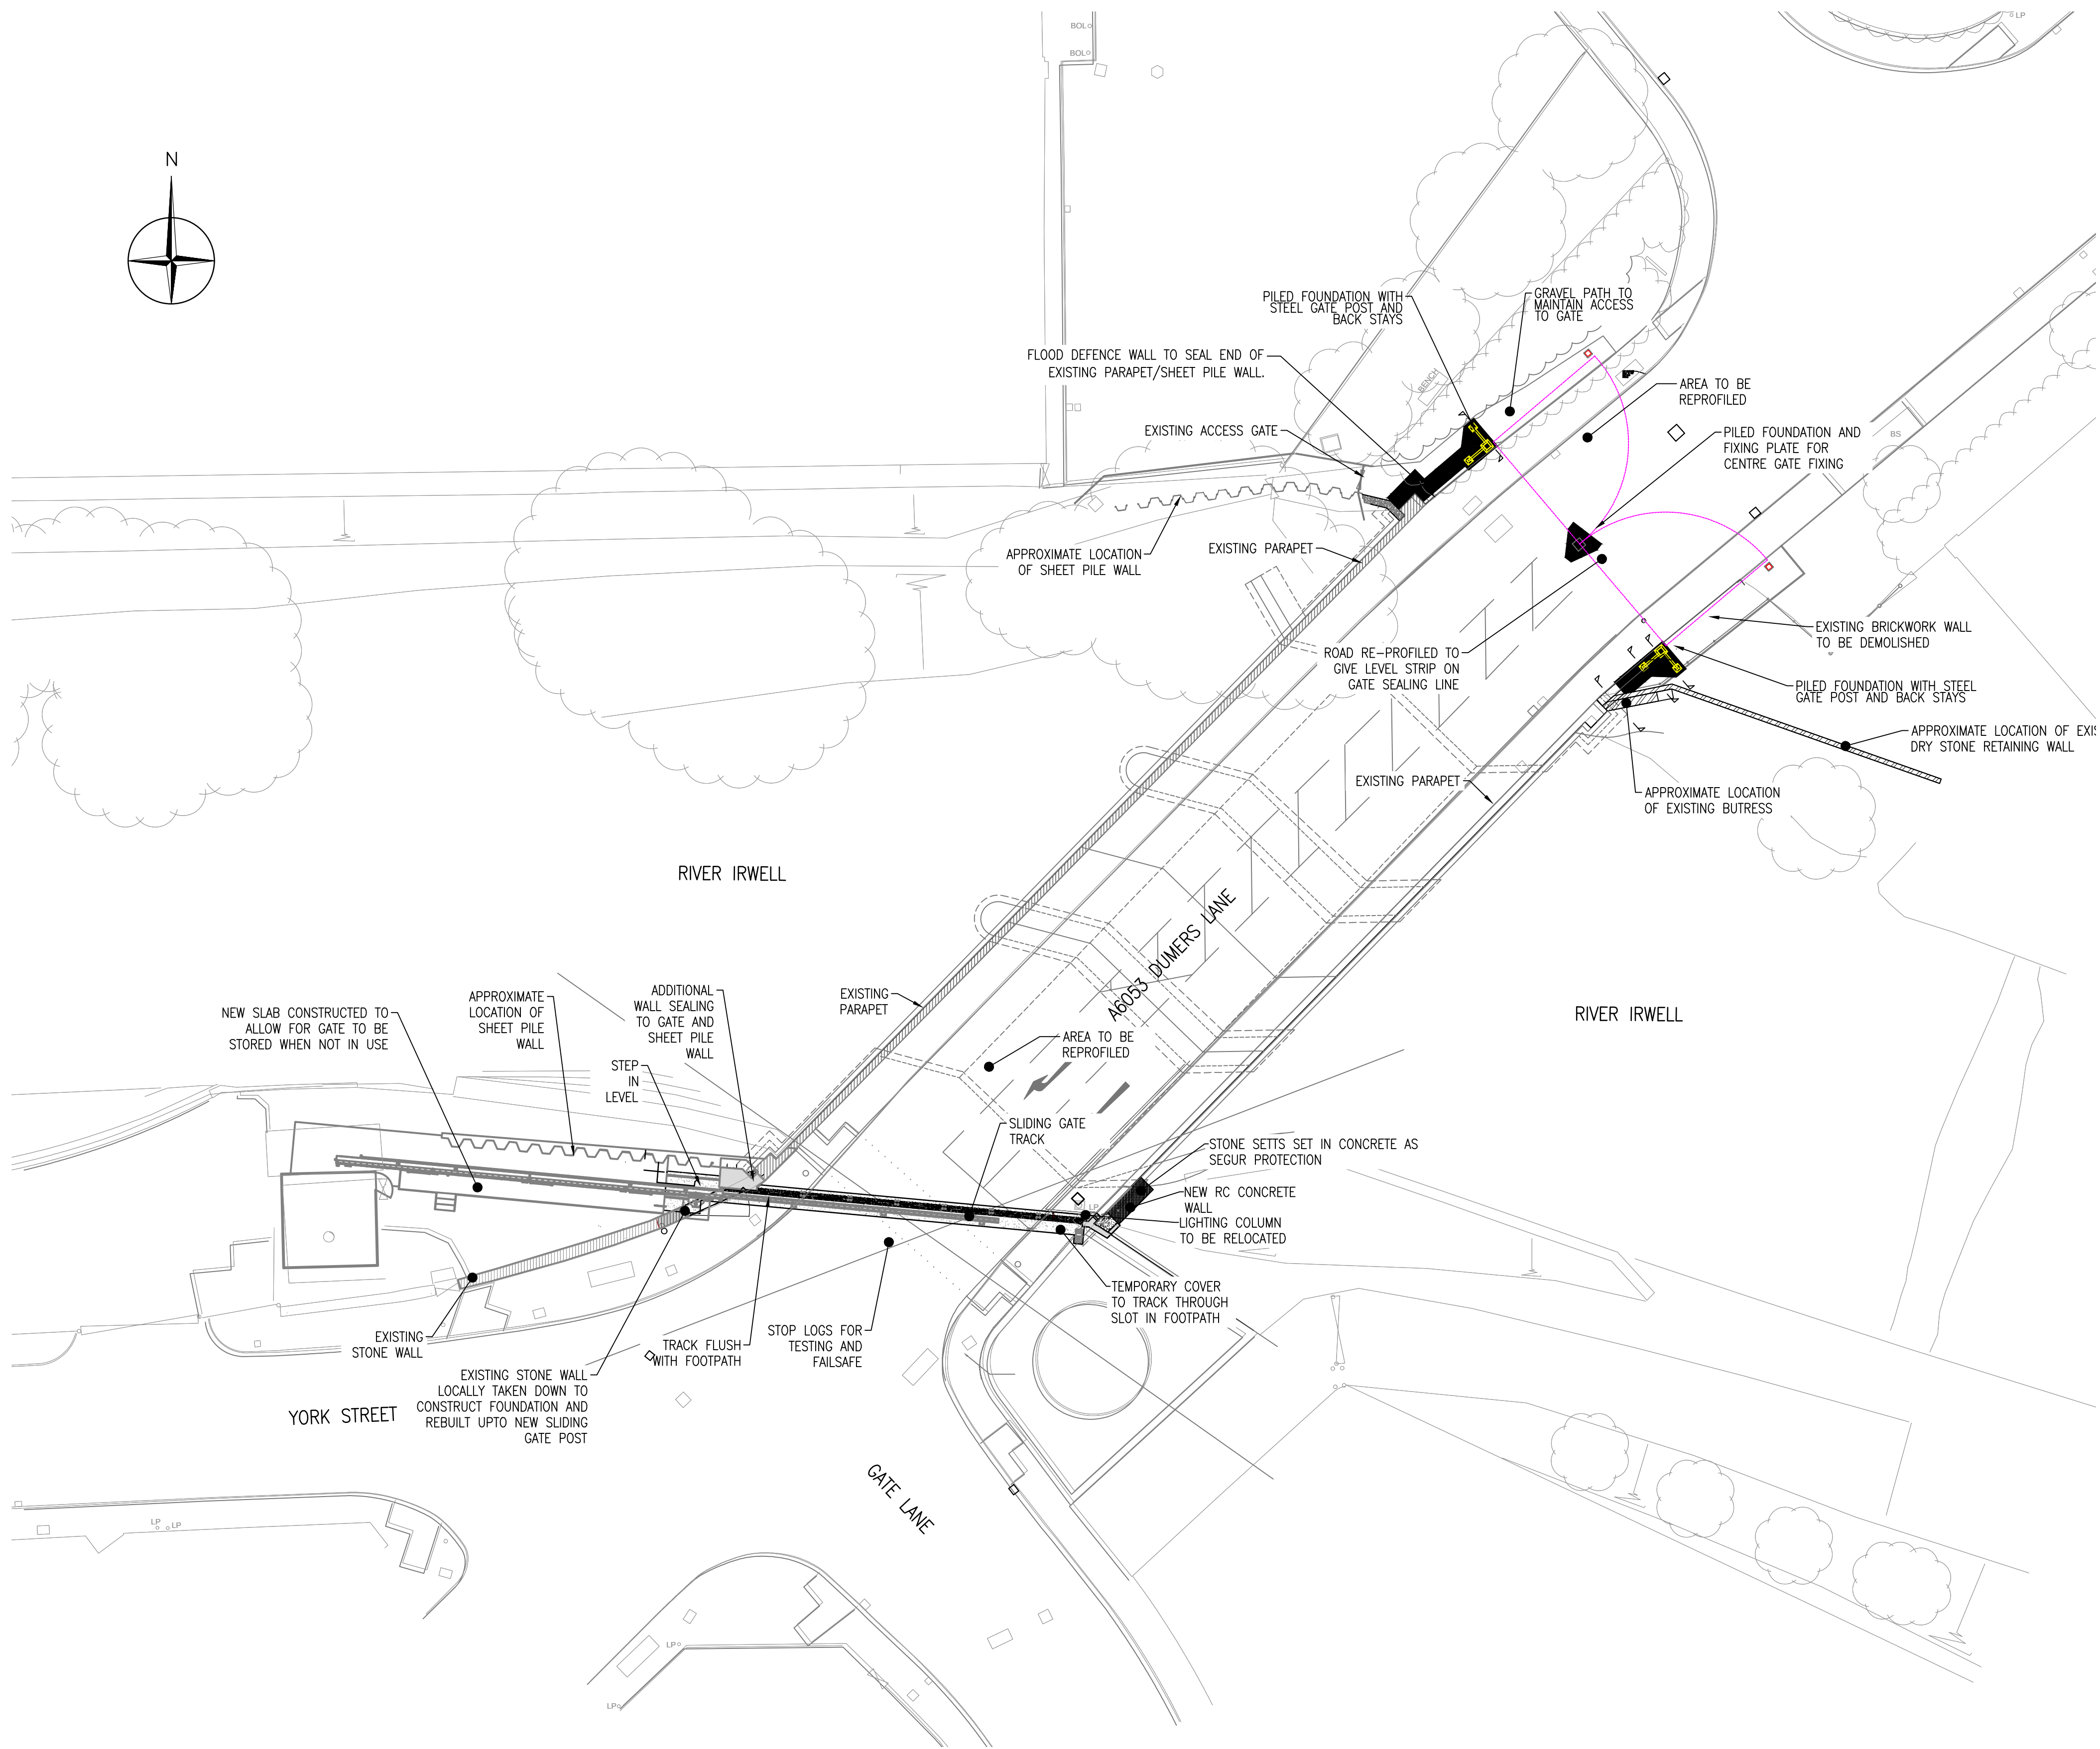

B	26/07/24	AMENDED TO SUIT NEW SITE LAYOUT	JM	JRT	JRT
A	04/07/24	SURFACING, DRAINAGE AND LIGHTING AMMENDED TO SUIT NEW GATE POSITION	JM	JRT	JRT
Rev.	Date	Description	Drawn	Checked	Approved

Notes:

NOTE:
ALL DETAILS SHOWN ARE
SUBJECT TO BURY COUNCIL
SECTION 278 APPROVAL

Client:

Project Title:

HARDY'S GATE BRIDGE
DUMERS LANE
BURY

Drawing Title:

SECTION 278
GENERAL ARRANGEMENT

FAIRHURST

51a St. Pauls Street,
LEEDS, LS1 2TE
Tel: 0113 243 4671 Fax: 0844 381 4412

Scale at A1: 1:200	Status: For Approval	
Drawn: DS	Checked: JRT	Approved: JRT
Date: 30/04/24	Date: 30/04/24	Date: 30/04/224
Drawing No: Fairhurst Ref No:159751/1003 ENV0000389C-FHT-00-DR-C-1003		Revision: B