



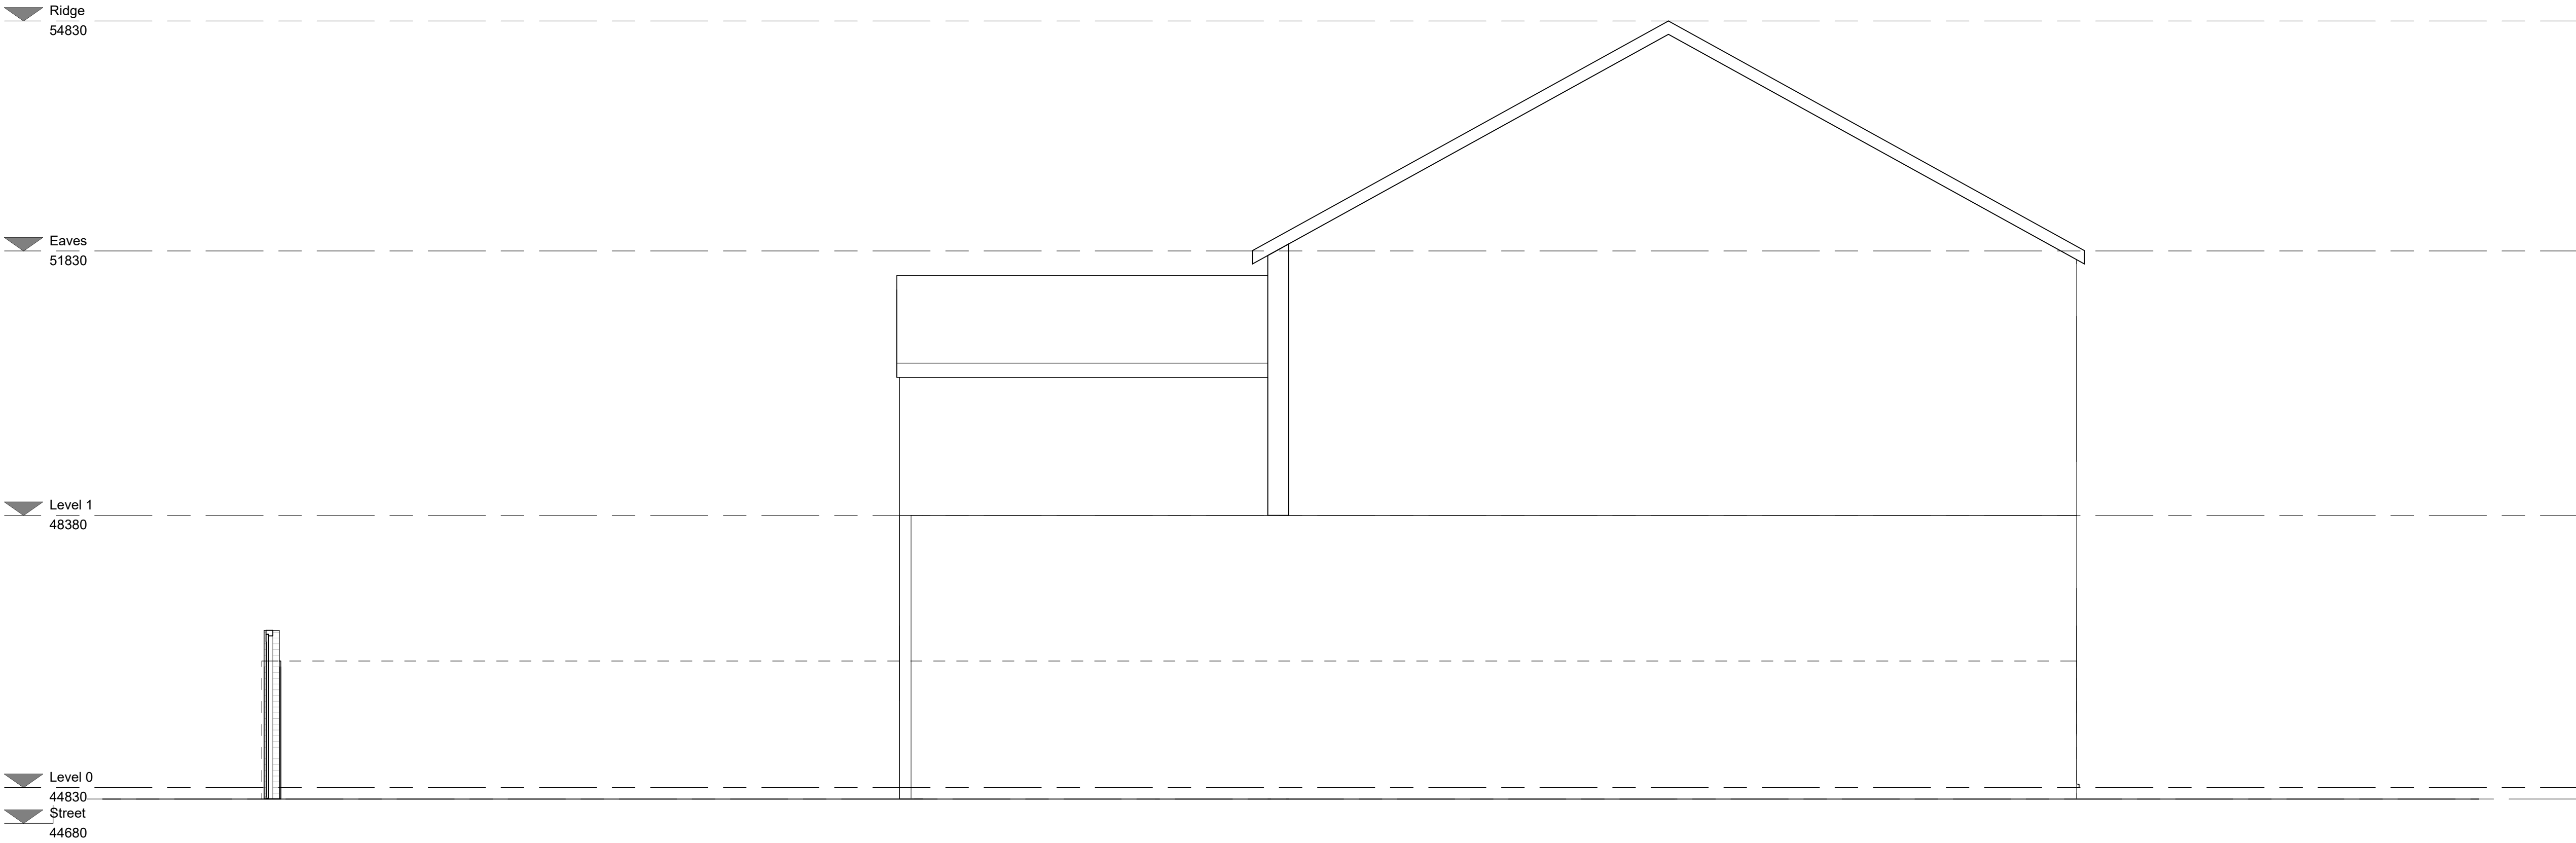


1 Existing Side 1 Elevation
1 : 50

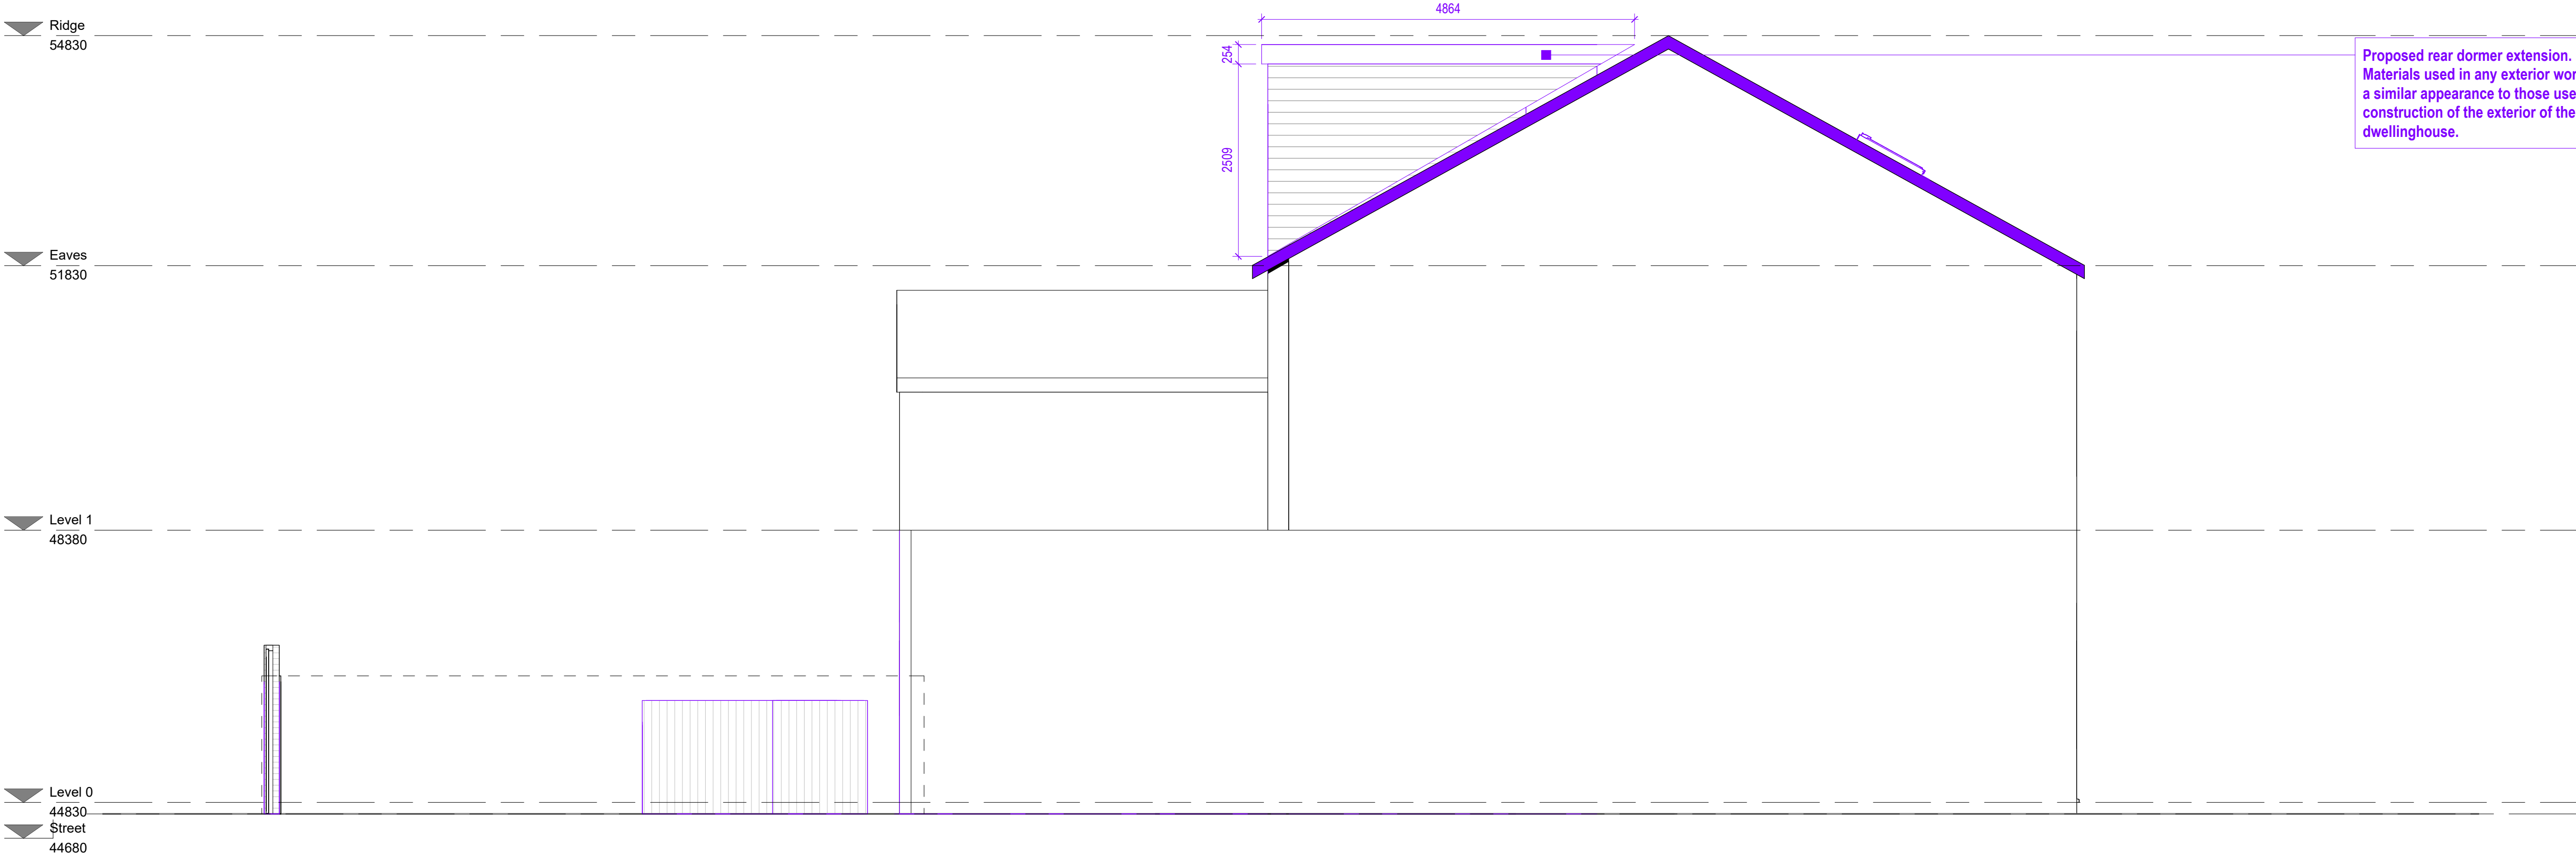

2 Proposed Side 1 Elevation
1 : 50

Status	PLANNING PERMISSION	
Client	Mr Paul Chalice	
Project Title	82 Ainsworth Road Bury BL8 2RS	
Drawing Title	Existing and Proposed Side 1 Elevations A1	
Project No.	2026 035	Rev
Drawing No.	002-SI-XX-00-DR-I-P7	
Drawing Date		Scale at A1 1 : 50
Created By		
m83 Associates Ltd		
London Office 3rd Floor, 86-90 Paul Street, London, EC2A 4NE Manchester Office Bartle House, 9 Oxford Court, Manchester, M2 3WQ		
 ARB Architects Registration Board  RIBA Chartered Practice		

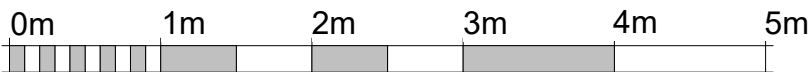

VISUAL SCALE 1:50 @ A1