



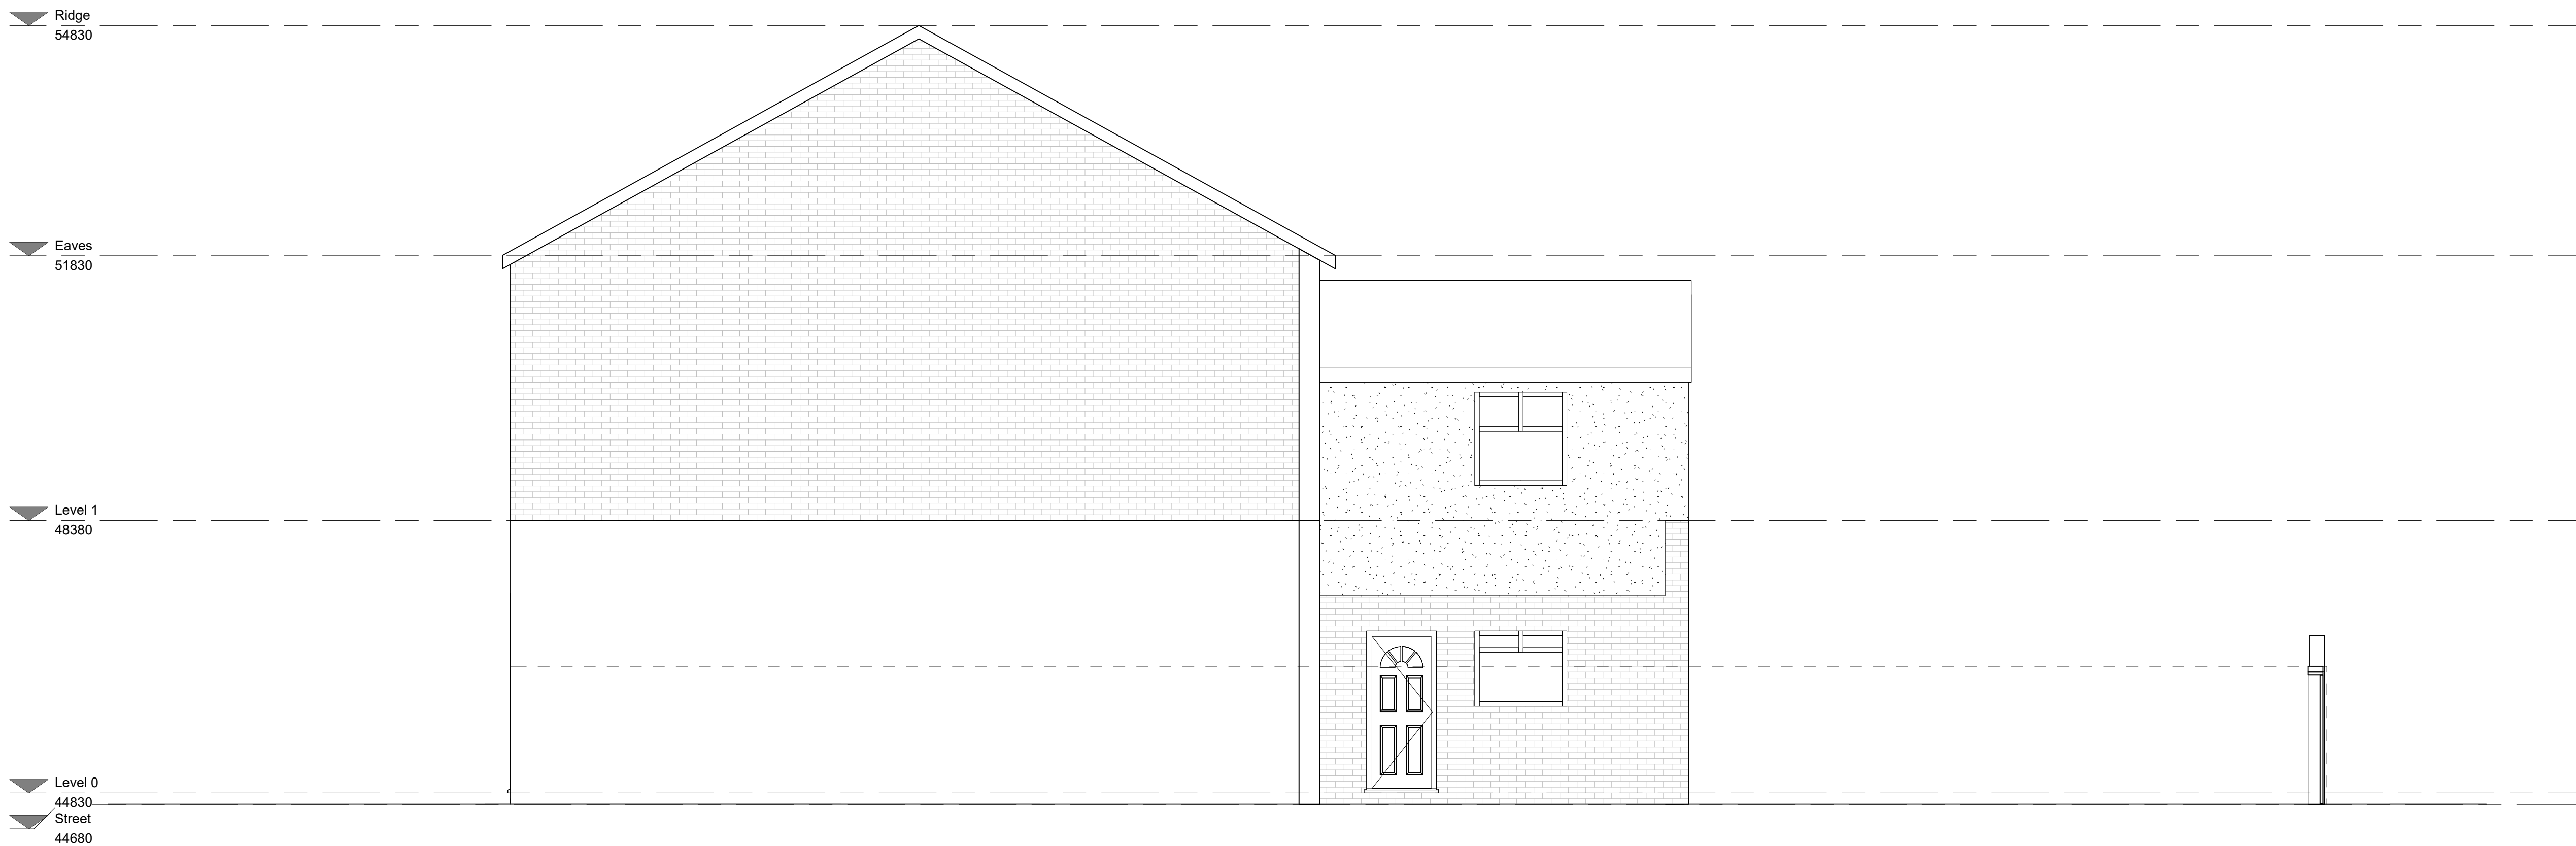

1

Existing Side 2 Elevation


1 : 50

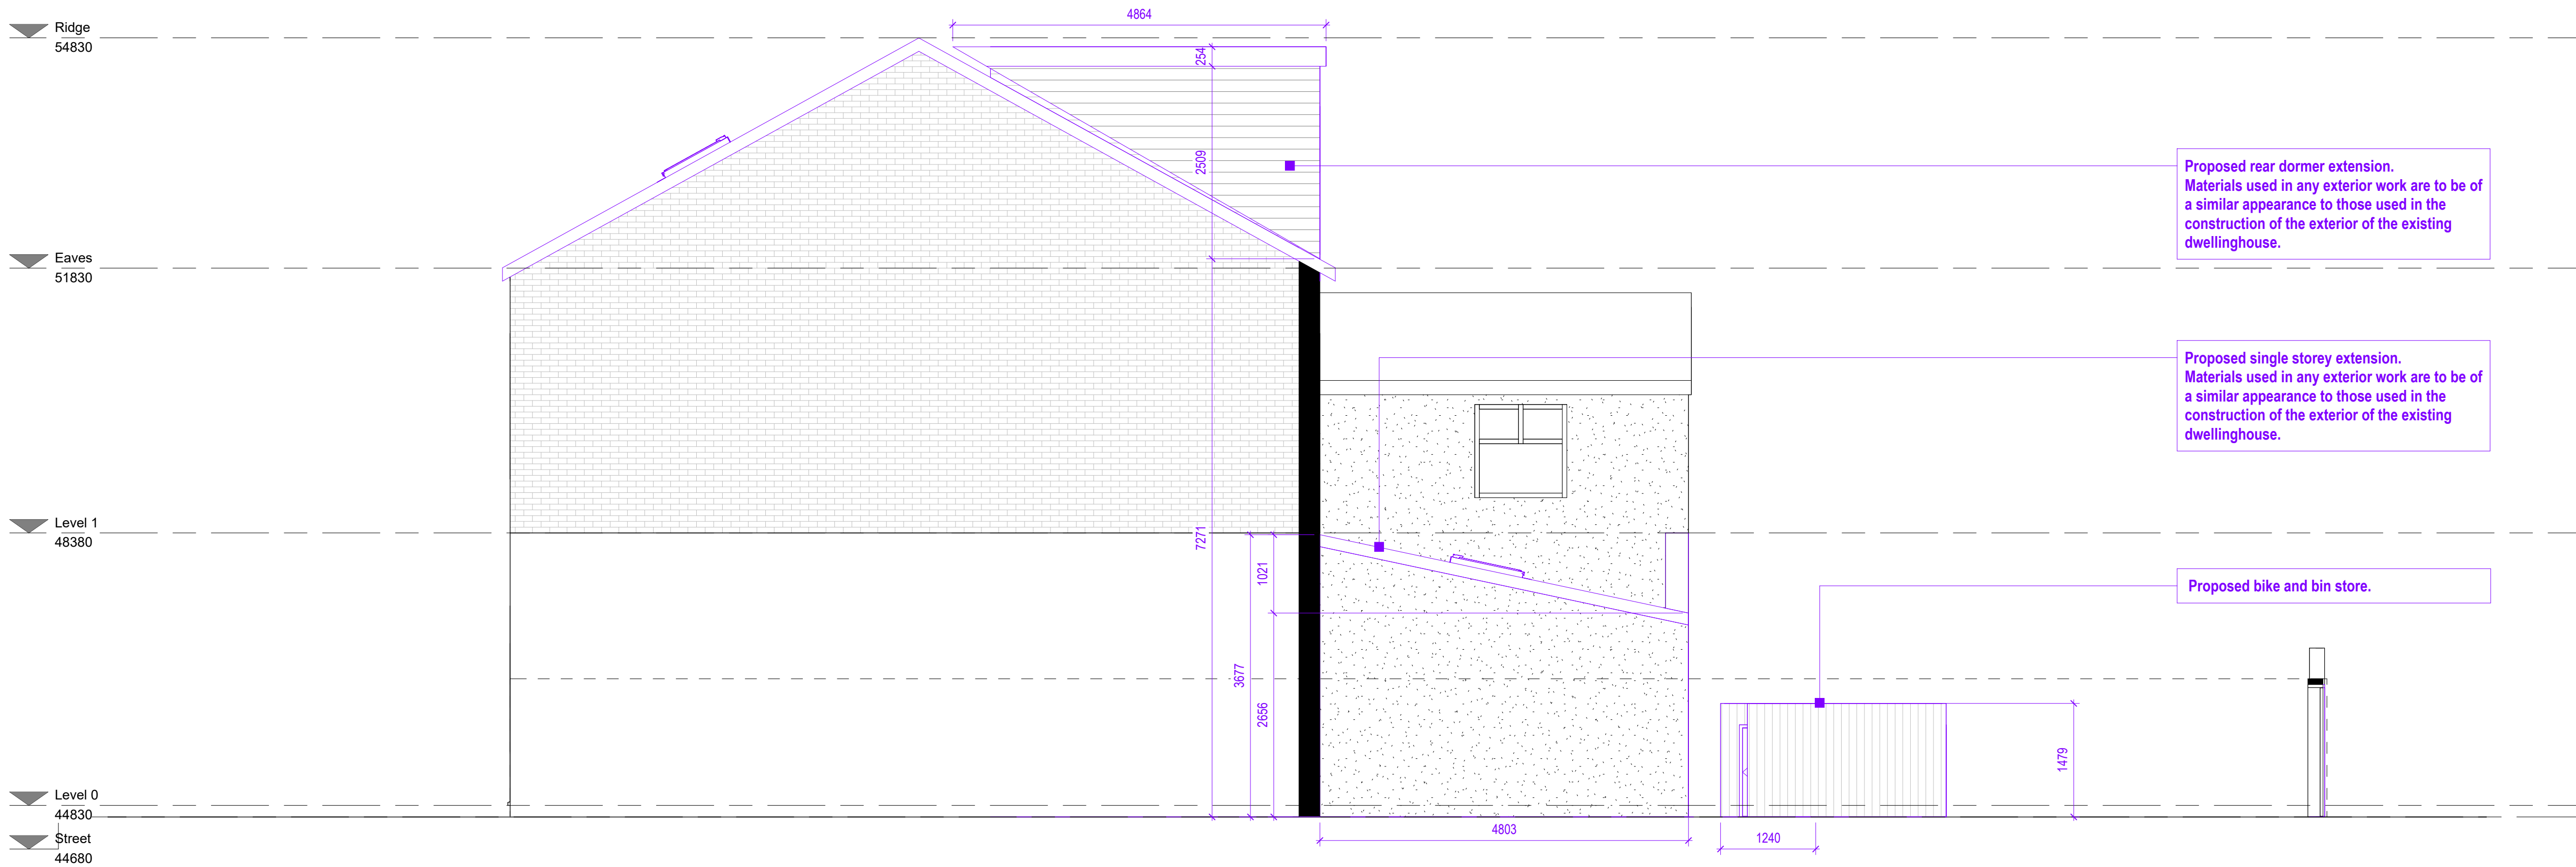

2

Proposed Side 2 Elevation

1 : 50

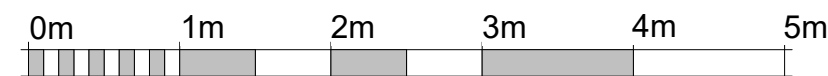

VISUAL SCALE 1:50 @ A1

Status
PLANNING PERMISSIONClient
Mr Paul Chalice

Project Title
82 Ainsworth Road
Bury
BL8 2RS

Drawing Title
Existing and Proposed Side 2 Elevations A1

Project No.
2026 035Drawing No.
002-SI-XX-00-DR-I-P9

Drawing Date

Rev

Scale at A1
1 : 50

Created By

m83 Associates Ltd

London Office
3rd Floor, 86-90 Paul Street, London, EC2A
4NE

Manchester Office
Bartle House, 9 Oxford Court, Manchester, M2
3WQ

arb
Architects
Registration
Board
REG NO: 130844A

RIBA #
Chartered Practitioner