



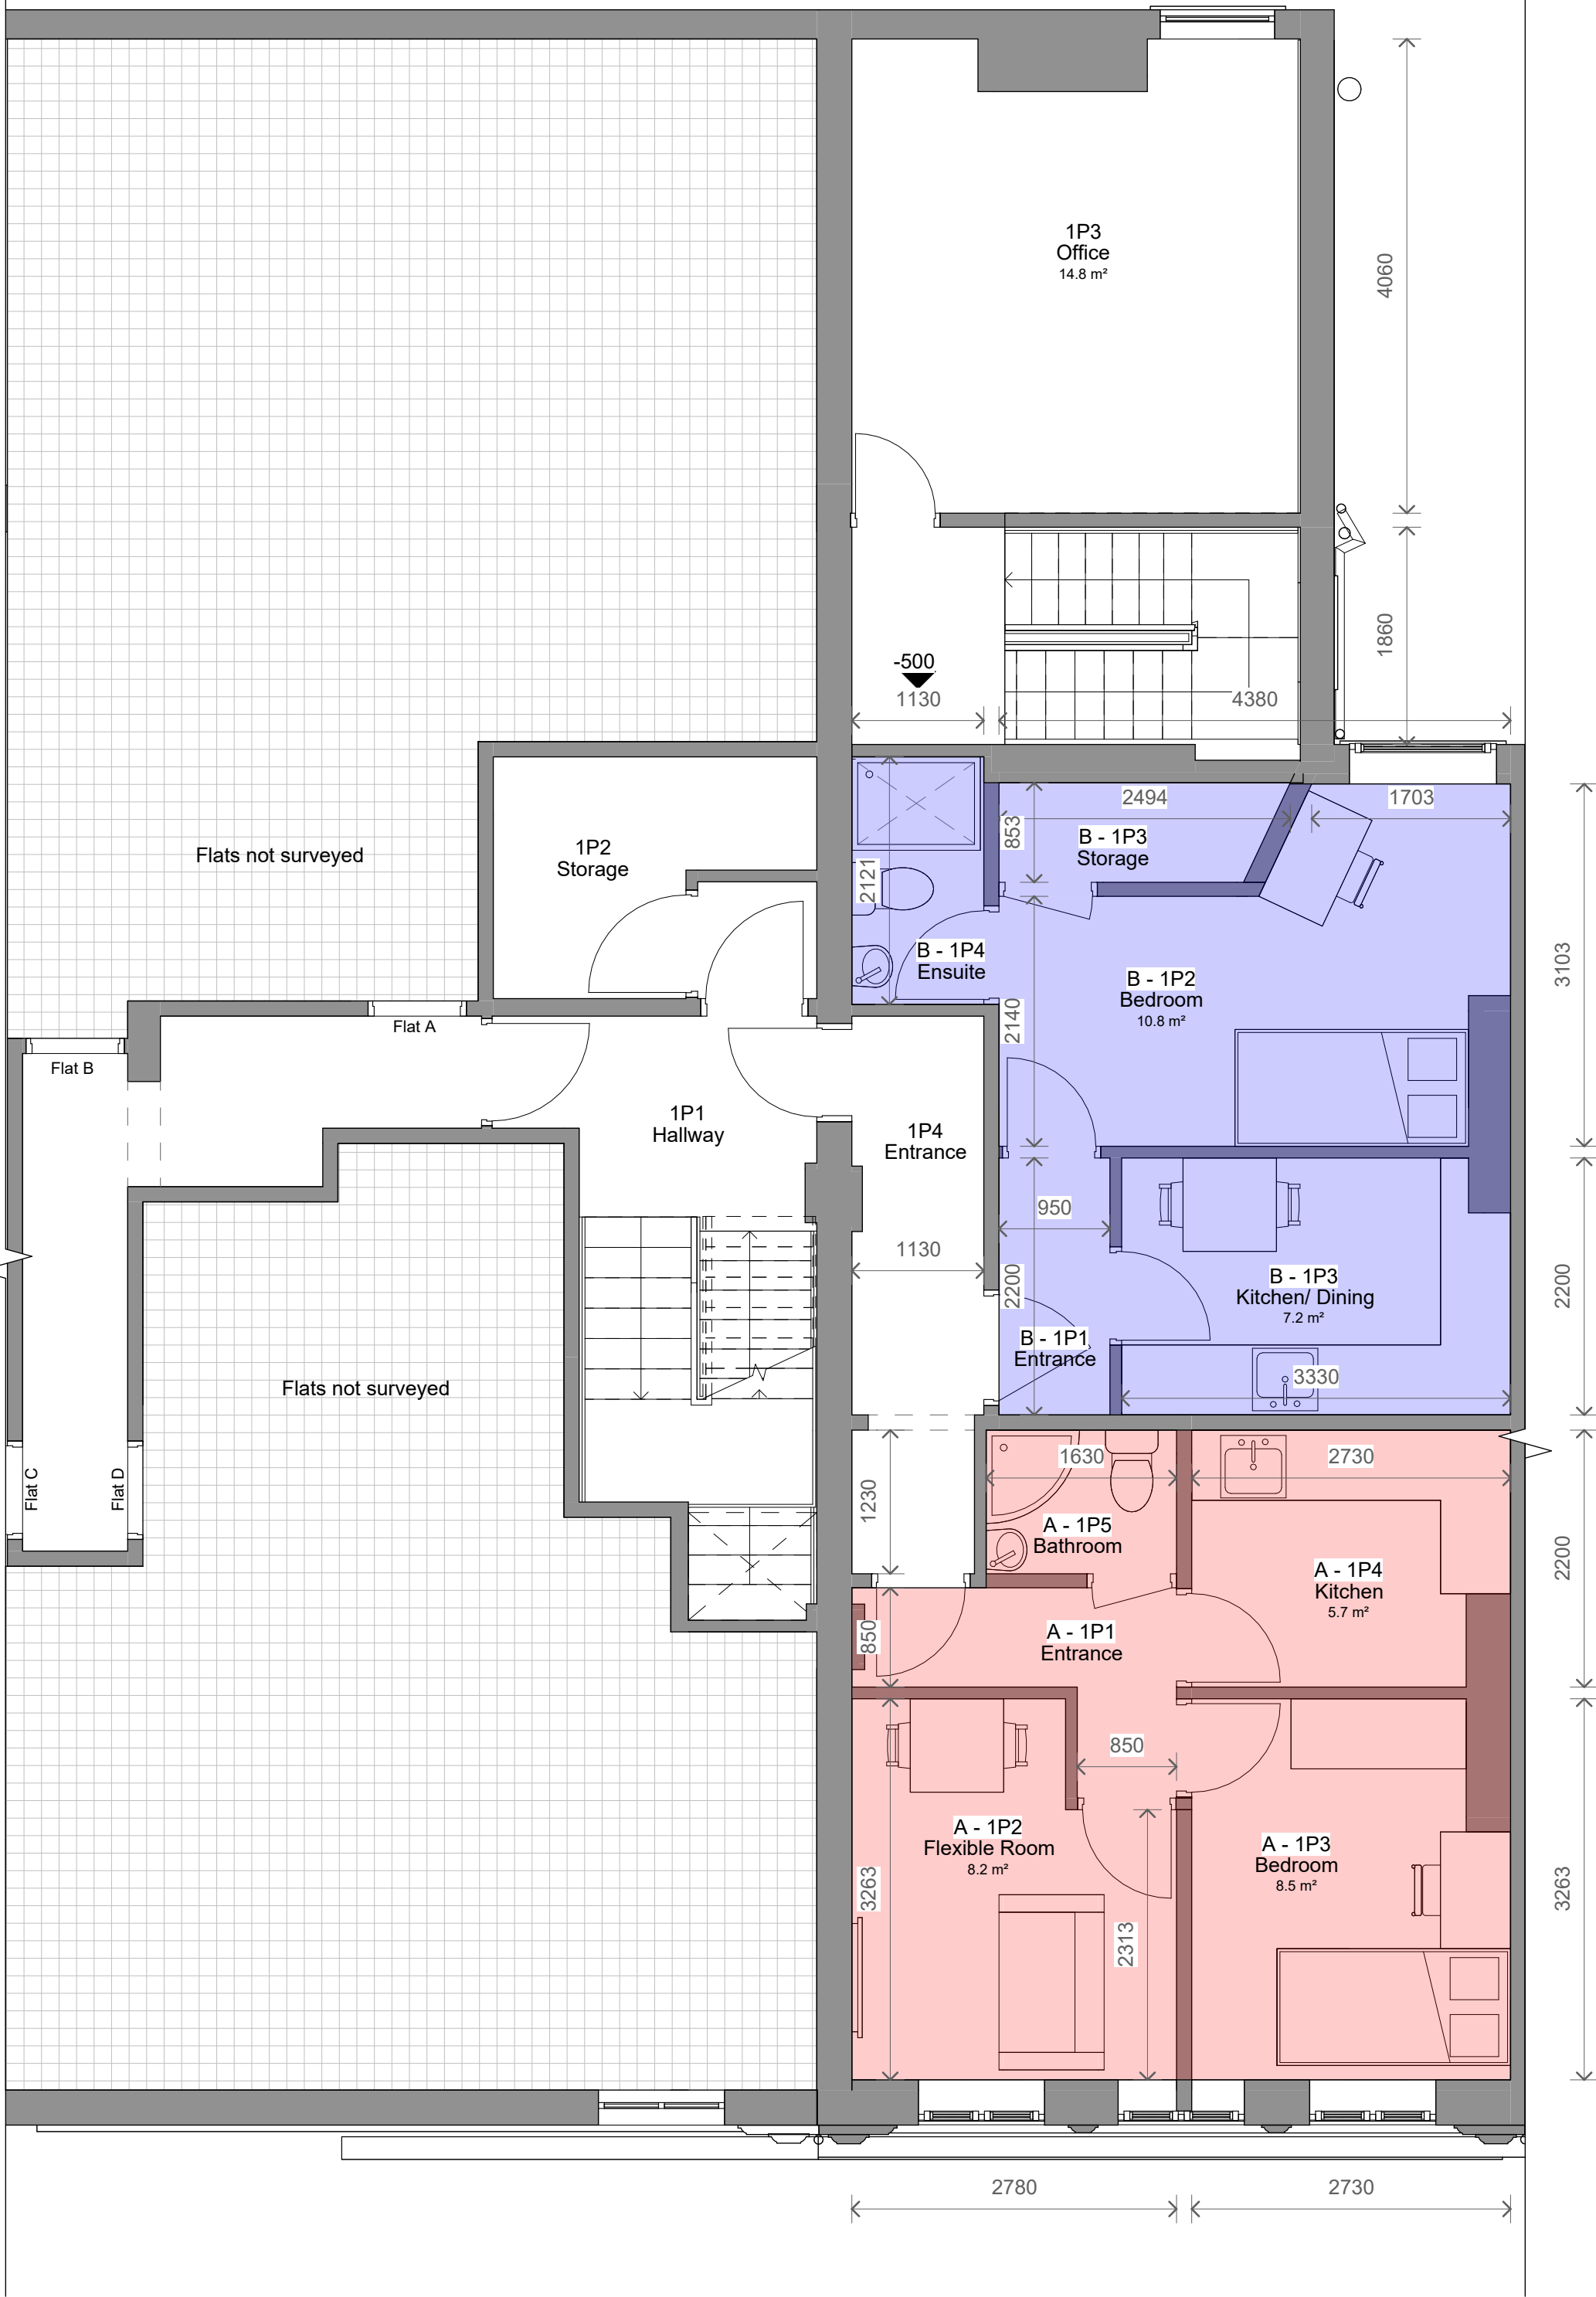


1 Level 1 - Proposed
1 : 50

	Unit	Bedroom	Bathroom	Kitchen	Flexible Room	Total Area
	Unit A	8.5 m ²	2.0 m ²	5.7 m ²	8.2 m ²	29.8 m ²
	Unit B	10.8 m ²	2.4 m ²	7.2 m ²	N/A	26.3 m ²
	Unit C	11.3 m ²	2.1 m ²	6.1 m ²	6.7 m ²	32.7 m ²
	Unit D	12.0 m ²	2.3 m ²	5.3 m ²	7.8 m ²	32.0 m ²

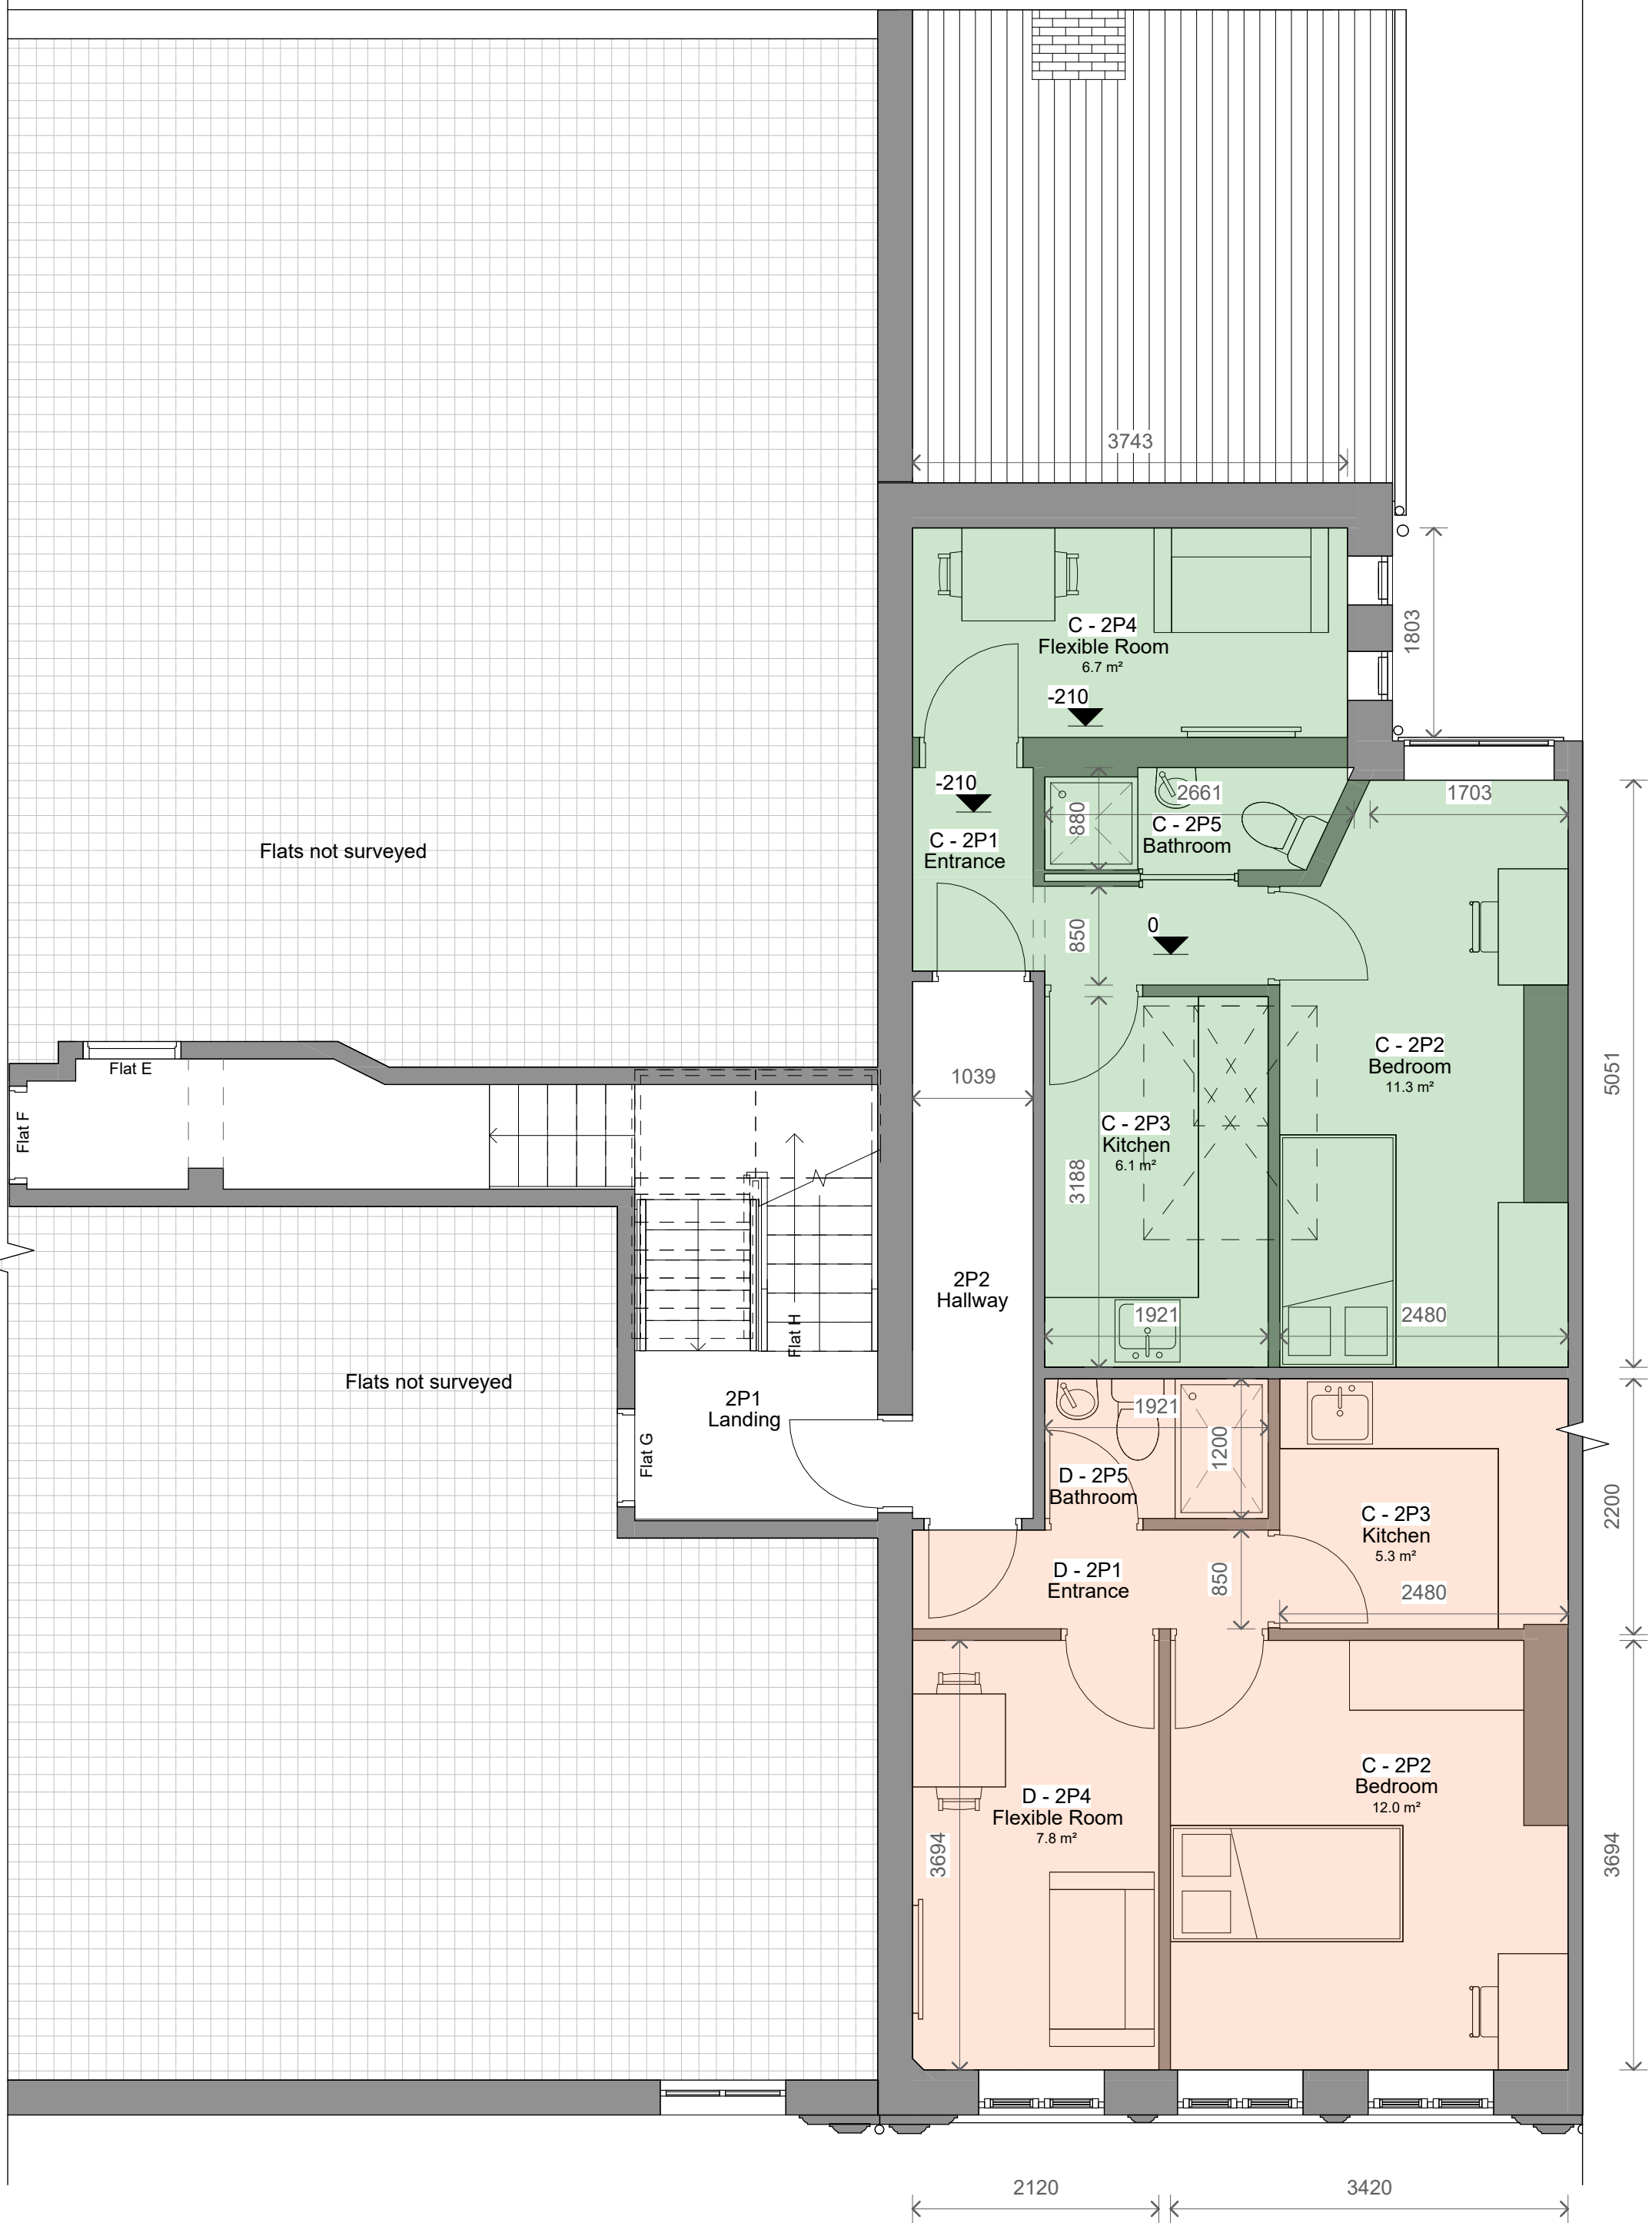

2 Level 2 - Proposed
1 : 50

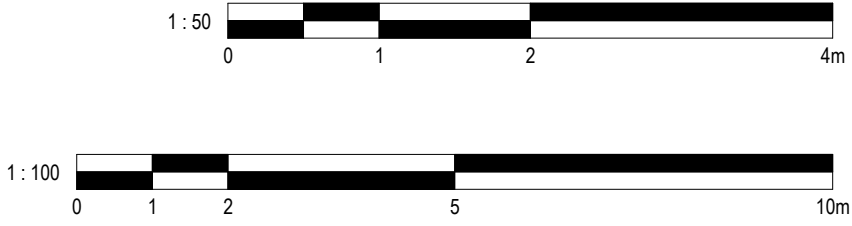

1 Revised Design 10/09/2025 MA
No. Description Date Initial

PROJECT 18 Silver Street, Bury

TITLE Proposed Plans

STATUS DESIGN

DRAWN BY MA DATE 04/09/2025 SCALE (@ A1) As indicated

PROJECT NUMBER GSS24198.4 DRAWING NUMBER 005 REV 1

GOLD SKETCH
S T U D I O S
www.goldsketch.co.uk info@goldsketch.co.uk 0161 792 9595

NOTES:
© COPYRIGHT - ALL RIGHTS RESERVED.
THIS DRAWING SHALL NOT BE REPRODUCED WITHOUT PRIOR WRITTEN CONSENT.
DRAWING TO BE USED FOR THE STATUS INDICATED ONLY.
ALL DIMENSIONS ARE SETTING OUT DIMENSIONS AND SHALL BE VERIFIED AND CONFIRMED ON SITE. ANY DISCREPANCIES TO BE REPORTED TO THE
LEGISLATION RELEVANT CODES OF PRACTICE AND BRITISH STANDARDS. ALL DIMENSIONS ON THIS DRAWING ARE IN MILLIMETRES UNLESS
OTHERWISE STATED.