

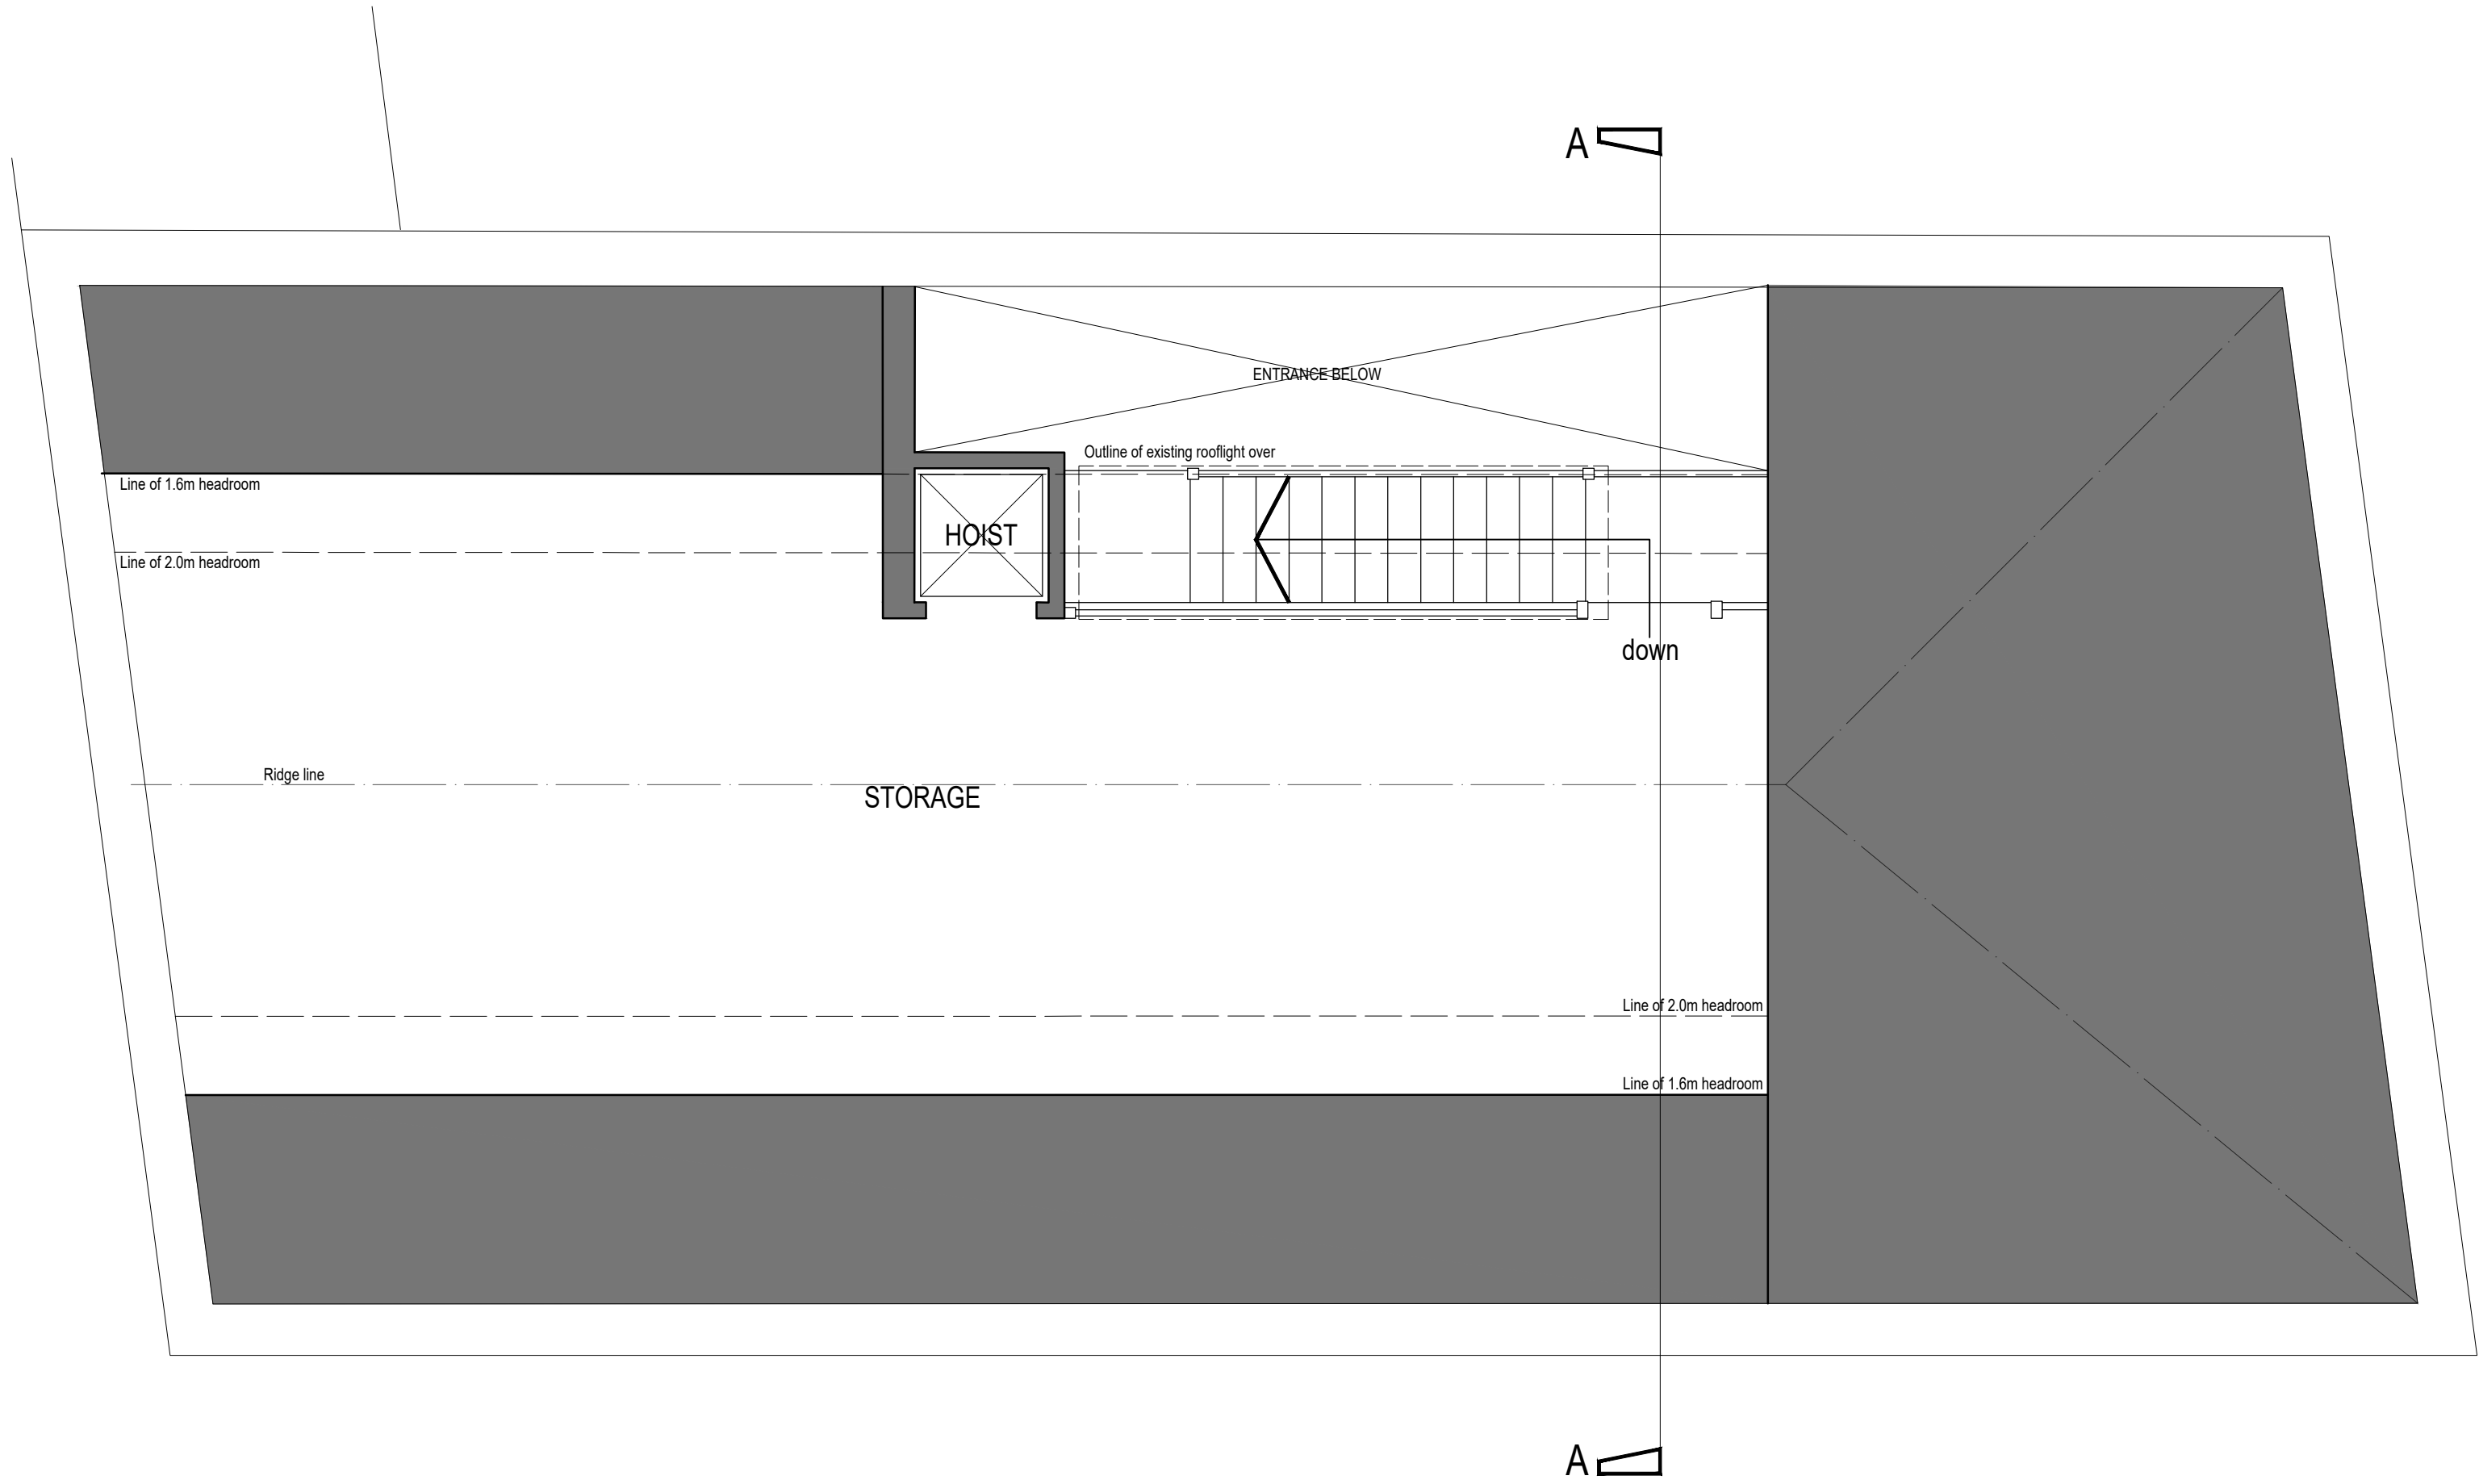


NOTES		
• This drawing is copyright. No unauthorised copying of drawing without the express permission of the architect.		
• Do not scale from prints. Use figure dimensions only.		
• Contractors to check all dimensions on site prior to commencement of works.		
• All works to be carried out in accordance with current statutory Health and Safety Regulations.		
• This drawing is to be read in conjunction with all relevant consultants' and / or specialists' drawings / documents and any discrepancies or variations are to be notified to the architect before affected work commences.		
REVISION	NOTES	DATE
A	Bin store & cycle parking added. Notes added.	30.01.20
B	New rooflights omitted to suit L.A comments. Additional cycle space provided.	06.05.20
C	External stores removed & internal layout revised	08.05.20

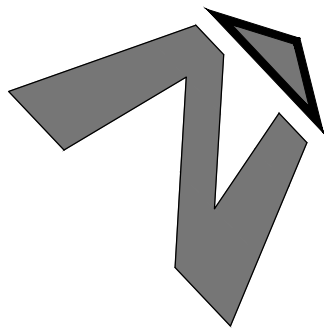

PROPOSED FIRST FLOOR

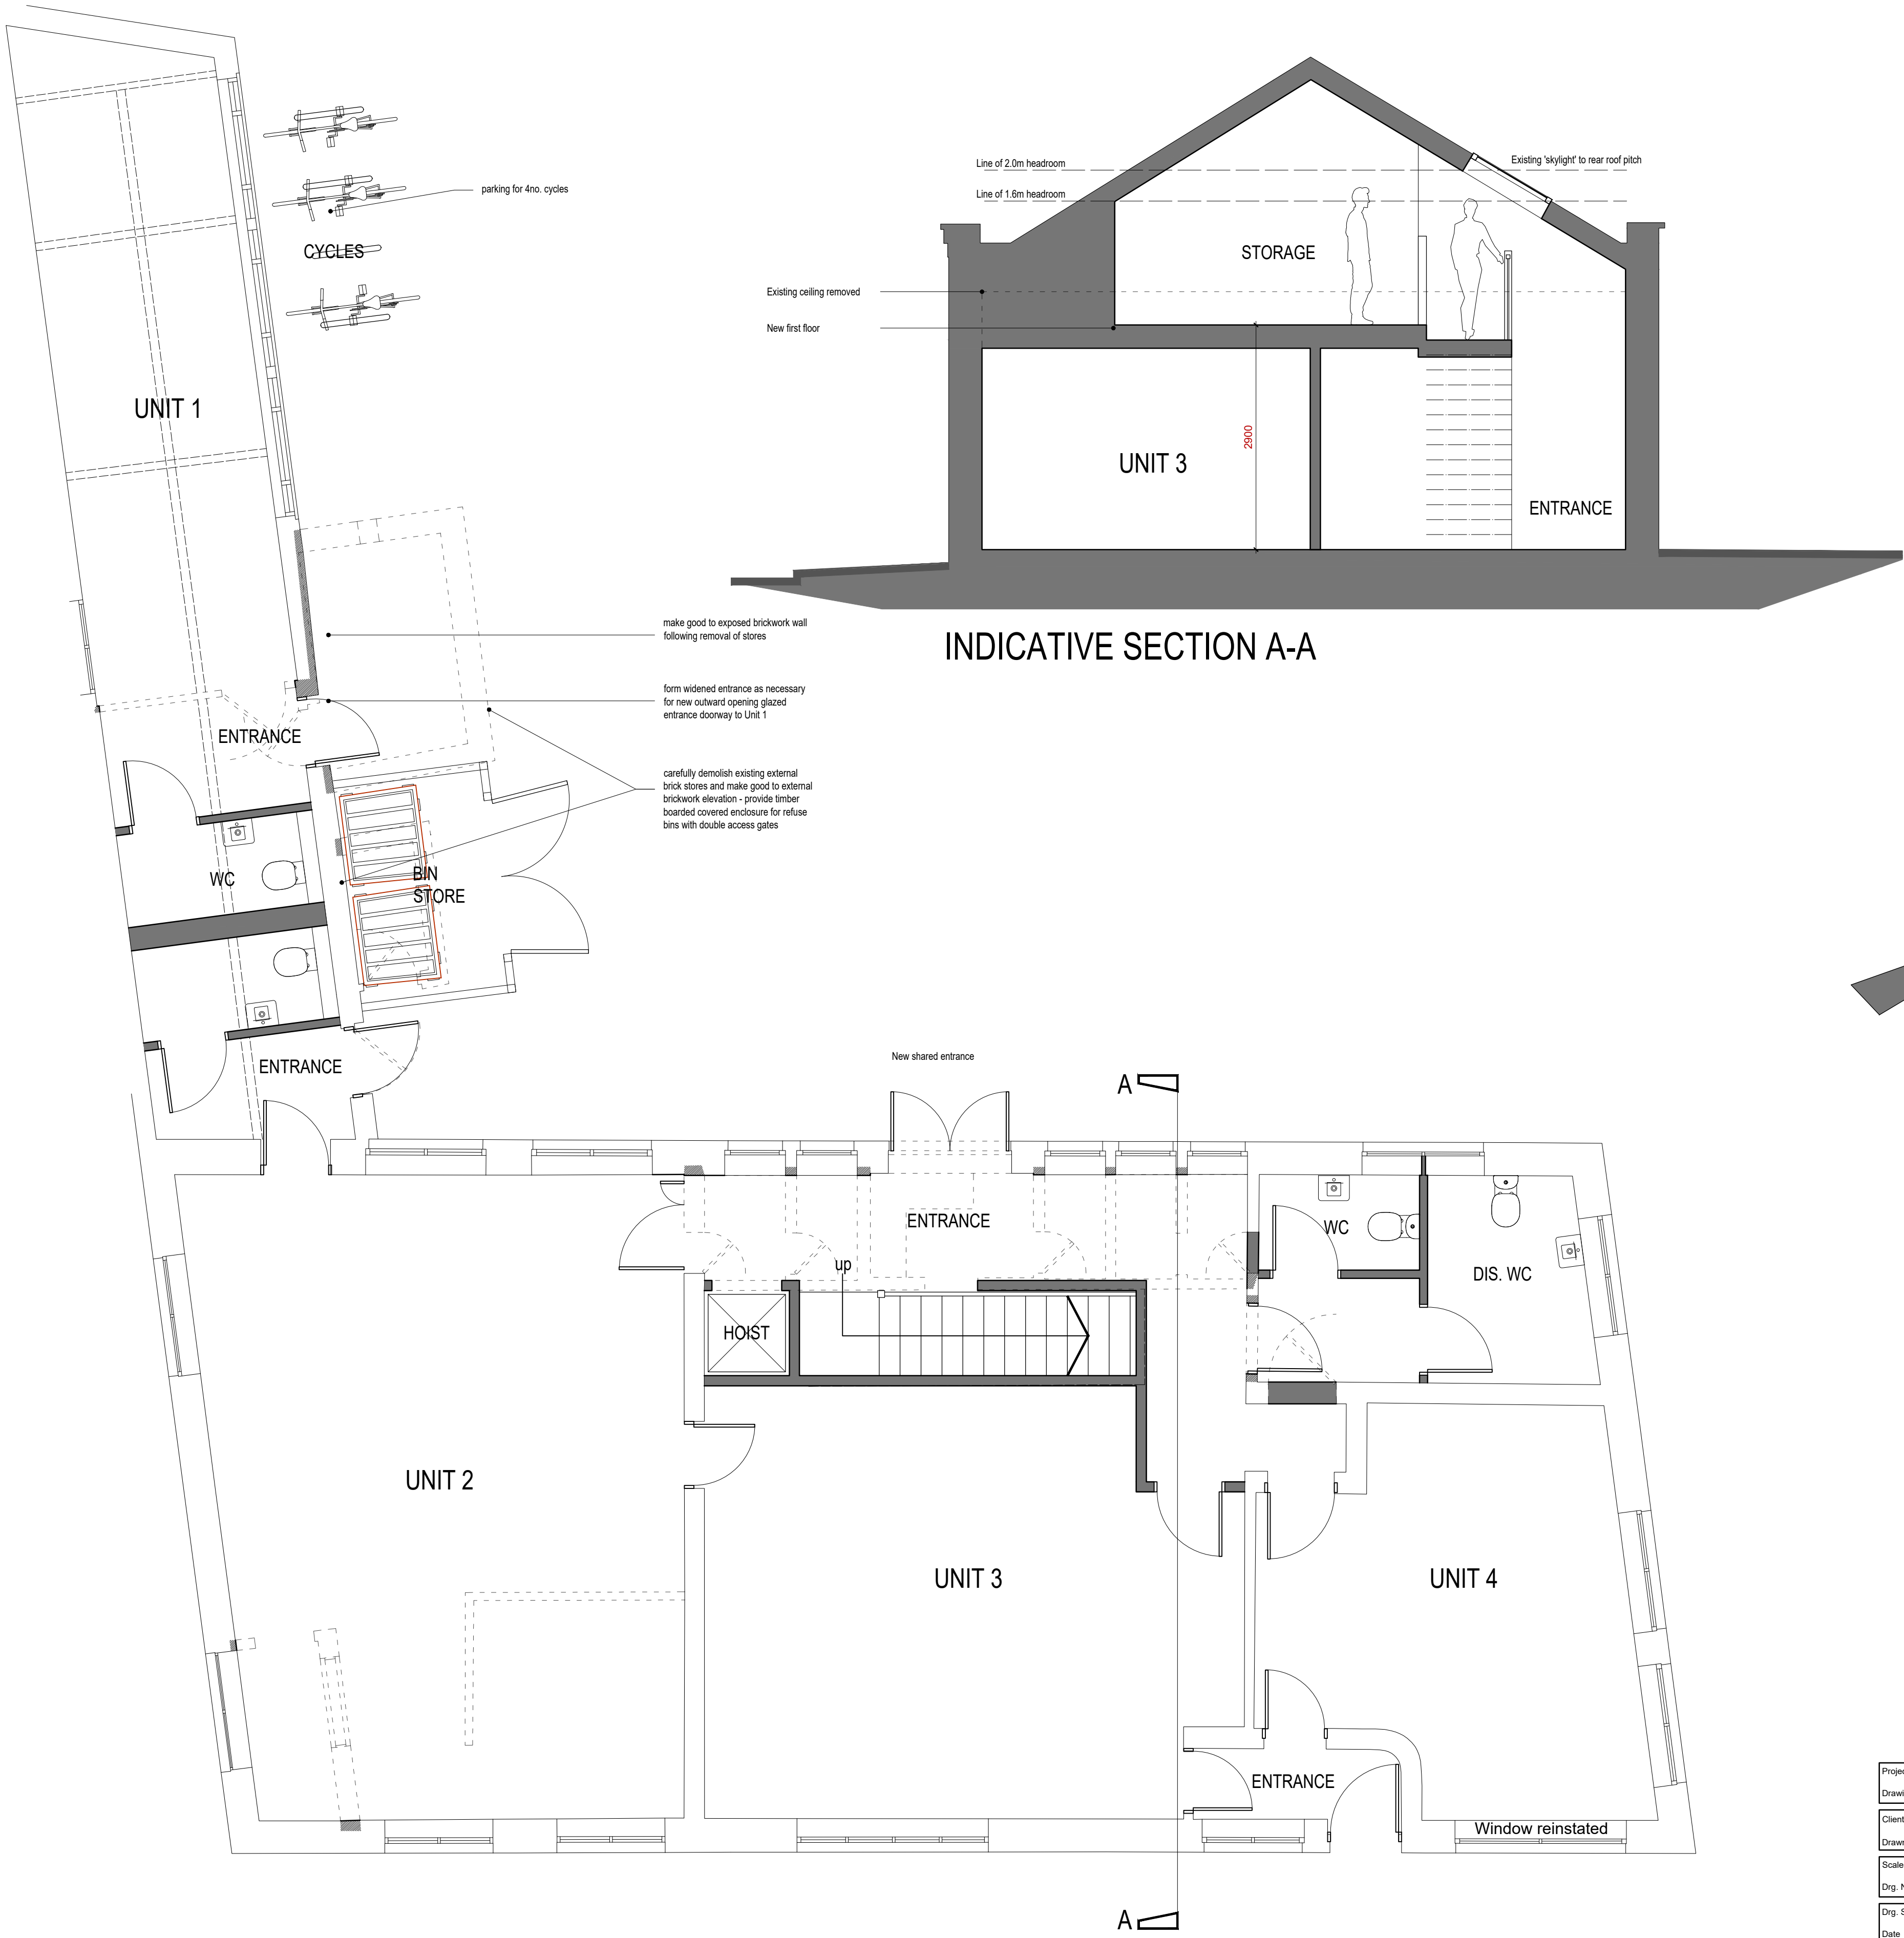

Project	REFURBISHMENT: 271 TOTTINGTON RD., BURY
Drawing	PROPOSED PLANS + SECTION
Client	M.R. A. HINCHSLIFF
Drawn	CPB
Scale	1:50 @ A1
Dwg. No.	23/043-12 C
Dwg. Size	A1
Date	DEC 2024

JOHN HOLT ARCHITECTS LTD.