

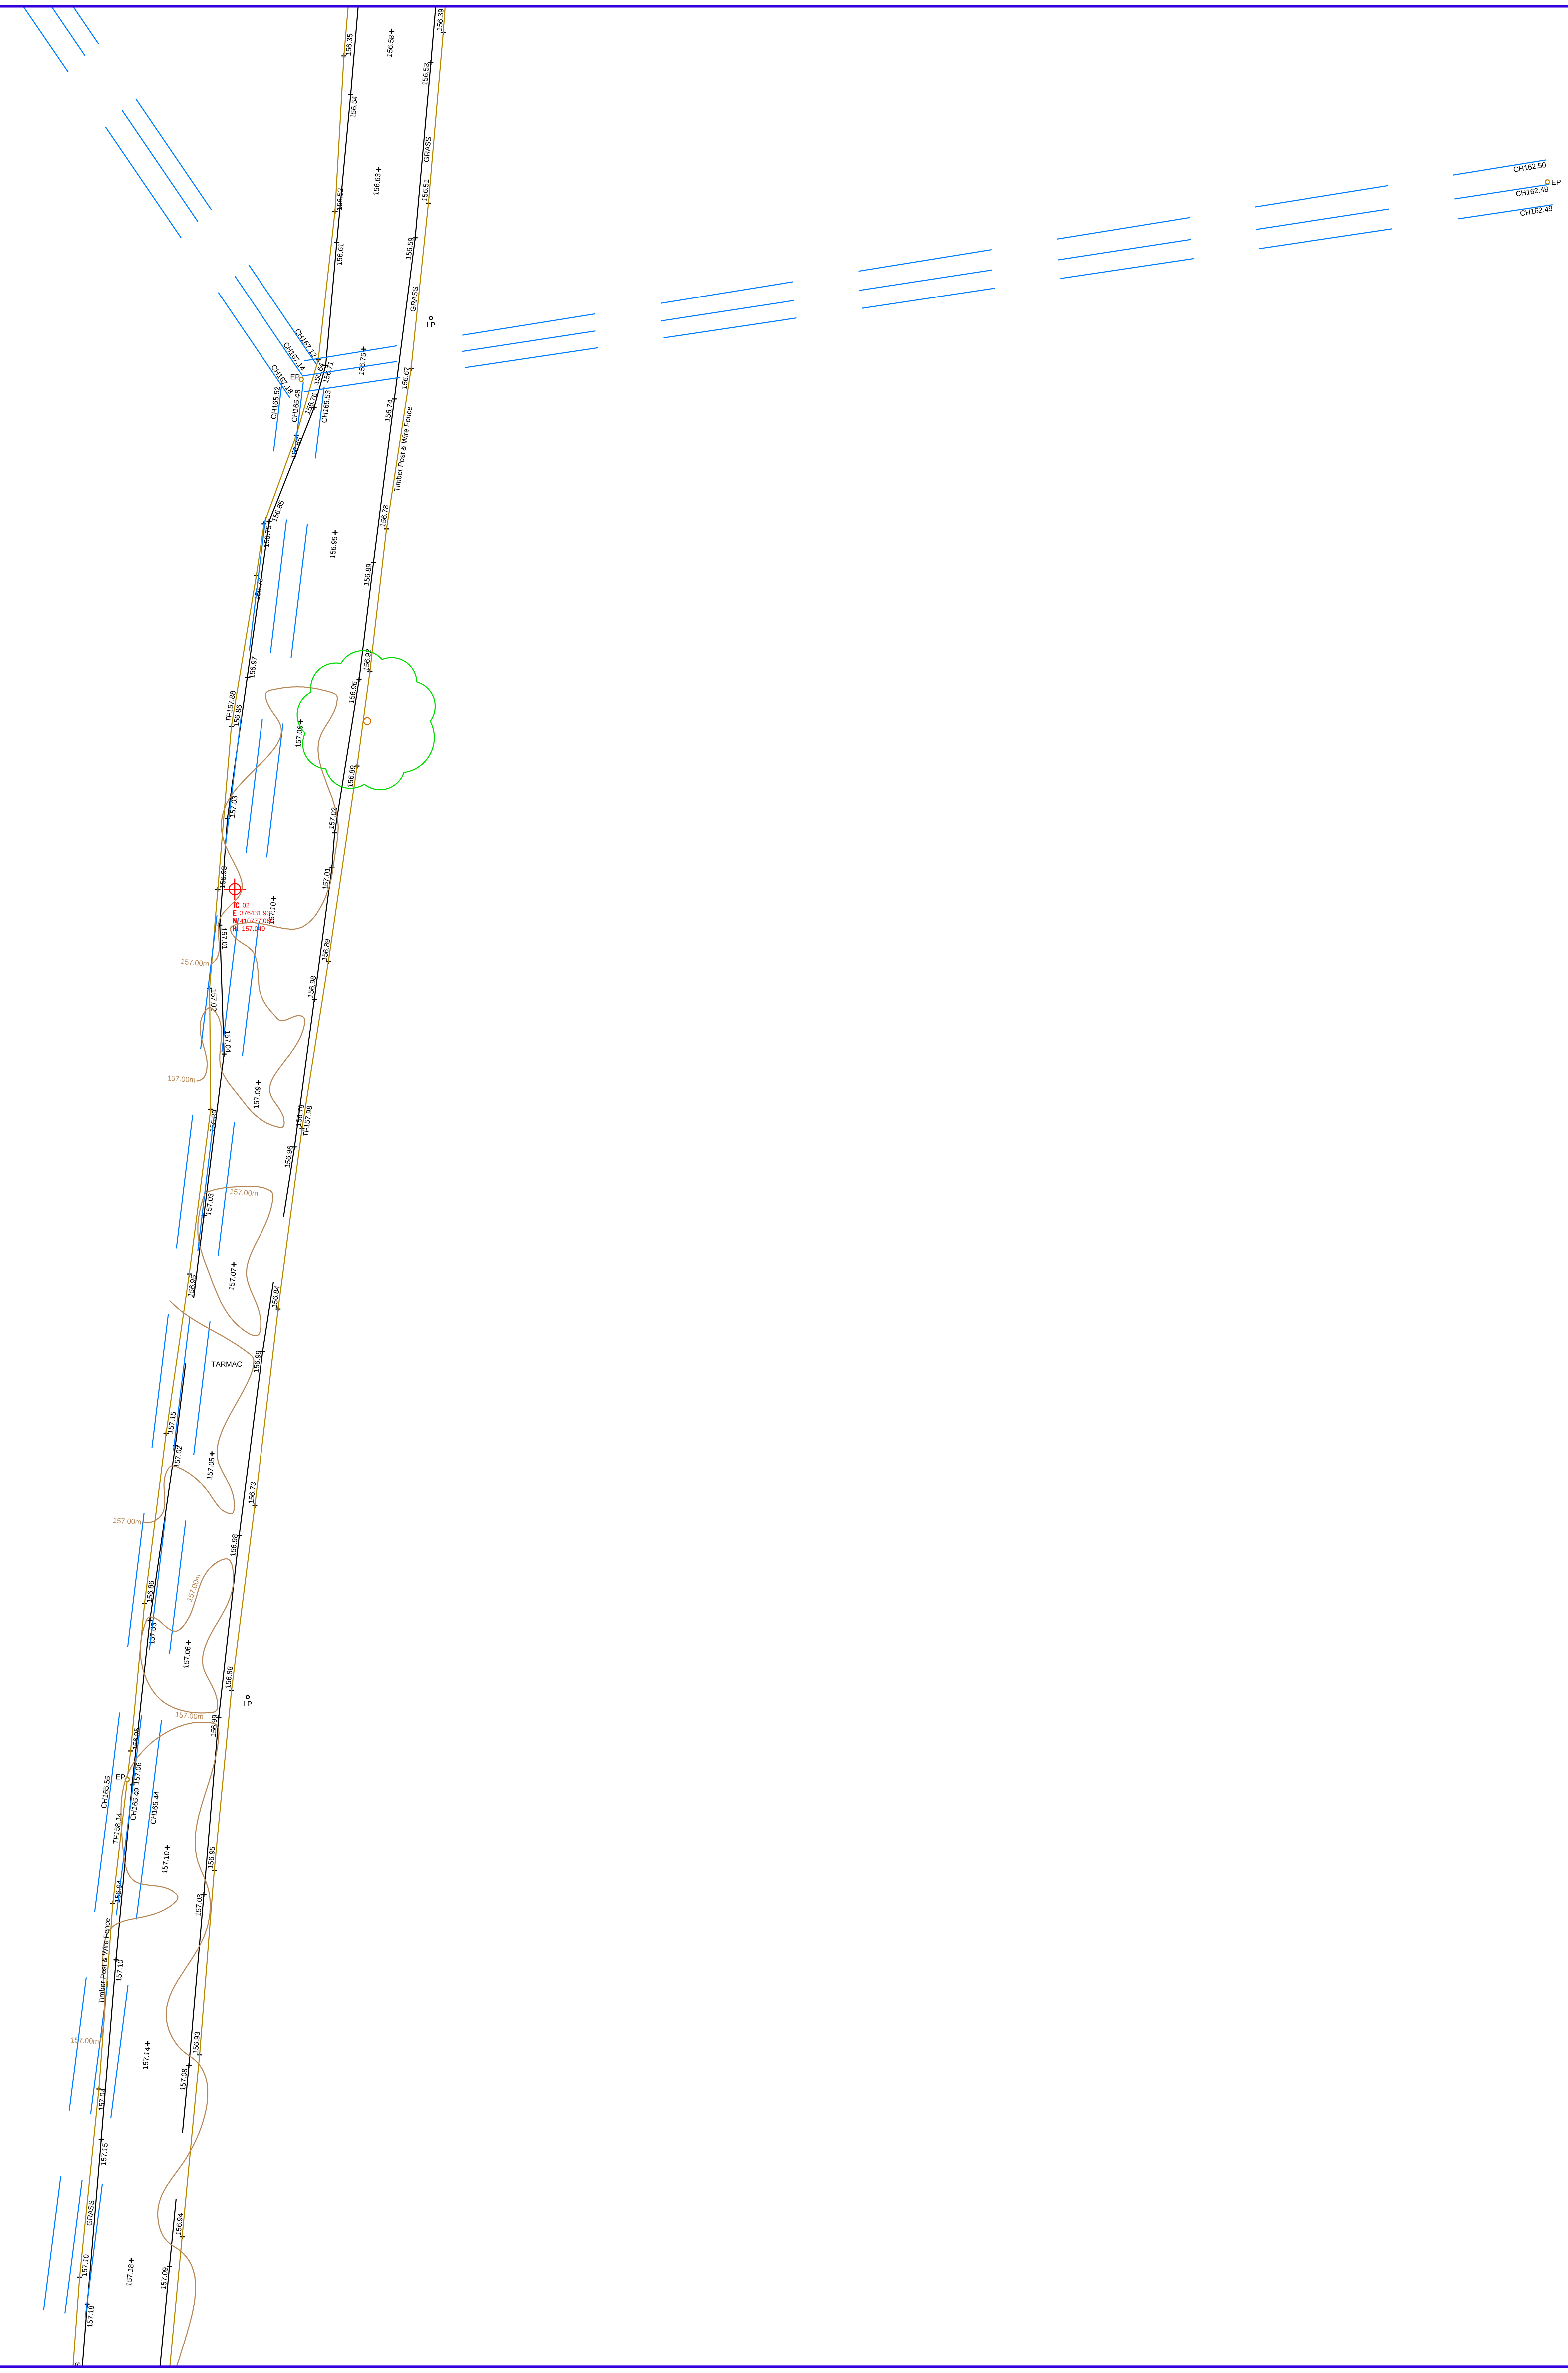


Notes

All Dimensions to be checked on site. Walls shown on plans are not to be assumed to be solid & should be checked for thickness, construction, load bearing capacity & stability.

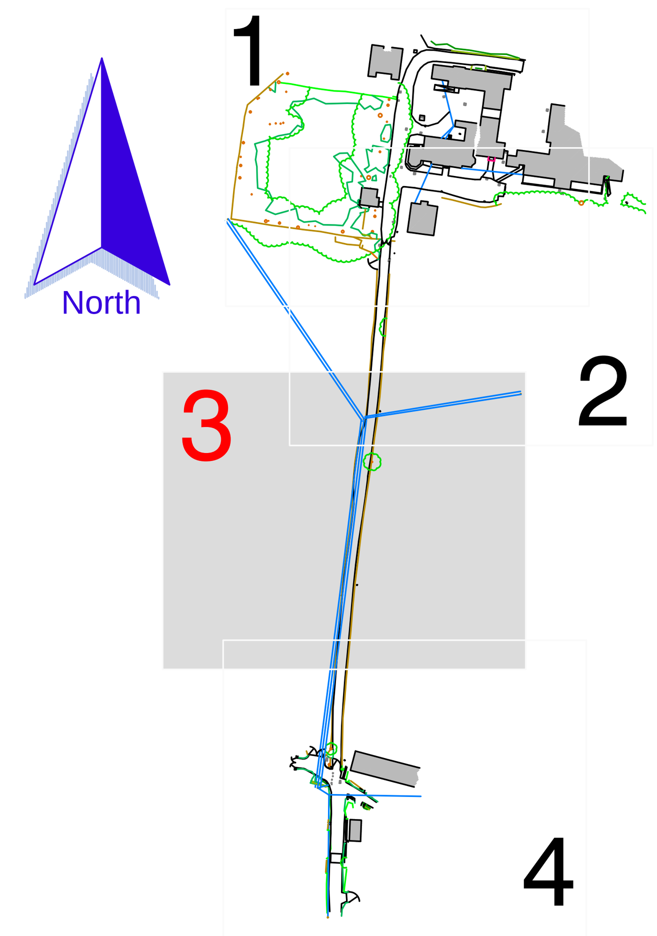

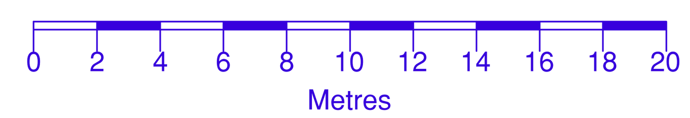

ABBREVIATIONS

BT	BT Cover
CH	Cable Height
CL	Cover Level
EH	Eaves Height
EP	Electric Pole
FH	Fire Hydrant
GP	Gate Post
GU	Gully
IL	Invert Level
LP	Lamp Post
MH	Man Hole
RH	Ridge/Roof Height
RWP	Rain Water Pipe
SL	
SP	Sign Post
TC	TriCAD Control
TF	Top of Fence
TL	Threshold Level
TP	Telegraph Pole
ToS	Top of Chimney
TH	Top of Hedge
TW	Top of Wall
WV	Water Valve

All levels and coordinates relate to OSGB36(15) using GNSS data.

Levels defining edge of carriageway are observed at channel (bottom of kerb).

NOTE

Rev.0 Description. Issued

TriCAD Solutions Ltd.
BUILDING & LAND SURVEYORS
2 Berkshire Close | Wilpshire | Blackburn | Lancashire | BB1 9NG
tel 01254 614055 fax 01254 209754 e-mail sales@tricadsolutions.co.uk

Site Address
Ainsworth Care Home,
Bury,
BL2 5PT

Project Description
Site Survey

Drawing Title
Existing Site Layout

Scale	Date	Drawn By
1:200@A1	03/06/2021	JF

Drawing Number
TRI-3419-03

The contents of this drawing and entities used are copyright TriCAD Solutions Ltd 2010 ©