


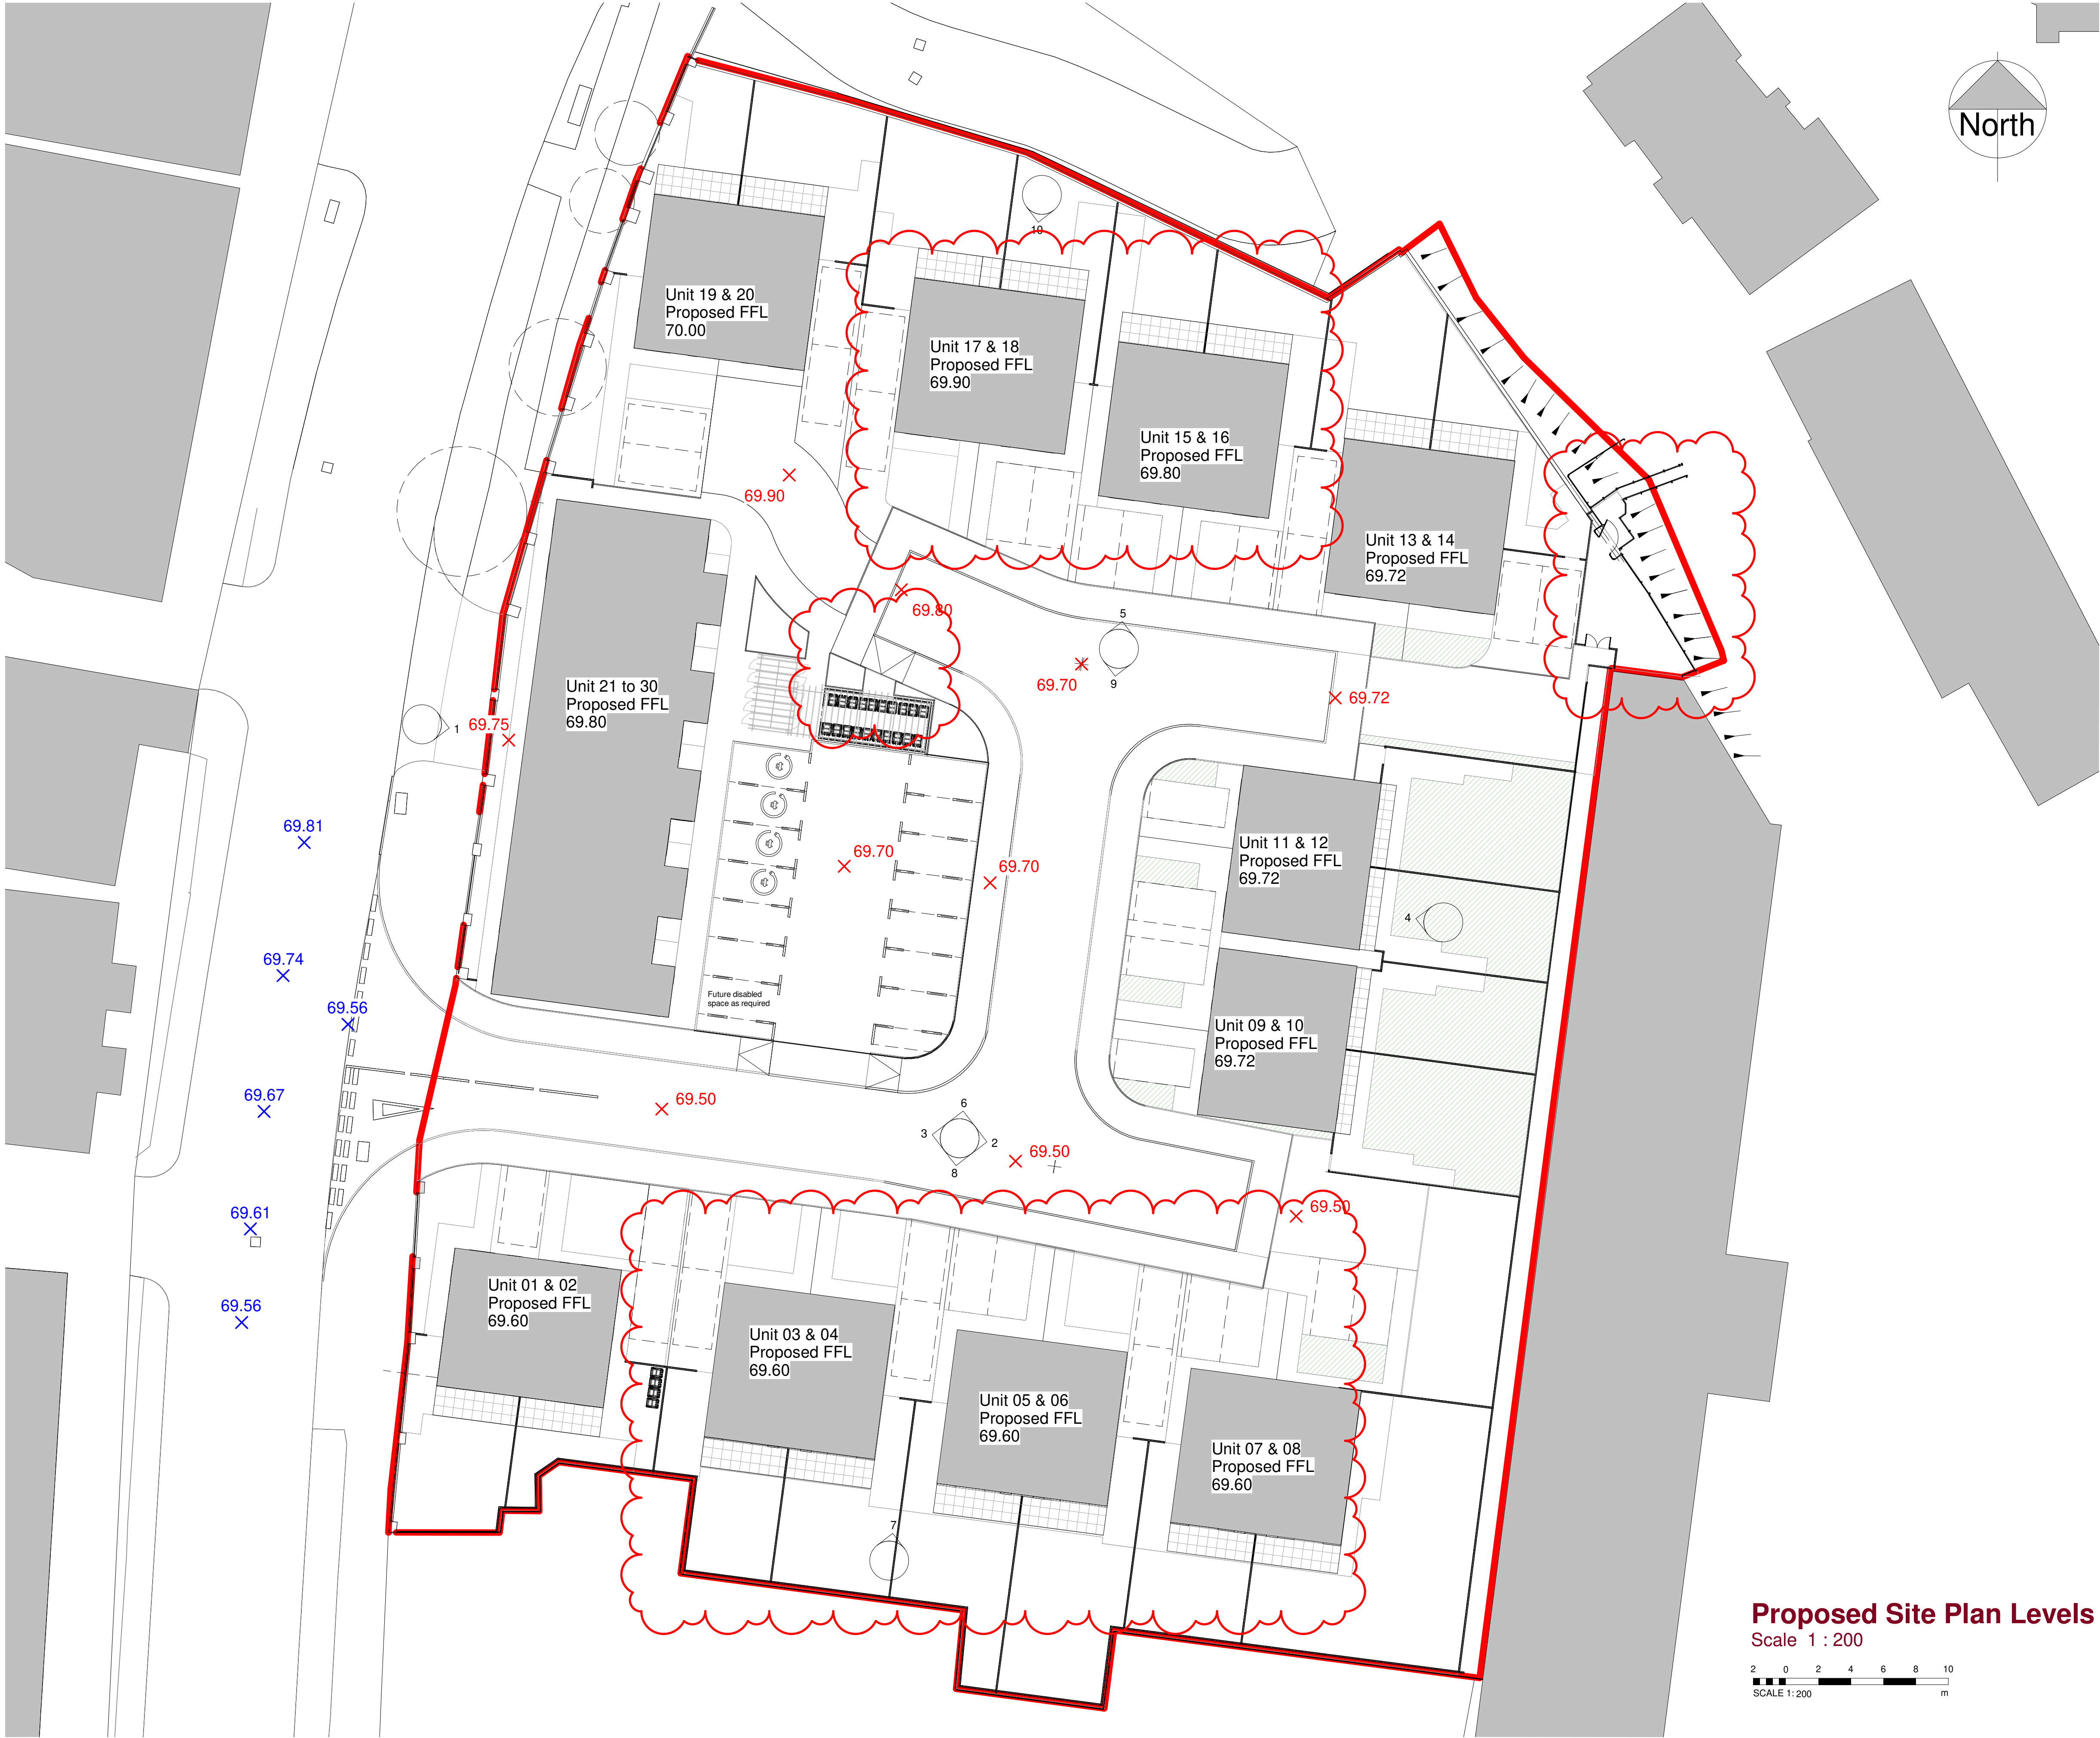

© This Drawing & Design is the copyright of Jenkins Design Services Ltd and should not be reproduced without written consent.

Contractors are to check all levels & dimensions on site prior to site works commencing & report discrepancies to the Designers.

DO NOT SCALE FROM THIS DRAWING

PLANNING

Key: -

Existing Levels X 69.00

Proposed Levels X 69.00

C	Existing brook access revised in response to GMEU's comment. Units 3-8 & 15-18 repositioned to maximise the distance between rear of building to face of fencing. Dropped crossing to bin store added.	AL	TR	04.07.23
B	Shared drive width reduced to 4.8m in response to comments received from the Planning Officer	CM	TR	05.06.23
A	Length of units 3-8 and 13-20 increased.	AL	TR	10.03.23
Rev	Description	By	Chk	Date

Project:	Station works			
	Bury Road, Radcliffe, M26 2UA			
Title:	Proposed Site Levels			
Client:	Paul Cook Developments/ Jigsaw Homes			
Drawn By:	CM	Checked By:	TR	on 04.07.23
Original Size:	A1	Project Number:	22049	
Drawing Number:	SI-00-DR-A-1005			REV C

