
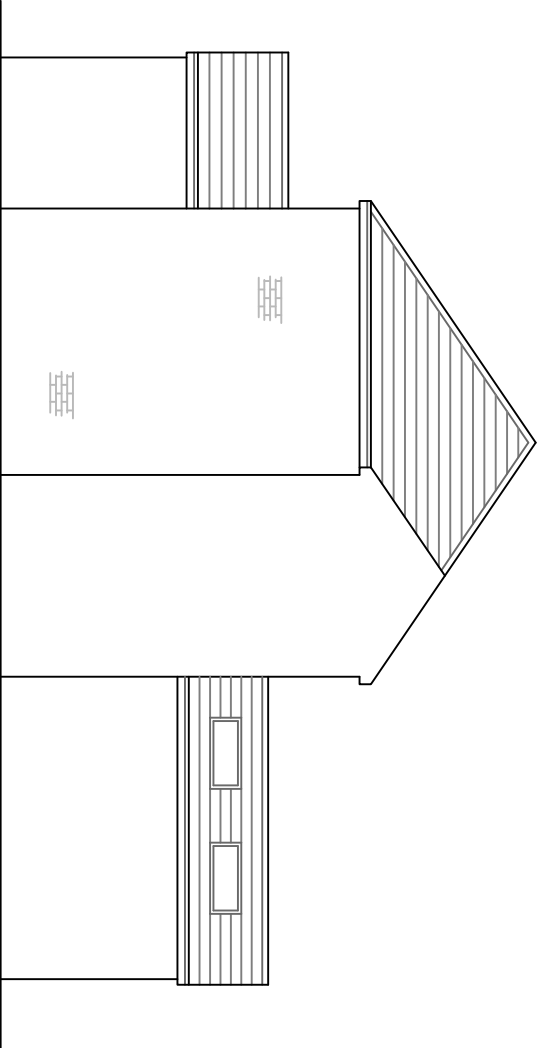
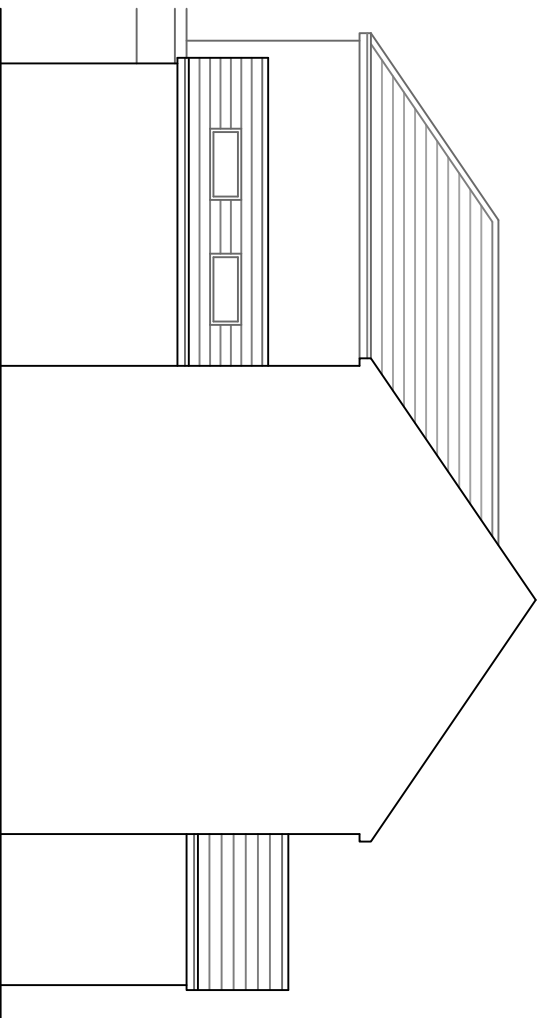
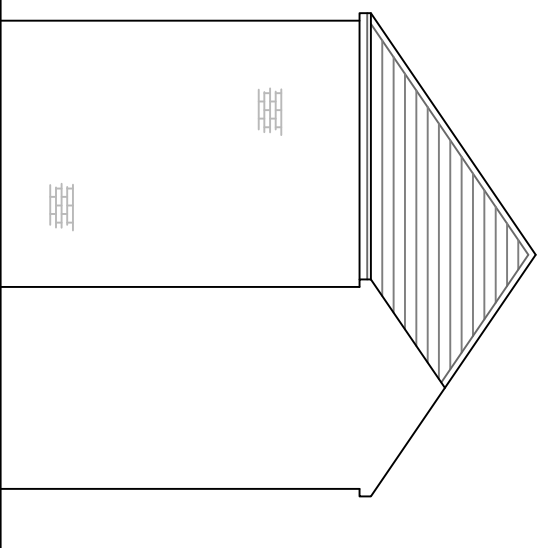
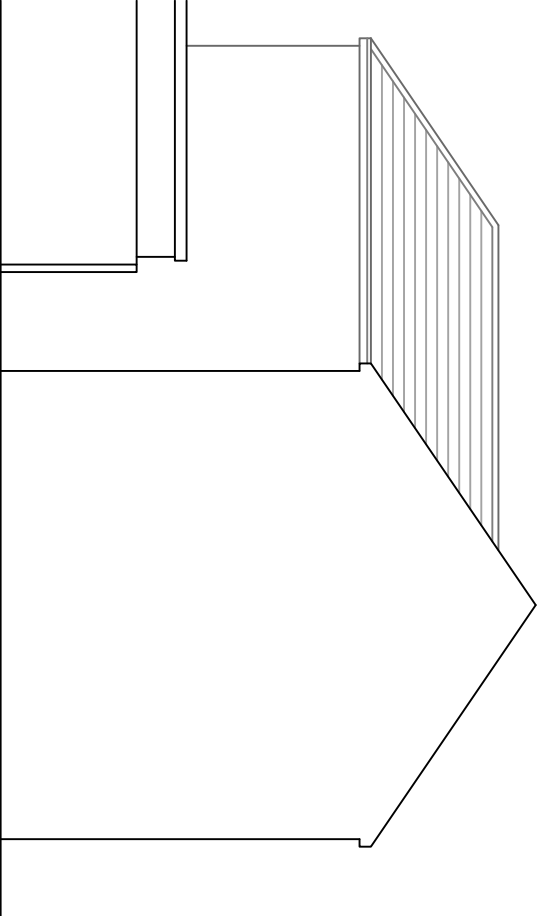
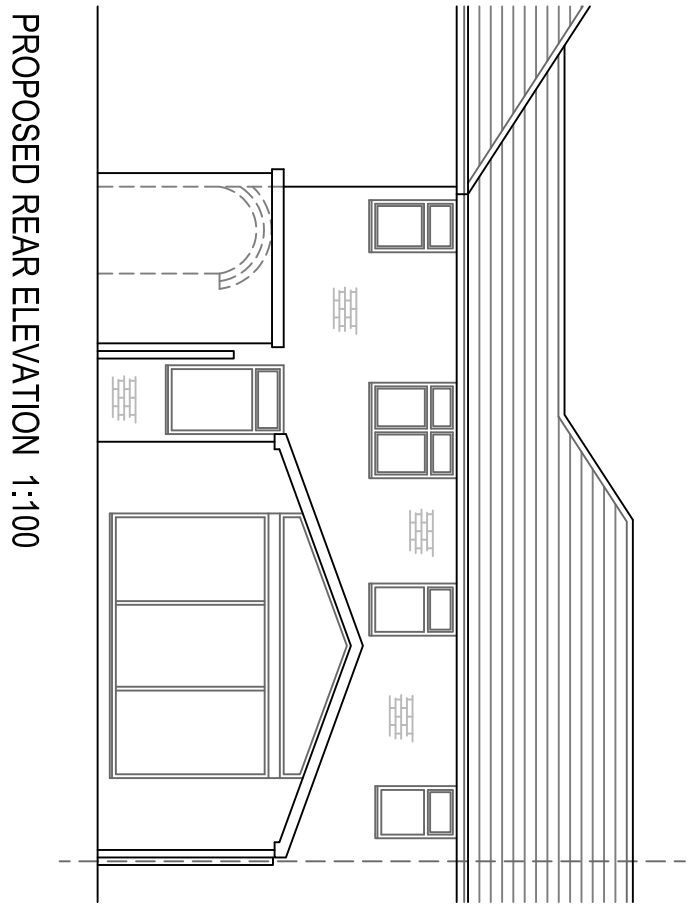
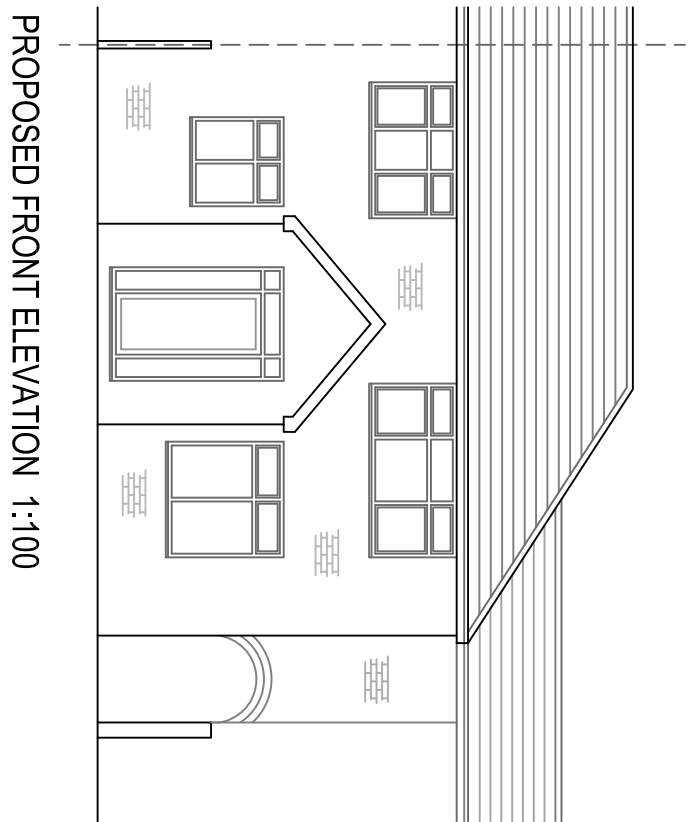
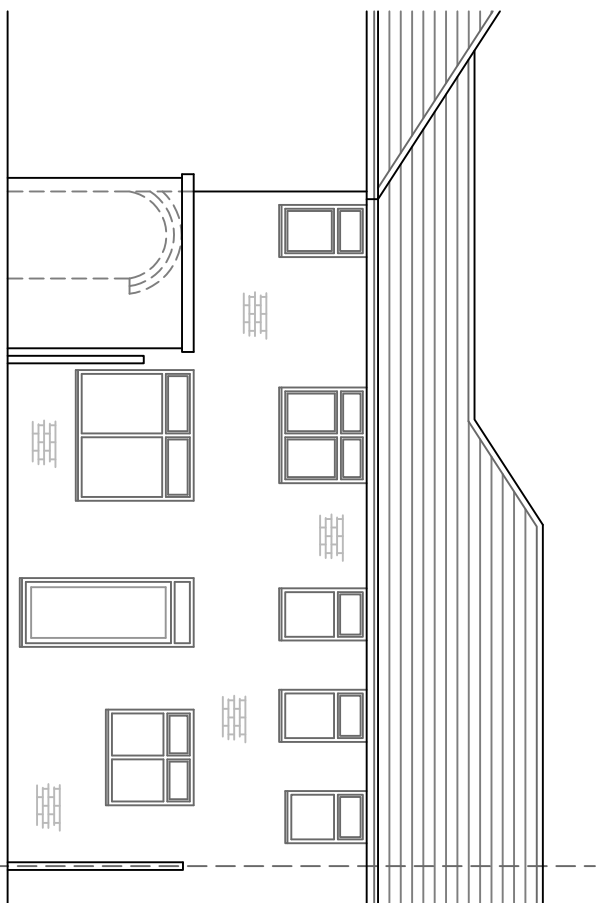
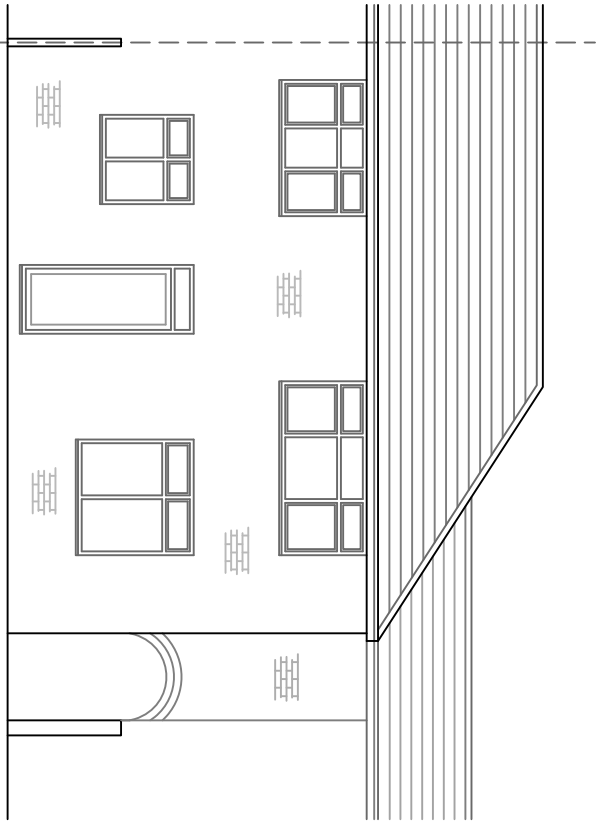
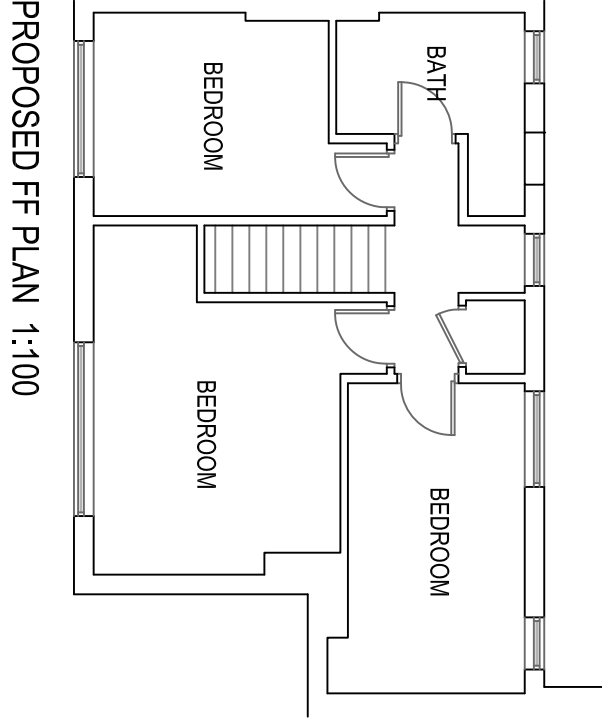
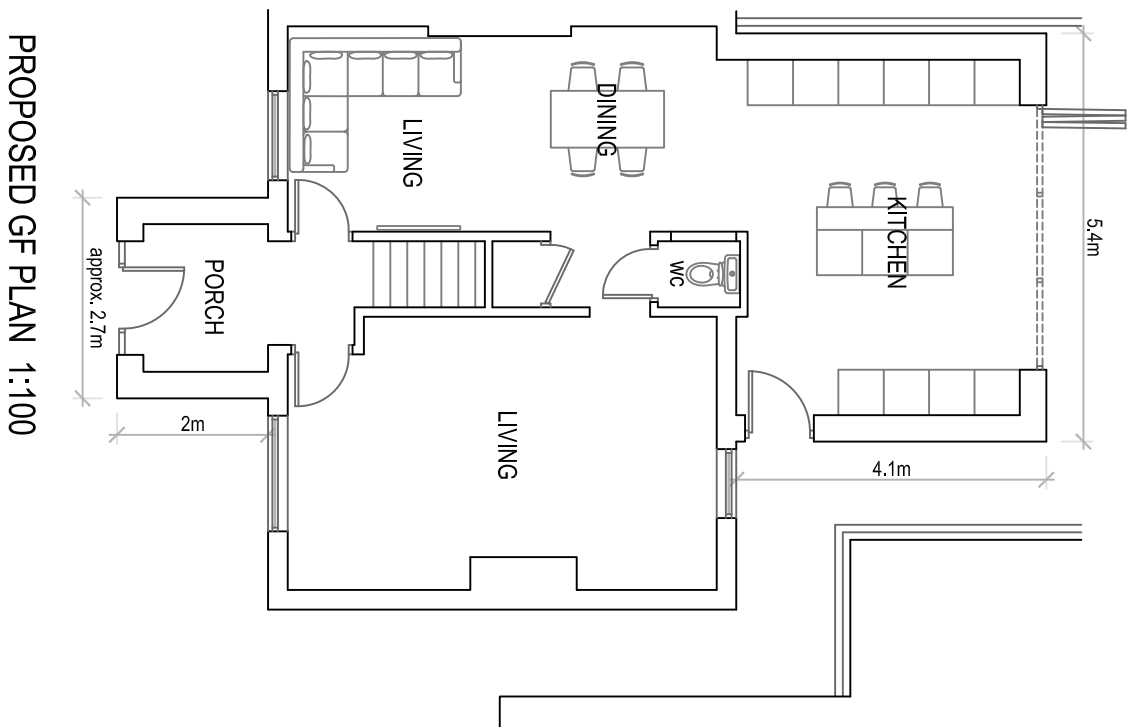
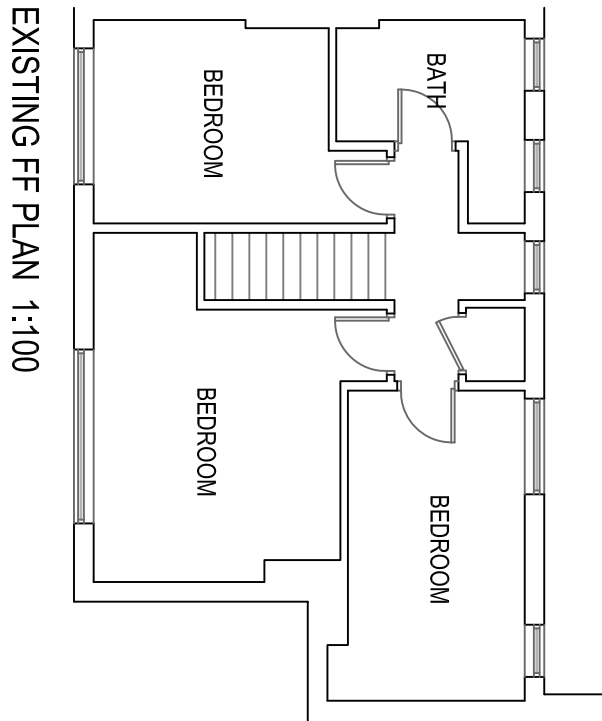



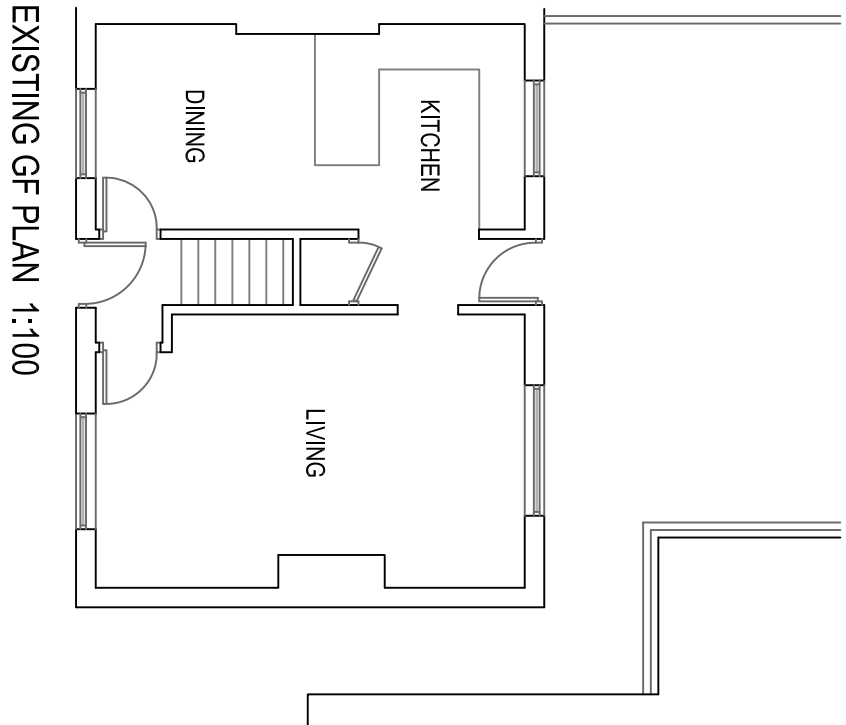


EXISTING SIDE ELEVATION 1:100



EXISTING SIDE ELEVATION 1:100

PROPOSED SIDE ELEVATION 1:100

PROPOSED SIDE ELEVATION 1:100

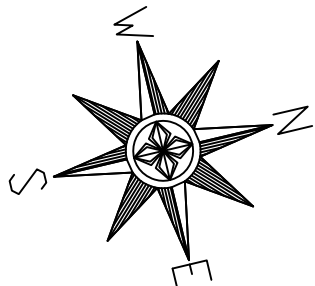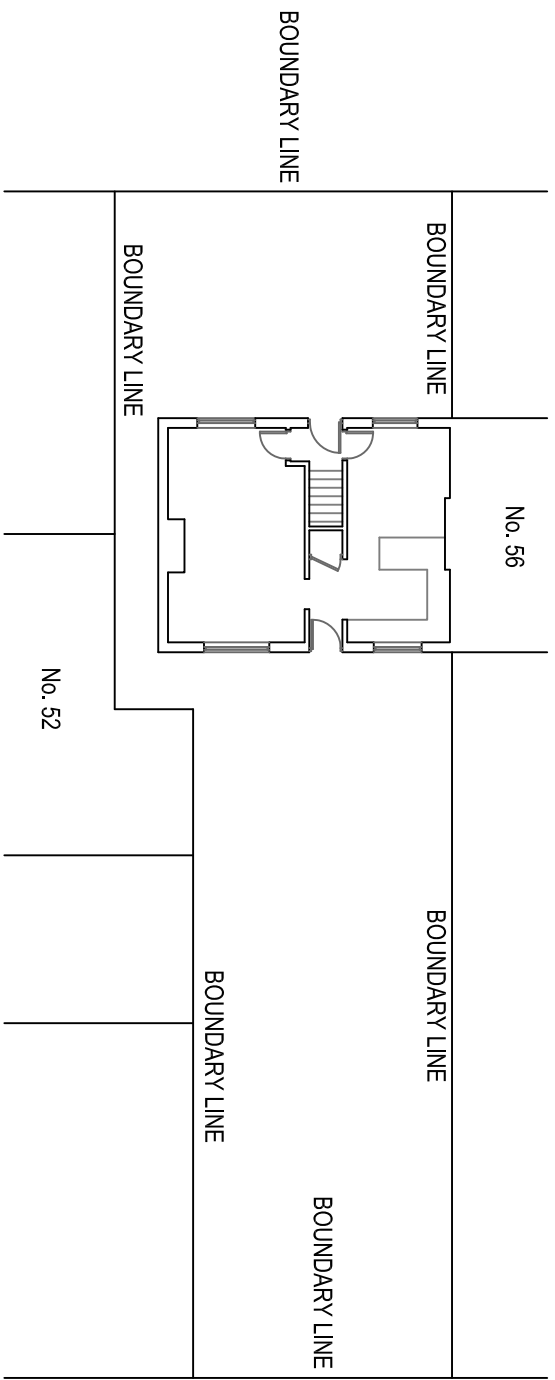

SCALE : 0 2 4 6 8 10
0M 10M

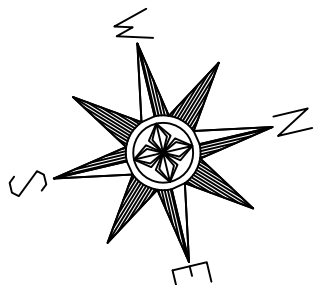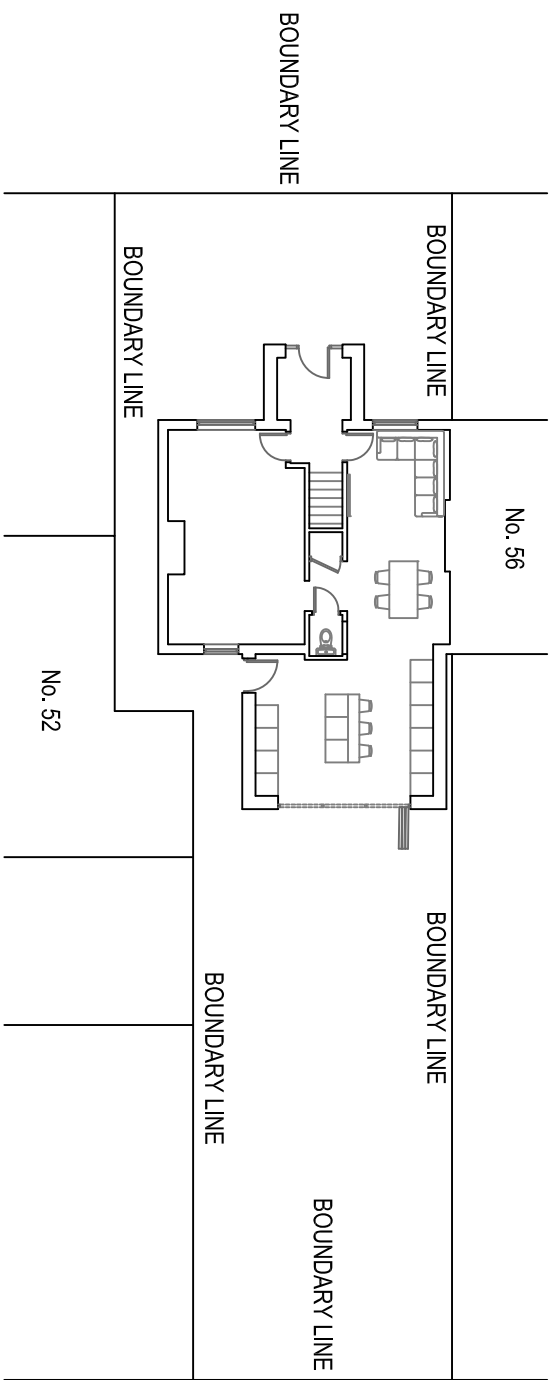

SCALE : 0 2 4 6 8 10
0M 10M

S4 Heywood Road
Prestwich
M25 1DX

Existing & Proposed Plans
and Elevations

Drawn: CDW/
Scale: 1:100& 200 @ A1
Date: February 2026

3152_PRE_01_Planning

CDWP
CD Wilkinson Plans

tel: 07967 522401 email: chris@cdwilkinsonplans.co.uk
5 Highmeadow, Manchester, M26 1YN