


A: original issue
B: shutter doors removed.
C: shutter door added.

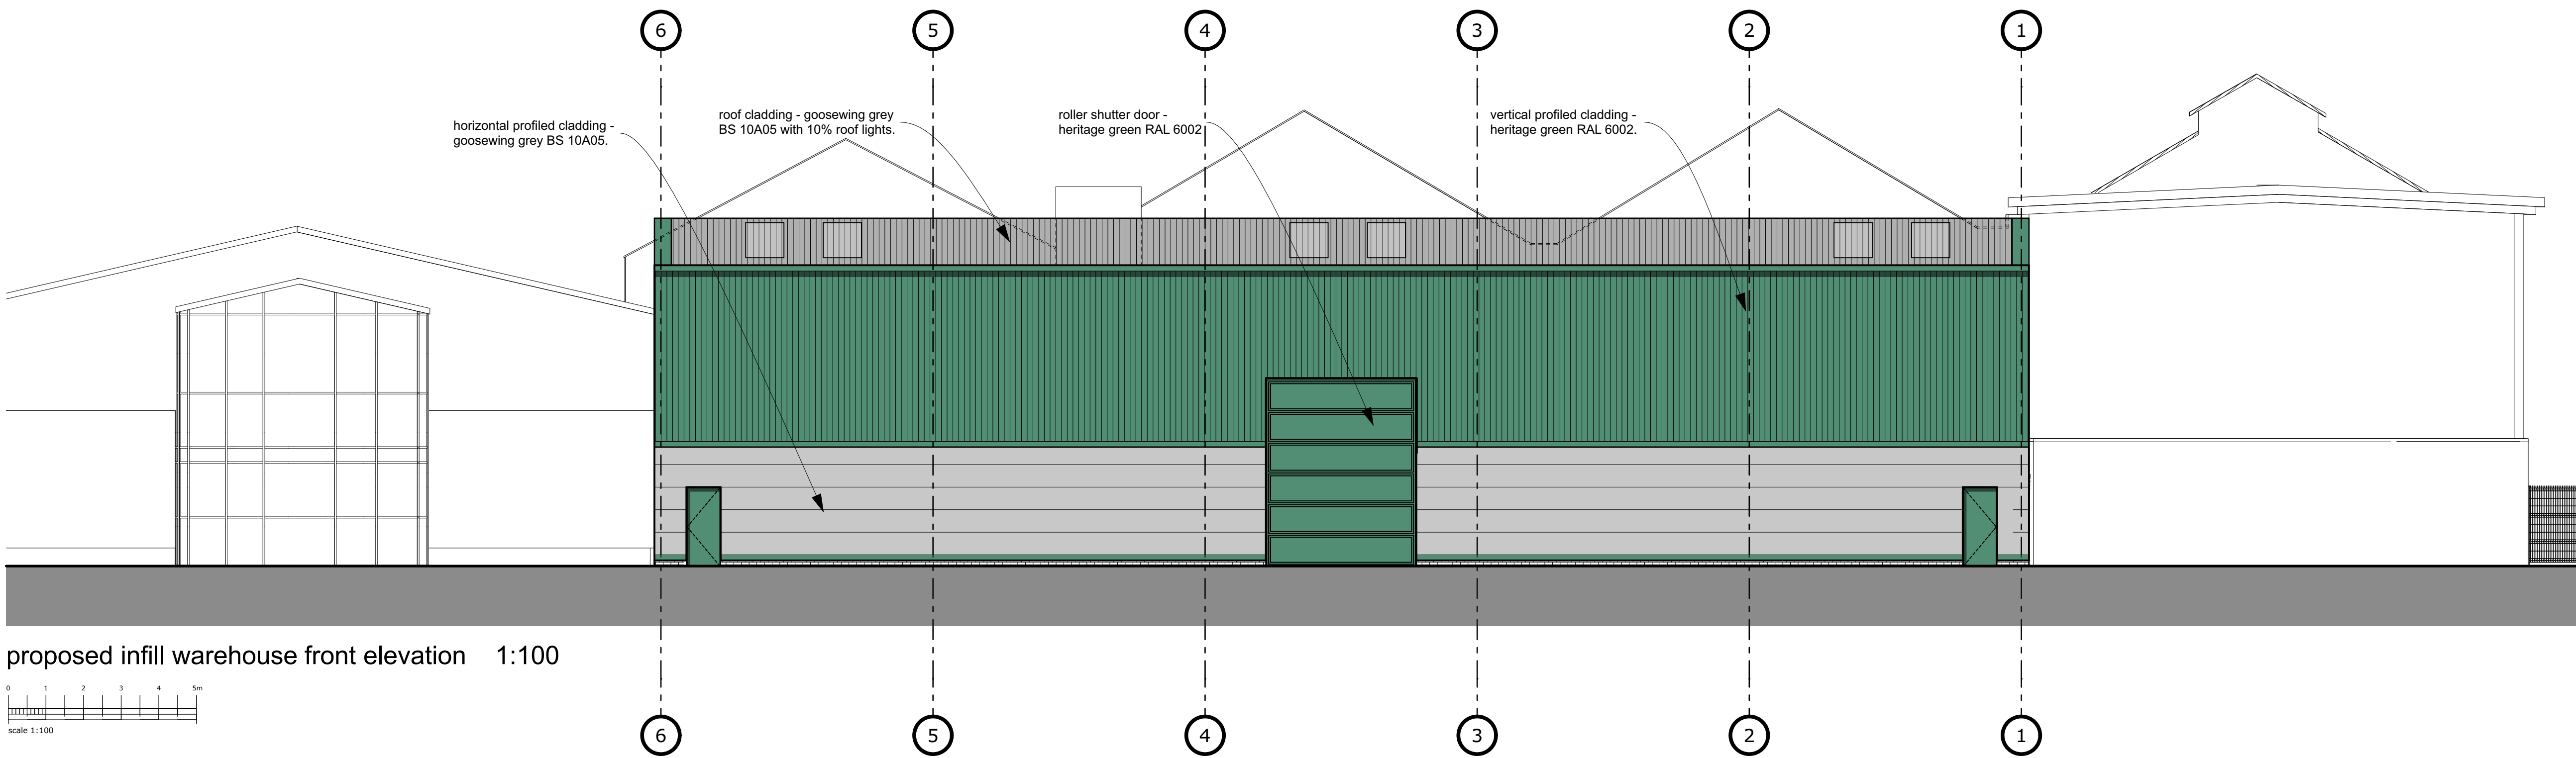

campbelldriverpartnership
architects

client: M stone property and development

project: Faith in Nature (UNIT 1)

millar street, higher ainsworth, radcliffe.

sheet: proposed elevations

job no:	20.173.006	dwg no:	003	C
---------	------------	---------	-----	---

scale:	1:100 @ A1	capricorn park
date:	23.06.21	blackwater road
drawn:	sr	blackburn bb1 5qr
		t: 01254 297700
		e: design@cdpartnerships.co.uk