



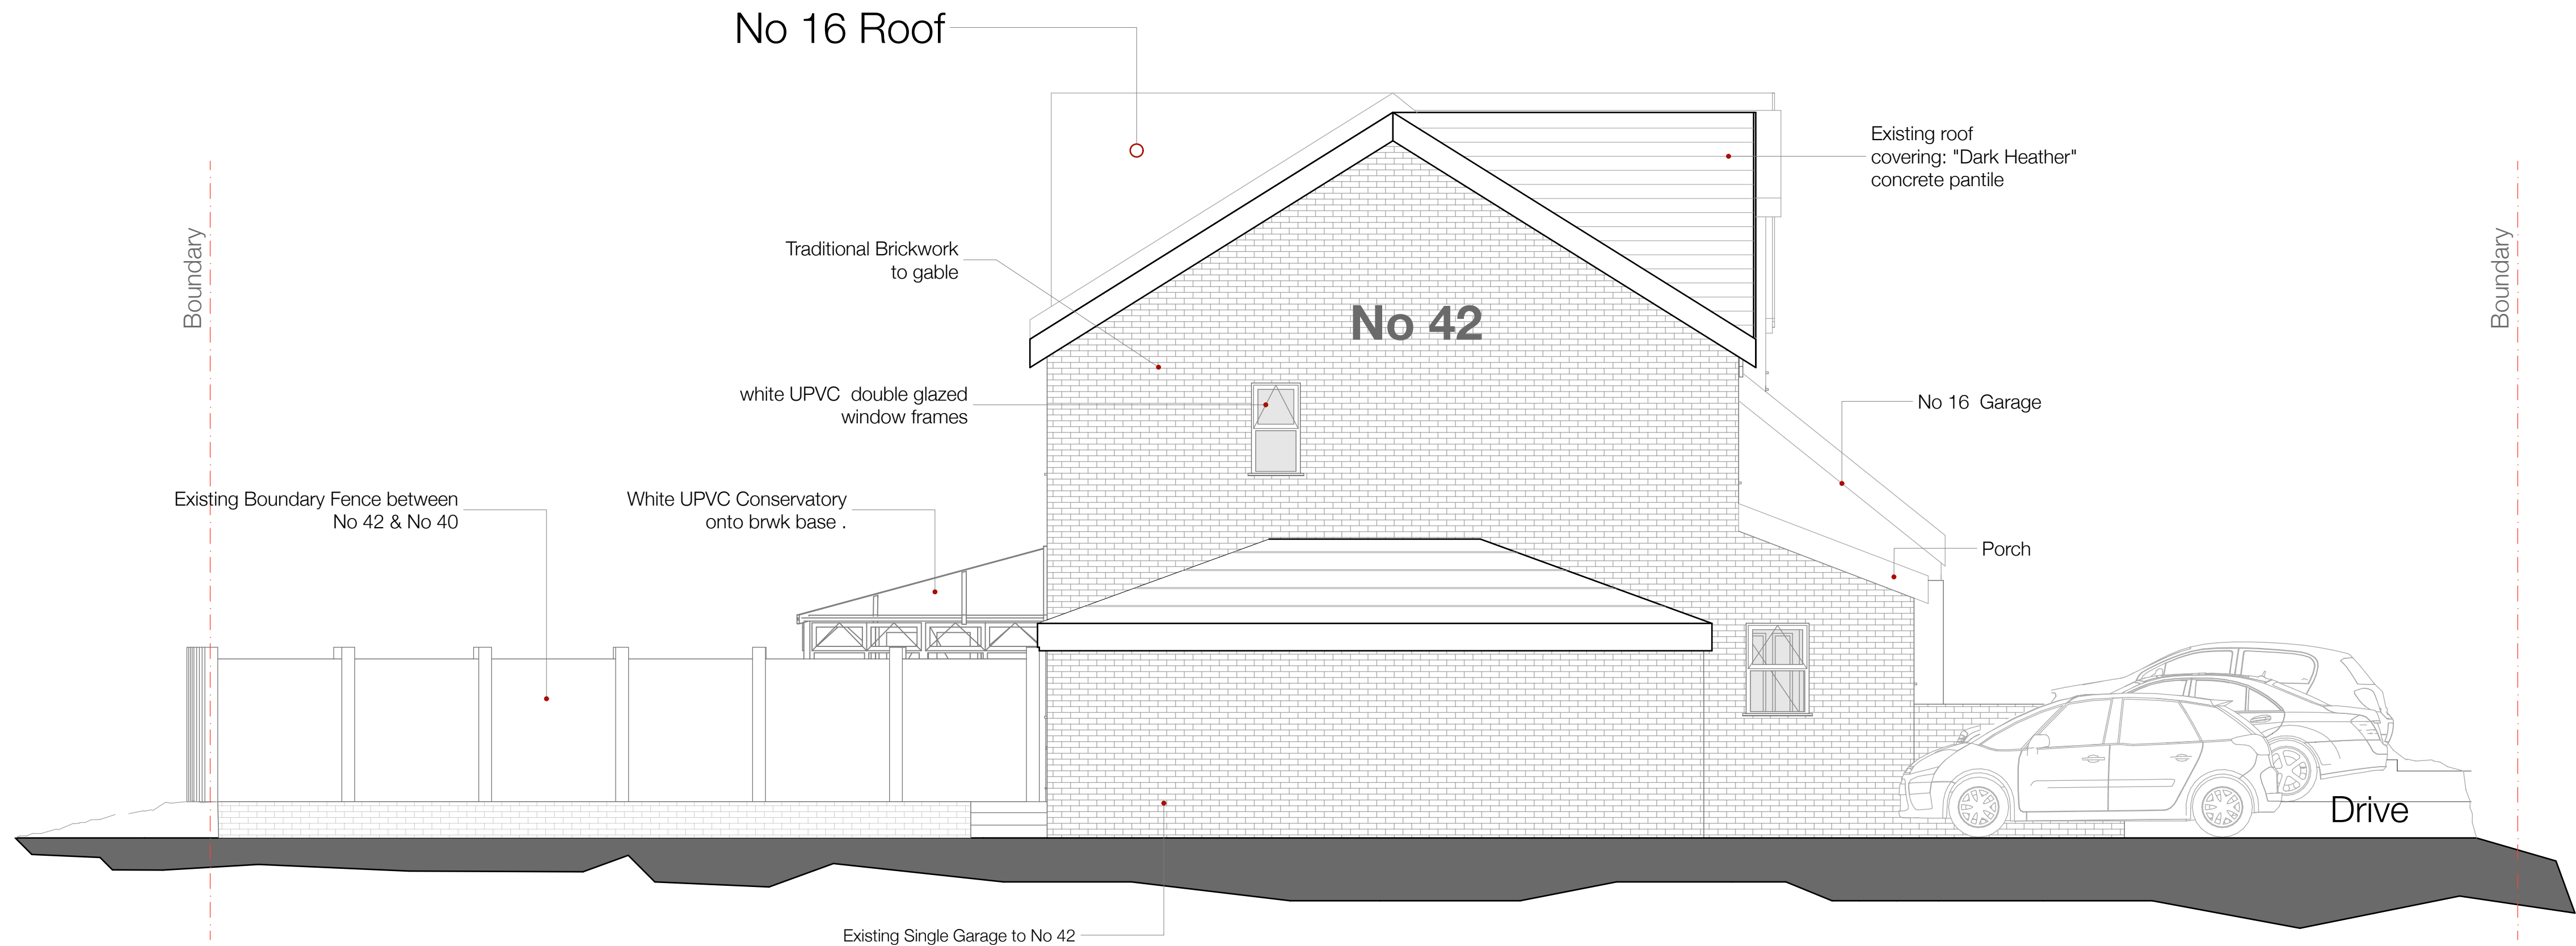

Existing Side Elevation (No 42 - East)
scale 1:50 @ A1

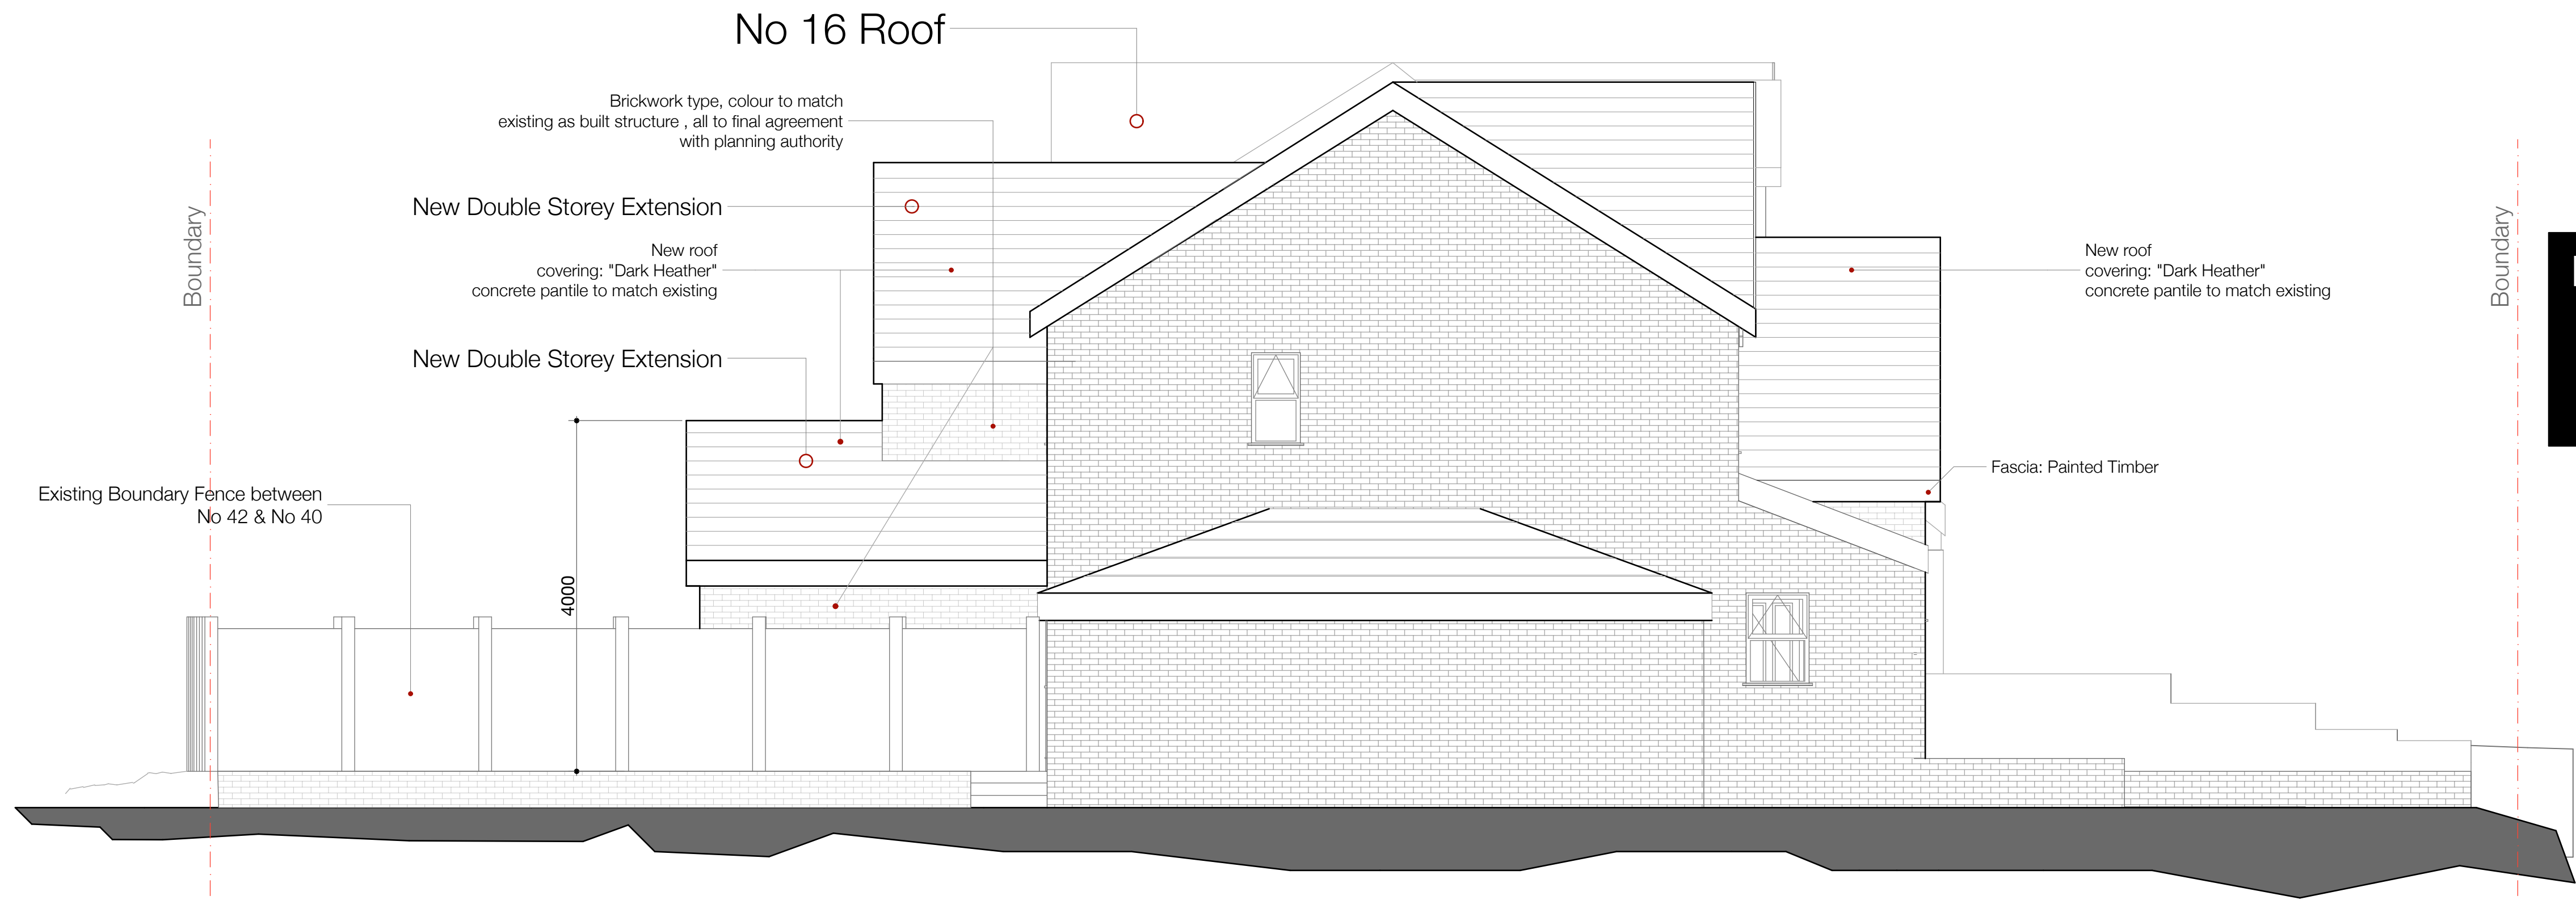

Proposed Side Elevation (No 42 - East)
scale 1:50 @ A1

Construction Risks	Maintenance/cleaning Risks	Demolition/adaptation Risks
In addition to the hazards/risks normally associated with the types of work detailed on this drawing take note of the above. It is assumed that all works on this drawing will be carried out by a competent contractor working, where appropriate, to an appropriate method statement.		
Safety Health and Environmental Information Box		
Notes		
####		
A1		
DESIGN		
greentop old mount road marsden HD7 6NN T: 07545 696911 E: design.email@mac.com		
registered office: 10a back lane road, Liverpool, Merseyside, L8 7SP		
Client Mr Paul Chalice Job Title 40 Shetland Drive - Extensions Site Address 40 Shetland Drive Radcliffe Manchester Lancs M26 4UH		
Drawing Name Existing and Proposed Elevations (East).		
Drawing Status Planning Stage		
Issue Date: 01.06.2022 by: D Hobson		
Drawing Scale as indicated		
Layout ID P.005	Status	Revision