


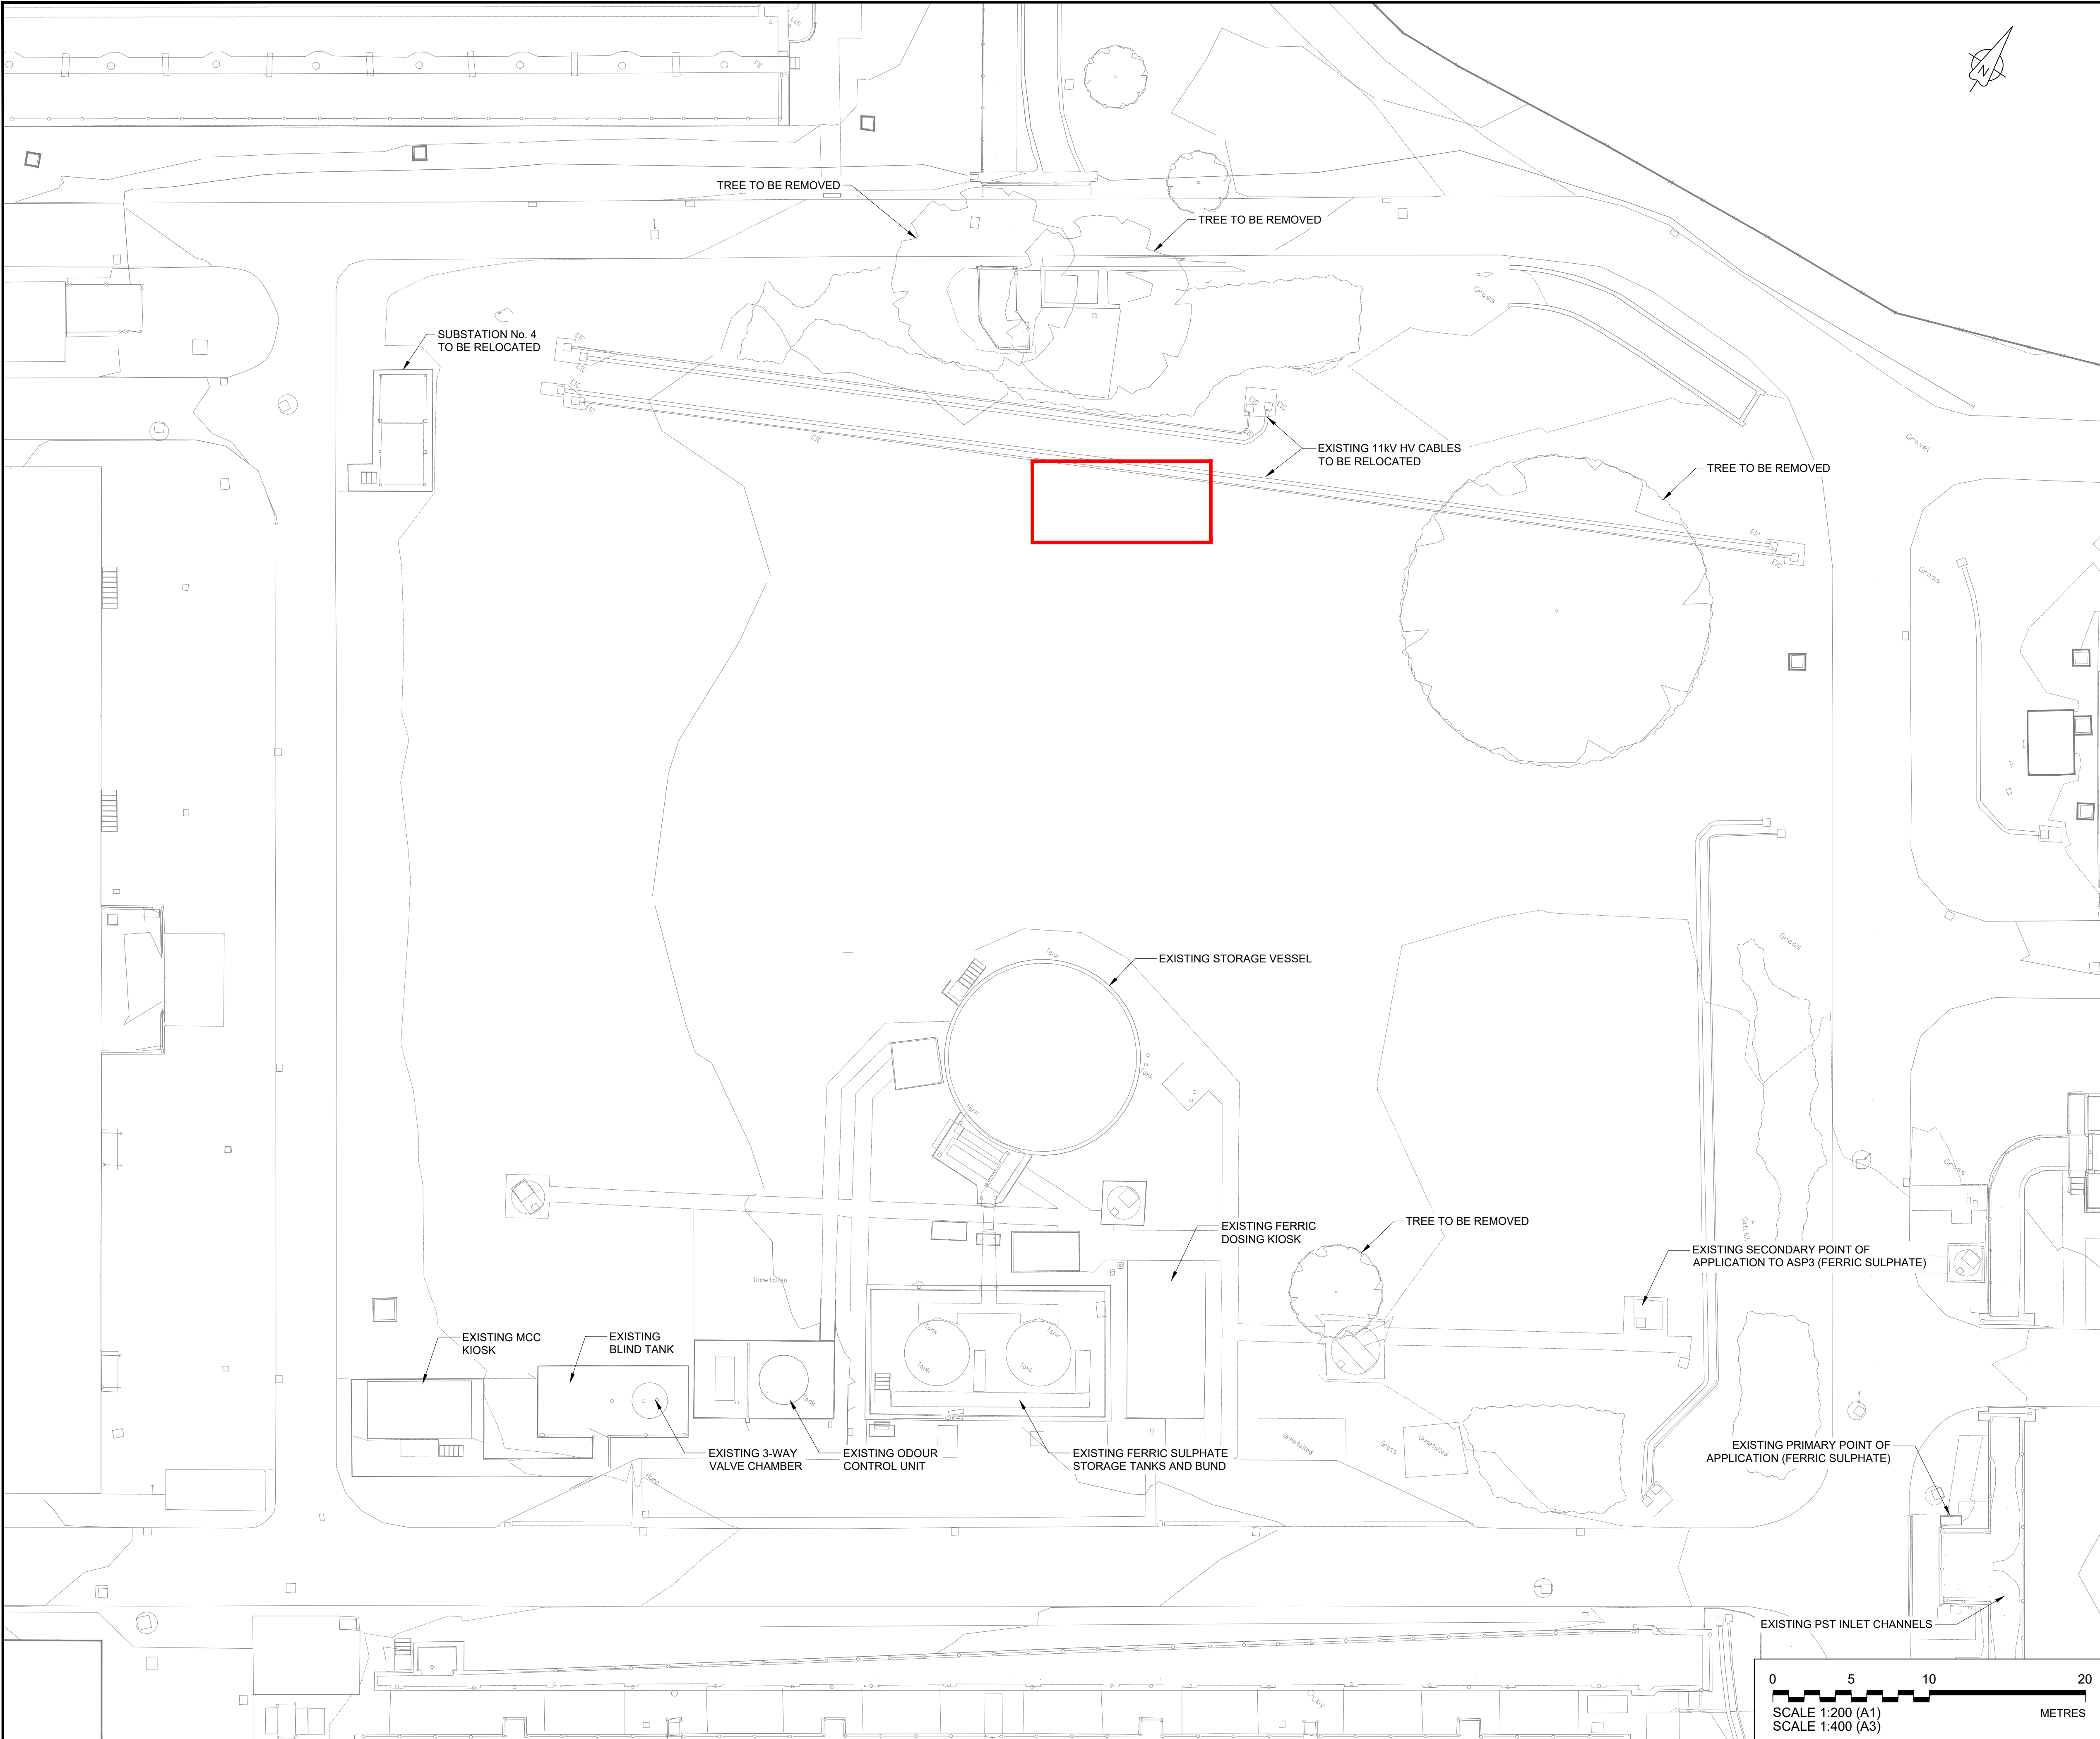

NOTES:

1. ALL DIMENSIONS AND LEVELS ARE IN METRES AOD UNLESS NOTED OTHERWISE.

LEGEND:

PLANNING APPLICATION RED LINE BOUNDARY

CURRENT ISSUE INFORMATION

P03	KA	NG	NG	For Information	08/06/23
VERSION	AUTH	CHKD	REVD	REASON FOR ISSUE	DATE
S2	Issued for Information				
SUITABILITY CODE	SUITABILITY DESCRIPTION				

Water for the North West

GREEN RECOVERY BURY WwTW STORM TANKS

BURY WwTW SCHEME

PLANNING APPLICATION

EXISTING SITE LAYOUT PLAN

SCALE 1:200	SHEET SIZE A1
DRAWING NUMBER 80062960-02-UU-BURYZ-97-DR-C-00011	REVISION P03