



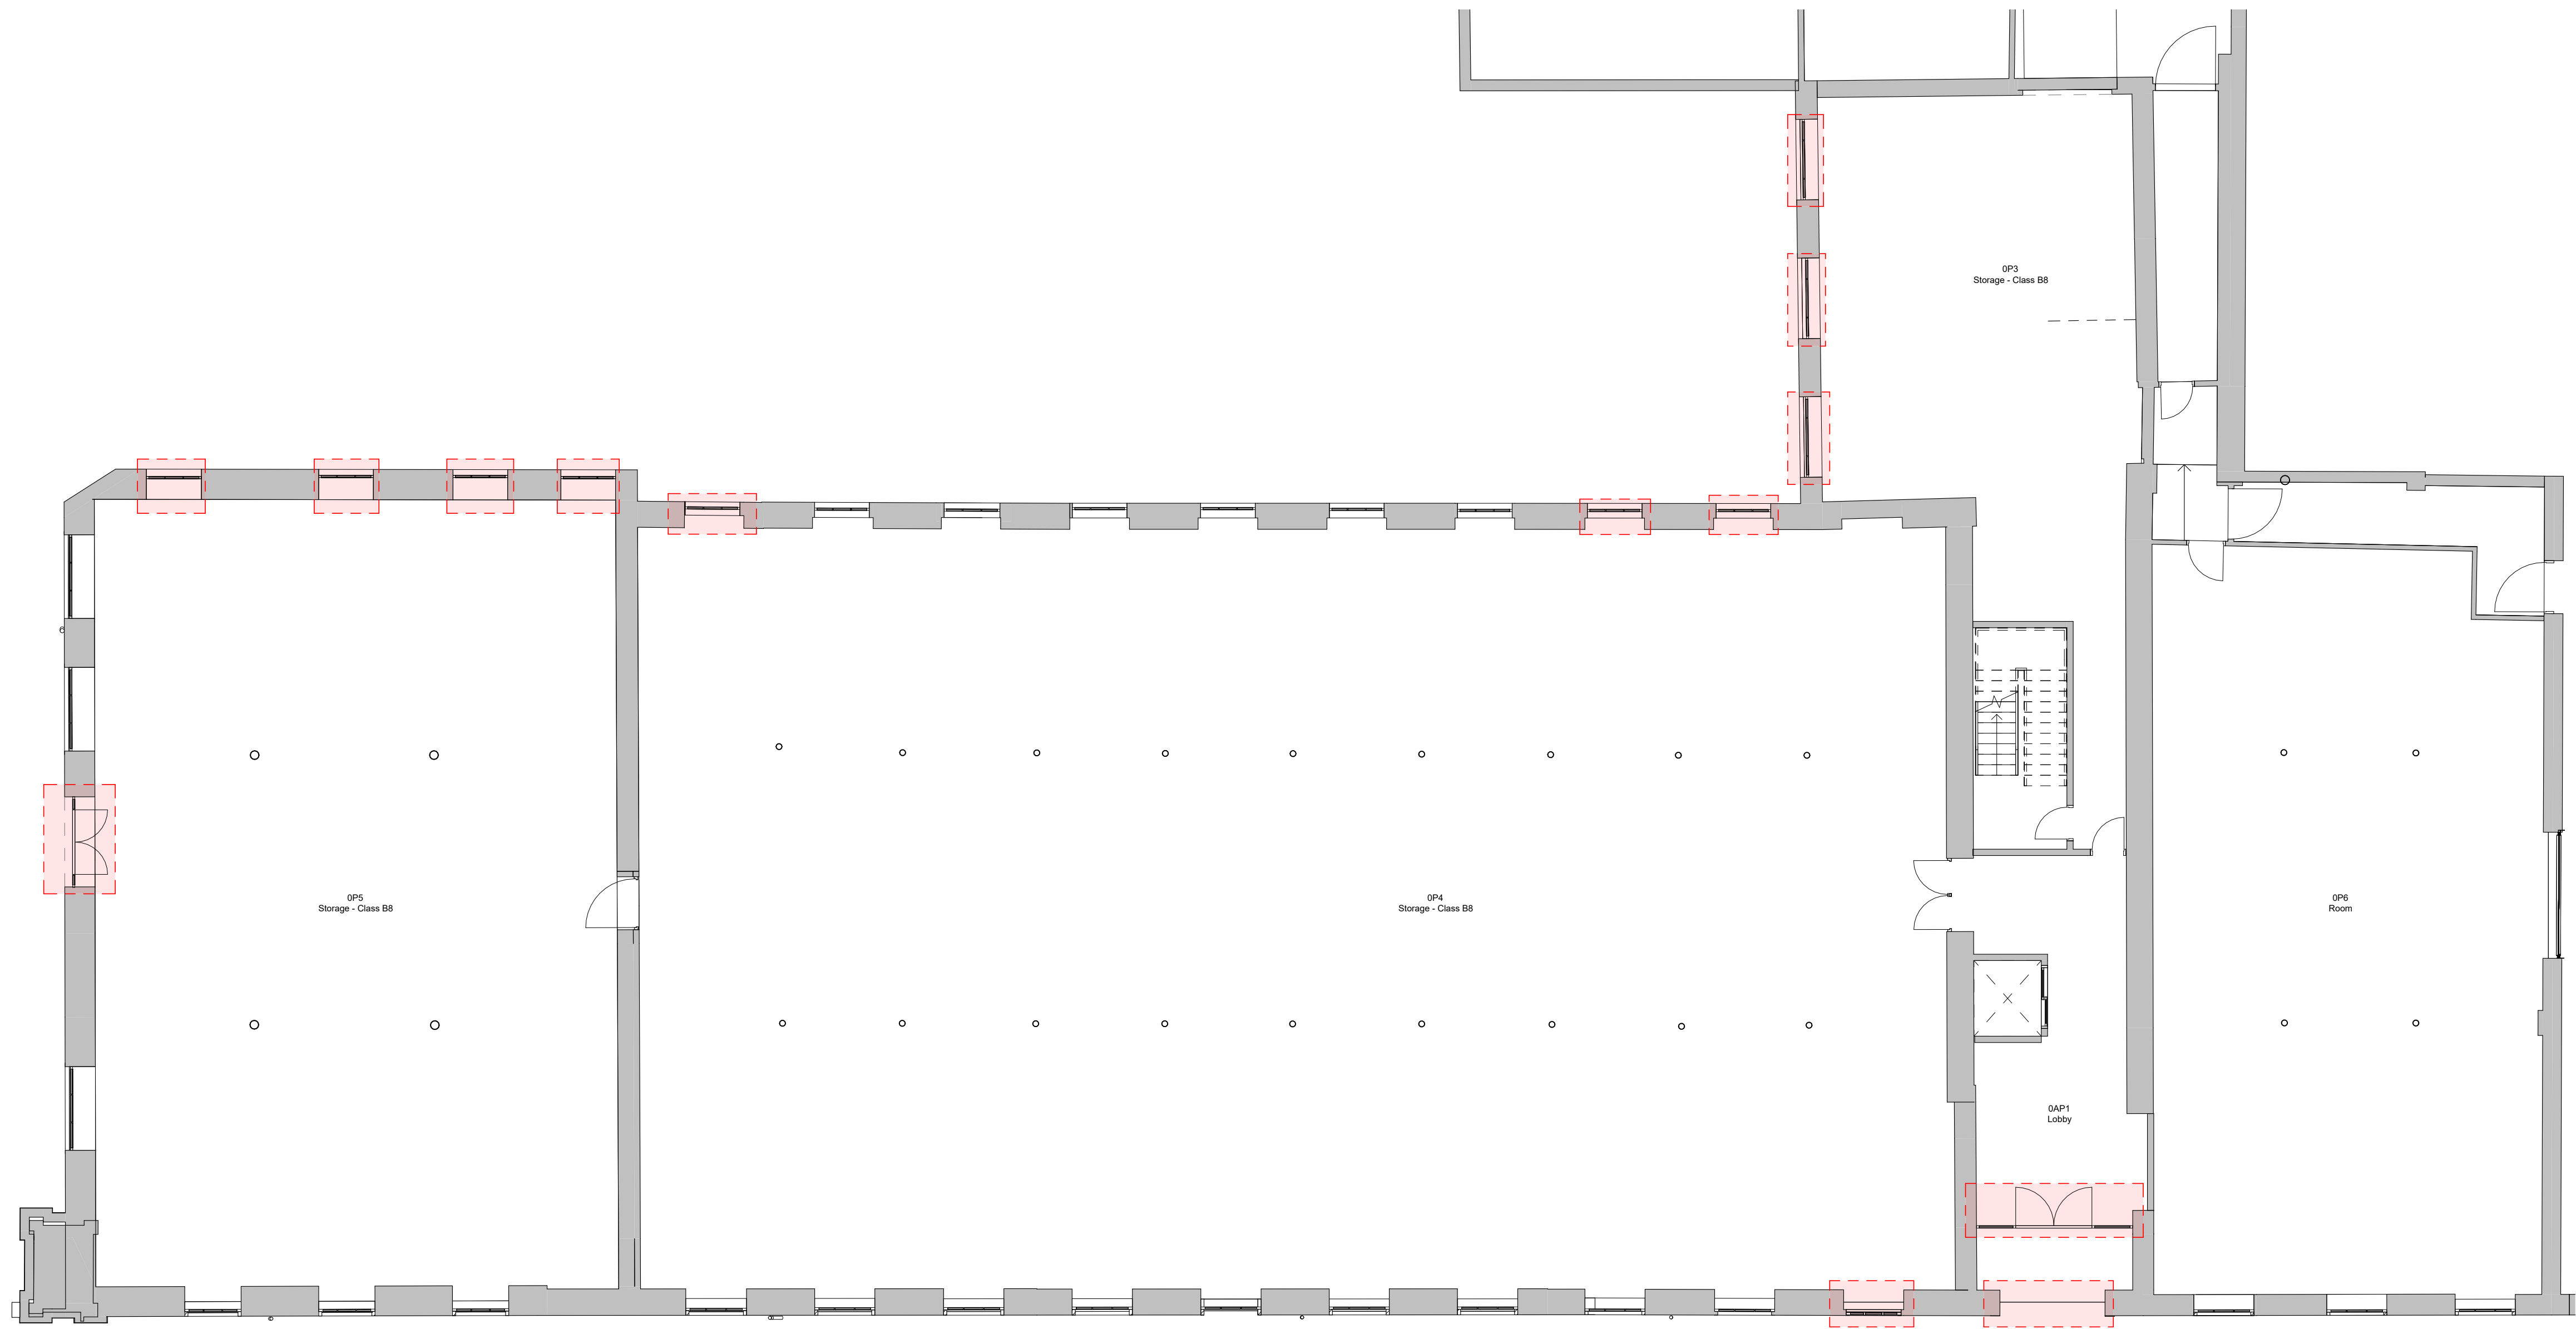

1 Level 0 - Proposed
1 : 100

Planning notes

New Window / Door / Skylight / Opening
Changes approved on previous
application ref. 70306

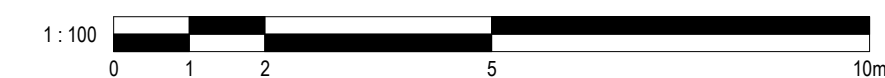

1	Room Tags	20/12/2024
No.	Description	Date
PROJECT		
Albion Mill		
TITLE		
Proposed Plans - Ground Floor		
CLIENT		
STATUS		
DESIGN		
DRAWN BY	DATE	SCALE (@ A1)
TP	17/11/2023	As indicated
PROJECT NUMBER	DRAWING NUMBER	REV
GSS23089.6	007	1
GOLD SKETCH		
S T U D I O S		
www.goldsketch.co.uk info@goldsketch.co.uk 0161 792 9595		
NOTES		
© COPYRIGHT - ALL RIGHTS RESERVED. THIS DRAWING SHALL NOT BE REPRODUCED WITHOUT PRIOR WRITTEN CONSENT. DRAWING TO BE USED FOR THE STATUS INDICATED ONLY. ALL DIMENSIONS AND SETTING OUT SHALL BE CHECKED AND CONFIRMED ON SITE. ANY DISCREPANCIES TO BE REPORTED TO THE ARCHITECT IMMEDIATELY. THE CONSULTANT'S LIABILITY IS LIMITED TO THE COMPLETION OF ANY WORK. ALL WORK AND MATERIALS TO BE IN ACCORDANCE WITH CURRENT BUILDING REGULATIONS, RELEVANT CODES OF PRACTICE AND BRITISH STANDARDS. ALL DIMENSIONS ON THIS DRAWING ARE IN MILLIMETRES UNLESS OTHERWISE STATED.		