


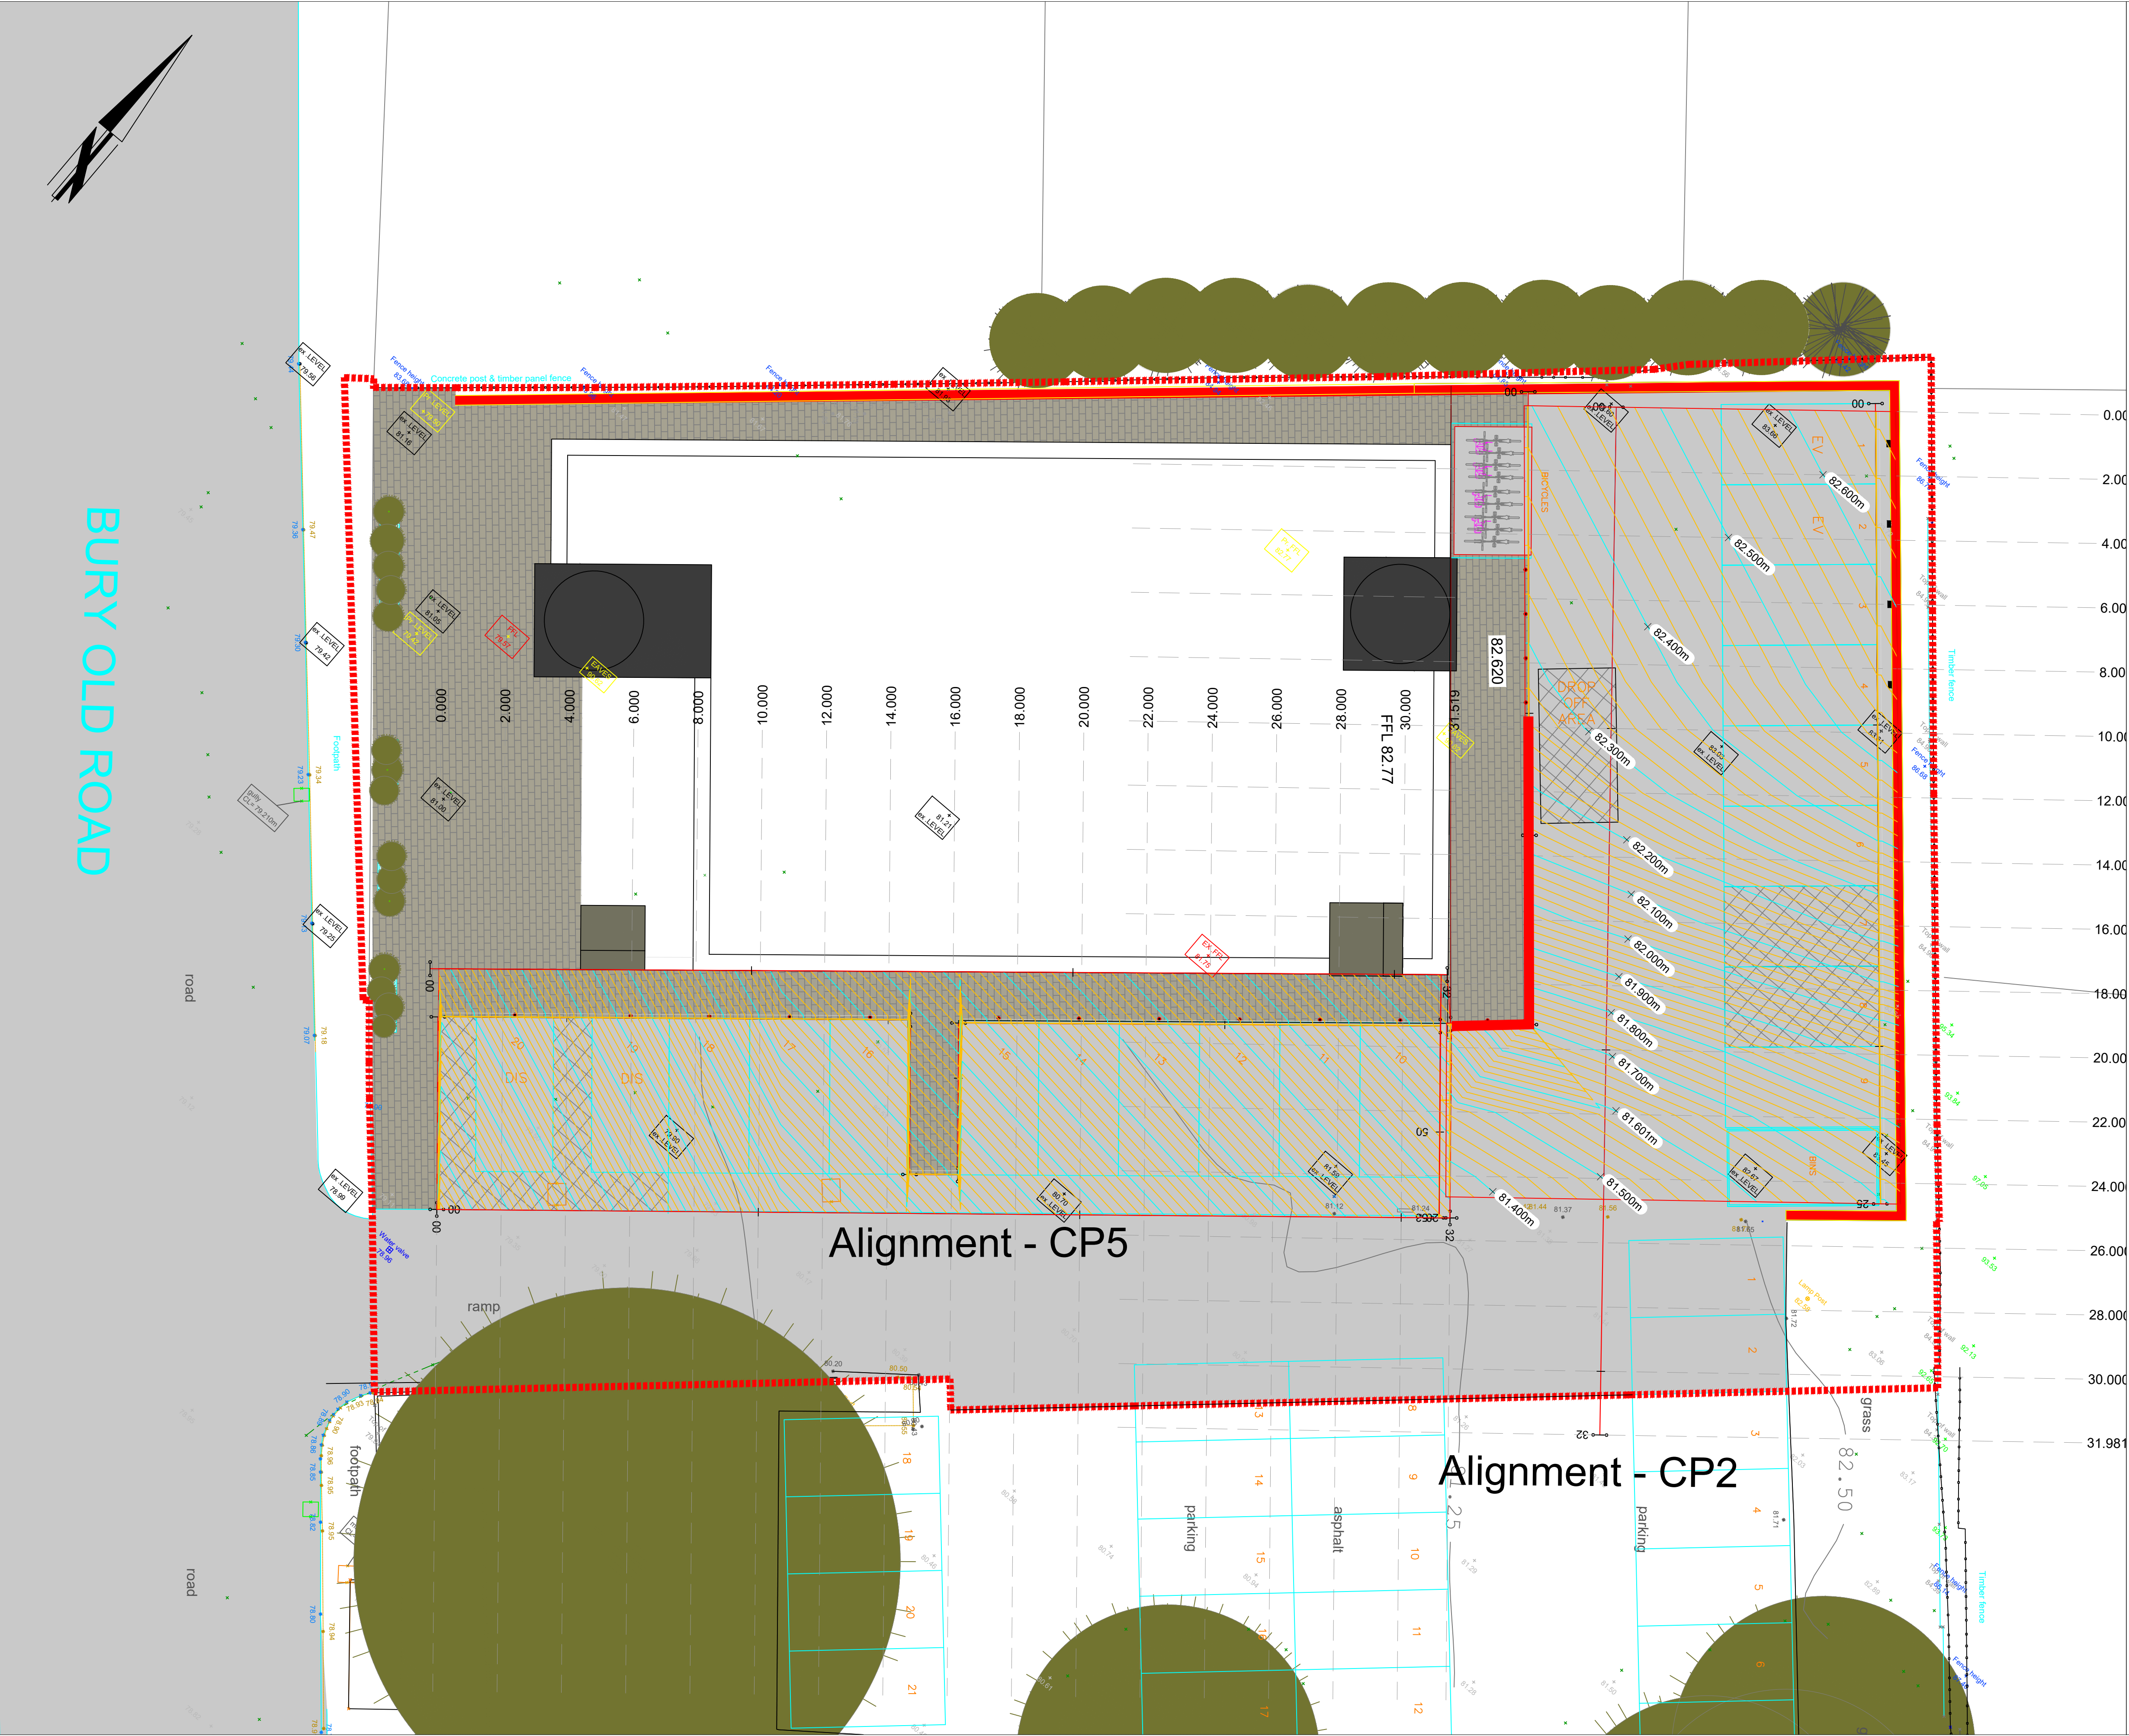

- General notes:
1. This drawing is to be read in conjunction with all Engineer's, Architect's, Street Lighting or other relevant drawings and specifications.
 3. Major and minor contours are shown at intervals of 0.020m and 0.1m.
 4. Levels outside of the redline boundary to remain as existing and should not be altered at any stage of the design.
 5. This drawing is for planning purposes only and shall not be used to set out or build from.
 6. Retaining wall dimensions are for illustration purposes only and subject to detailed design alterations.
 7. For Alignment long sections refer to drawing number: LUM01-CTY-HGN-ZZ-DR-D-0002
 8. All dimensions and levels are to be checked on site by the contractor prior to preparing any working drawings or commencing on site. any discrepancies shall be reported to the site supervisor. all dimensions are in meters unless stated otherwise.
 9. The contractor must ensure and will be held responsible for the overall stability of the building/structure/excavation at all stages of the work.
 10. All work by the contractor must be carried out in such a way that all requirements under the health and safety at work act are satisfied.
 11. The contractor has the responsibility to scan for underground utilities and verify, if necessary, with trial holes the location of underground utilities prior to carrying out excavation works, please refer to GPR survey and utility C2 returns.



Citystruct Ltd
Highways & Infrastructure
Design Services
All Rights Reserved

Two Four Nine North, Lynnfield House,
Altrincham WA14 4DZ
Tel: 07392775864
Email: info@citystruct.com
Web: www.citystruct.com

DRAWING TITLE
AL Bilal Islamic Centre
Proposed surface contours at 0.020m & 0.1m intervals
Preliminaries - Series 100

REV.	DESCRIPTION	DRAWN BY	CHECKED	DATE

	INITIALS	DATE	DRAWING No.
SURVEYED BY	SGS	12.09.22	LUM01-CTY-HGN-ZZ-DR-D-0001
DESIGNED BY	MB	29.11.24	PROJECT TITLE
DRAWN BY	MB	29.11.24	AL Bilal Islamic Centre
CHECKED BY	AB	29.11.24	Prestwich
SCALE		1:100 @ A1	FILE No.
			24001