

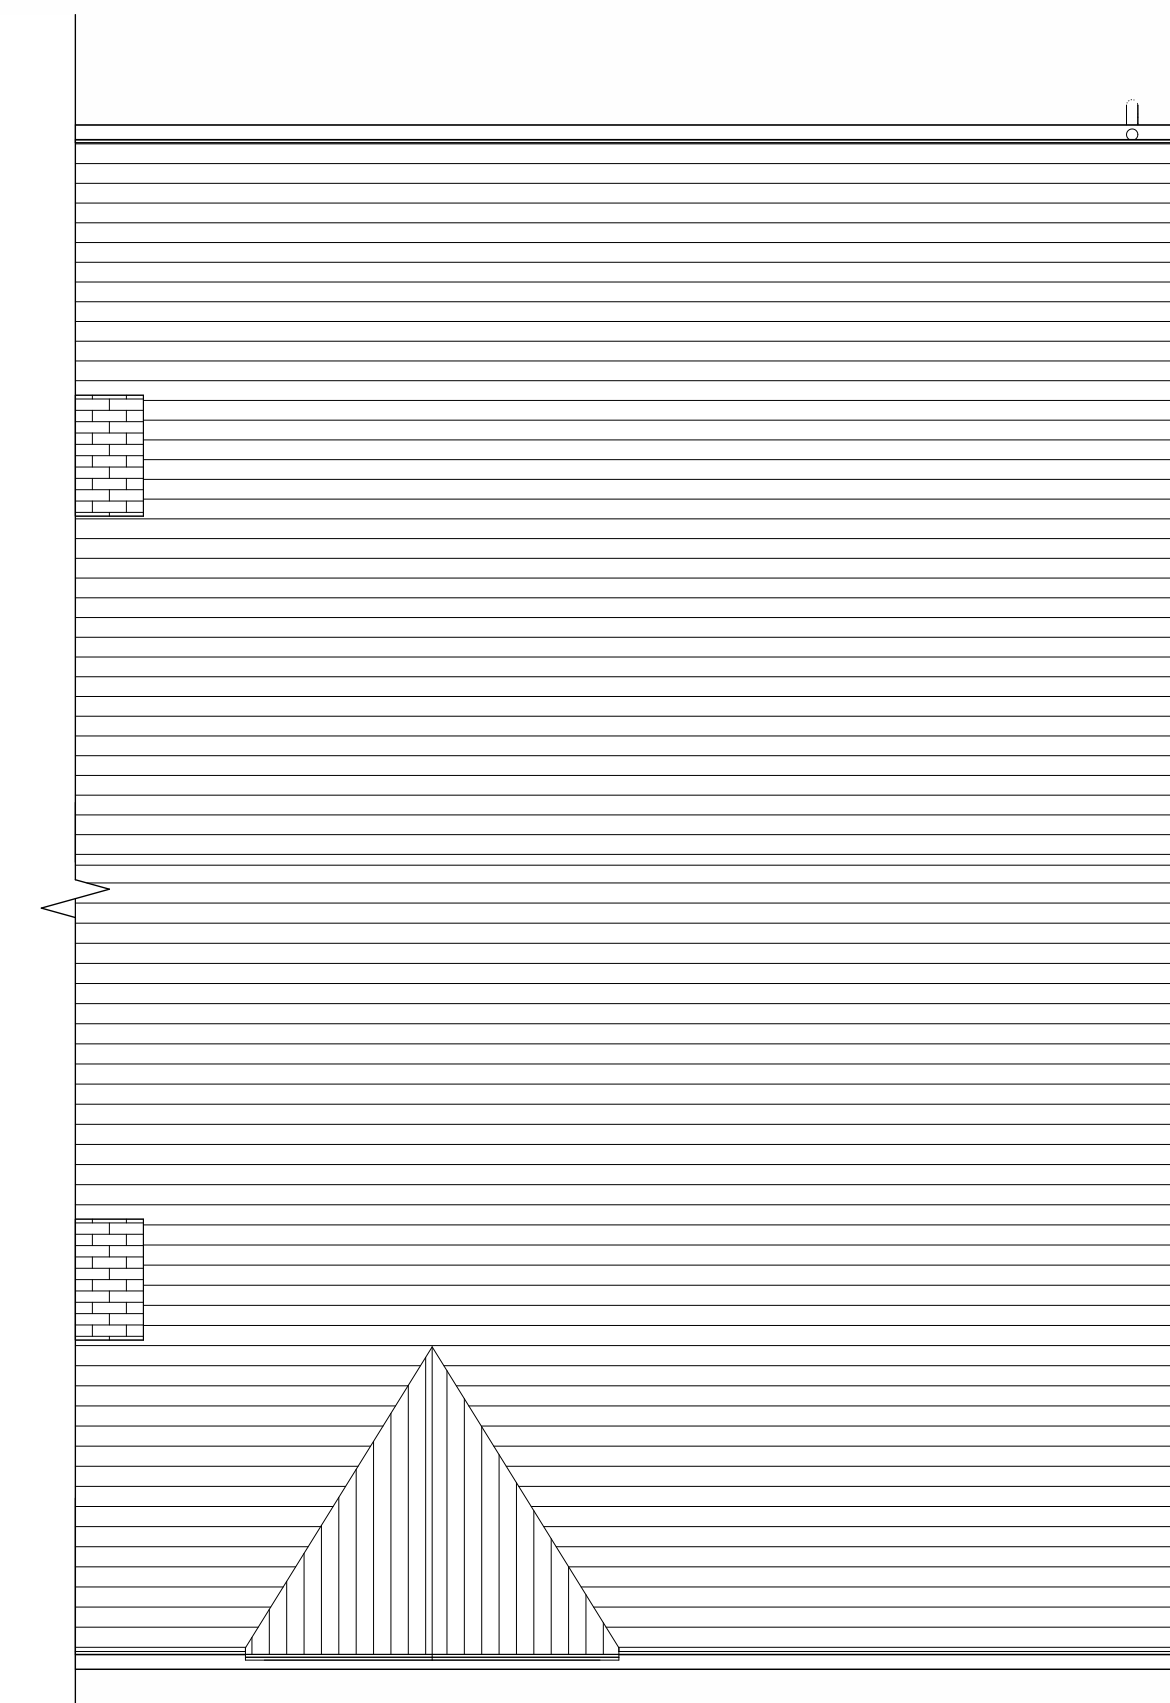
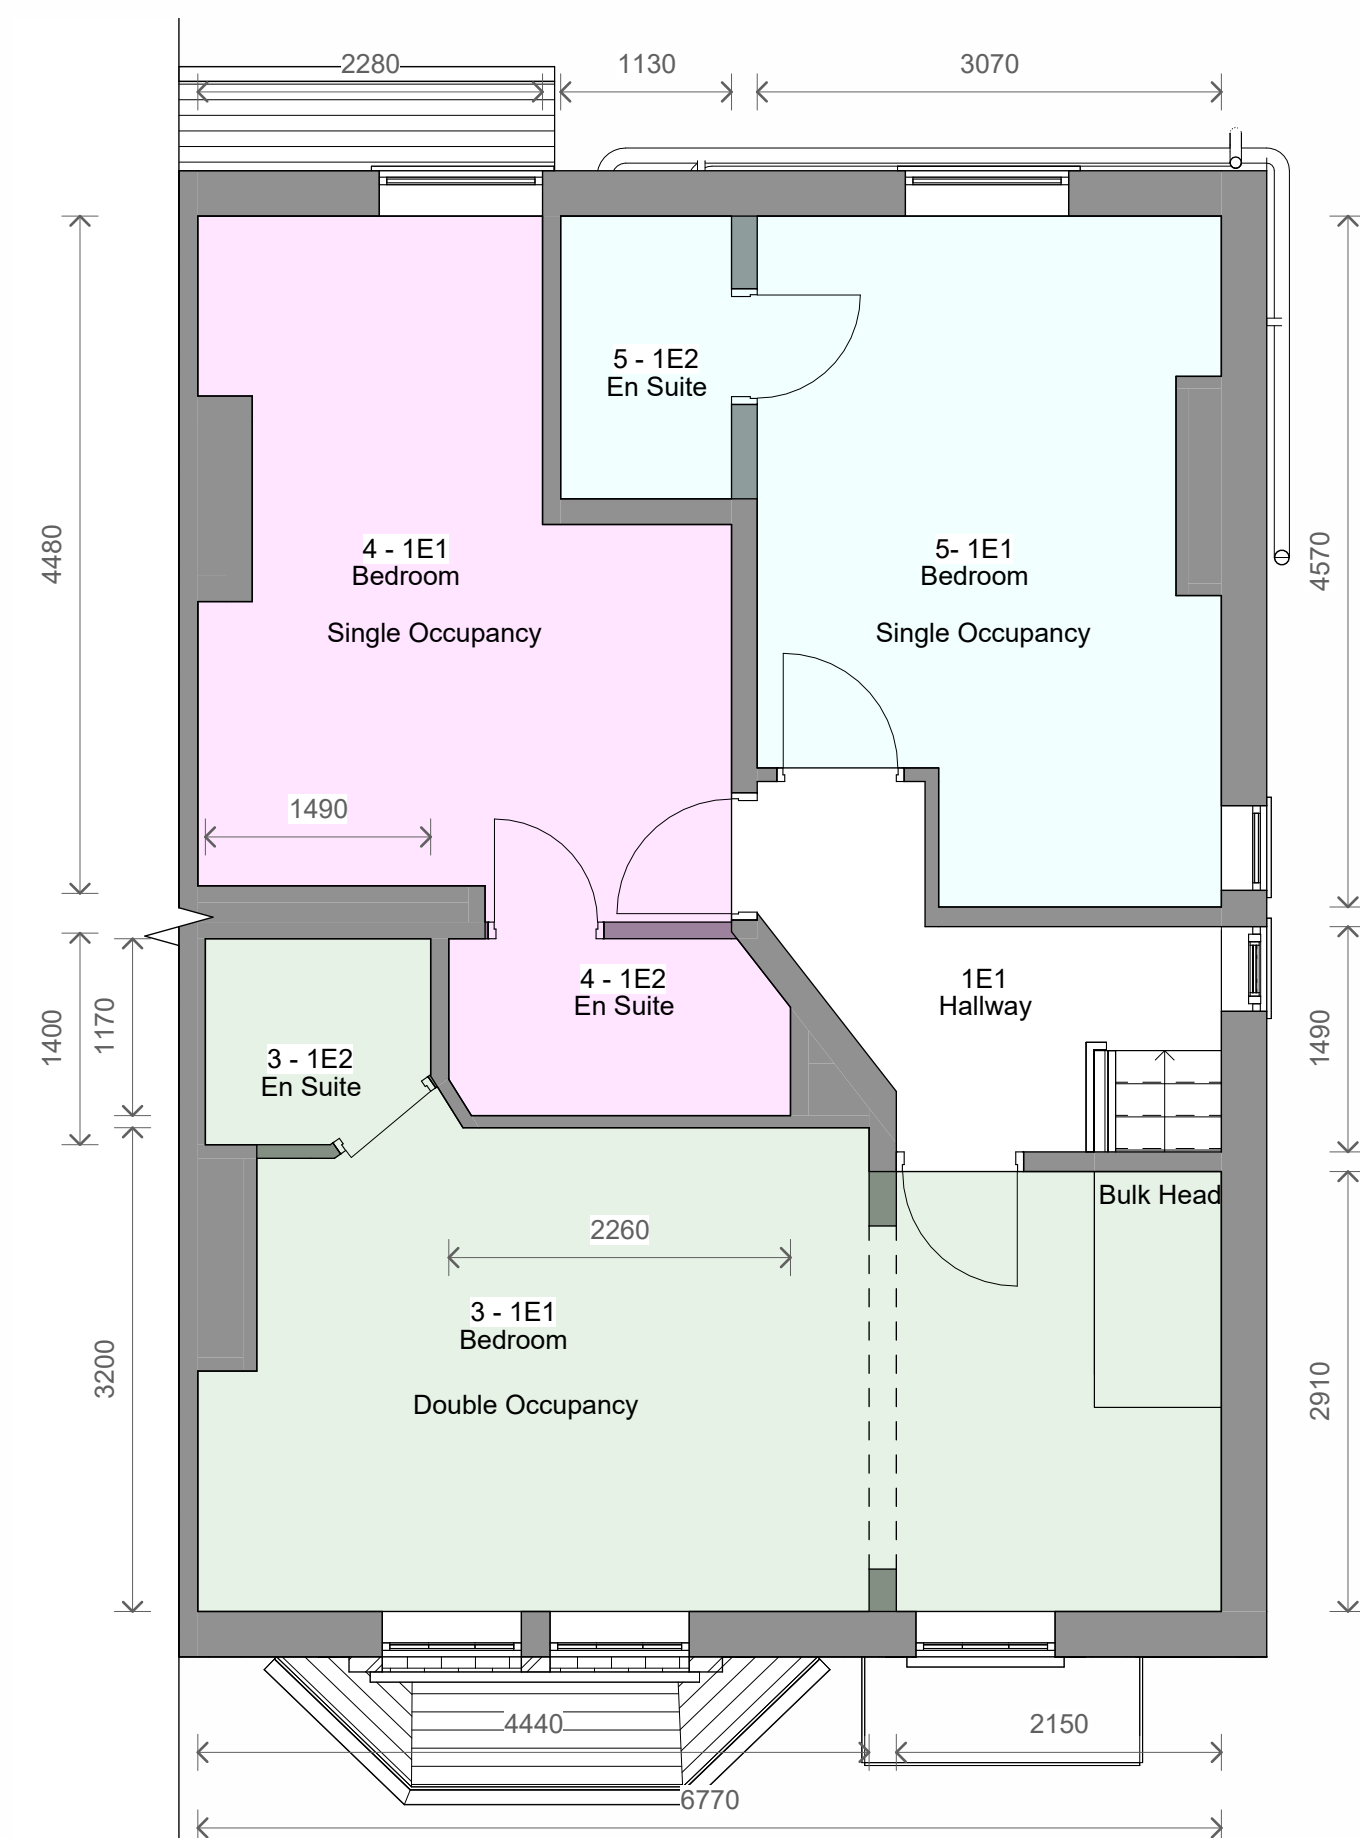
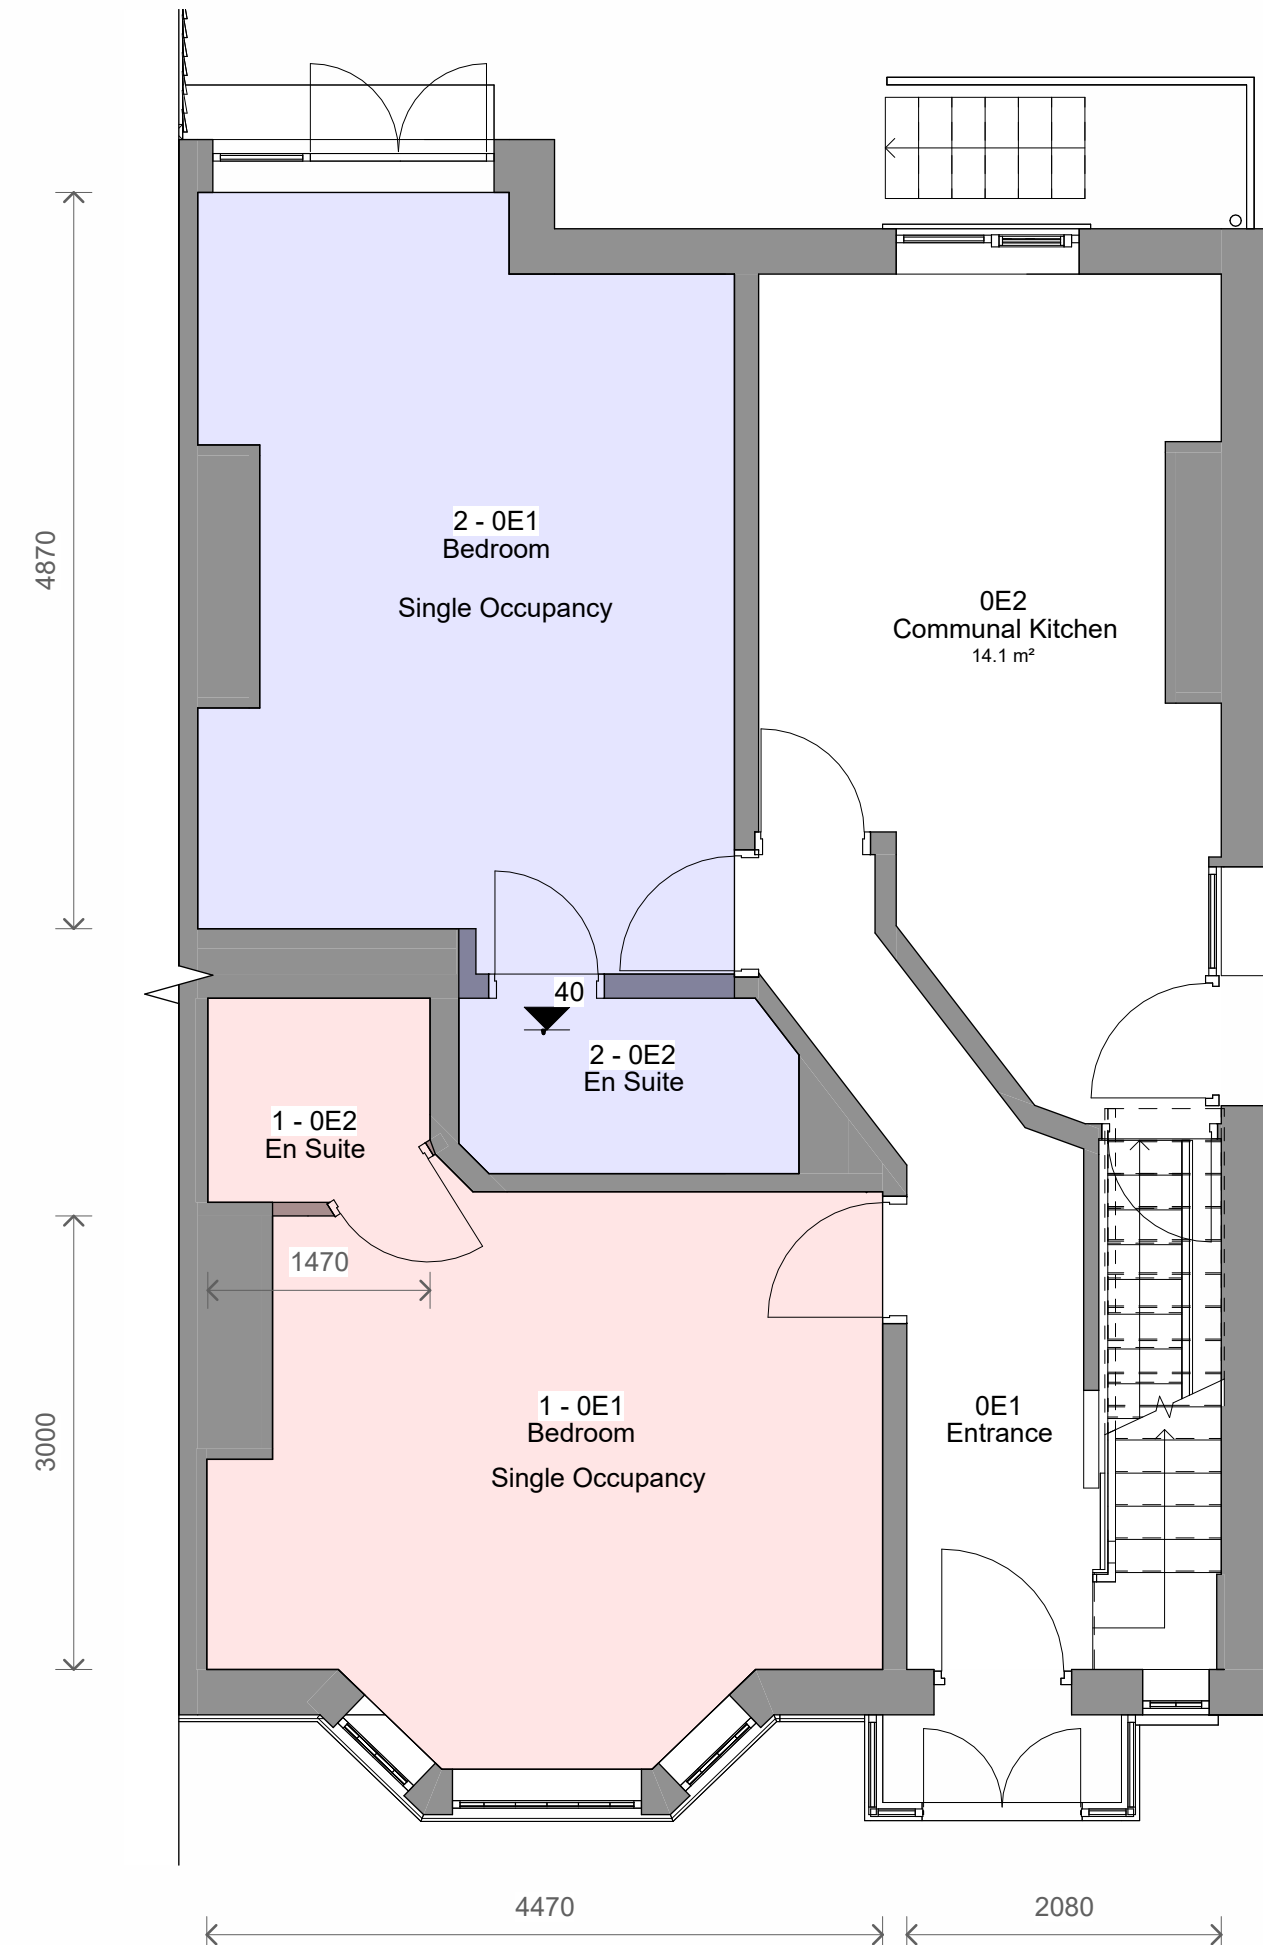


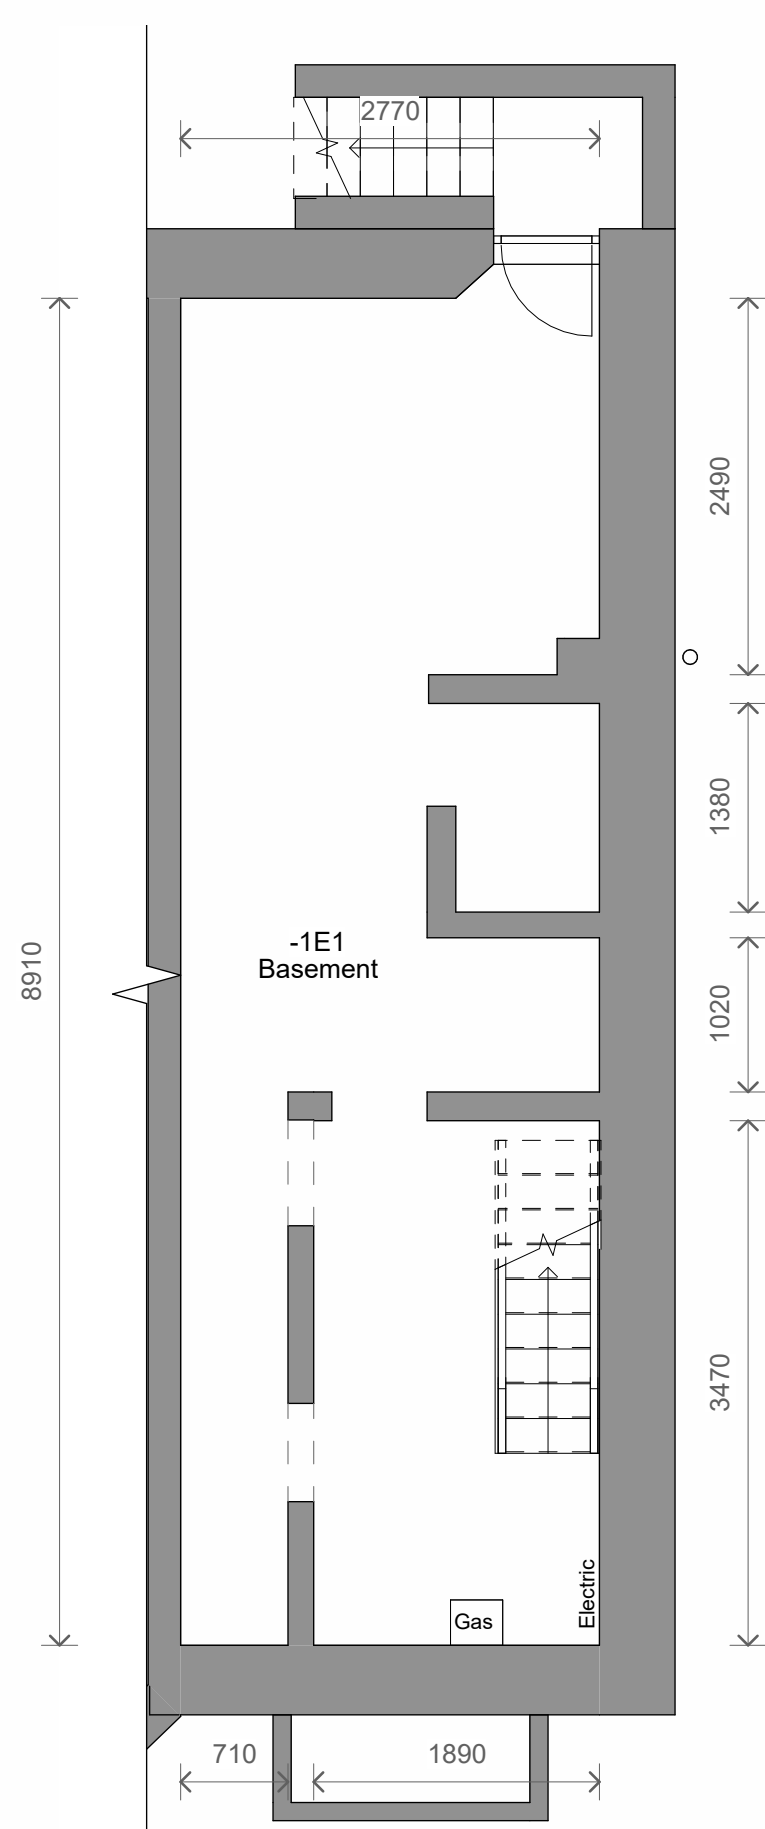

- ### Room Area Key

- The diagram shows five rectangular rooms arranged vertically, each with a unique color and a label to its right. The rooms are: Room 1 (pink, 17m², Single Occupancy), Room 2 (purple, 19.5m², Single Occupancy), Room 3 (green, 22.5m², Double Occupancy), Room 4 (magenta, 16m², Single Occupancy), and Room 5 (cyan, 15m², Single Occupancy).

Room Number	Area (m²)	Occupancy
Room 1	17	Single
Room 2	19.5	Single
Room 3	22.5	Double
Room 4	16	Single
Room 5	15	Single

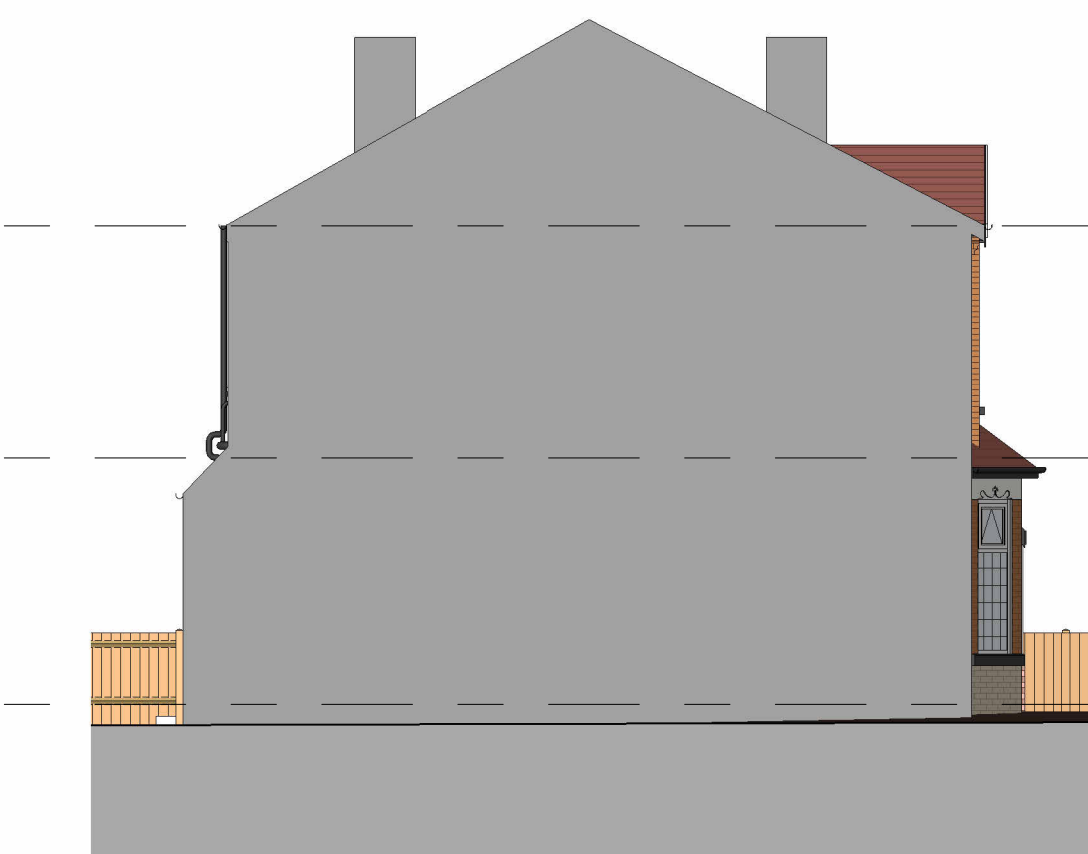

1	Revised Plans	06/02/2025	JB
No.	Description	Date	Initial

PROJECT			31 Hilton Crescent		
TITLE					
Existing Plans and Elevations					
STATUS					
DESIGN					
DRAWN BY		DATE		SCALE (@ 1")	
CB		19/09/2024		As indicated	
PROJECT NUMBER			DRAWING NUMBER		REV
GSS24129.2			002		1

GOLD SKETCH
S T U D I O S
www.goldsketch.co.uk info@goldsketch.co.uk 0161 792 9595

NOTES

© COPYRIGHT : ALL RIGHTS RESERVED.
THIS DRAWING MUST NOT BE REPRODUCED WITHOUT PRIOR WRITTEN CONSENT.
DRAWING TO BE USED FOR THE STATUS INDICATED ONLY.
ALL DIMENSIONS AND SETTING OUT SHALL BE CHECKED AND CONFIRMED ON SITE. ANY DISCREPANCIES TO BE REPORTED TO THE DESIGNER PRIOR TO THE COMMENCEMENT OF ANY WORK. ALL WORK AND MATERIALS TO BE IN ACCORDANCE WITH CURRENT STATUTORY LEGISLATION, RELEVANT CODES OF PRACTICE AND BRITISH STANDARDS. ALL DIMENSIONS ON THIS DRAWING ARE IN MILLIMETRES (UNLESS OTHERWISE STATED).