


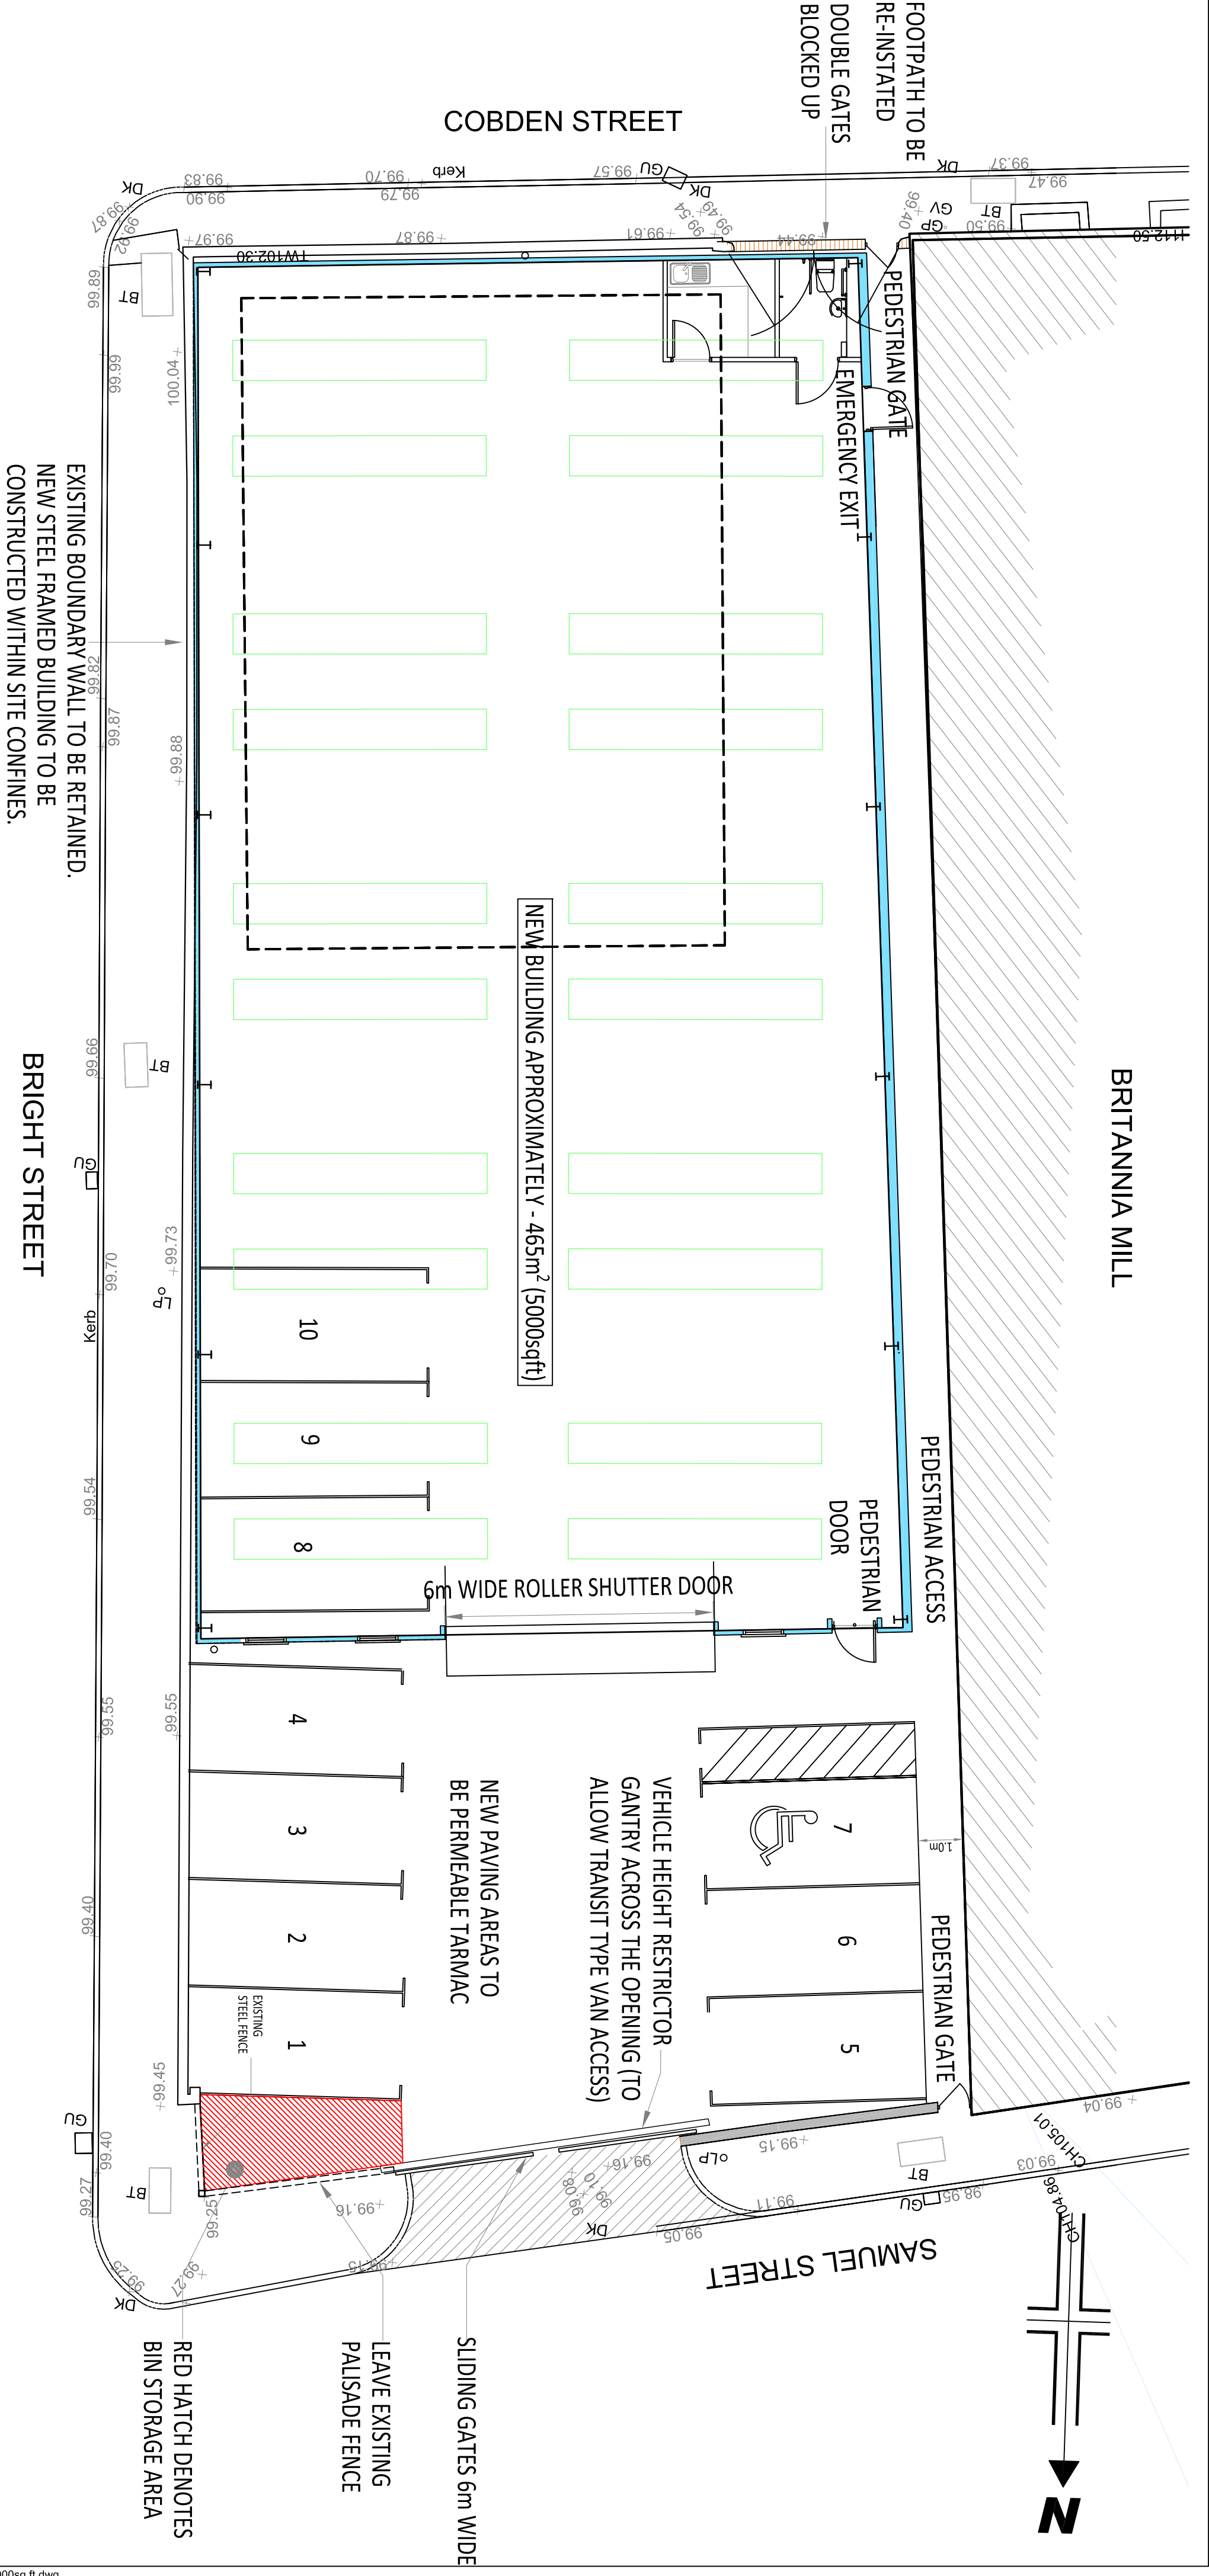

PROPOSED LAYOUT



Mountford Properties Ltd

Scale
1:100 @ A2

Proposed Extension to Britannia Mill

Plan as Proposed

Drawn
HP

Checked
DME

Approved
DME

Drwg No.
A3568/PL04

Date
March 2022

Rev.
b

www.psadesign.co.uk
mail@psadesign.co.uk

PSA
DESIGN

engineering your environment

CIVIL, STRUCTURAL, GEOTECHNICAL, TRANSPORT

PSA Design
The Old Bank House
6 Berry Lane, Longridge
Preston, PR3 3JA
Tel. 01772 786066
Fax. 01772 786265

Rev. b

P:\Jobs\Architecture\A3568 - Britannia Mill new building\CAD\Drawings\new building proposals 5000sq ft.dwg A2