


DO NOT SCALE

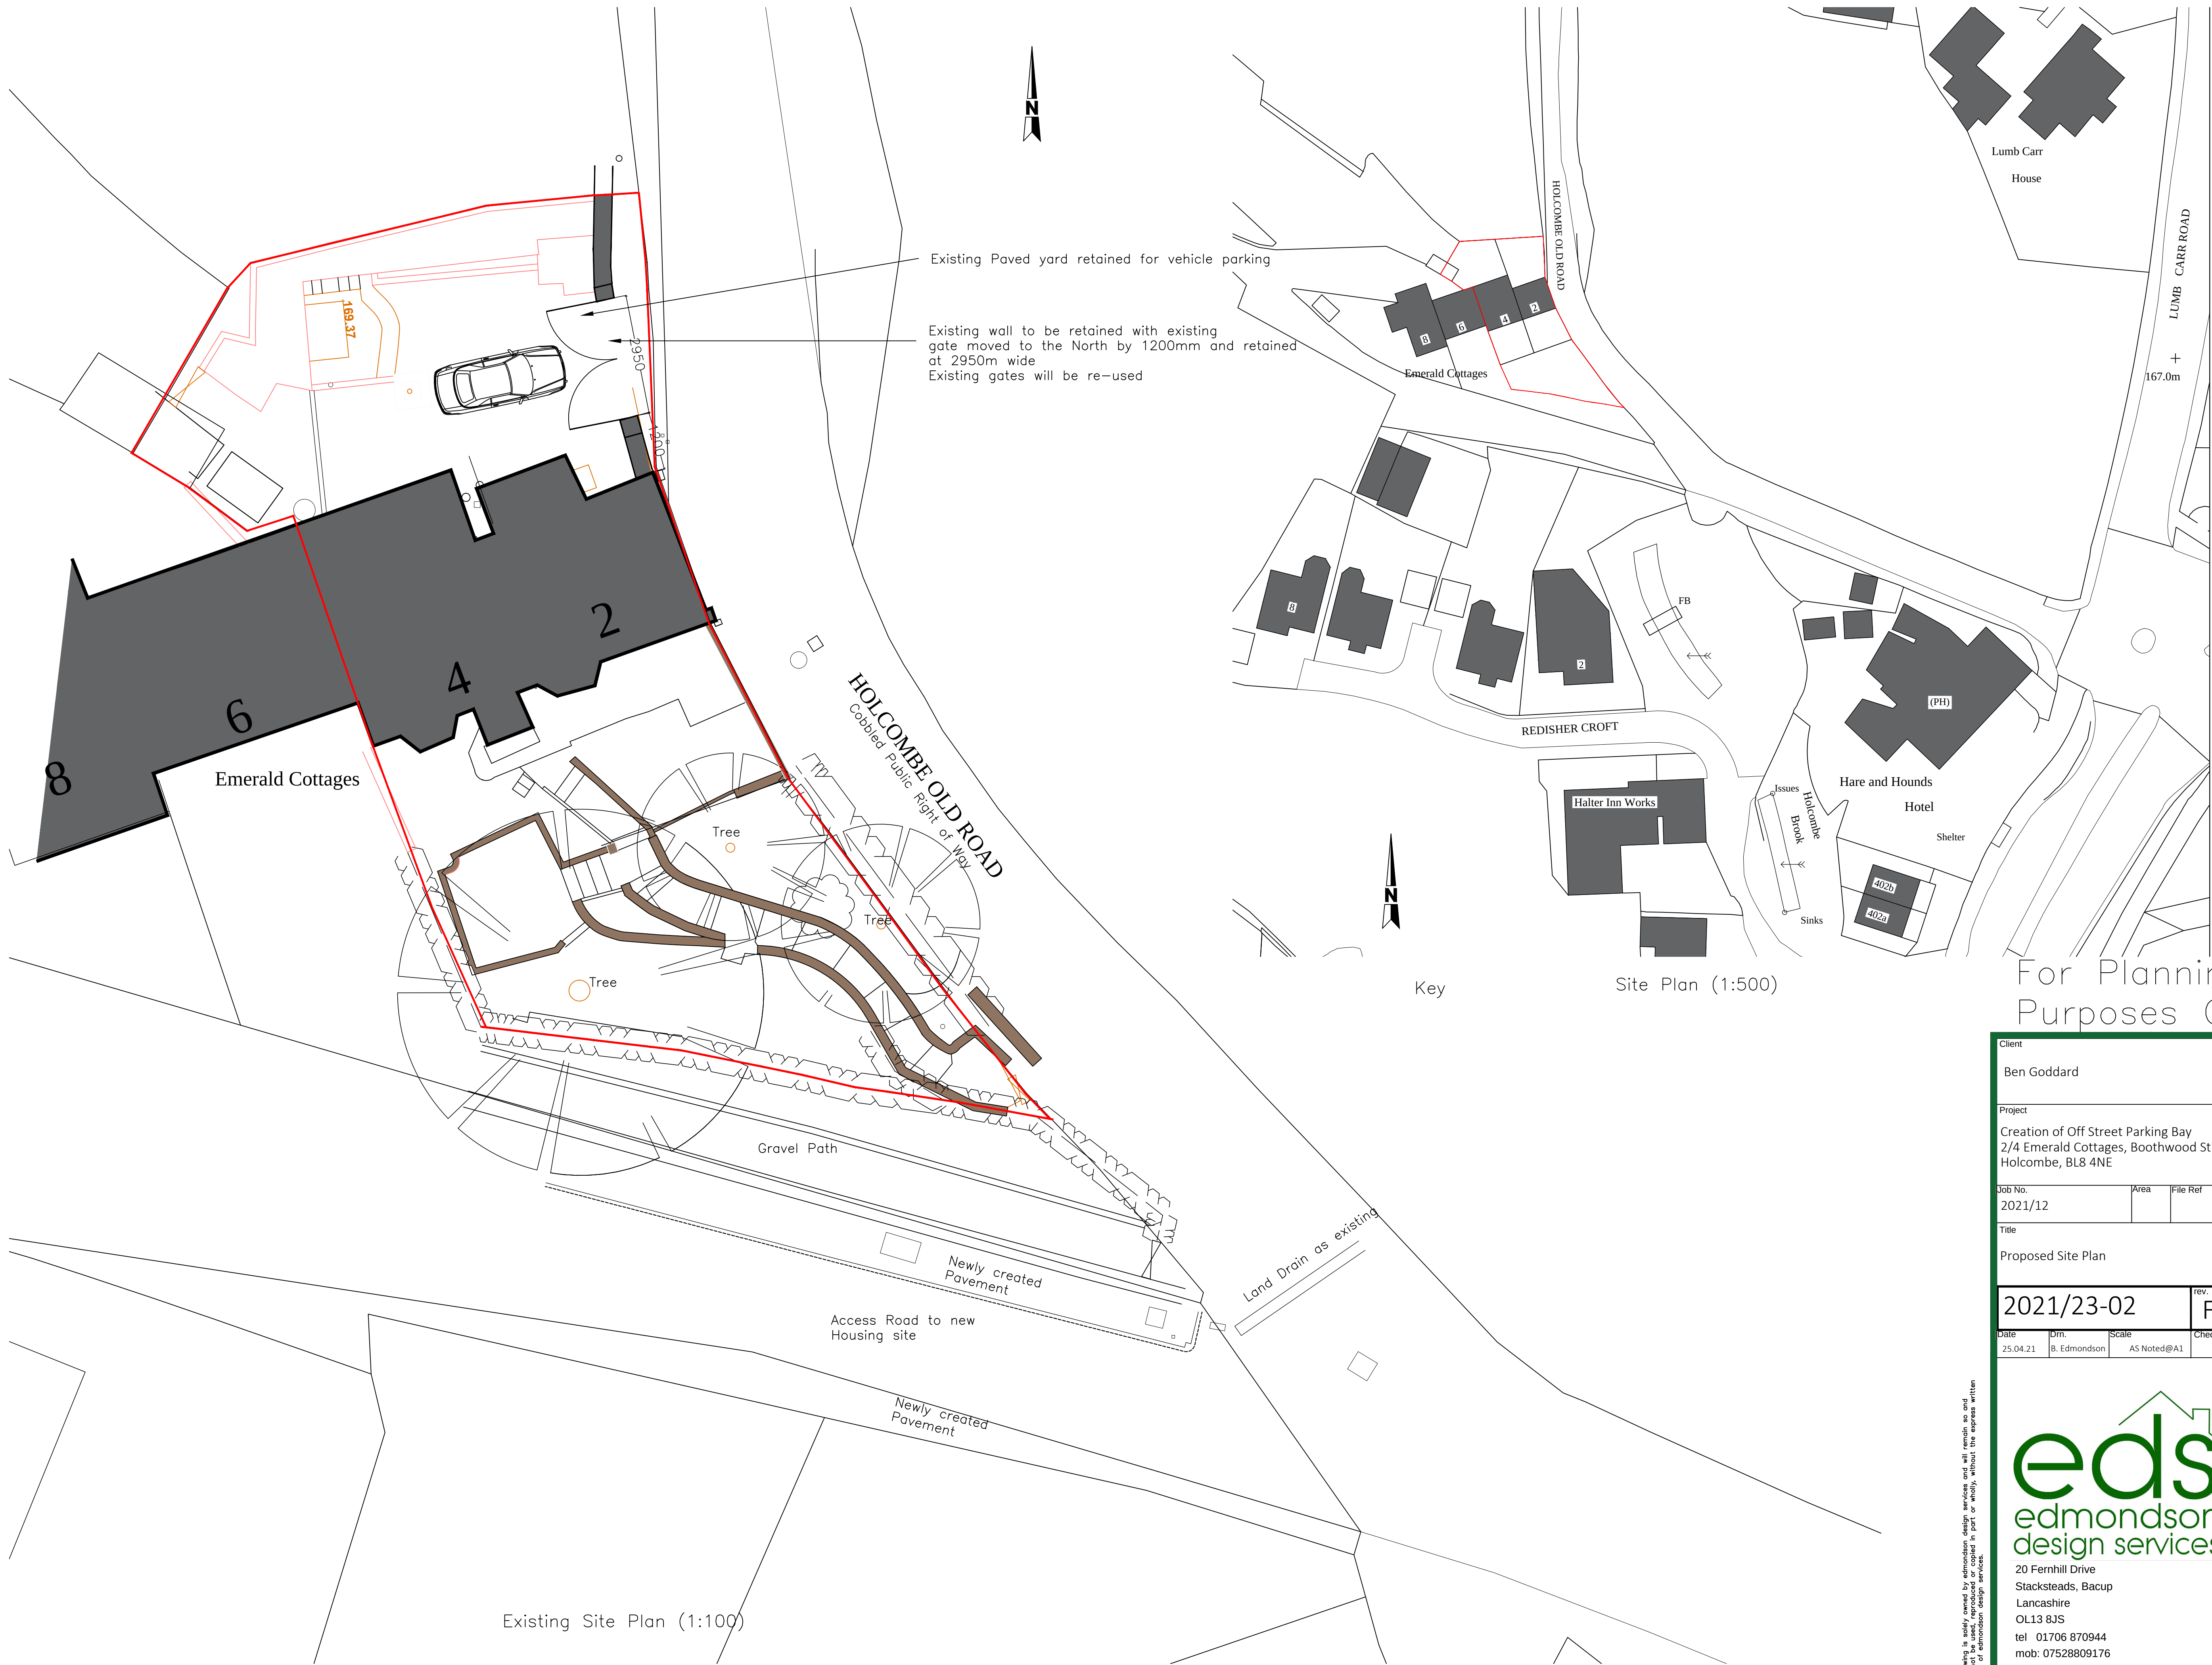

Client
Ben Goddard

Project
Creation of Off Street Parking Bay
2/4 Emerald Cottages, Boothwood Stile
Holcombe, BL8 4NE

Job No.
2021/12

Title
Proposed Site Plan

2021/23-02

Date
25.04.21

Drn.
B. Edmondson

Scale
AS Noted@A1

Checked
F

eds
edmondson
design services

20 Fernhill Drive
Stacksteads, Bacup
Lancashire
OL13 8JS
tel 01706 870944
mob: 07528809176
e:info@eds20.co.uk