


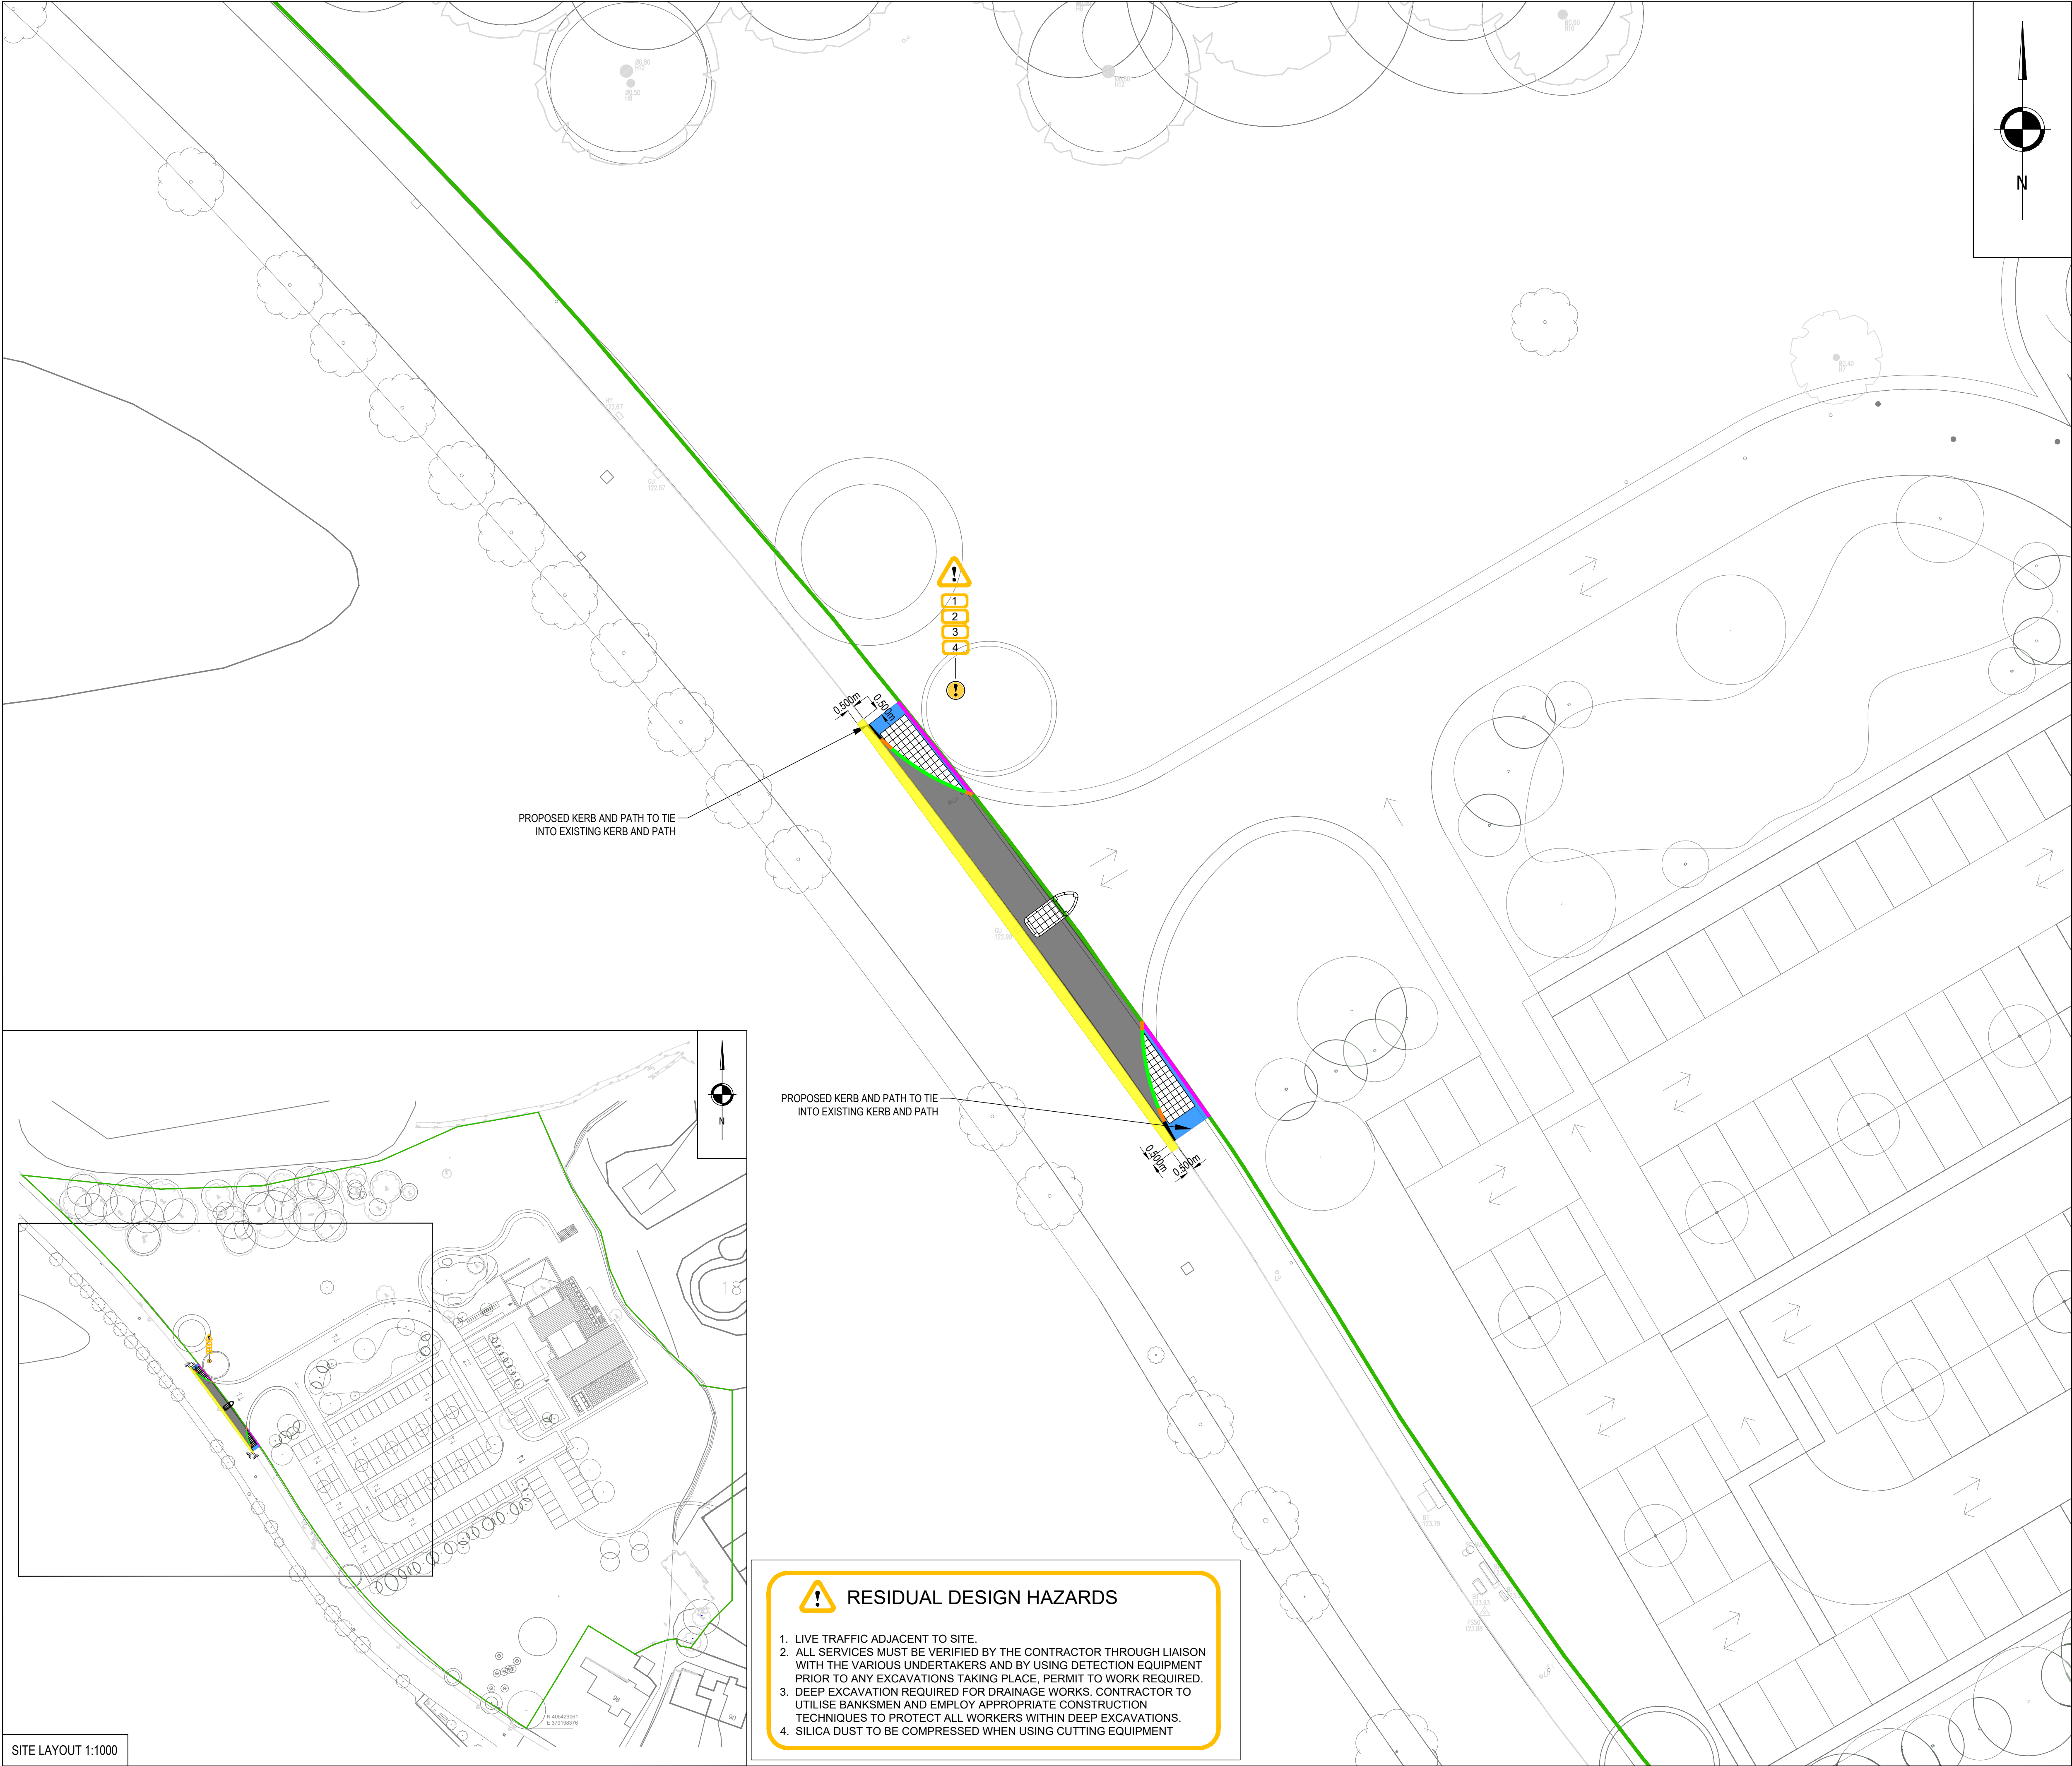

- ### GENERAL NOTES
1. SETTING OUT SHALL BE UNDERTAKEN USING ONLY THE INFORMATION GIVEN. DISTANCES SHOULD NOT BE SCALED FROM THIS DRAWING.
 2. IT IS THE RESPONSIBILITY OF THE CONTRACTOR TO VERIFY ALL INFORMATION GIVEN WITH REGARDS TO EXISTING SERVICES AND DRAINAGE CONNECTIONS ETC. PRIOR TO COMMENCING THE WORKS. THE RATES SHALL INCLUDE FOR HAND DIG AROUND SERVICES WHERE NECESSARY. THE CONTRACTOR SHALL ADHERE TO THE CDM REGULATIONS AT ALL TIMES.
 3. ONLY TRAINED PERSONNEL SHALL BE PERMITTED TO ENTER CONFINED SPACES.
 4. ALL MATERIALS TO BEAR THE RELEVANT B.S. KITEMARK AND COMPLY FULLY WITH THE SPECIFICATIONS. ALL CONCRETE & CONCRETE PRODUCTS MUST USE SULPHATE RESISTANT CEMENT (UNLESS THE SITE INVESTIGATION REPORT PROVES THAT SULPHATE ATTACK FROM SOILS AND GROUNDWATER WILL NOT OCCUR TO WITHSTAND A CLASS.
 5. ALL OPENING NOTICES ETC. AS REQUIRED UNDER HIGHWAYS ACTS ETC. ARE TO BE OBTAINED PRIOR TO COMMENCEMENT OF WORKS. ALL WORKS ARE TO BE INSPECTED BY L.A., NHBC OR THE NETWORK OPERATOR AS APPLICABLE.

ALL WORKS TO BE IN ACCORDANCE WITH BURY COUNCIL STANDARD DETAILS AND AS AGREED WITH THE COUNCIL APPOINTED REPRESENTATIVE

KEY (TO BE READ IN CONJUNCTION WITH DRAWING 'C-1450 SITE B - S278 HIGHWAY DETAILS')

- SURFACE TYPE**
- S278 PUBLIC FOOTPATH
 - S278 CARRIAGEWAY
 - PUBLIC ROAD TO BE RE SURFACED FOLLOWING REMOVAL OF EXISTING KERBS
- KERB TYPE**
- PRE CAST 'HB2' KERB 125mm UPSTAND
 - PRE CAST EDGING KERB 50mm UPSTAND
 - PRE CAST 'BN' KERB 6mm UPSTAND AT PEDESTRIAN CROSSINGS
 - PRE CAST 'HB2-BN' DROPPER KERB
- ADOPTABLE TACTILE CROSSING
- TRAFFIC REFUGE ISLAND
- SITE OWNERSHIP BOUNDARY

P02	12.08.2025	TRAFFIC REFUGE ISLAND ADDED	JJR	JP	KOB
P01	30.07.2025	PRELIMINARY ISSUE	JJR	JP	KOB
REV	DATE	DESCRIPTION	BY	CHK	APP

DRAWING STATUS: **PRELIMINARY**

CLIENT: **WESTSHIELD**

ARCHITECT: **PADDOCK JOHNSON**

PROJECT: **STAND GOLF CLUB
ASHBOURNE GROVE
MANCHESTER**

TITLE: **SITE B
S278 SURFACING & KERBING PLAN**

STATUS:	PROJECT No.	PROJECT	ORIGINATOR	VOUSYS	LEVEL	TYPE	ROLE	DRAWING No.	REV:
S2	224-181	SGC - AJP - XX - 00 - DR - C - 1450	P02						

SCALE @ A1:	DESIGNED:	DRAWN:	CHECKED:	APPROVED:	DATE:
1:200	JJR	JJR	JP	KOB	JUL 2025