


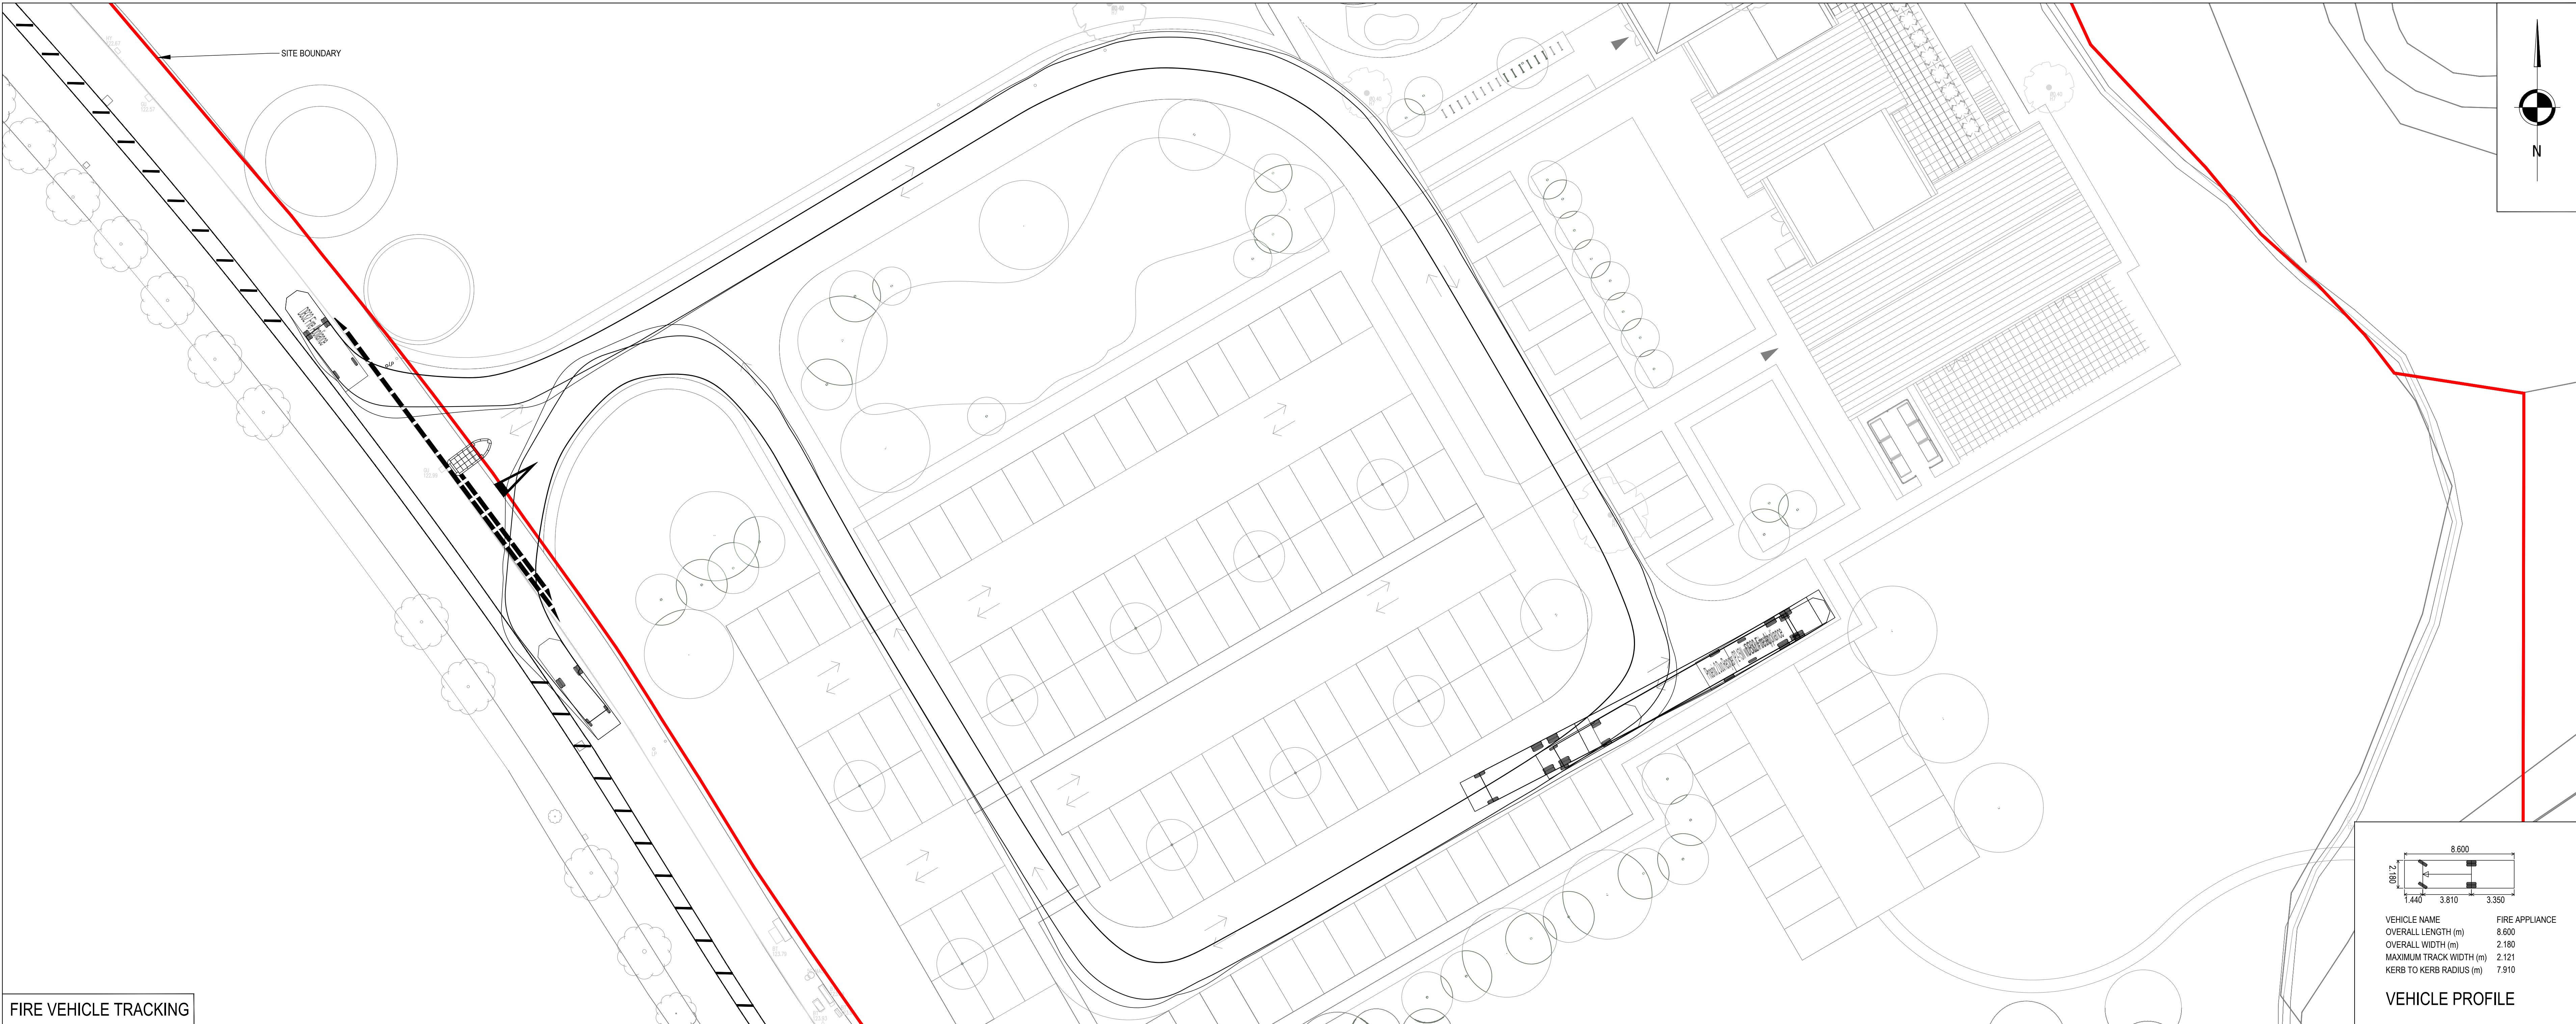


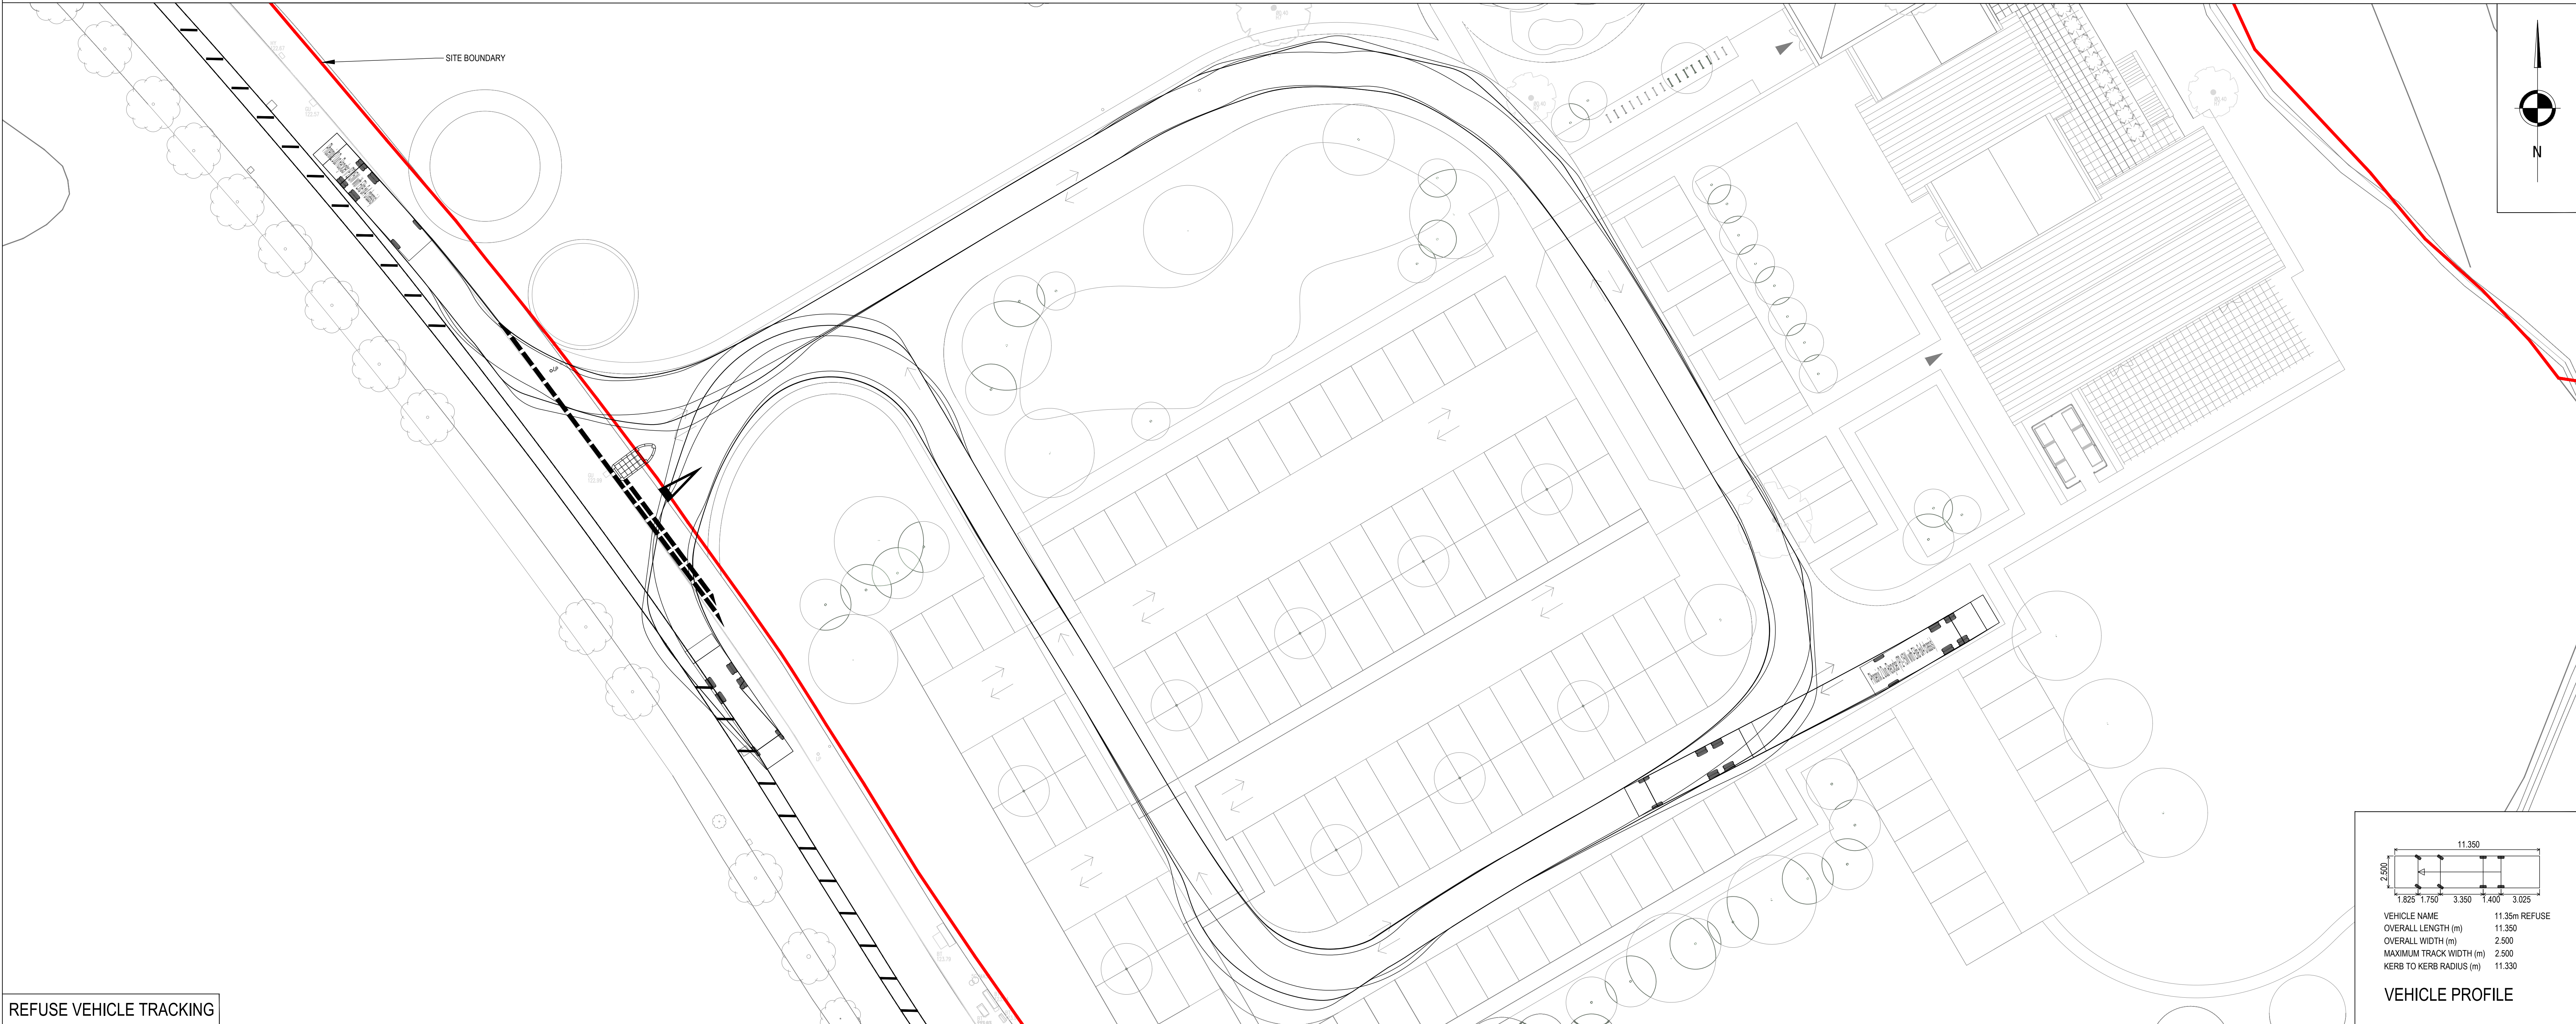

FIRE VEHICLE TRACKING

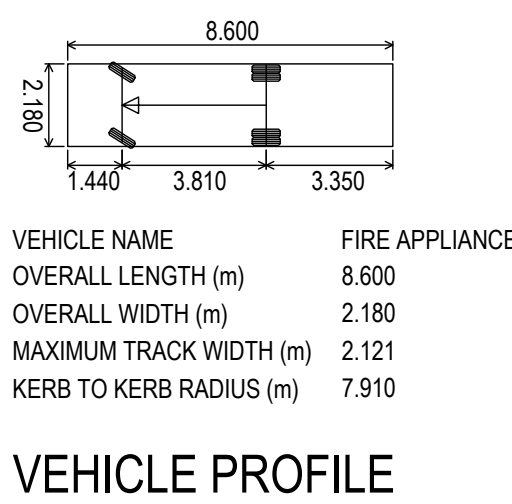

REFUSE VEHICLE TRACKING

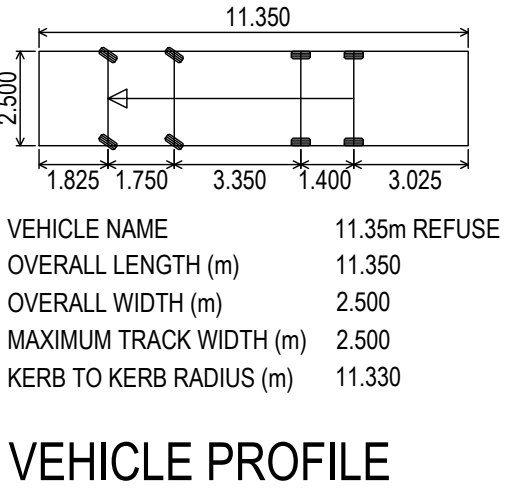

- GENERAL NOTES
- THIS DRAWING TO BE READ IN CONJUNCTION WITH ALL RELEVANT ENGINEERS, ARCHITECTS AND SPECIALISTS DRAWINGS AND SPECIFICATIONS.
 - ALL RELEVANT DIMENSIONS TO BE OBTAINED/CHECKED AGAINST ARCHITECT'S DRAWINGS AND BY SITE MEASUREMENT PRIOR TO THE COMMENCEMENT OF WORKS OR ORDERING OF MATERIALS. DISCREPANCIES BETWEEN THE DRAWINGS AND SITE CONDITIONS TO BE NOTIFIED TO THE ENGINEER.
 - DO NOT SCALE FROM THIS DRAWING.

P01	13.08.2025	TRAFFIC REFUSE ADDED	JJR	JP	KOB
P02	10.08.2025	REFUSE VEHICLE TRACKED INTO TURNING HEAD	JJR	JP	KOB
P01	04.08.2025	PRELIMINARY ISSUE	JJR	JP	KOB
REV	DATE	DESCRIPTION	BY	CHK	APP

DRAWING STATUS:	PRELIMINARY
-----------------	-------------

CLIENT:	WESTSHIELD
ARCHITECT:	PADDOCK JOHNSON

PROJECT:	STAND GOLF CLUB ASHBOURNE GROVE MANCHESTER
----------	--

TITLE:	SITE B S278 VEHICLE TRACKING
--------	---------------------------------

STATUS:	PROJECT No.	PROJECT	ORIGINATOR	VOL/ISS	LEVEL	TYPE	ROLE	DRAWING No.	REV
S2	224-181	SGC - AJP - XX - 00 - DR - C - 1480							P03
SCALE @ A2: 1:200		DESIGNED: JJR	DRAWN: JJR	CHECKED: JP	APPROVED: KOB		DATE: AUG 2025		