





1. Front - Existing
1 : 100

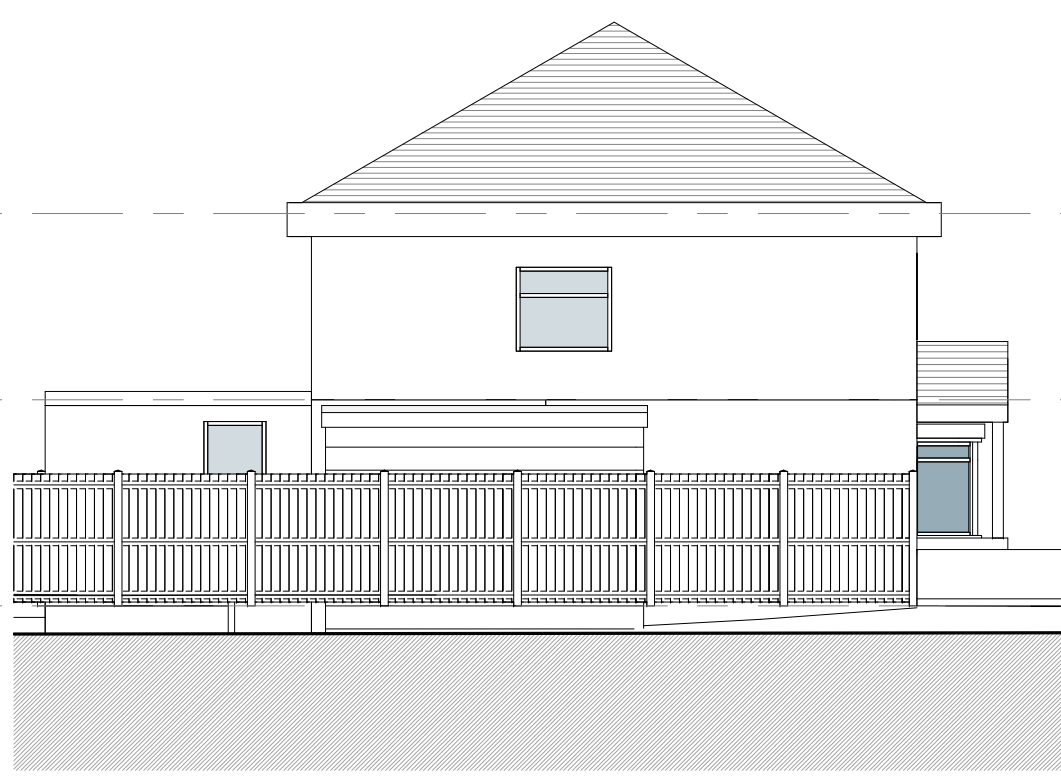


2. Left Side - Existing
1 : 100




3. Rear - Existing
1 : 100

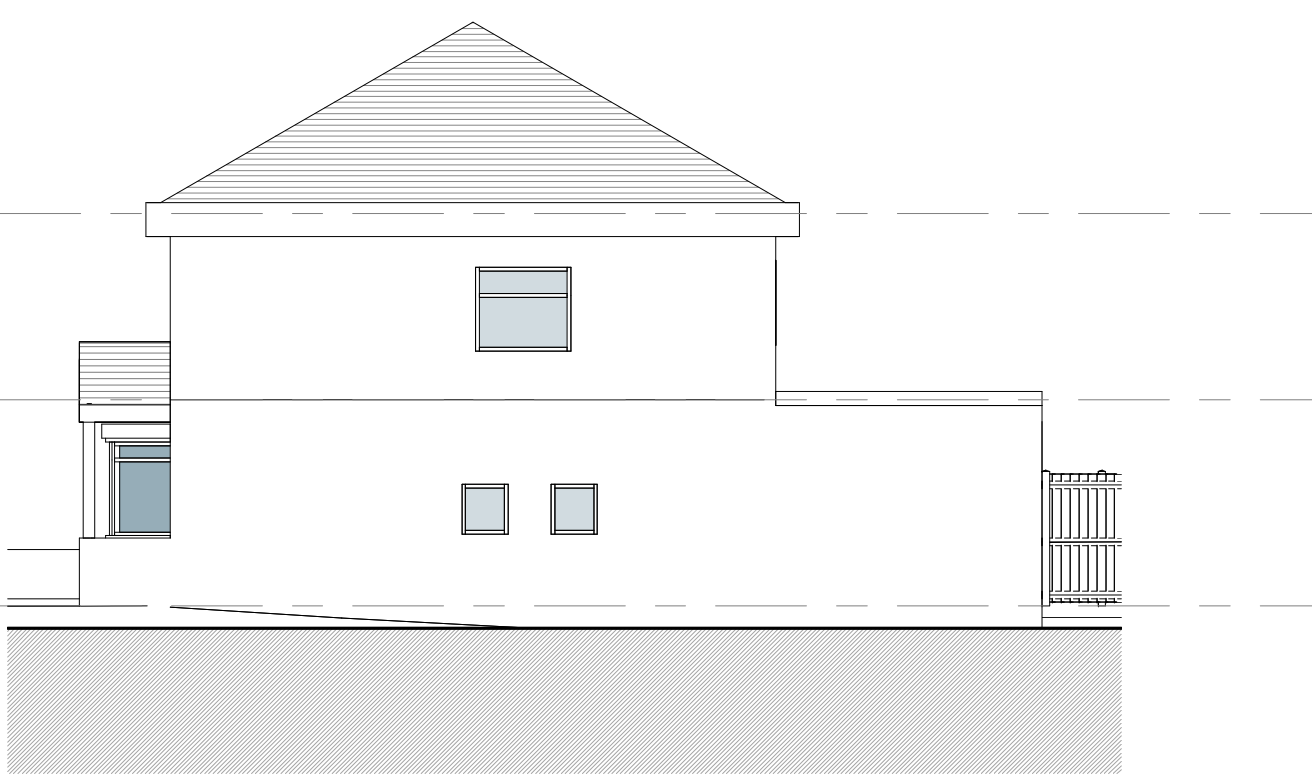

4. Right Side - Existing
1 : 100

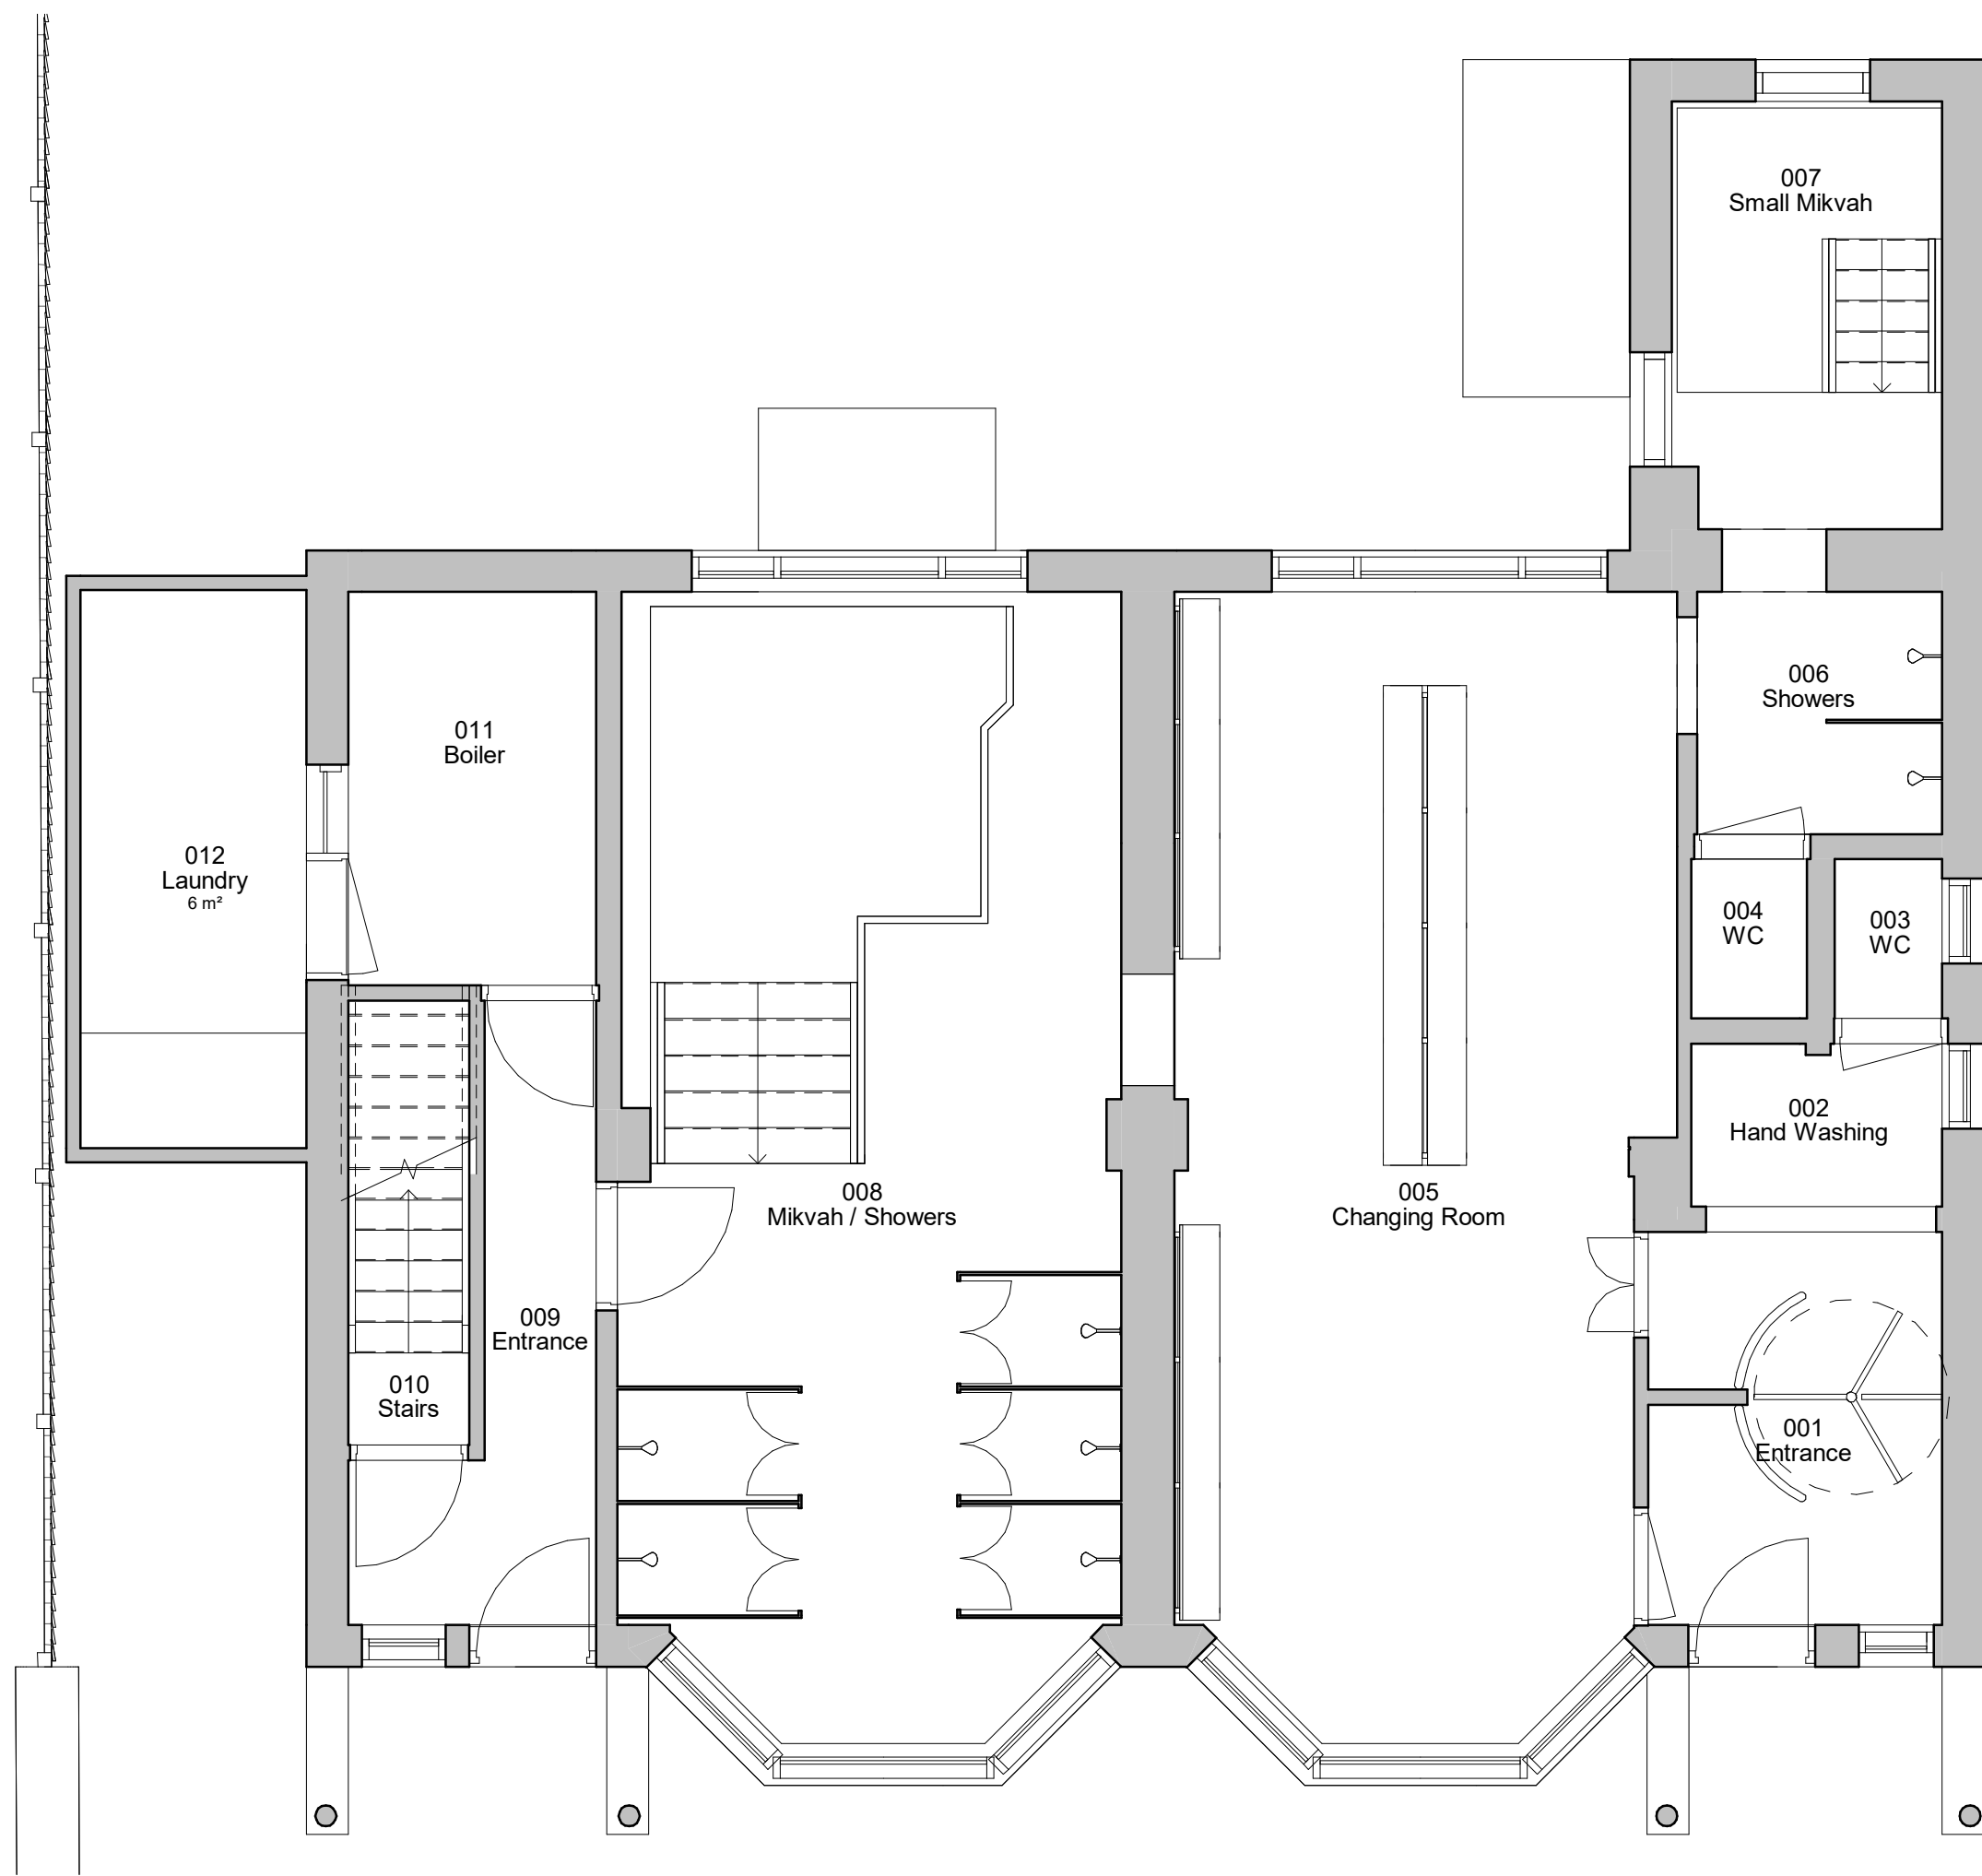

5. Level 0 - GA Existing
1 : 50

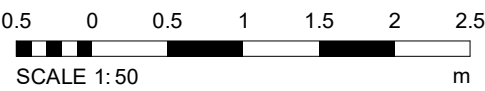

PROJECT	SCALE & A1	DATE	DRAWN BY
Prestwich Mikvah - Albert Ave	As indicated	11 JUN 2018	SG
CLIENT	STATUS		
Prestwich Mikvah	PLANNING		
TITLE	PROJECT NO.	DRAWING NO.	REV.
Existing GA Plans and Elevations	DA18080.	002.	2
NOTES			
THIS DRAWING MUST NOT BE REPRODUCED WITHOUT WRITTEN CONSENT OF DEBTAL ARCHITECTURE. ALL DIMENSIONS AND MATERIALS SHALL BE CHECKED AND CONFIRMED ON SITE AND CORRECTED TO AS SHOWN ON THE DRAWING. THE DRAWING SHALL BE ACCORDANCE WITH CURRENT STATUTORY LEGISLATION, RELEVANT CODES OF PRACTICE AND PREVIOUS AGREEMENTS. ALL DIMENSIONS ON THIS DRAWING ARE IN MILLIMETRES UNLESS OTHERWISE STATED.			