


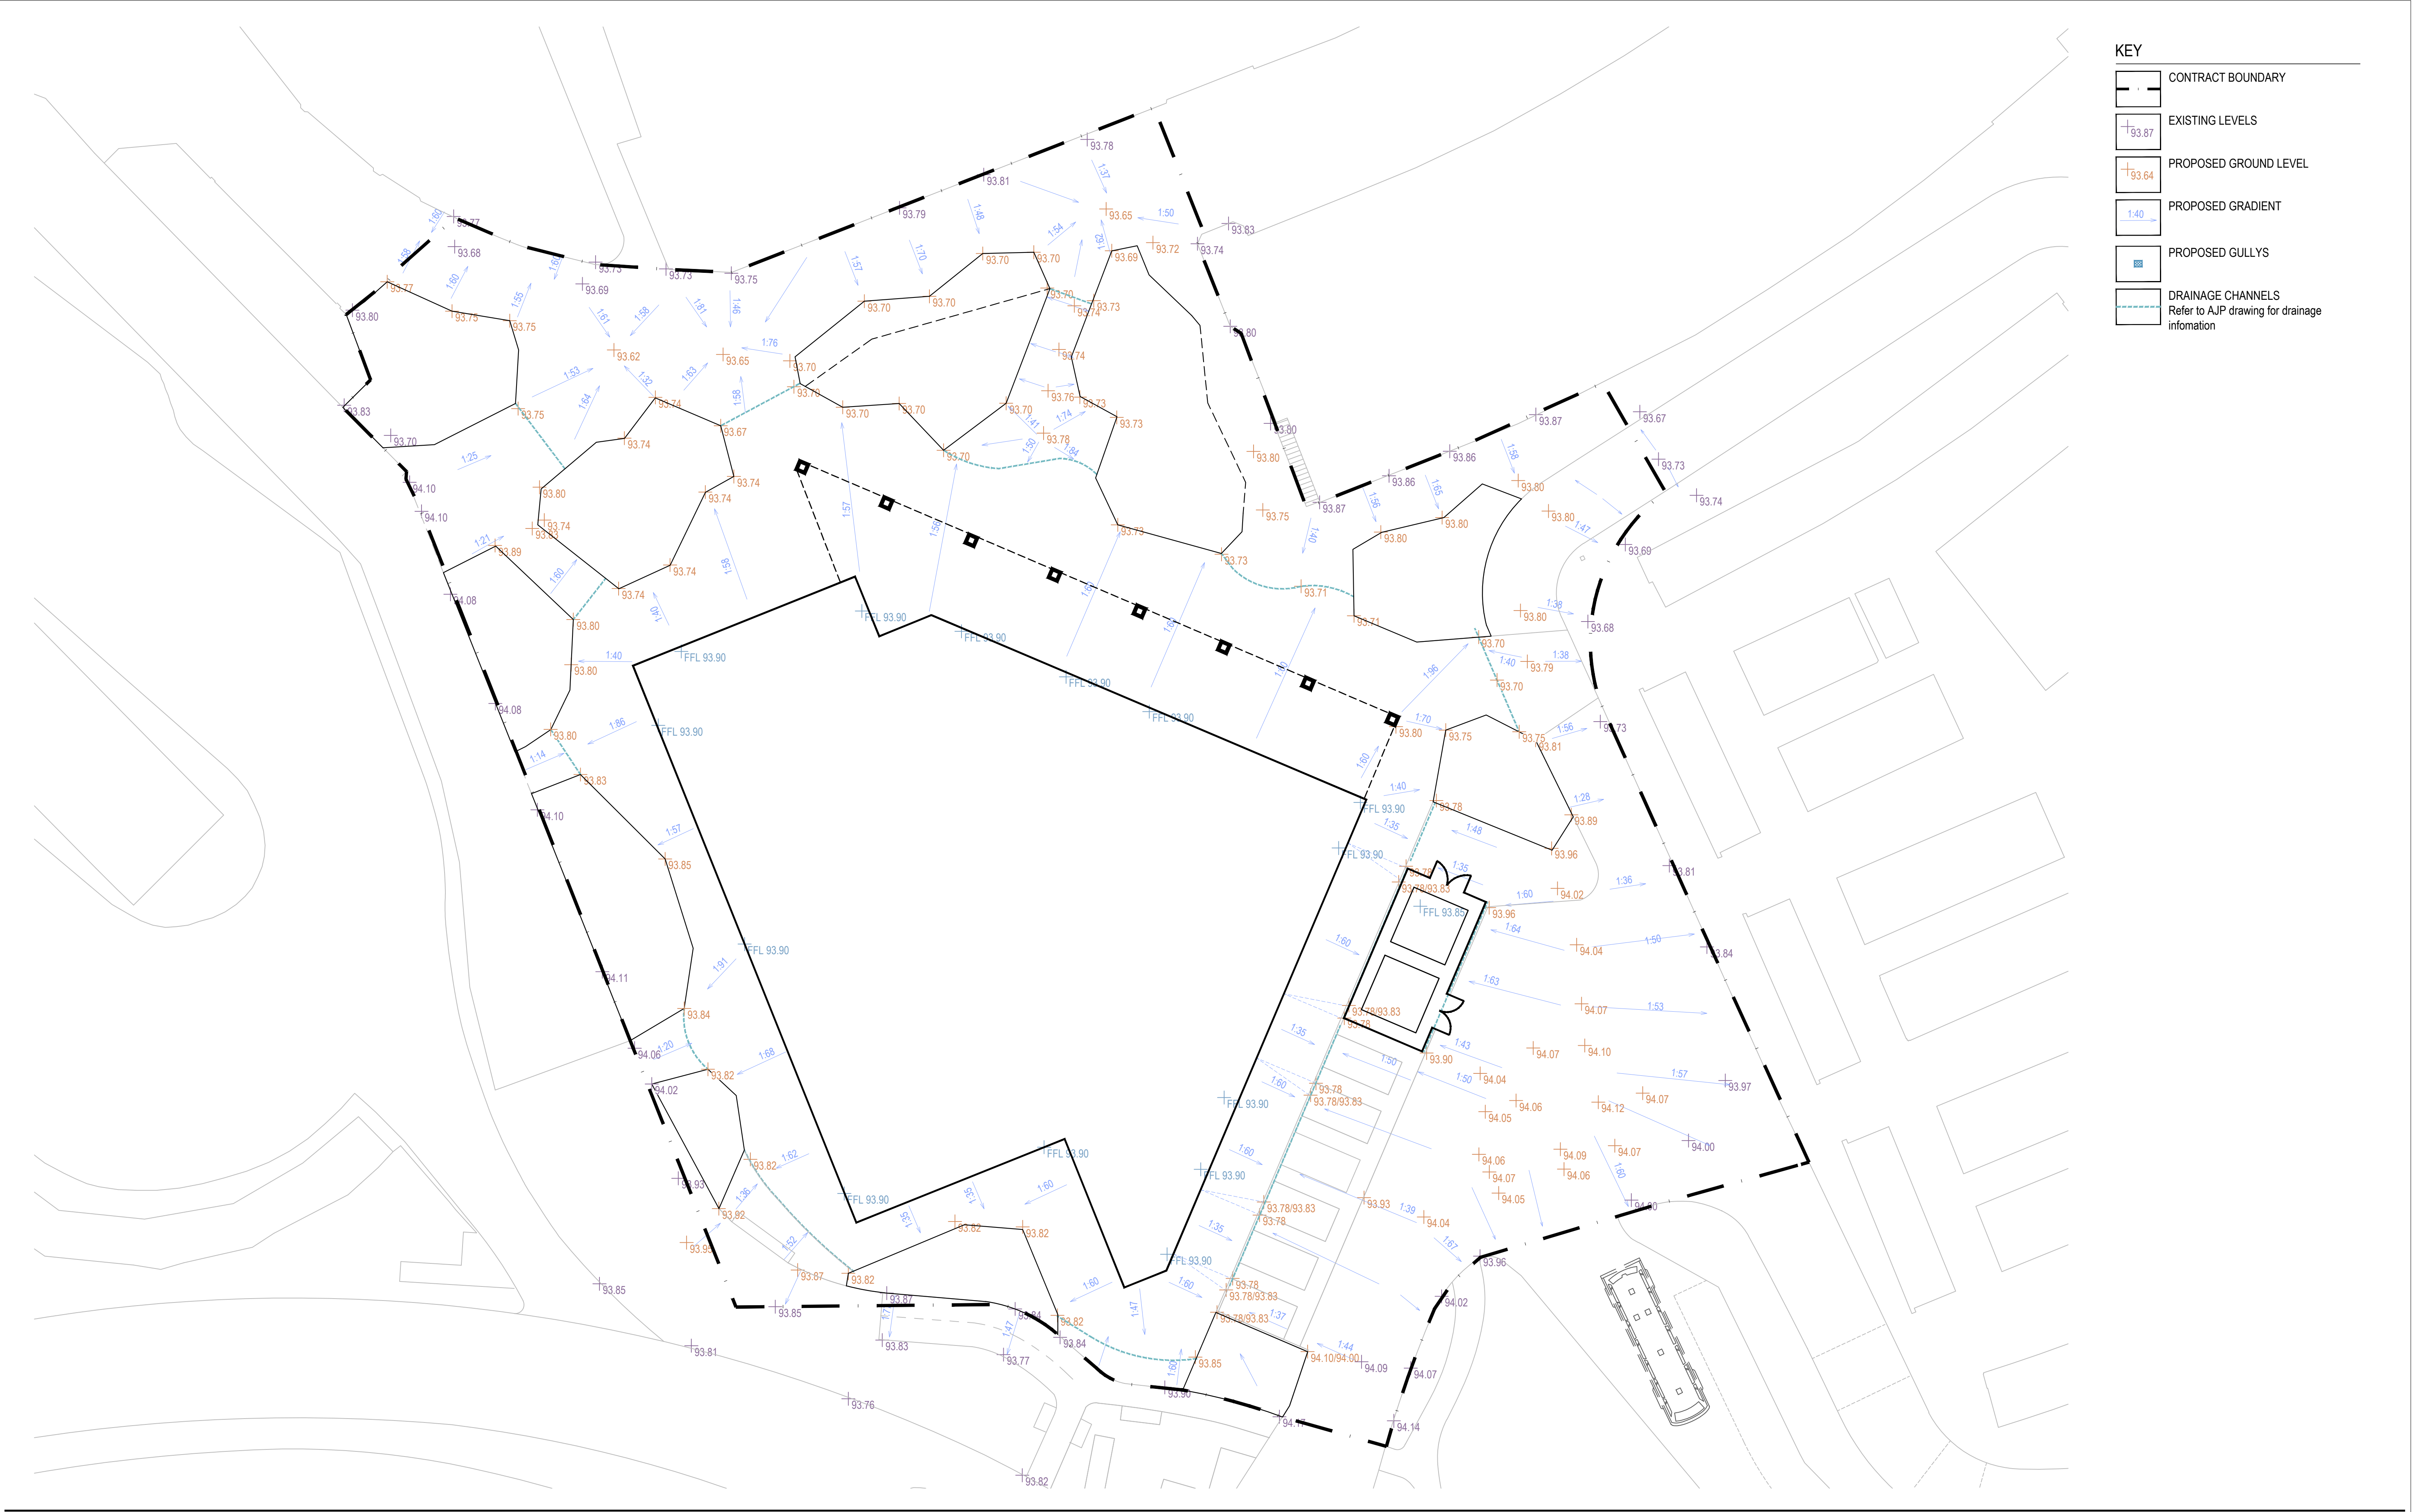

KEY

CONTRACT BOUNDARY

EXISTING LEVELS

PROPOSED GROUND LEVEL

PROPOSED GRADIENT

PROPOSED GULLIES

DRAINAGE CHANNELS


Refer to AJP drawing for drainage infomation

rev	details	by	date
00	PRELIMINARY	AN	30.01.2023
01	RED LINE BOUNDARY UPDATED	ED	31.01.2023
02	DESIGN RESOLUTION	ED	10.02.2023
03	DESIGN RESOLUTION	ED	17.02.2023
04	PLANNING	ED	18.04.23

rev	details	by	date

Notes

- 1.0 Do not scale from drawing, use figured dimensions only
- 1.1 All dimensions to be checked onsite
- 1.2 This drawing to be read in conjunction with all other Gillespies drawings and specifications

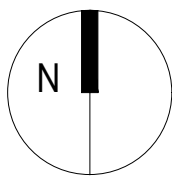

Ordnance Information shown is reproduced from Ordnance Survey material with the permission of Ordnance Survey on behalf of the Controller of Her Majesty's Stationary Office @ Crown Copyright. Unauthorised reproduction infringes Crown Copyright and may lead to prosecution or civil proceedings. Licence No. 1000 17362

Project title

BURY MARKET AND FLEXI HALL
STAGE 3

Drawing title

LEVELS PLAN

Drawing number

BURMAR-GLL-V6-00-DR-L-0102

Drawing Status

PRELIMINARY

Revision

04

Date

30.01.2023

Scale

1:200 @ A1

Drawn

AN

Checked

AG

© copyright GILLESPIES LLP, all rights reserved

Client

Vinci Construction

GILLESPIES

5th Floor, Phoenix House, 3 South Parade, Leeds, LS1 5DZ
P: 0113 247 0550 F: 0113 247 0660 E: design.team@gillespies.co.uk