


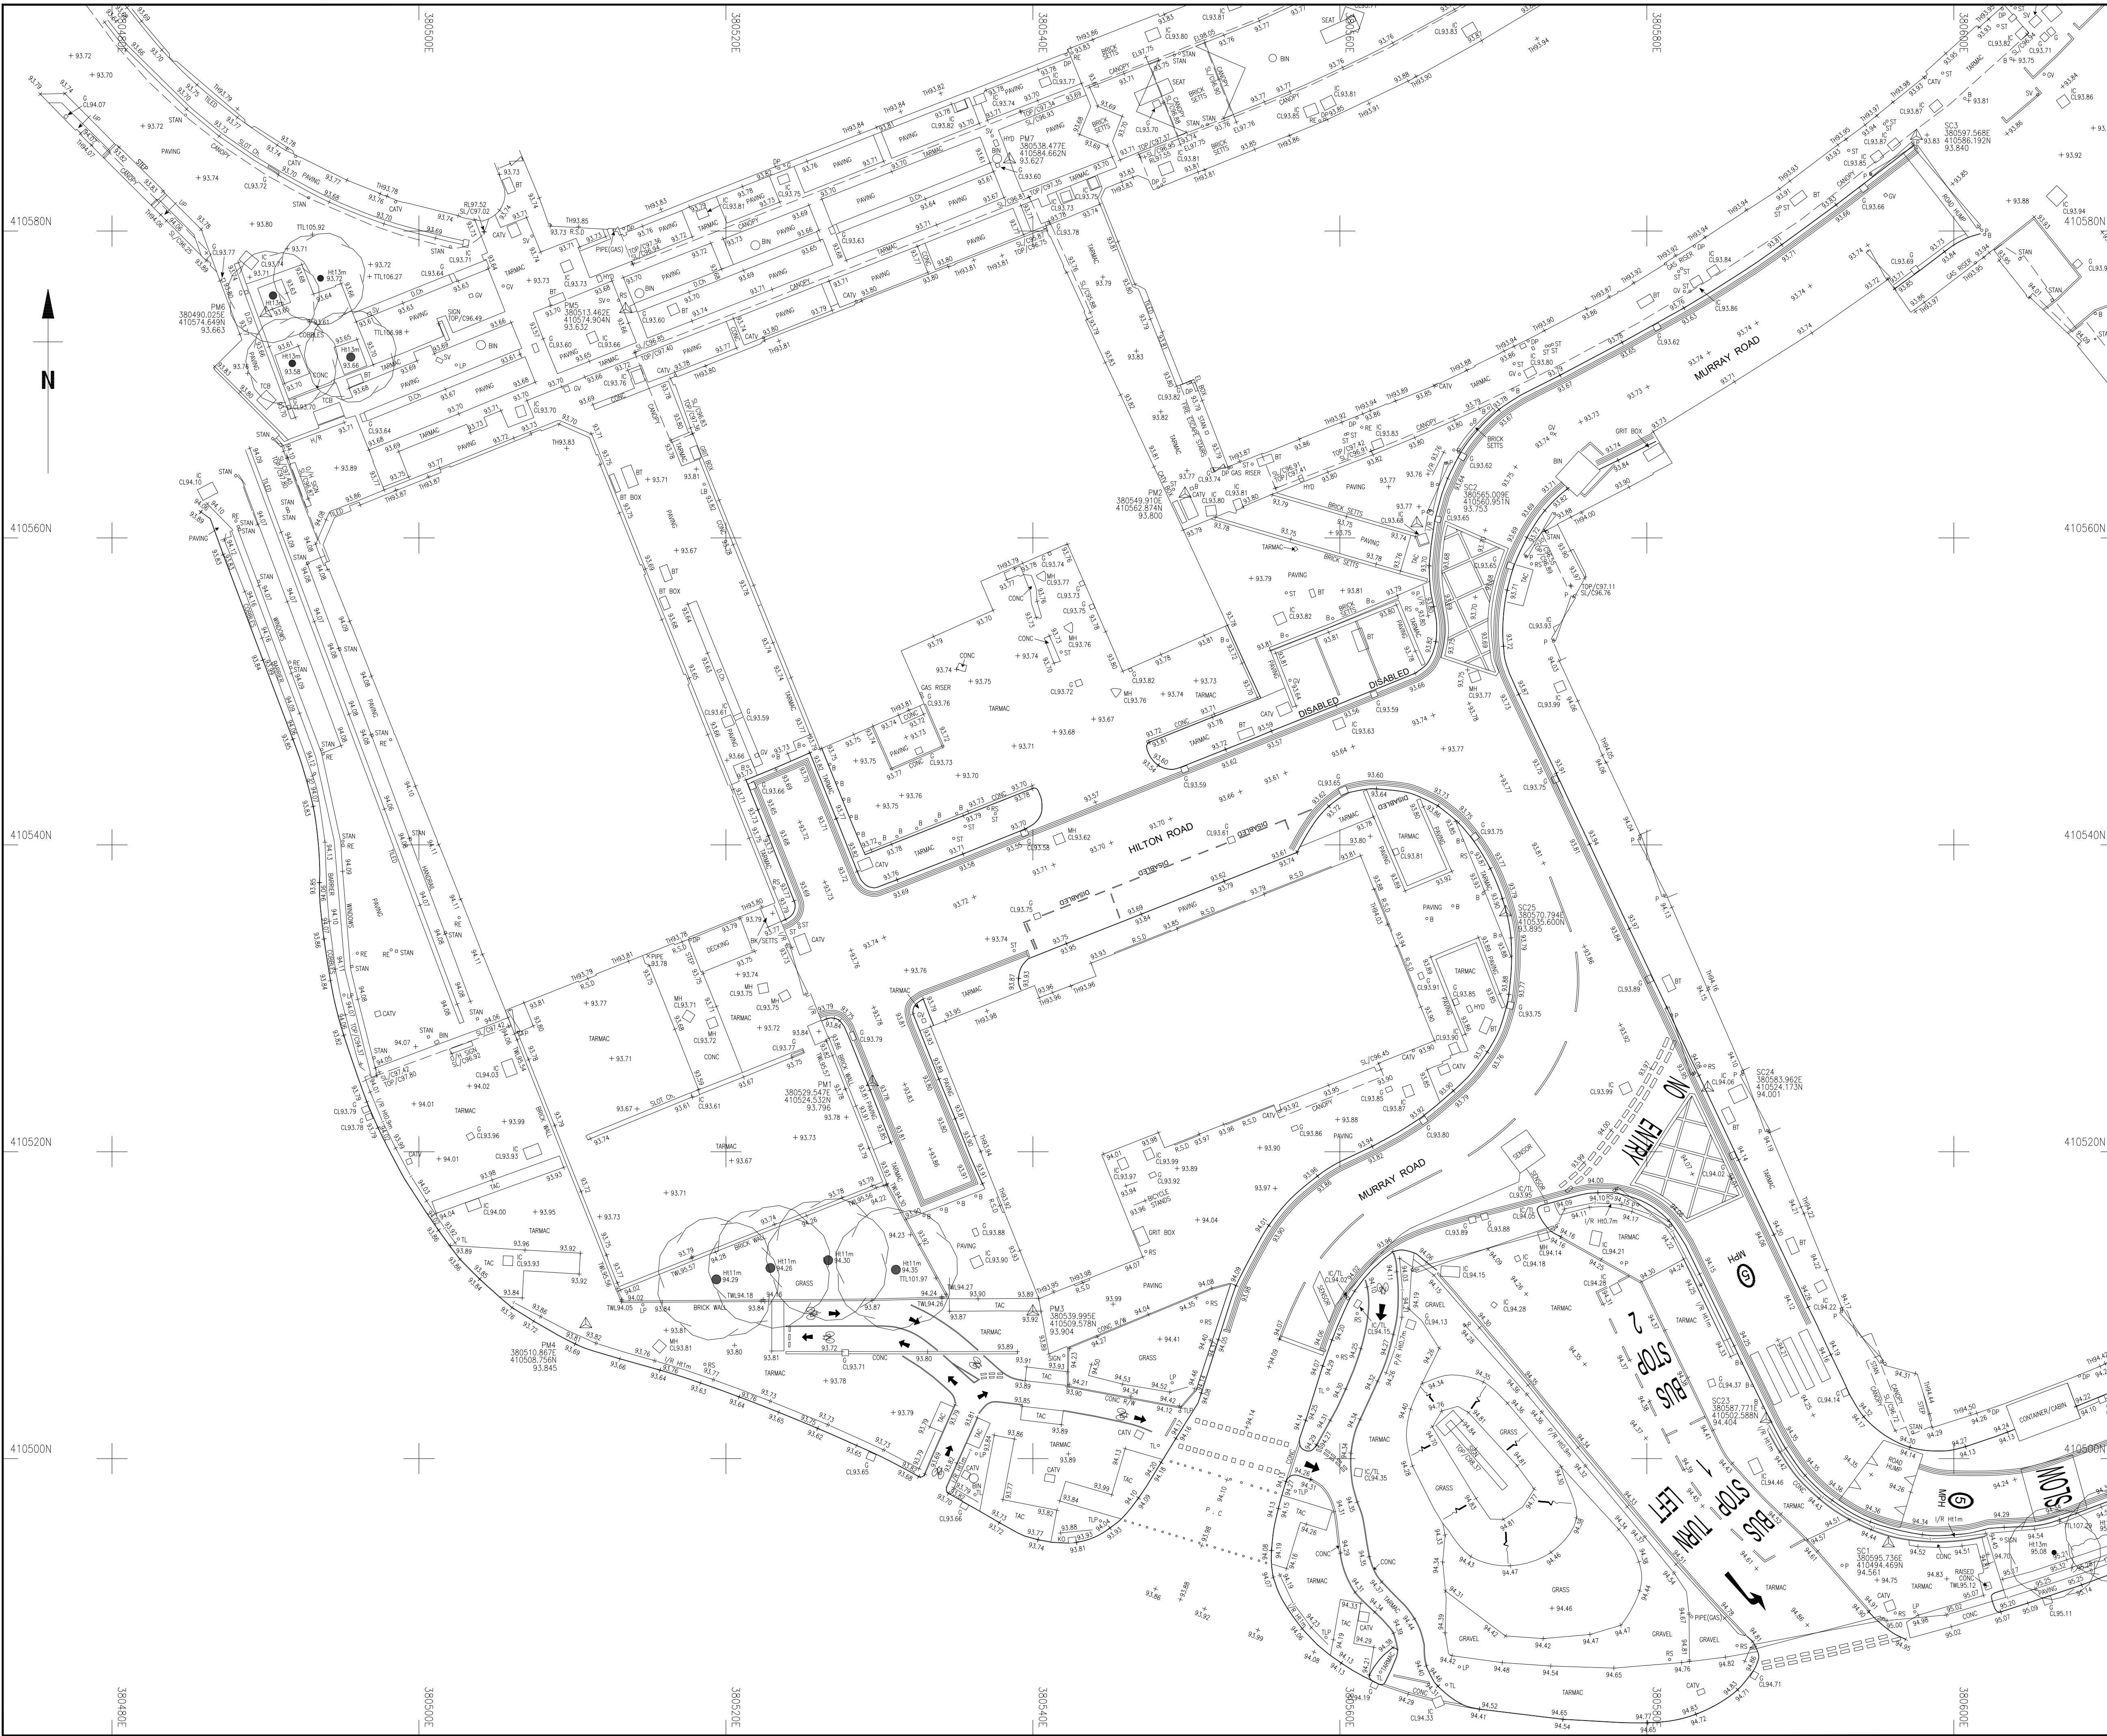

Survey Notes
Grid: Local Plane Grid Fixed to National Grid at Survey Control Station SC2
Levels: OS Datum from GNSS positioning converted using the National Geoid Model OSGM15

Notes

Topographical Survey Legend

BUILDINGS AND WALLS	GENERAL INFORMATION
Building Open Shed Ruin Passage Wall with Height Retaining Wall	Petrol Pump Basement Light Footbridge Ditch Type Channel Slat Type Channel Grate Type Channel Tactile Paving Crown Barrier Column Station Car Vacuum Air Valve Trough Chimney Telephone Call Box
FENCE STYLES AND DESCRIPTIONS	OVERHEAD FEATURES
Close Boarded Corrugated Iron Chainlink Hendral Lattice Iron Railings Miscellaneous Palisade Post & Chain Post & Rail Post & Wire Post & Barbed Wire Wire mesh Silt Gate Fence Inset	Electricity Pylon Electricity Telephone
ROADS	WATER FEATURES
Kerbs Edge of Surfacing Pedestrian Crossing Track Footpath	Canal Stream Ditch Weir Culvert Grp (Land Drain) Spring
STREET FURNITURE	RELIEF AND VEGETATION
Balisha Beacon Bus Stop Bus Stand Cable Eye Coal Chute Closed Circuit TV Drain Electricity Pole Flood Light Flag Staff Lamp Post Letter Box Name Plate (street) Measuring Ring Mile Post or Mooring Post Service Marker Mile Stone Post Parking Meter Reflector Post Reading Eye Road Sign Speed Camera Information Sign Shop Traffic Light Telegraph Pole Traffic Light Push Button Post Traffic Light Control Control Box Eave Level Electricity Box Gas Box	Hedge Edge of wood/Bushes Stump Individual Tree Slopes with Height Greater than 1m Cliff Face Marsh Reeds
INSPECTION CHAMBERS AND PIPES	LEVEL AND HEIGHT INFORMATION
Inspection Cover (Dial) Inspection Cover (Comms) Cable TV Inspection Cover Traffic Signals Gully Kerbs Outlet Vent Pipe Down Pipe Rain Water Pipe Soil Pipe Gas Pipe Unable to lift cover Slop Top Slop Valve Longhole Hydrant Cott's Pole Gas Valve Water Meter Washout Reading Eye	Standard Spot Height Precision Spot Height Bed Level Water Level Soft Level Threshold Level Cover Level Invert Level Pipe Soft Level Floor Level Finished Floor Level Top of Tank Level Ridge Level Eave Level Roof Hip Level Top of Canopy Level Window Sill Level Window Head Level Spring Level Arch Level Cable Level Top of Wall Level Underneath of Beam Level General Height
SURVEY INFORMATION SIGNS	GEOTECHNICAL INFORMATION
Permanent Ground Marker O.S. Trig Station O.S. Bench Mark	Borehole Top of Pit Monitor Pin Probe Hole Window Sample

Rev. Date Description

Rev.	Date	Description

Accreditations

MALCOLM HUGHES
CHARTERED LAND SURVEYORS

65 Cross Street, Sale, Manchester
M33 7HF, Tel: 0161 905 1265
www.malcolmhughes.co.uk
survey@mh.co.uk

RICS
THE SURVEY ASSOCIATION
ICES

Client

VINCI CONSTRUCTION UK LTD
DITTON ROAD, WIDNES
CHESHIRE, WA8 0PG


Project

BURY MARKET

Drawing Title

TOPOGRAPHICAL SURVEY
Sheet 1 of 3

Drawn By AW **18/01/22**
Checked by EAD **14/01/22**
Drawing No 57968 / 1
Survey Date December 2021
Scale A1@1:200
Revision

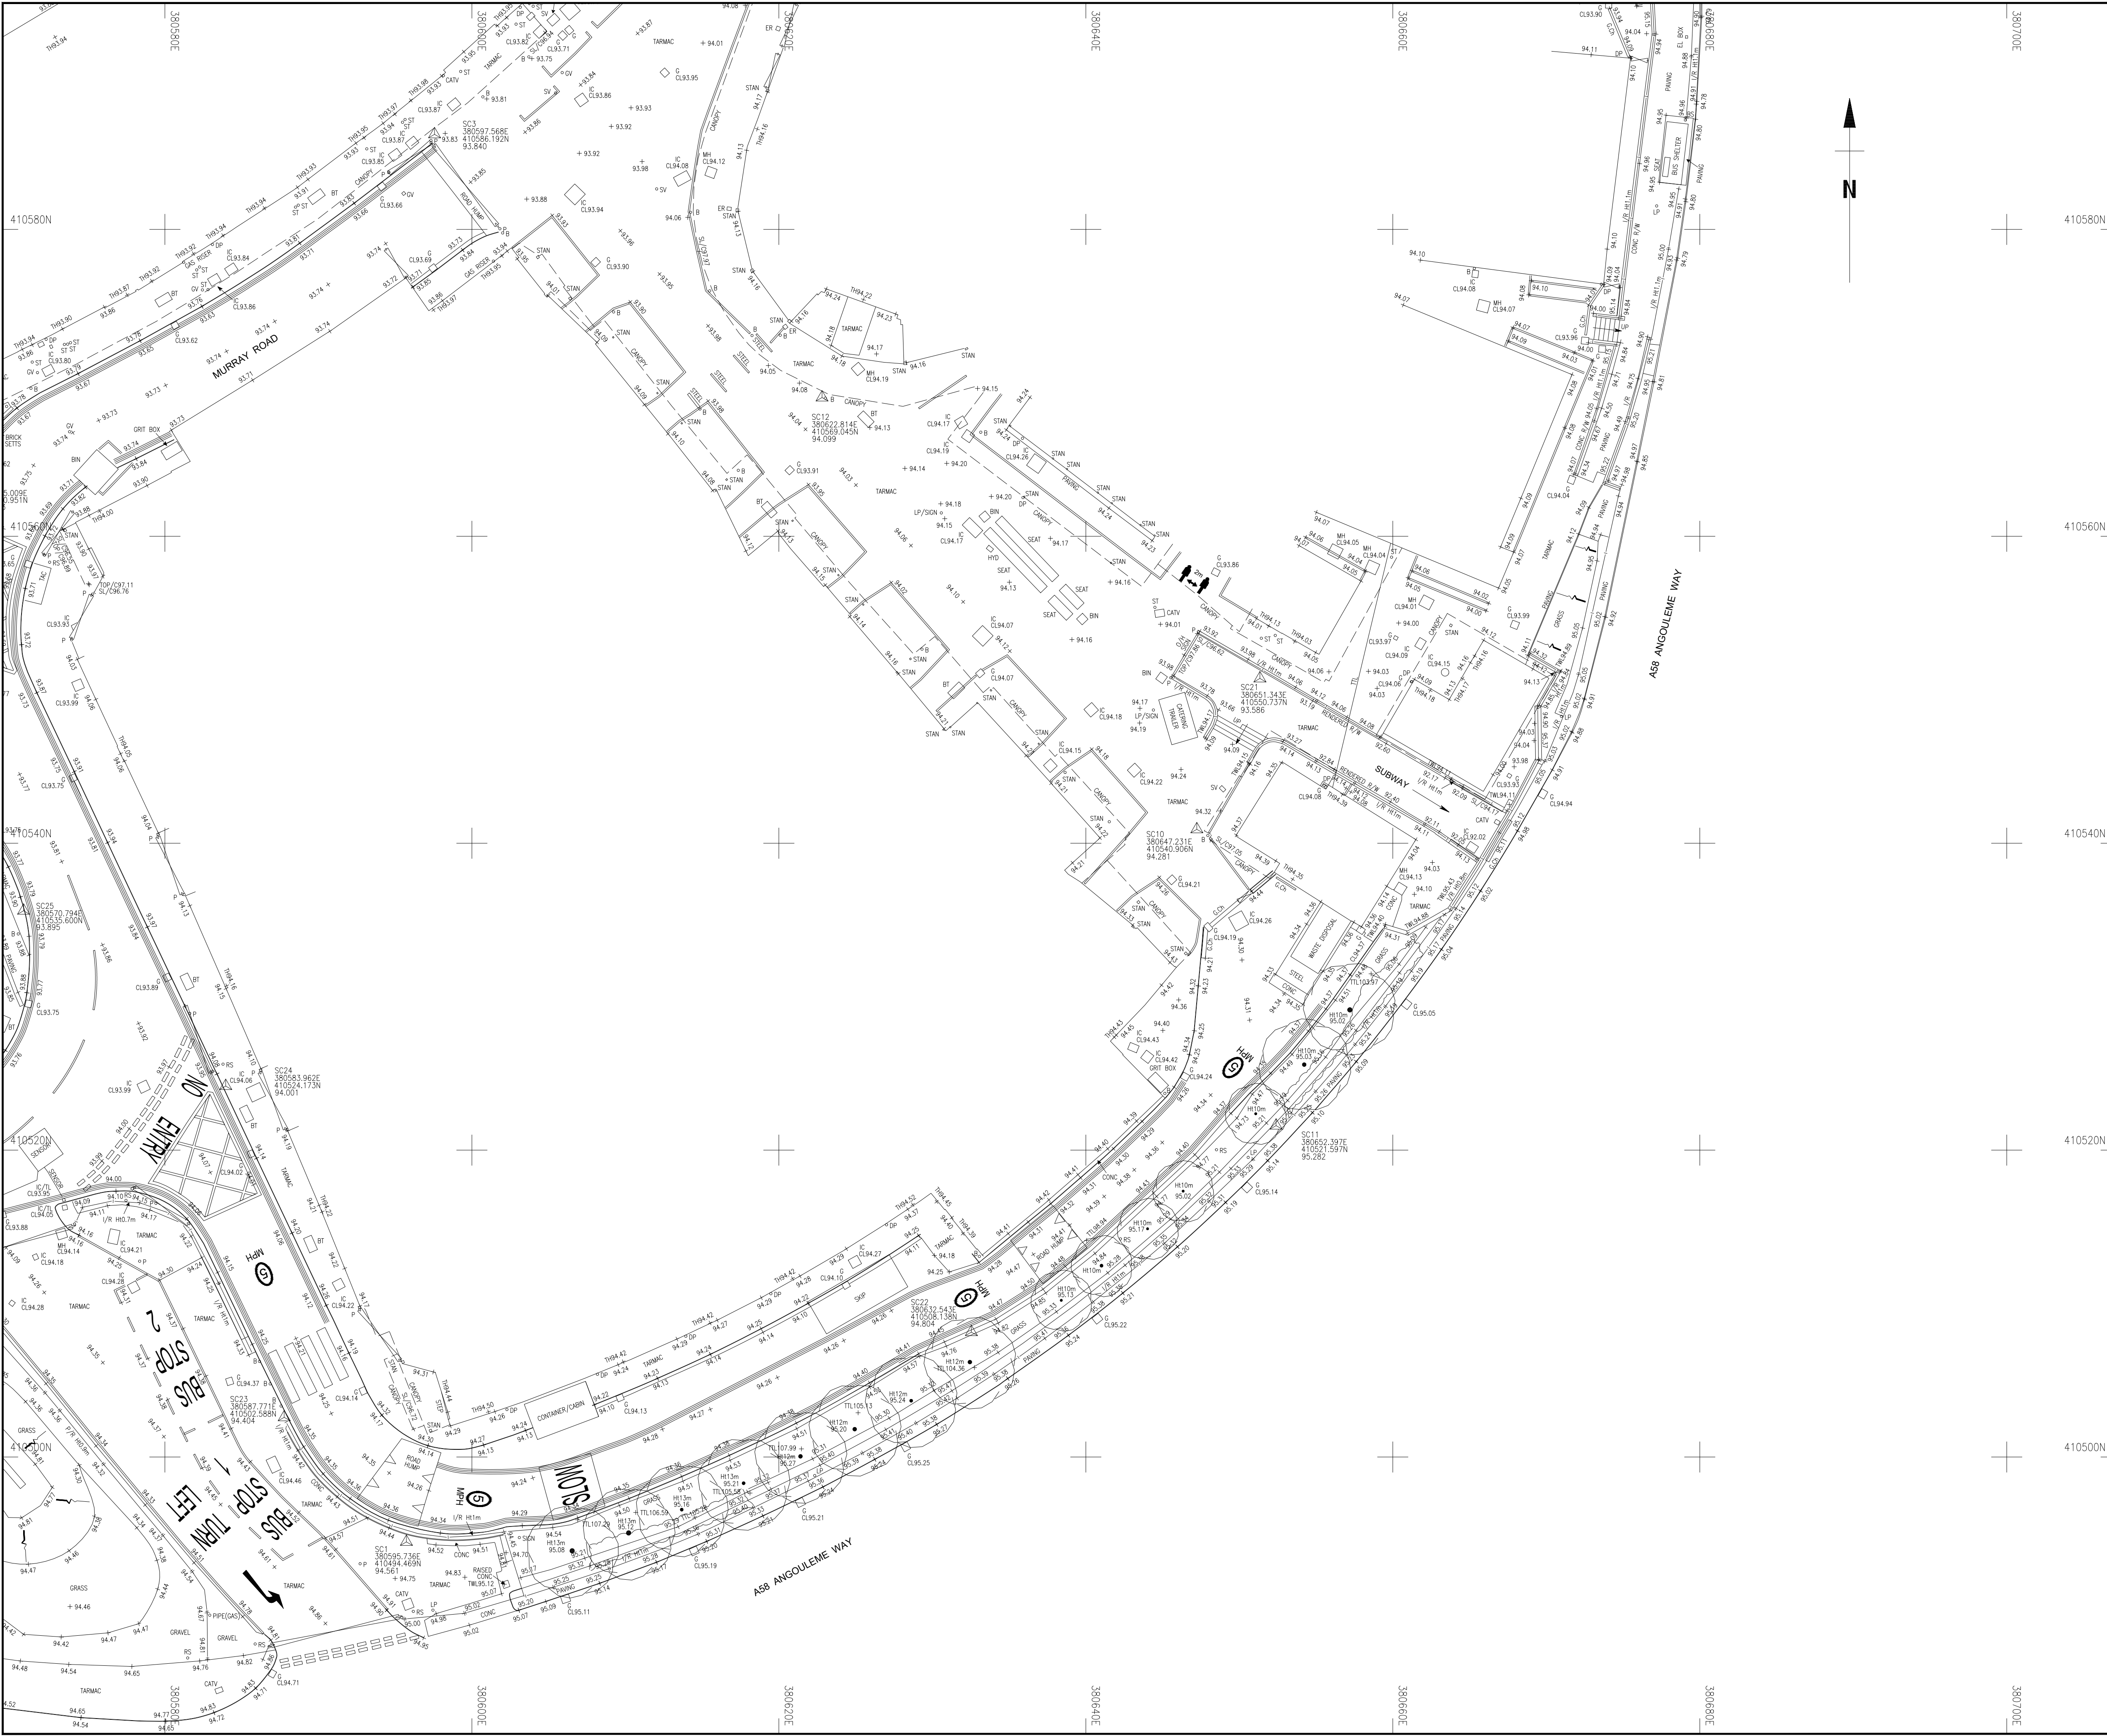

Survey Notes

Grid: Local Plane Grid Fixed to National Grid at Survey Control Station SC2

Levels: OS Datum from GNSS positioning converted using the National Geoid Model OSGM15

Notes

Topographical Survey Legend

BUILDINGS AND WALLS	GENERAL INFORMATION
Building	Petrol Pump
Open Space	Basement Light
Ruin	Footbridge
Passage	Drain Type Channel
Wall with Height	Spot Type Channel
Retaining Wall	Grate Type Channel
	Tactile Paving
	Cross Barrier
	Column
	Car Vacuum
	Through
	Chimney
	Telephone Call Box

FENCE STYLES AND DESCRIPTIONS

Close Boarded	C/B
Corrugated Iron	C/I
Chainlink	C/P
Hendral	H/R
Intervenor	W/I
Iron Railings	I/R
Lattice	L/F
Miscellaneous	M/C
Palisade	P/L
Post & Chain	P/C
Post & Rail	P/R
Post & Wire	P/W
Post & Barbed Wire	B/W
Wire mesh	W/M
Silt	
Gate	
Fence Inset	

ROADS

Kerbs	
Edge of Surfacing	
Pedestrian Crossing	
Track	
Footpath	

STREET FURNITURE

Banish Beacon	BB
Bus Stop	BS
Car Eye	CE
Coal Chute	CC
Closed Circuit TV	CCTV
Drain	DP
Electricity Pole	EP
Flood Light	FL
Flag Staff	FS
Lamp Post	LP
Letter Box	LB
Name Plate (street)	NP
Mast	M
Mile Post or Mooring Post	MP
Service Marker	SM
Mile Stone	MS
Post	P
Parking Meter	PM
Reflector Post	RP
Reading Eye	RE
Road Sign	RS
Speed Camera	SCAM
Information Sign	SIGN
Stop	ST
Traffic Light	TL
Telegraph Pole	TP
Traffic Light Push Button Post	TLP
Traffic Light Control	TLCP
Control Box	CB
British Telecom Box	BT BOX
Electricity Box	EL BOX
Gas Box	GAS BOX

INSPECTION CHAMBERS AND PIPES

Inspection Cover (Duct)	IC
Manhole	MH
British Telecom Cover	BT
Inspection Cover (Comms)	IC/COM
Inspection Cover Traffic Signals	IC/TL
Gully	G
Kerbs Outlet	KO
Vent Pipe	VP
Down Pipe	DP
Rain Water Pipe	RWP
Soil Pipe	SAP
Gas Pipe	G-PIPE
Unable to lift cover	UTL
Stop Top	ST
Stop Valve	SV
Longhole	LH
Hydrant	HD
Catch Pit	CP
Gas Valve	GV
Water Meter	WM
Washout	WO
Reading Eye	RE

OVERHEAD FEATURES

Electricity Pylon	LP1,0N
Electricity	EL
Telephone	OTL

WATER FEATURES

Canal	Canal
Stream	Stream
Ditch	Ditch
Weir	Weir
Culvert	Culvert
Siph (Land Drain)	Siph
Spring	Spring

RELIEF AND VEGETATION

Hedge	Hedge
Edge of wood/Bushes	Edge of wood/Bushes
Stump	Stump
Individual Tree	Individual Tree
Slopes with Height Greater than 1m	Slopes with Height Greater than 1m
Cliff Face	Cliff Face
Reeds	Reeds

LEVEL AND HEIGHT INFORMATION

Standard Spot Height	+123.45
Precision Spot Height	+123.456
Bed Level	+BL23.92
Water Level	+WL24.92
Soft Level	+SL25.92
Threshold Level	+TL26.98
Cover Level	+CL28.45
Invert Level	+IL28.15
Pipe Soft Level	+PSL5.00
Floor Level	+FL5.00
Finished Floor Level	+FFL5.00
Top of Tank Level	+TTL7.00
Eave Level	+EL7.00
Ridge Level	+RL8.00
Roof Hip Level	+RHL8.50
Top of Roof Level	+TRL7.00
Top of Canopy Level	+TPO/C7.00
Underside of Canopy Level	+UD/C6.50
Window Sill Level	+WSL6.00
Arch Level	+AL7.00
Cable Level	+CL8.55
Top of Wall Level	+TWL10.00
Underside of Beam Level	+UBL5.55
General Height	+H9.00

SURVEY INFORMATION SIGNS

Permanent Ground Marker	PGM
O.S. Trig Station	OS
O.S. Bench Mark	OS

GEOTECHNICAL INFORMATION

Borehole	BH
Top of Pit	TOP
Monitor Pin	MON
Probe Hole	PH
Window Sample	WS

Rev.	Date	Description

MALCOLM HUGHES
CHARTERED LAND SURVEYORS
65 Cross Street, Sale, Manchester
M33 7HF, Tel: 0161 905 1265
www.malcolmhughes.co.uk
survey@mh.co.uk

Accreditations

Client

VINCI CONSTRUCTION UK LTD
DITTON ROAD, WIDNES
CHESHIRE, WA8 0PG

Project

BURY MARKET

Drawing Title

TOPOGRAPHICAL SURVEY
Sheet 2 of 3

Drawn By

AW

18/01/22

Checked by

EAD

14/01/22

Drawing No

57968 / 2


Survey Date

December 2021

Scale

A1@1:200

Revision

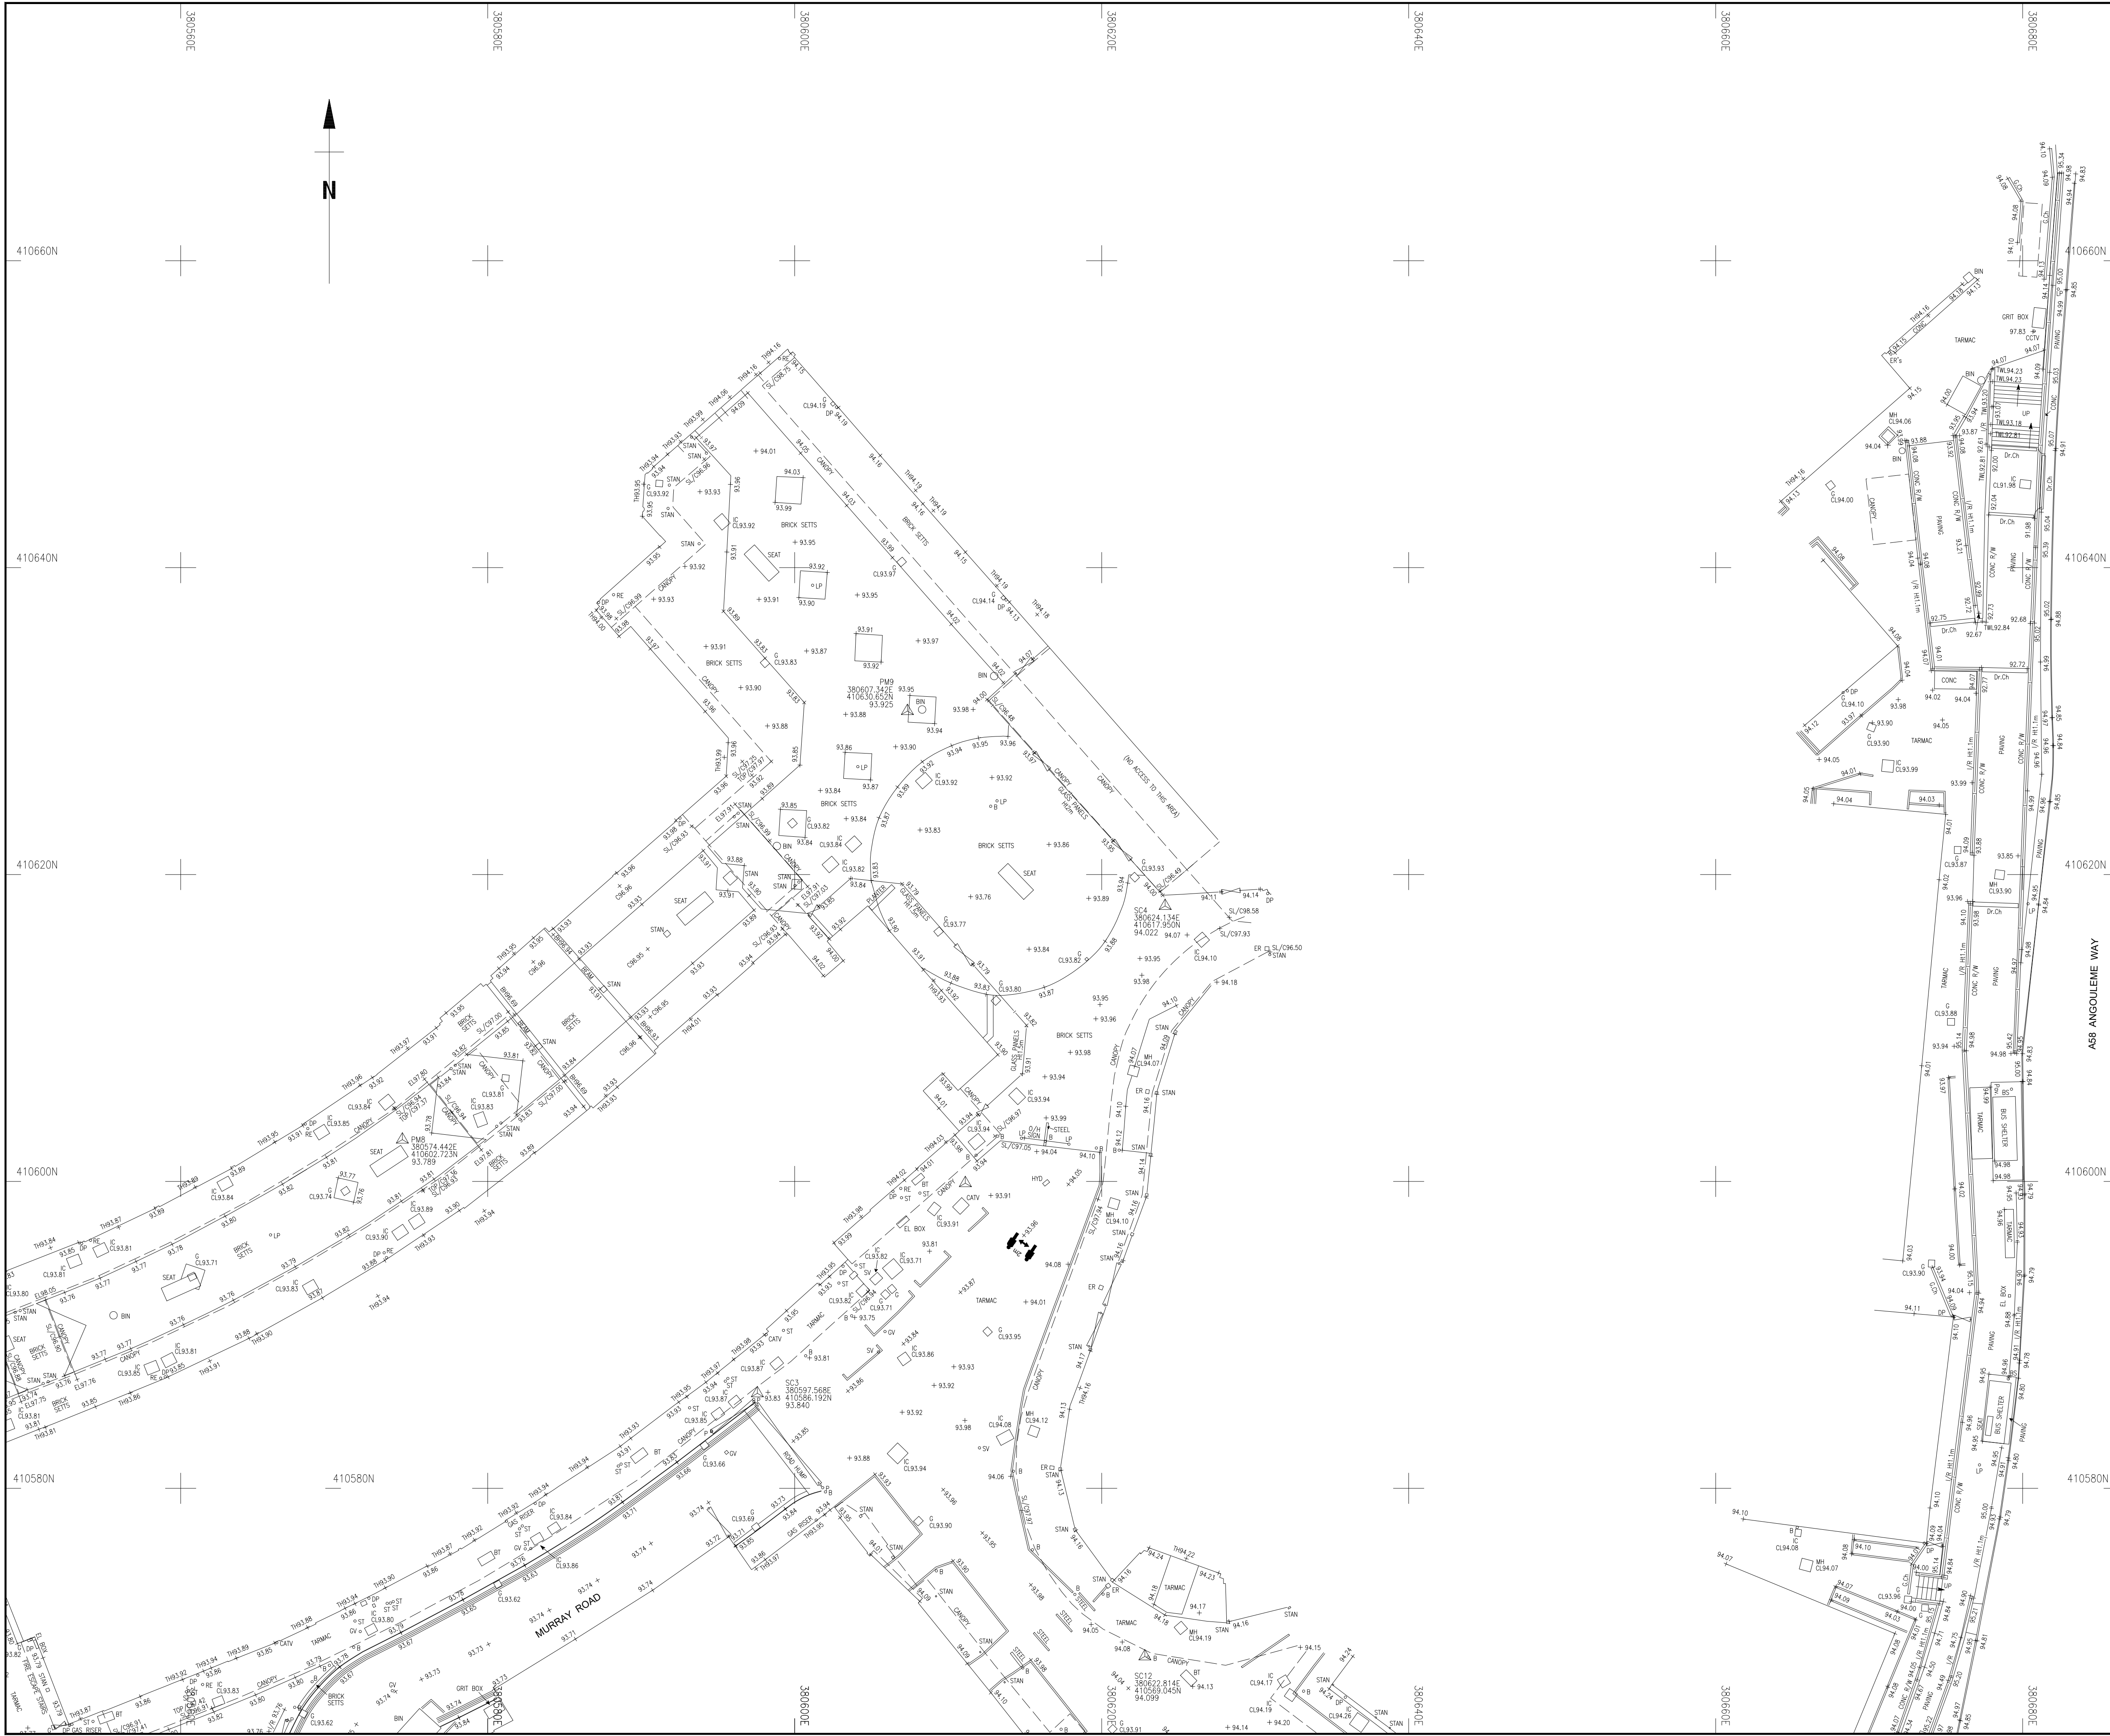

Survey Notes

Grid: Local Plane Grid Fixed to National Grid at Survey Control Station SC2

Levels: OS Datum from GNSS positioning converted using the National Geoid Model OSGM15

Notes

Topographical Survey Legend

BUILDINGS AND WALLS	GENERAL INFORMATION
Building	Petrol Pump
Open Shed	Basement Light
Ruin	Footbridge
Passage	Drain Type Channel
	Stat Type Channel
	Grate Type Channel
	Tactile Paving
	Cross Barrier
	Column
	Car Vacuum
	Offal Pit
	Air Valve
	Trough
	Chimney
	Telephone Call Box

FENCE STYLES AND DESCRIPTIONS

Close Boarded	C/B
Corrugated Iron	C/I
Chastnut Paling	C/P
Chainlink	C/L
Horseshoe	H/R
Iron Railings	I/R
Lattice	L/P
Miscellaneous	Misc
Post & Chain	P/C
Post & Rail	P/R
Post & Wire	P/W
Post & Barbed Wire	P/W
Wire mesh	W/M
Site	
Gate	
Fence Instyle	

ROADS

Kerbs	
Edge of Surfacing	
Pedestrian Crossing	
Track	
Footpath	

STREET FURNITURE

Beltina Beacon	BB
Bus Stop	BS
Car Eye	CE
Coal Chute	CC
Closed Circuit TV	CCTV
Drain	DR
Electricity Pole	EP
Flood Light	FL
Flag Staff	FS
Lamp Post	LP
Letter Box	LB
Name Plate (street)	NP
Measuring Ring	MR
Mail Post or Mooring Post	MP
Service Marker	SM
Mail Stone	MS
Post	P
Parking Meter	PM
Reflector Post	RP
Road Sign	RS
Speed Camera	SC
Information Sign	IS
Stop	ST
Traffic Light	TL
Telegraph Pole	TP
Traffic Light Push Button Post	TL/P
Top of Tank Level	TL/P
Control Box	CB
British Telecom Box	BT BOX
Electricity Box	EL BOX
Gas Box	GS BOX

INSPECTION CHAMBERS AND PIPES

Inspection Cover (Duc)	IC
Inspection Cover (Comm)	IC/COM
Inspection Cover (Cable)	IC/CAB
Inspection Cover (Traffic Signals)	IC/TL
Gully	G
Kerbs Outlet	KO
Vent Pipe	VP
Down Pipe	DP
Rain Water Pipe	RWP
Soil Pipe	SP
Gas Pipe	GP
Unstable to lift cover	U-L
Stop Top	ST
Stop Valve	SV
Lampole	LH
Hydrant	HD
Corn Pipe	CP
Gas Valve	GV
Water Meter	WM
Washout	WO
Road Sign	RS

OVERHEAD FEATURES

Electricity Pylon	EP
Electricity	EL
Telephone	OTL

WATER FEATURES

Canal	Can
Stream	Str
Ditch	Dch
Weir	Wei
Culvert	Cul
Grip (Land Drain)	GR
Spring	SPR

RELIEF AND VEGETATION

Edge of wood/Bushes	
Stump	STUMP
Individual Tree	
Slopes with Height Greater than 1m	
Cliff Face	
Reeds	

LEVEL AND HEIGHT INFORMATION

Standard Spot Height	+123.45
Precision Spot Height	+123.456
Bed Level	+BL23.92
Water Level	+WL24.92
Soft Level	+SL25.92
Threshold Level	+TH26.98
Cover Level	+CL28.45
Invert Level	+IL28.15
Pipe Soft Level	+PSL5.00
Floor Level	+FL6.00
Finished Floor Level	+FFL6.00
Top of Tank Level	+TTL7.00
Eave Level	+EL7.00
Ridge Level	+RL8.00
Roof Hip Level	+RHL8.50
Top of Canopy Level	+TCL7.00
Underneath of Canopy Level	+UCL7.00
Window Sill Level	+WSL8.00
Window Head Level	+WHL9.00
Spring Level	+SPL8.50
Arch Level	+AL7.00
Cable Level	+CL8.55
Top of Wall Level	+TWL10.00
Underneath of Beam Level	+UBL8.55
General Height	+H9.00

SURVEY INFORMATION SIGNS

Permanent Ground Marker	PGM
O.S. Trig Station	OS
O.S. Bench Mark	OS

GEOTECHNICAL INFORMATION

Borehole	BH
Test Pit	TP
Monitor Pin	MP
Probe Hole	PH
Window Sample	WS

Rev.	Date	Description

Accreditations

MALCOLM HUGHES

CHARTERED LAND SURVEYORS

65 Cross Street, Sale, Manchester
M33 7HF, Tel: 0161 905 1265
www.malcolmhughes.co.uk
survey@mh.co.uk

RICS
THE SURVEY ASSOCIATION
ICES

Client

VINCI CONSTRUCTION UK LTD
DITTON ROAD, WIDNES
CHESHIRE, WA8 0PG

Project

BURY MARKET

Drawing Title

TOPOGRAPHICAL SURVEY
Sheet 3 of 3

Drawn By	AW	18/01/22
Checked by	EAD	14/01/22
Drawing No	57968 / 3	

Survey Date	December 2021
Scale	A1@1:200
Revision	