


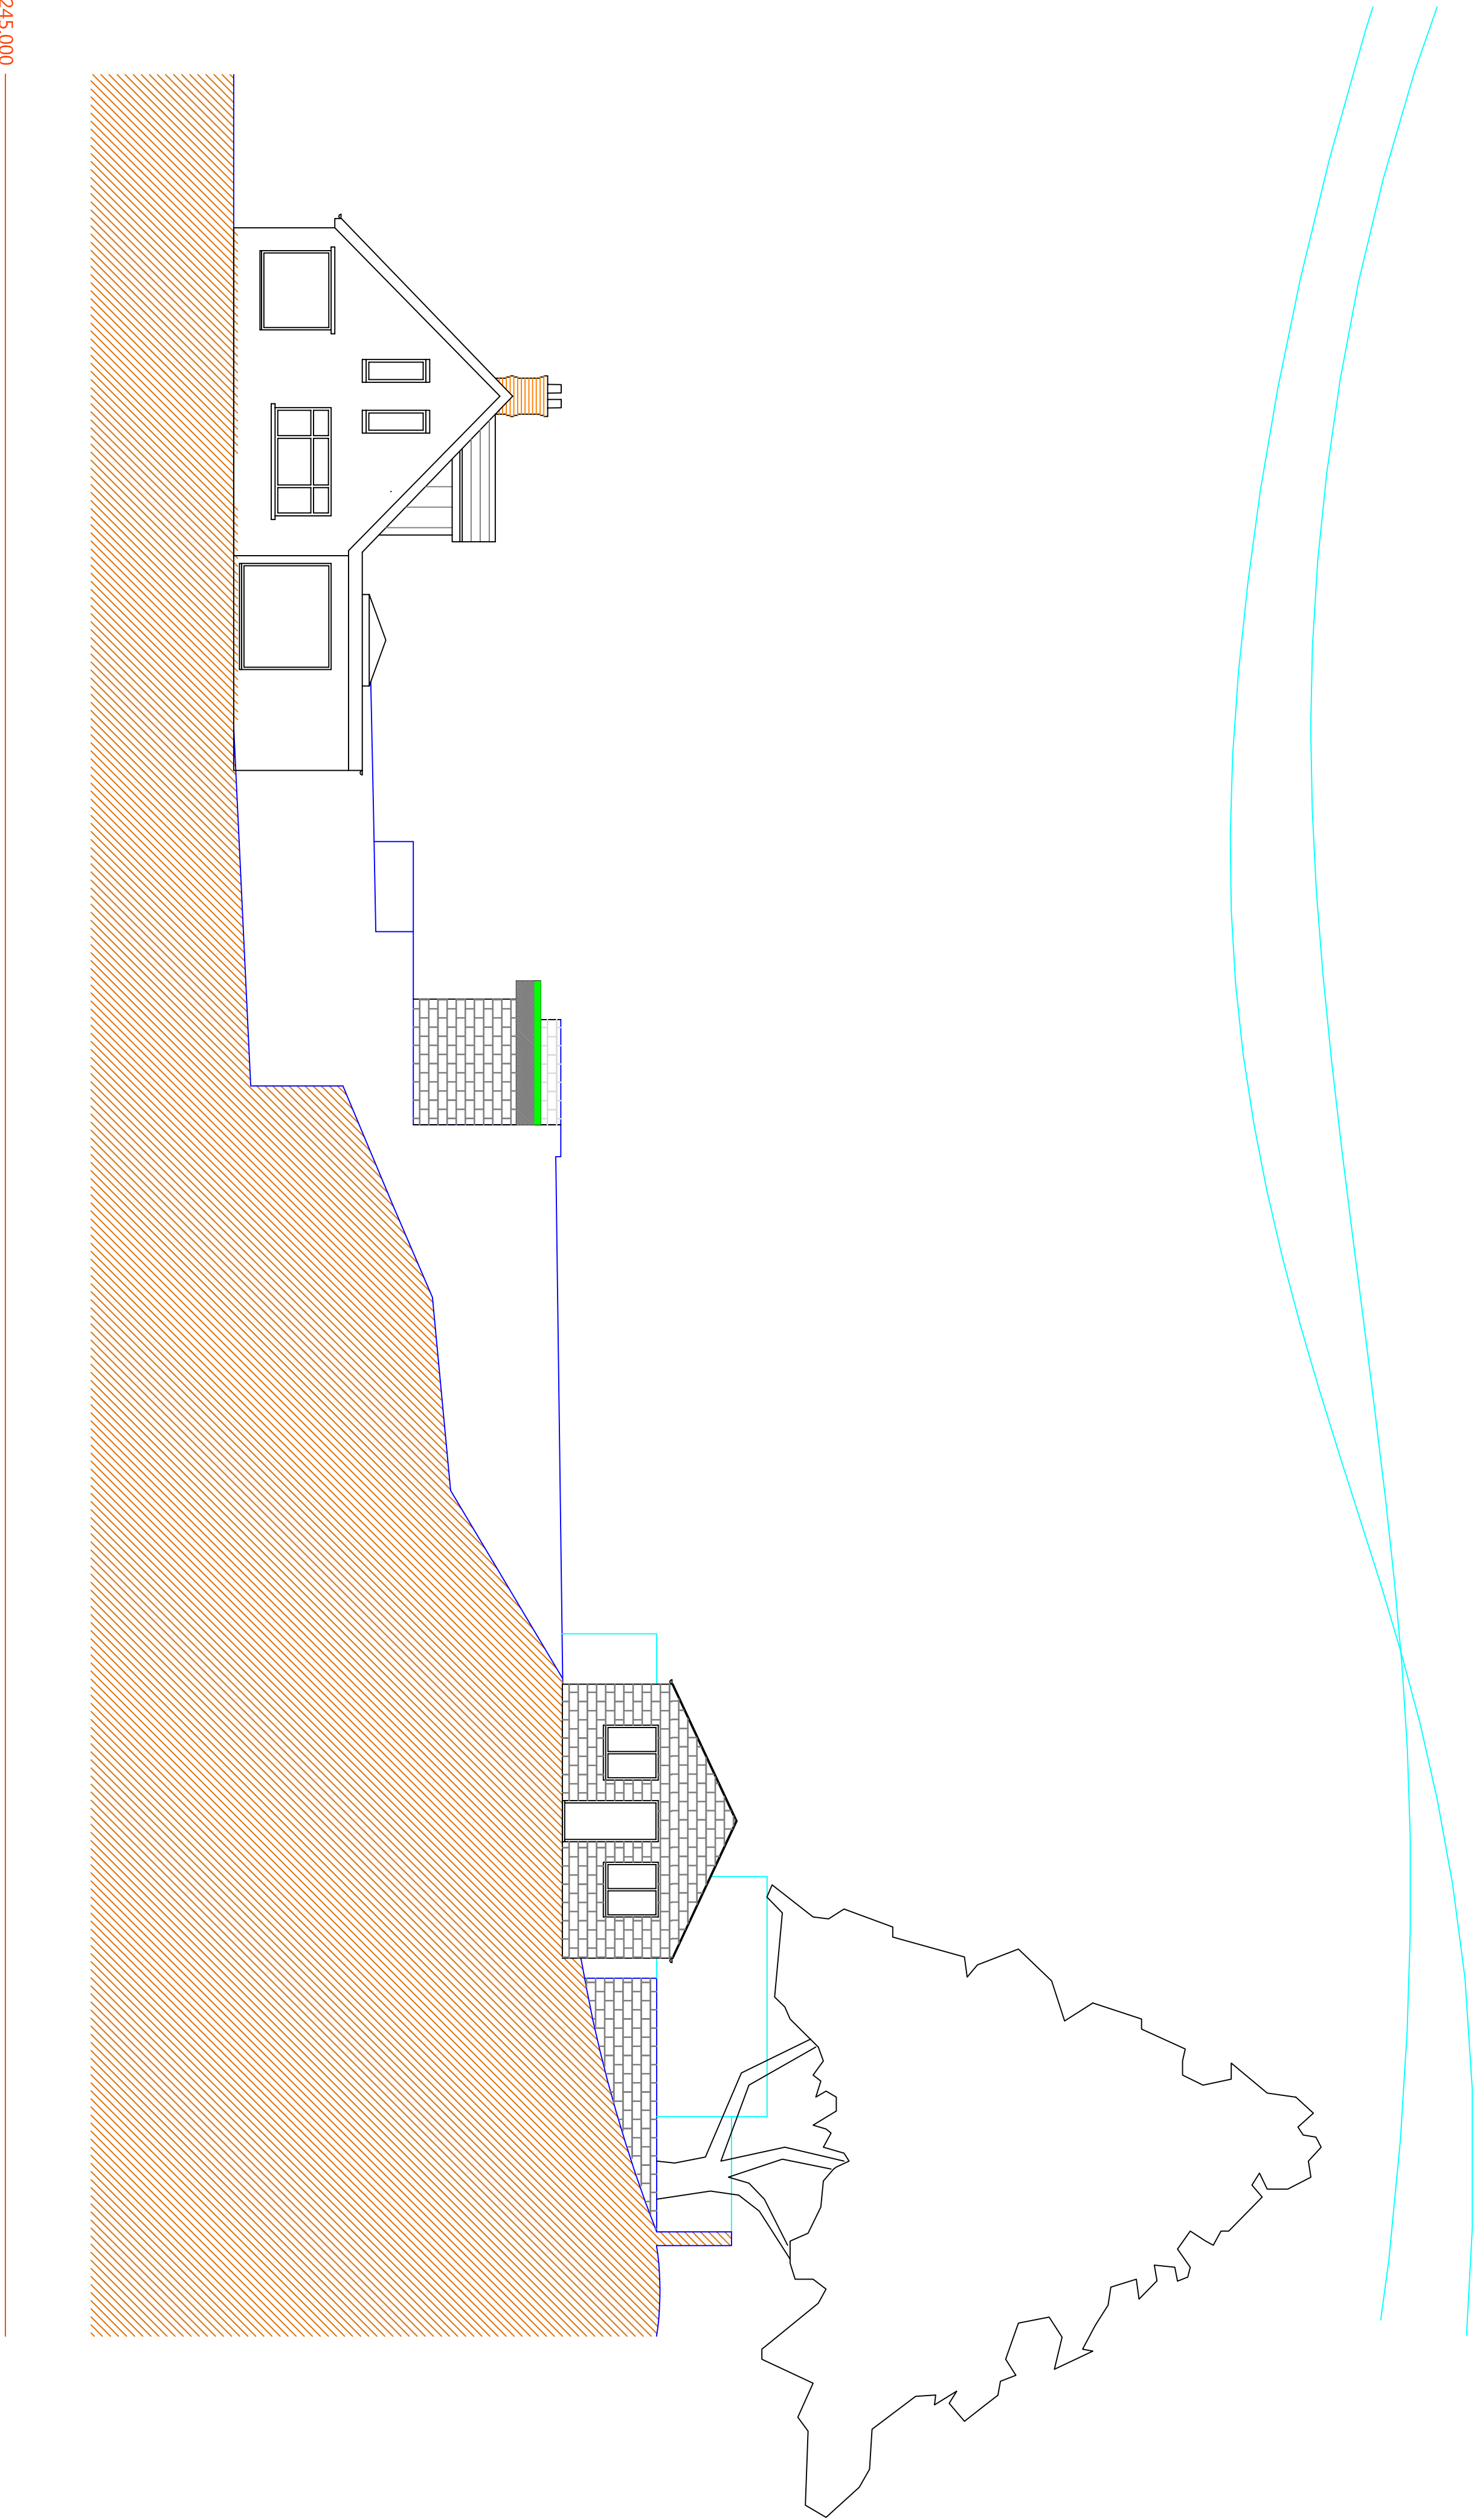

- C Pitched roof to annex 25 degrees 26.02.2025
B Pitched roof to annex 29.01.2025
A House and gym elevations updated 22.01.2025

This drawing and design concept is the property of PPY design. It should not be reproduced without written permission

0 1 2 3 4 5 6 7 m

Meadow Hey's
Moorbottom Road
Holcombe
Bury BL8 4NS
scale 1:100 at A1
October 2024
PK2-10C
Proposed Site Section
PPY design Ltd

2 Helmshore Road, Holcombe Village
Ramsbottom, Lancashire BL8 4PA
Gary Bearden BA(hons) DipArch RIBA
gary@ppy-design.co.uk www.ppy-design.co.uk
T: 0706 822751 M: 0712 669482