


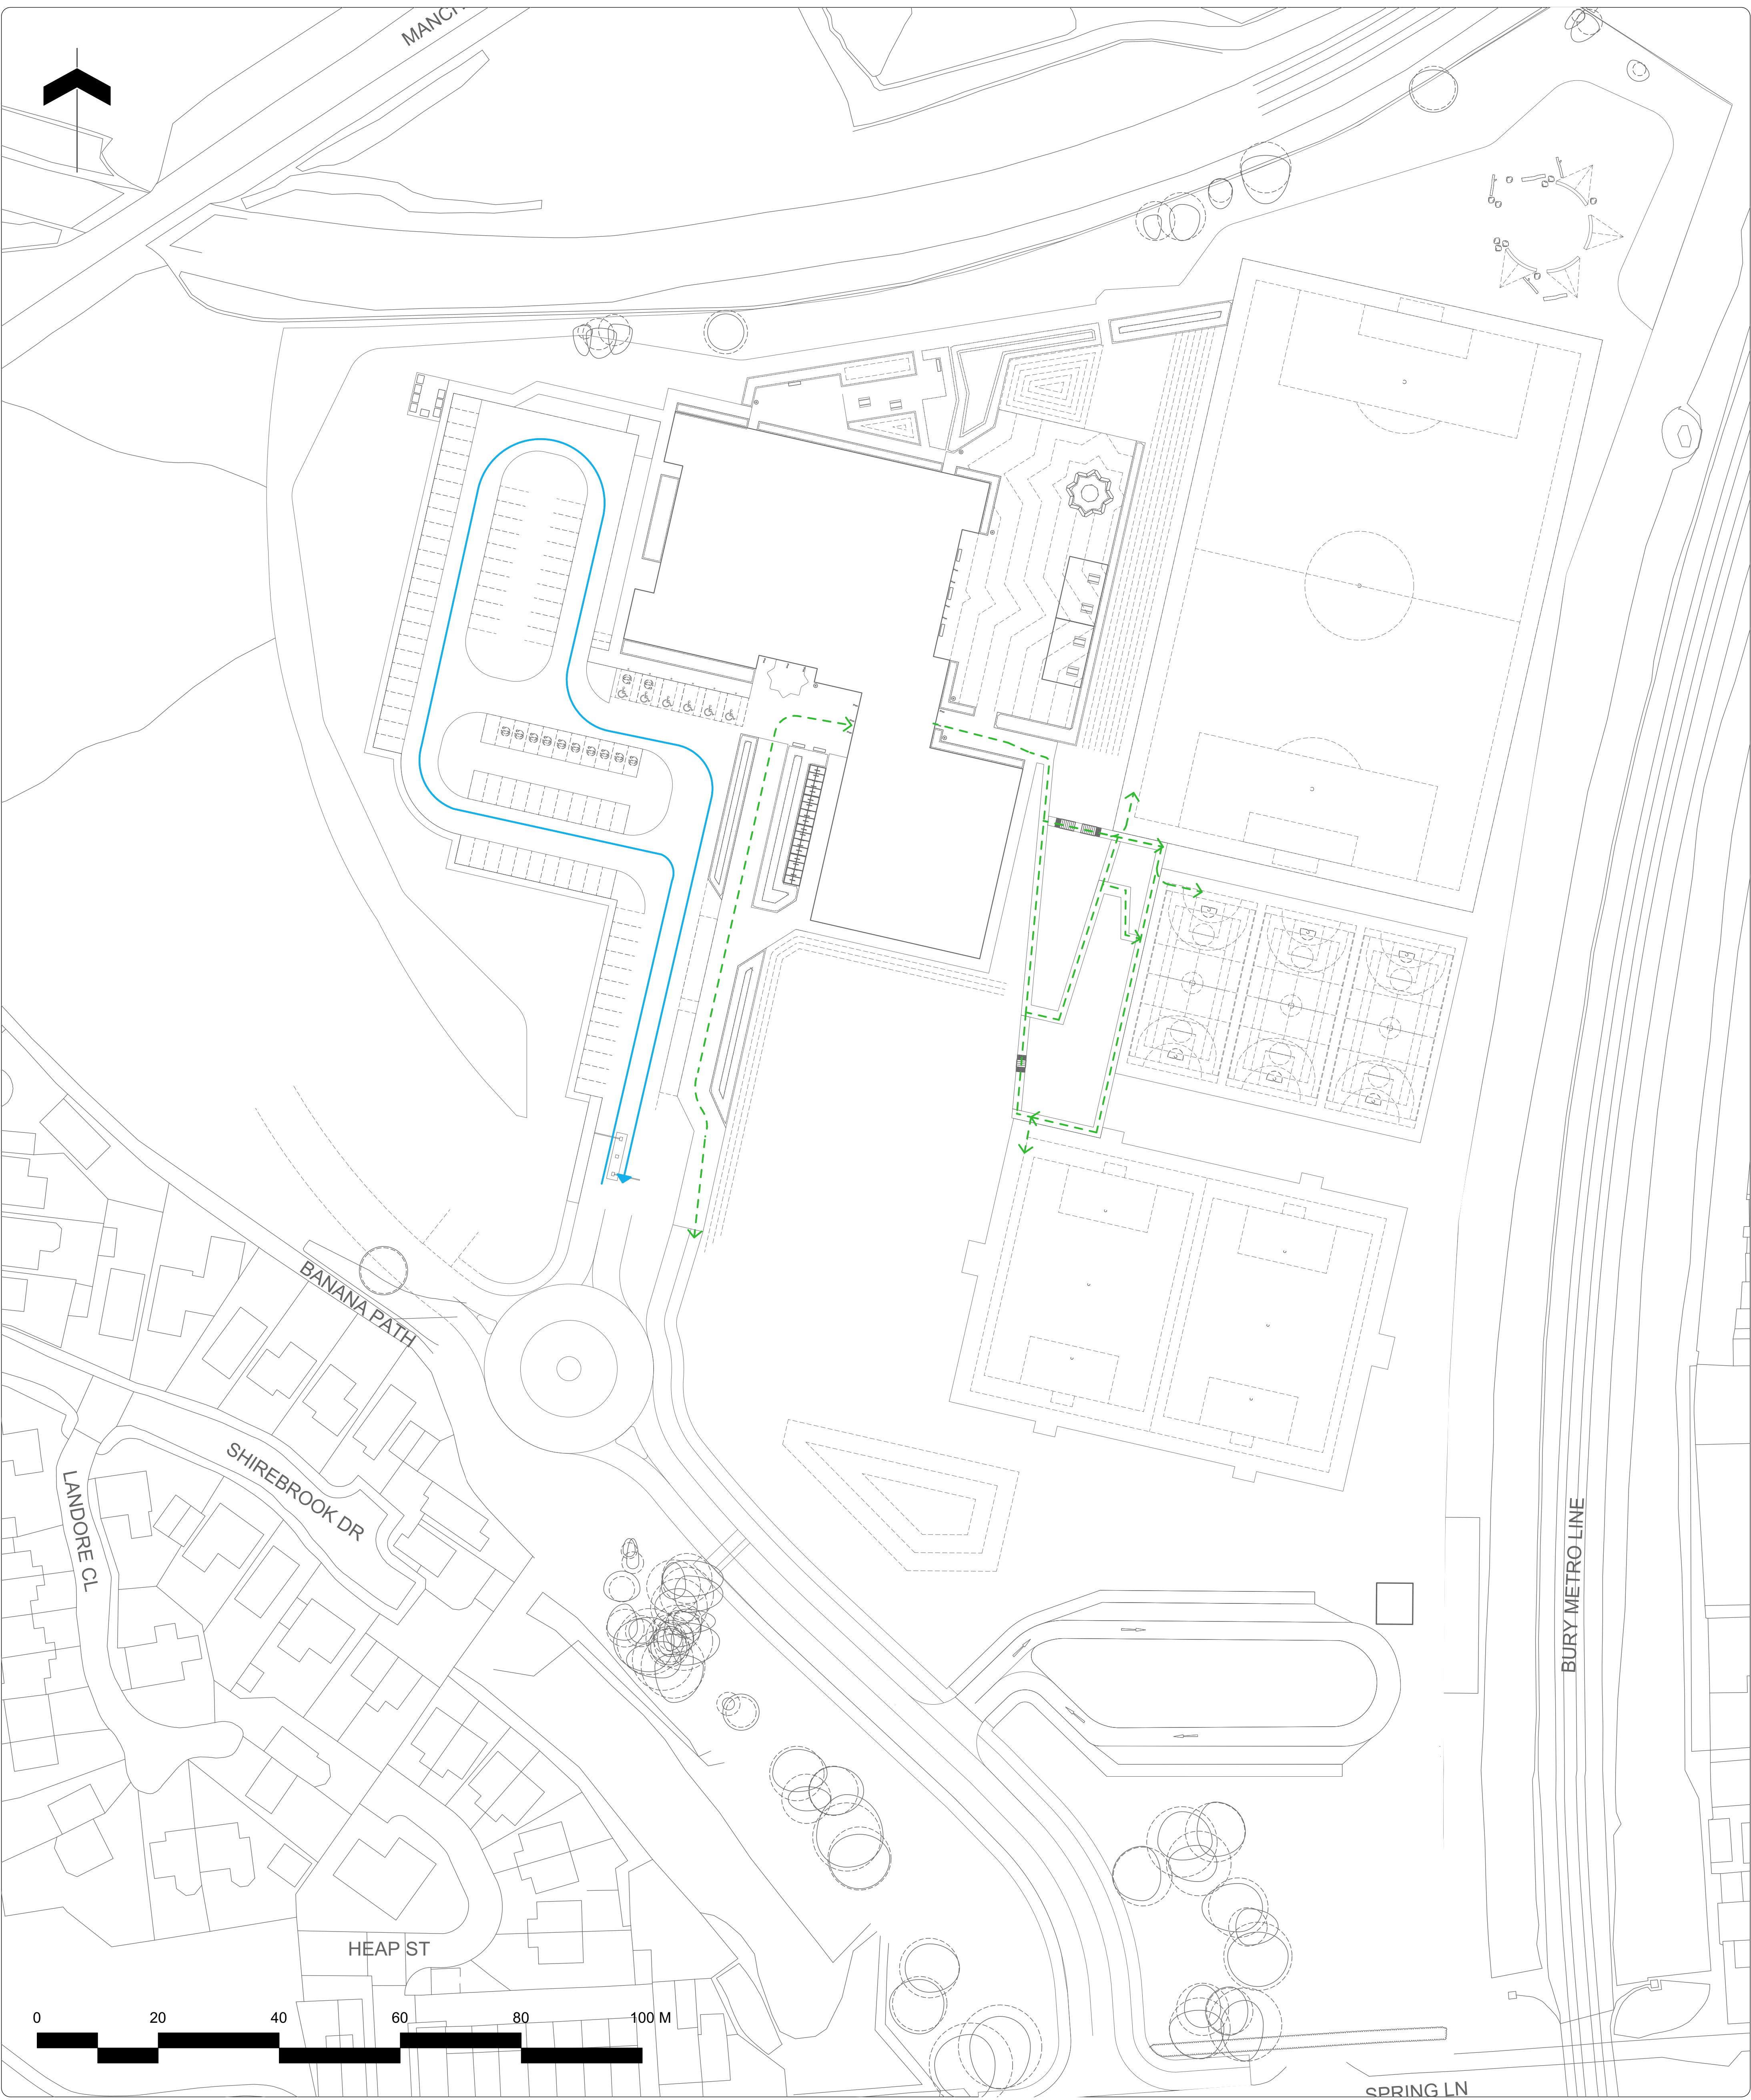

Note

1. Do not scale from this drawing
2. To be read in conjunction with Project Risk Register REF: FS1013-ALA-EX-XX-RR-L-00001
3. To be read in conjunction with all other Landscape Architect's drawings
4. To be read in conjunction with Outline Landscape Specification REF: FS1013-ALA-EX-XX-SP-L-0001

1	Obstructing in dry retention basin	2.4m fencing. Dry user access restricted. Basin to be 800mm deep. Basin to dry out during a maintenance event. Retention basin	31.07.23
2	Falling on stairs while accessing sport pitches	Stairways to be wide. Hand rails provided at regular intervals	31.07.23
3	Collision between pedestrians and vehicles accessing accessible parking bays	School to manage vehicle speed. Barriers added to bays	31.07.23
4	Collision between pedestrians and vehicles in car park	Landscape features to stop vehicles from leaving car parks and parking areas. Road markings to clearly denote parking	31.07.23
5	Collision between pedestrians and cyclists accessing cycle storage facilities	On-site pedestrian / cycle approach. School to manage speed on site. Clear signage	31.07.23
6	Coming into contact with underground utilities and services	Tree plan to be checked to locate apparent roots. Rooted trees to be removed. Also consider of assessment and protection work only	31.07.23
7	Falling from height - 1.5 grassed bank to east of sports hall	Grassed banks designed to be in a gradient of 1:3. 1.5m guard rail and safety fencing installed	31.07.23
8	Collision between pedestrians and open windows	Clear soffits to window openings	31.07.23
ID	RISK	MITIGATION	DATE MITIGATED

RESIDUAL PROJECT RISKS

- KEY**
- Community Pedestrian Access
 - General Vehicle Access

DIE DESIGN DELIVERABLE REF : 156			
07/09/2023	P02	Issued for Planning	PH BS
11/08/2023	P01	Issued for ITT	PH BS
DATE	REV	DESCRIPTION OF REVISION	DRAWN BY APPROVED BY

REVISIONS

STATUS :
S2 - For Planning

ares
LANDSCAPE ARCHITECTS

CLIENT :
Morgan Sindall

PROJECT TITLE :
Star Radcliffe Academy, Bury

DRAWING TITLE :
Access Strategy - Community use

DRAWING SCALE :
1:500

PAPER SIZE :
A1

DRAWING NUMBER :
FS1013-ALA-EX-ZZ-D-L-0023

Drawn By :
PH

Approved By :
BS

Drawn Date :
06/07/2023

ALA PROJECT CODE :
ALA805

STATUS :
S2

REVISION :
P02

Ares Landscape Architects LTD
Gallopshier,
51 Eyre Lane
Sheffield
S1 4RB
t: 0114 276 2000
e: hello@aresdesign.co.uk
w: ares.eu.com