


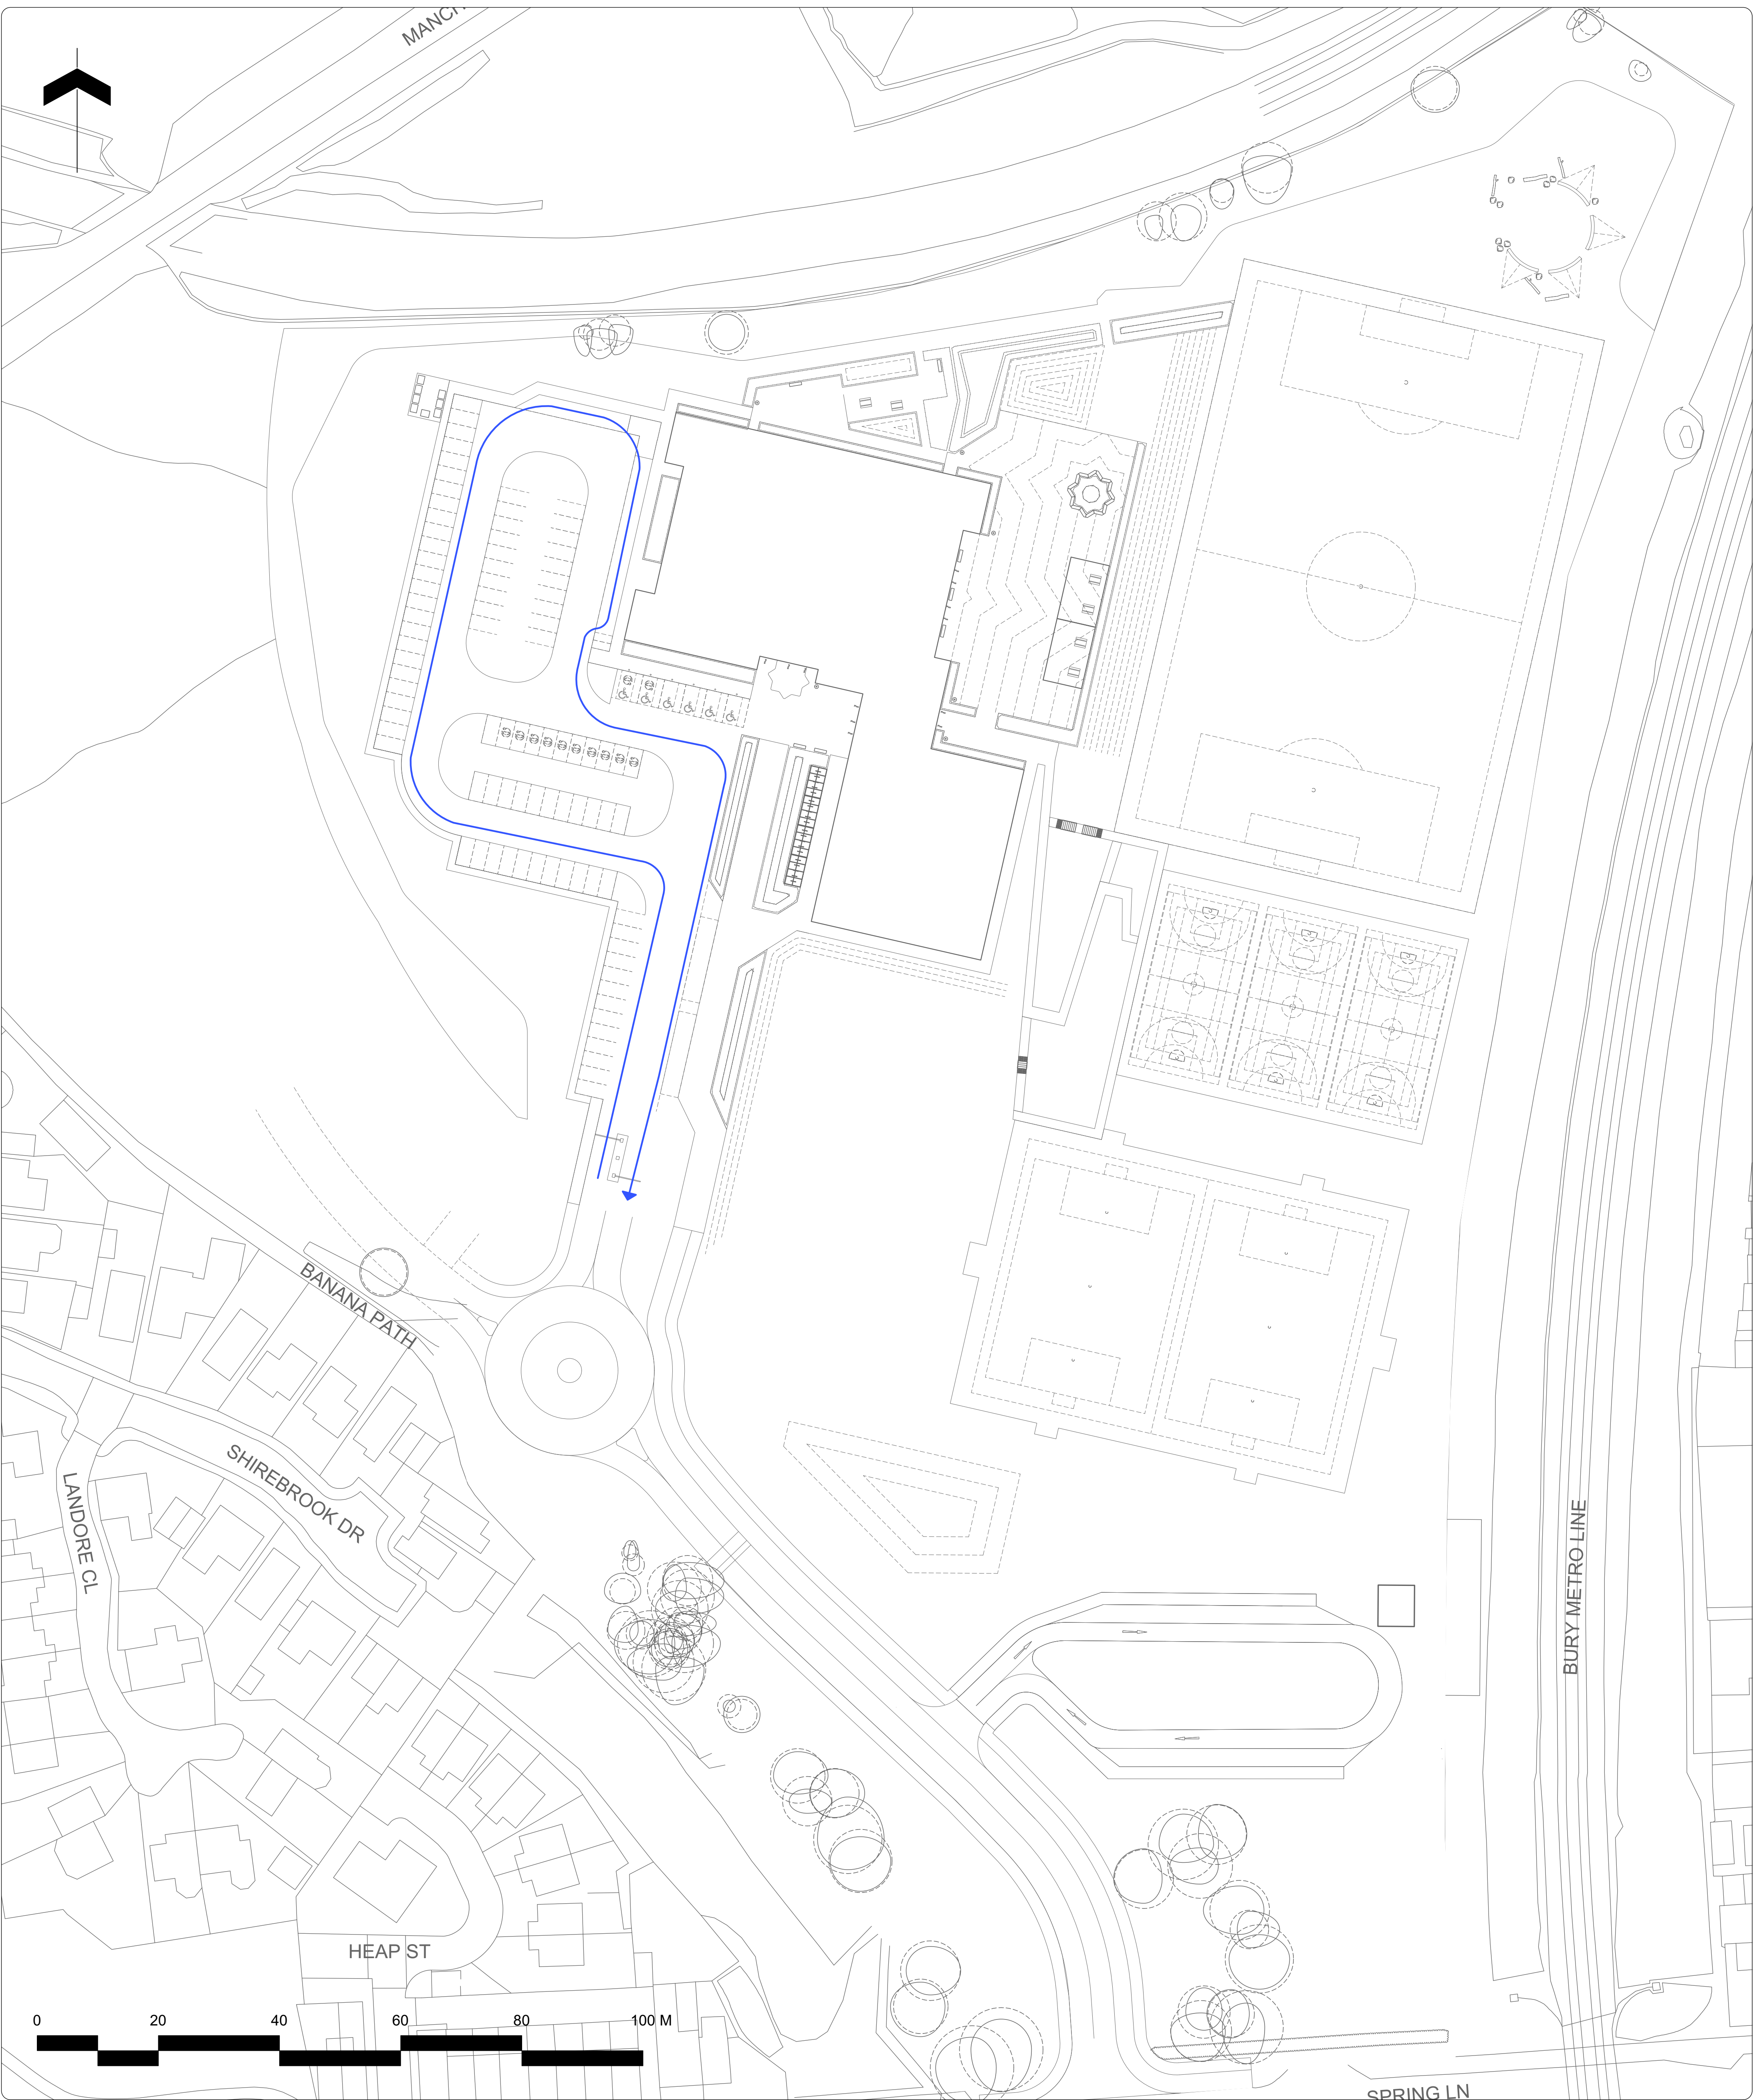

Note

1. Do not scale from this drawing
2. To be read in conjunction with Project Risk Register REF: FS1013-ALA-EX-XX-RR-L-00001
3. To be read in conjunction with all other Landscape Architect's drawings
4. To be read in conjunction with Outline Landscape Specification REF: FS1013-ALA-EX-XX-SP-L-0001

1	Obstructing in dry retention basin	2.4m fencing. End user access restricted. Basin to be 800mm deep. Basin to dry out during a maintenance event. Fencing sign.	31.07.23
2	Falling on stairs while accessing sport pitches	Stairways to be wide. Hand rails provided at intervals.	31.07.23
3	Collision between pedestrians and vehicles accessing accessible parking bays	School to manage vehicle speed. Barriers added to bays.	31.07.23
4	Collision between pedestrians and vehicles in car park	Landscape features to stop vehicles from leaving car parks and parking areas. Road markings to clearly denote parking.	31.07.23
5	Collision between pedestrians and cyclists accessing cycle storage facilities	On-site pedestrian/cycle approach. School to manage speed on site. Clear signage.	31.07.23
6	Coming into contact with underground utilities and services	Tree plan to be checked to locate apparent roots. Rooted planting also outside of assessment area.	31.07.23
7	Falling from height - 1.5 grassed bank to east of sports hall	Grassed banks designed to be to a gradient of 1:1.5. Tree and soil stabilisation during construction.	31.07.23
8	Collision between pedestrians and open windows	Clear soffits to window openings.	31.07.23
ID	RISK	MITIGATION	DATE MITIGATED

RESIDUAL PROJECT RISKS

KEY

Service Access

DIE DESIGN DELIVERABLE REF :
156

07/09/2023	P02	Issued for Planning	PH	BS
11/09/2023	P01	Issued for ITT	PH	BS
DATE	REV	DESCRIPTION OF REVISION	DRAWN BY	APPROVED BY

REVISIONS

STATUS :
S2 - For Planning

ares
LANDSCAPE ARCHITECTS

Ares Landscape Architects LTD
Gallopshier,
51 Eyre Lane
Sheffield
S1 4RB
t: 0114 276 2000
e: hello@aresdesign.co.uk
w: ares.eu.com

CLIENT :
Morgan Sindall

PROJECT TITLE :
Star Radcliffe Academy, Bury

DRAWING TITLE :
Access Strategy - Servicing

DRAWING SCALE : 1:500
PAPER SIZE : A1

DRAWN BY : PH
APPROVED BY : BS

DRAWN DATE : 06/07/2023
ALA PROJECT CODE : ALA805

DRAWING NUMBER : FS1013-ALA-EX-ZZ-D-L-0024
STATUS : S2
REVISION : P02