


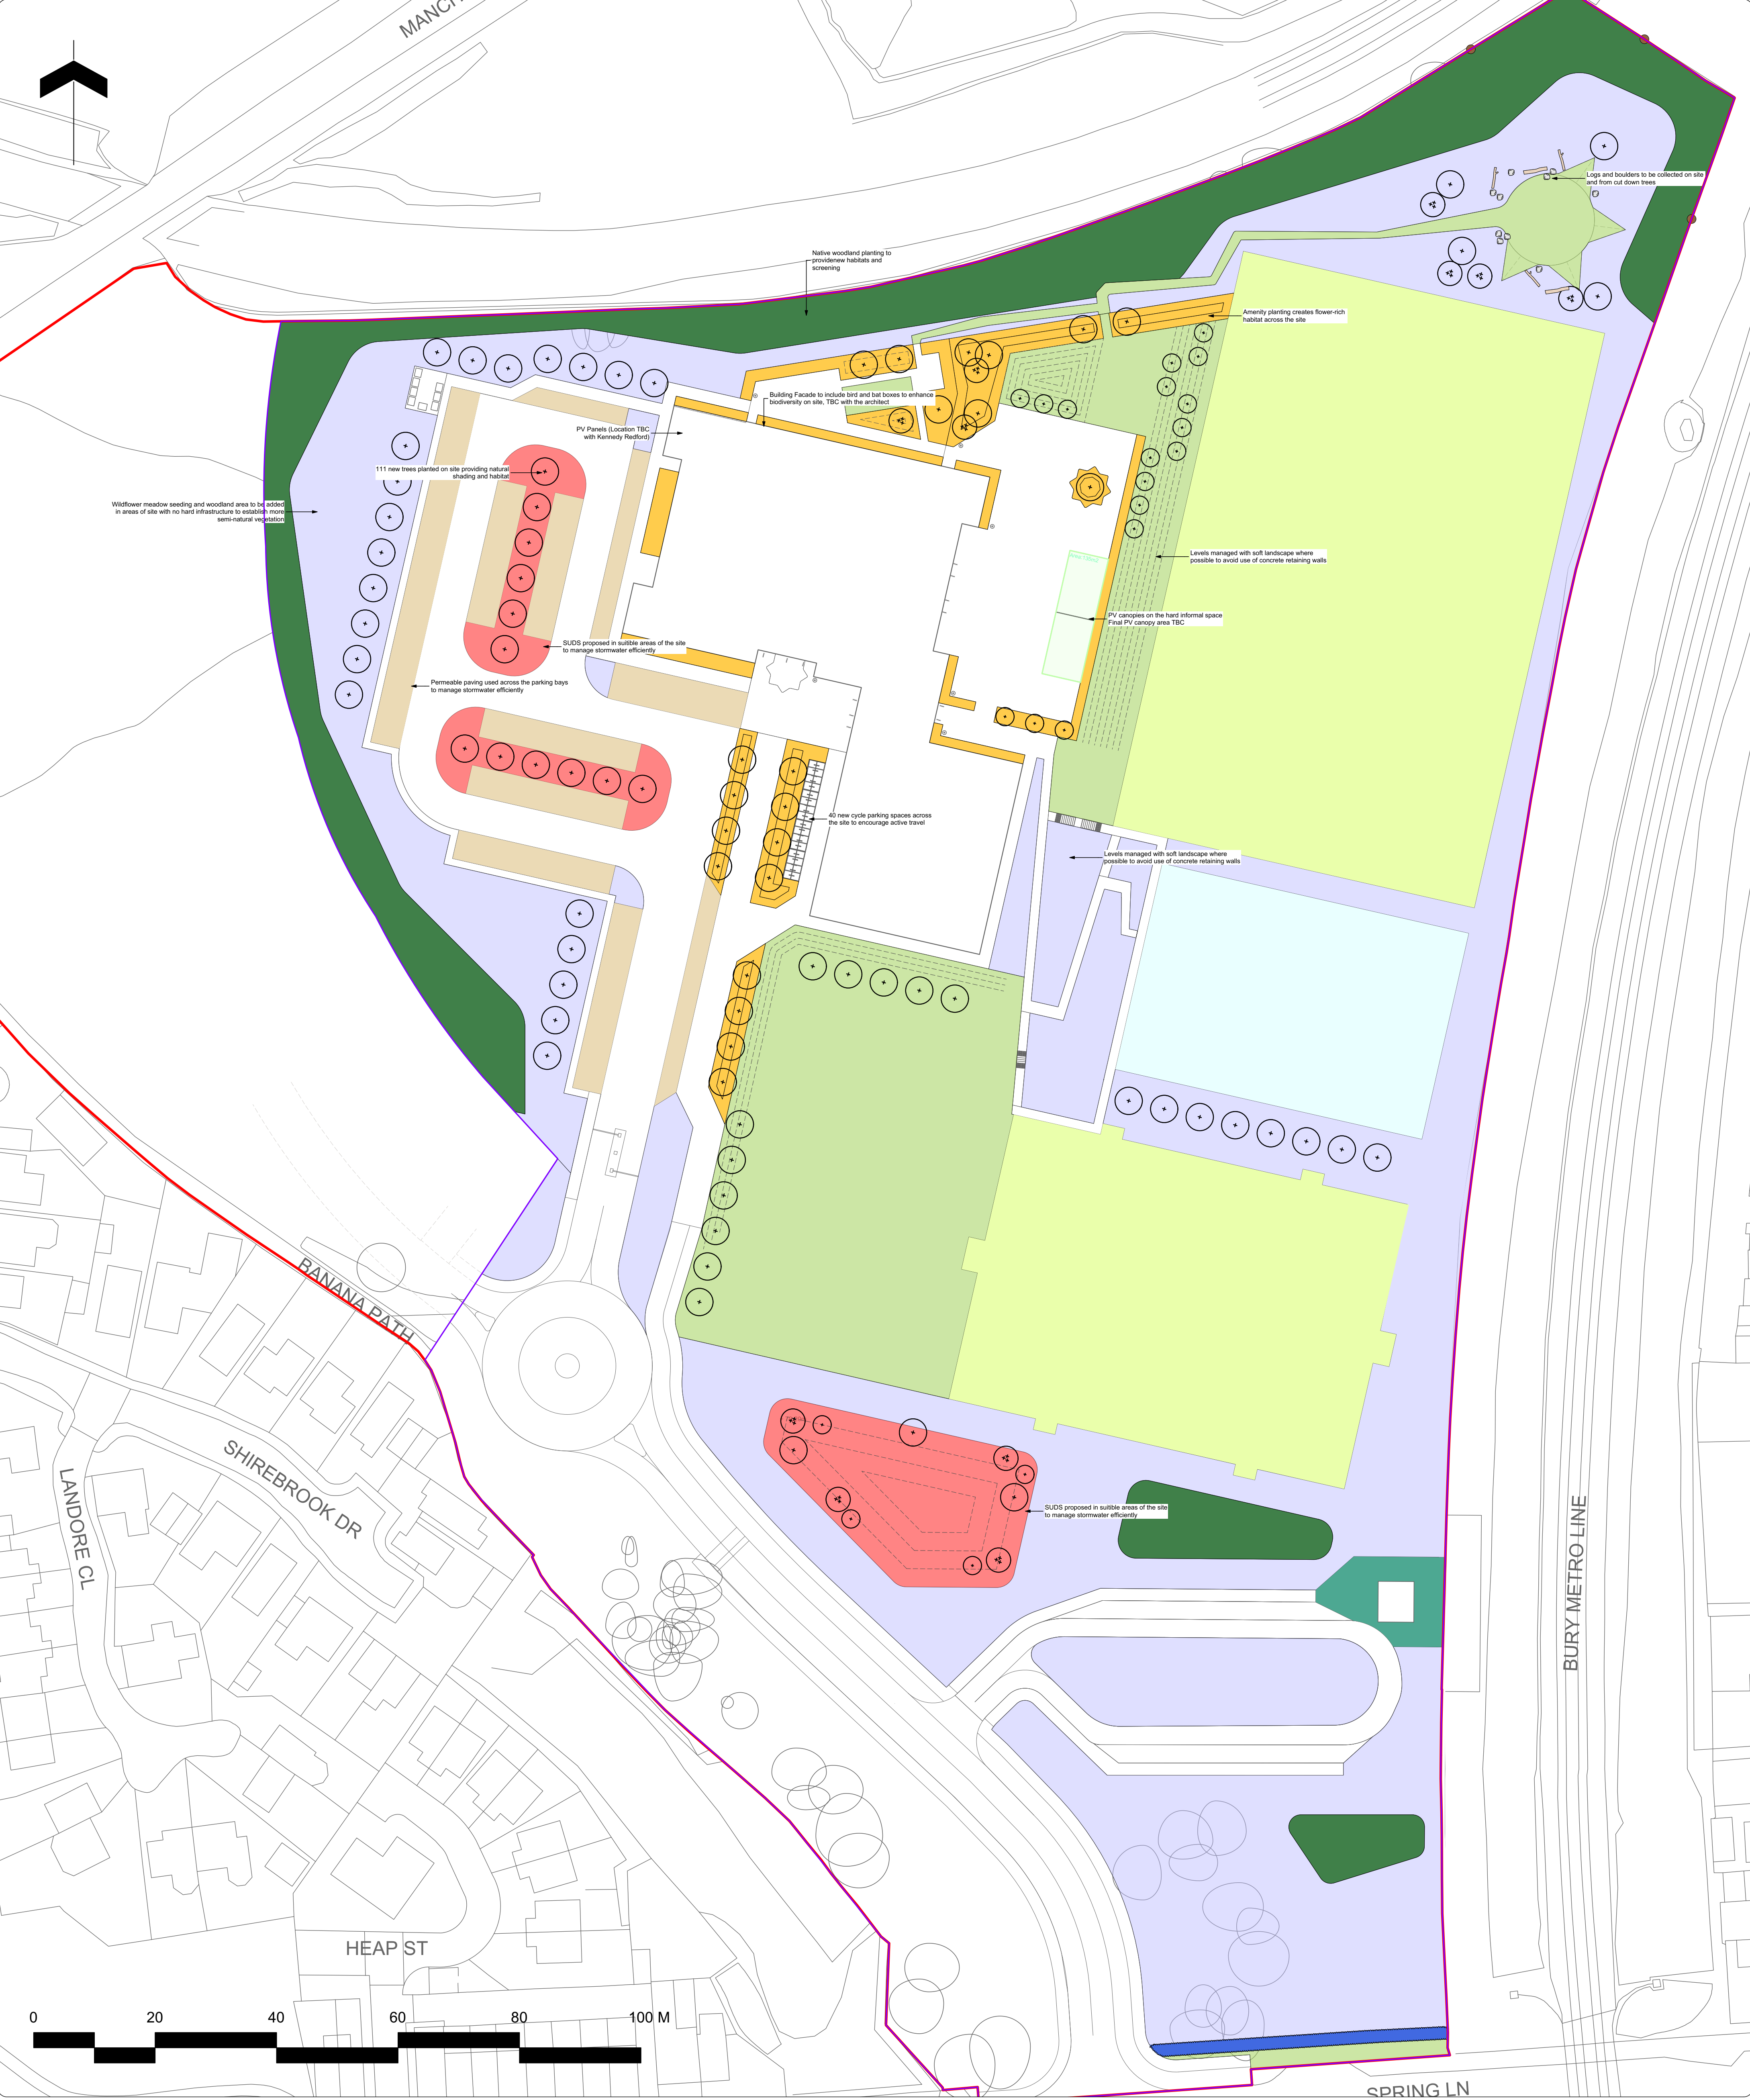

Note

1. Do not scale from this drawing

2. To be read in conjunction with Project Risk Register REF: FS1013-ALA-EX-XX-RR-L-00001

3. To be read in conjunction with all other Landscape Architect's drawings

4. To be read in conjunction with Outline Landscape Specification REF: FS1013-ALA-EX-XX-SP-L-0001

1	Obstruction in dry retention basin	2.4m fencing. End user across restricted. Basin to be 800mm deep. Basin to dry out during a continuous event. Retention basin.	31.07.23
2	Falling on stairs while accessing sport pitches	Stairways to be made of concrete. Hand rails provided at intervals.	31.07.23
3	Collision between pedestrians and vehicles accessing accessible parking bays	Stairways to be made of concrete. Hand rails provided at intervals.	31.07.23
4	Collision between pedestrians and vehicles in car park	Stairways to be made of concrete. Hand rails provided at intervals.	31.07.23
5	Collision between pedestrians and cyclists accessing cycle storage facilities	Stairways to be made of concrete. Hand rails provided at intervals.	31.07.23
6	Collision with contact with underground utilities and services	Stairways to be made of concrete. Hand rails provided at intervals.	31.07.23
7	Falling from height - 1.5m grassed bank to east of sports hall	Stairways to be made of concrete. Hand rails provided at intervals.	31.07.23
8	Collision between pedestrians and open windows	Stairways to be made of concrete. Hand rails provided at intervals.	31.07.23

RESIDUAL PROJECT RISKS

KEY

Proposed Flower Rich Perennial Planting

Proposed Wildflower Meadow Planting

Proposed Grass seeded area

Proposed Permeable MUGA Surfacing

Proposed Swale/ Rain garden

Proposed Permeable Paving

Proposed Permeable 3G Pitch Surfacing

Proposed Woodland Area

Proposed Hedge Planting

*

Proposed Tree Planting

Potential Location of PV panels within landscape TBC

|||||

Cycle Stands

Mammal Gaps Indicative only

DIE DESIGN DELIVERABLE REF : **202**

07/09/2023	P02	Issued for Planning	PH	BS
11/08/2023	P01	Issued for ITT	PH	BS
DATE	REV	DESCRIPTION OF REVISION	DRAWN BY	APPROVED BY
REVISIONS				

STATUS : **S2 - For Planning**

ares

LANDSCAPE ARCHITECTS

Client: **Morgan Sindall**

Project Title: **Star Radcliffe Academy, Bury**

CLIENT : **Morgan Sindall**

PROJECT TITLE : **Star Radcliffe Academy, Bury**

DRAWING TITLE : **Green Infrastructure Strategy**

DRAWING SCALE : 1:500
PAPER SIZE : A1
DRAWING NUMBER : FS1013-ALA-EX-ZZ-D-L-0028
STATUS : S2
REVISION : P02

DRAWN BY : PH
APPROVED BY : BS
DRAWN DATE : 06/07/2023
ALA PROJECT CODE : ALA805