



Existing Sports Provision

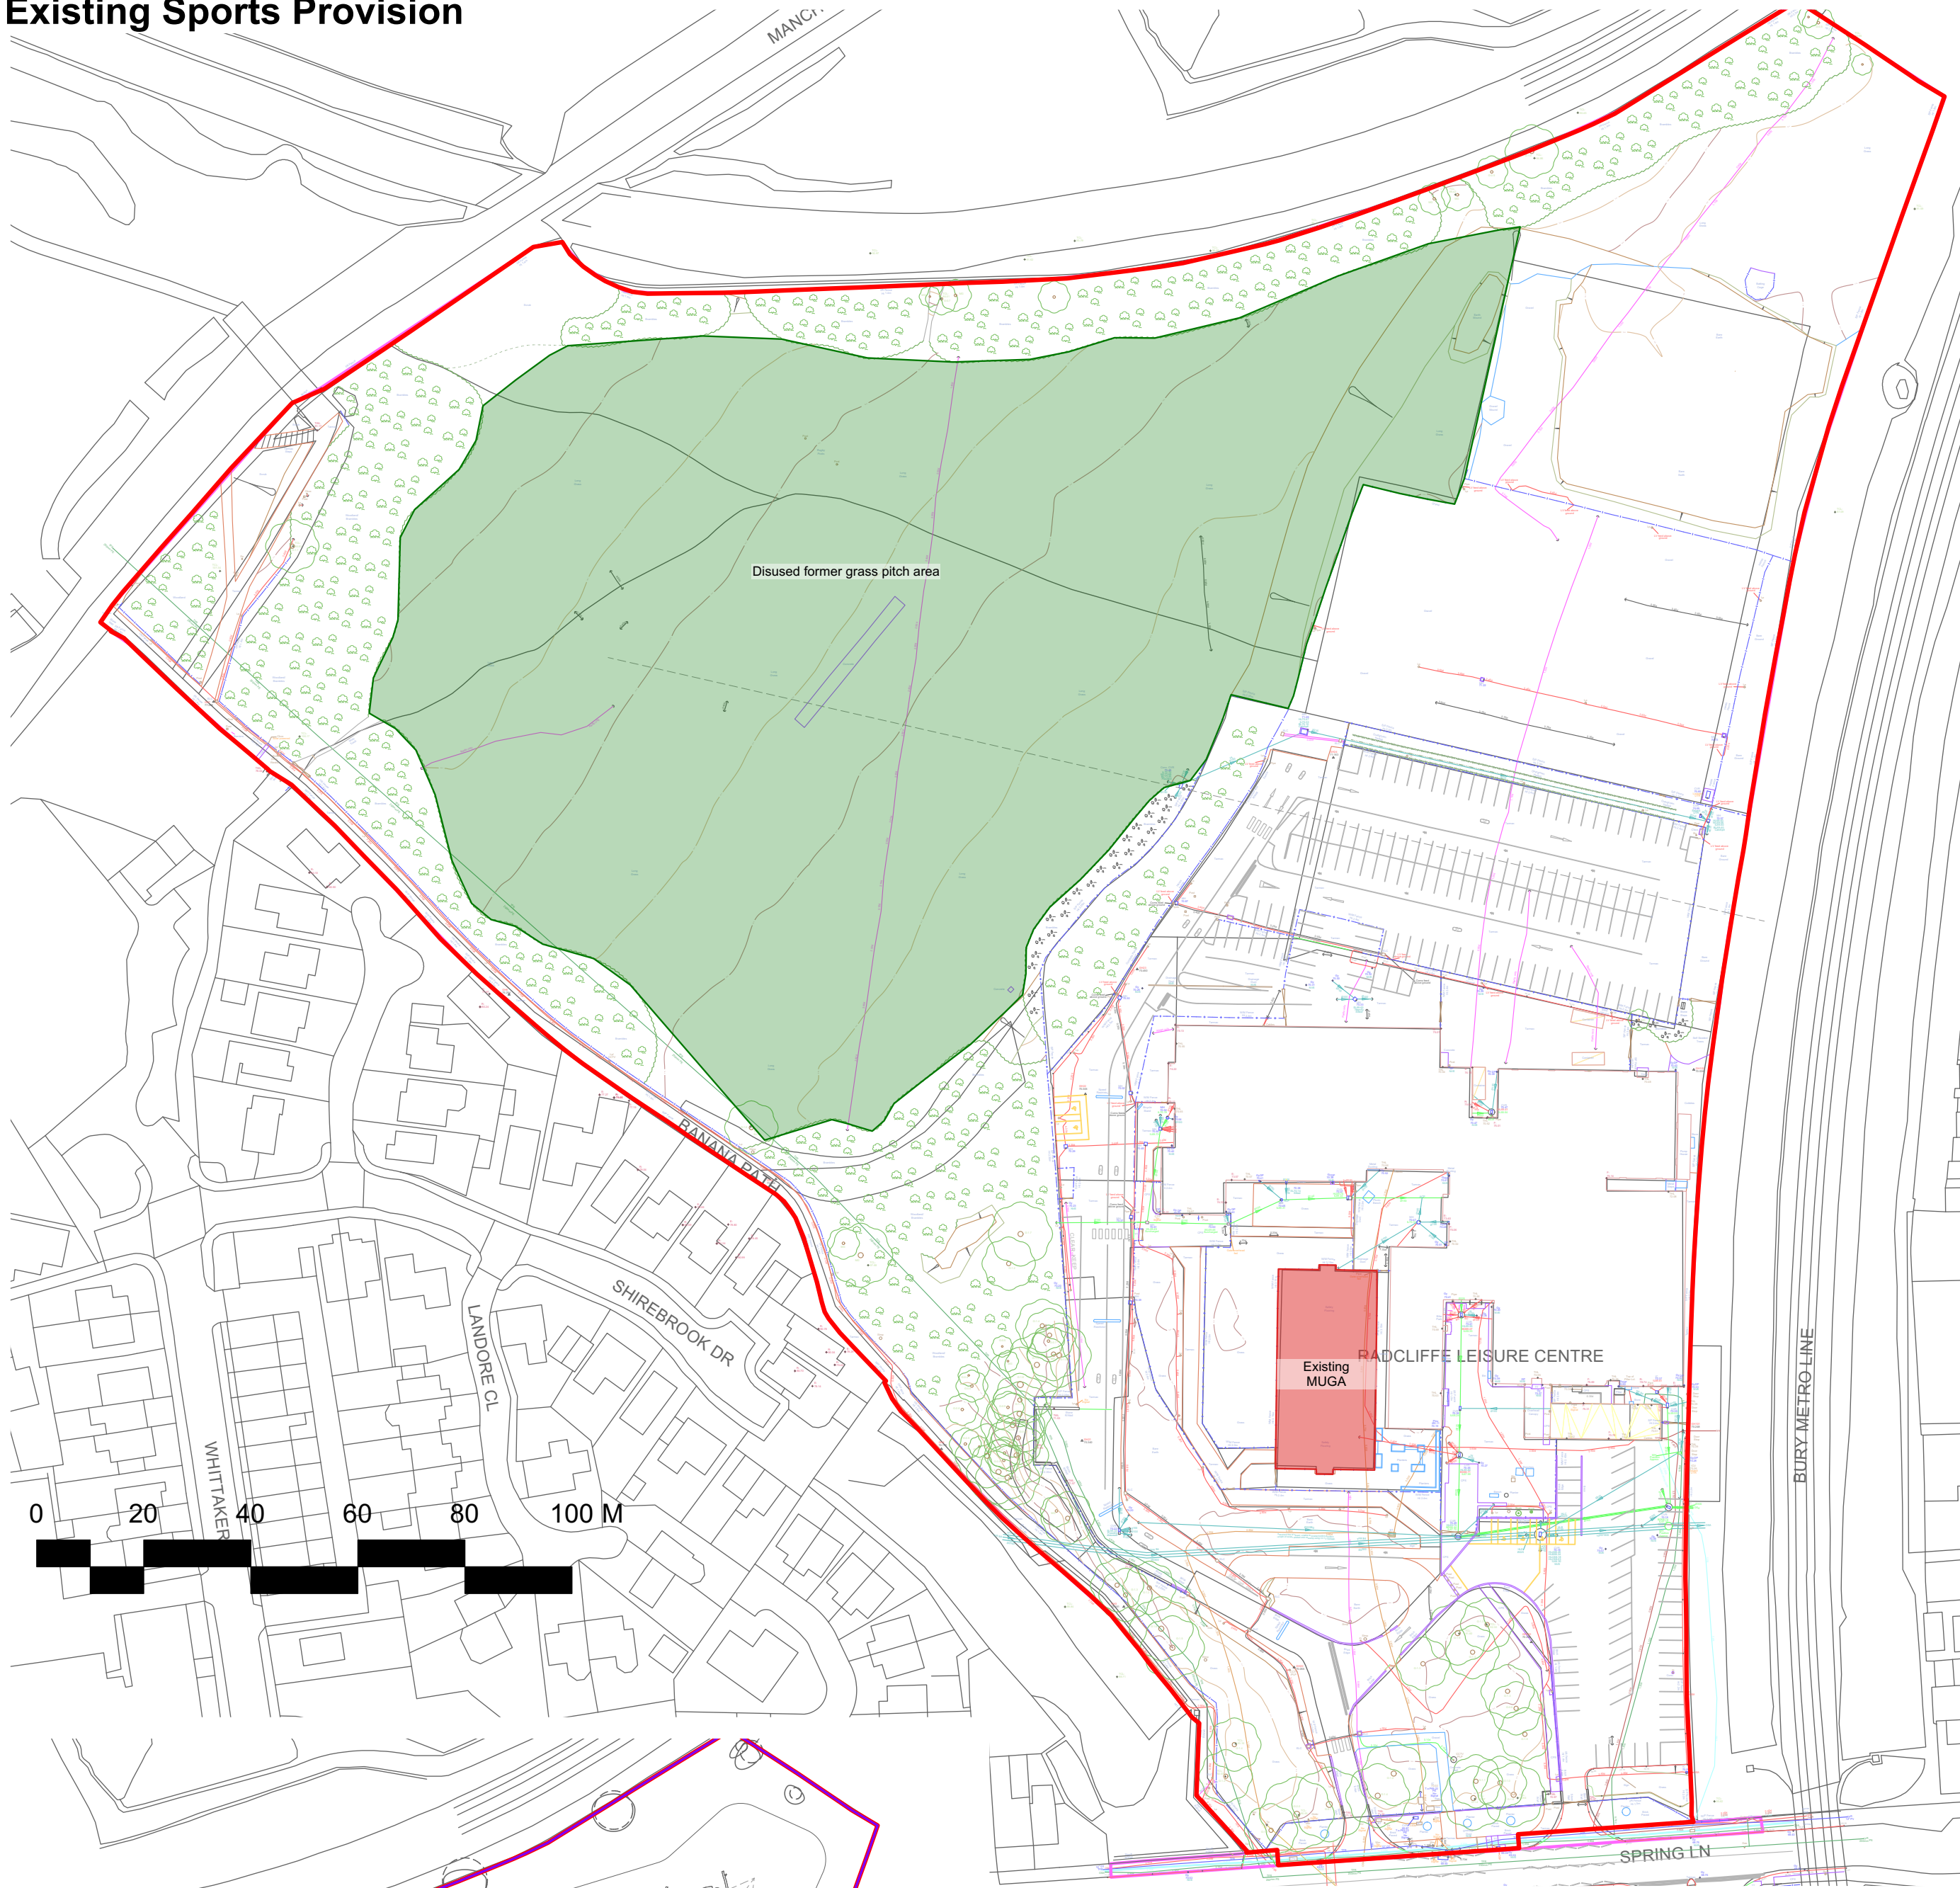

Proposed Sports Provisions

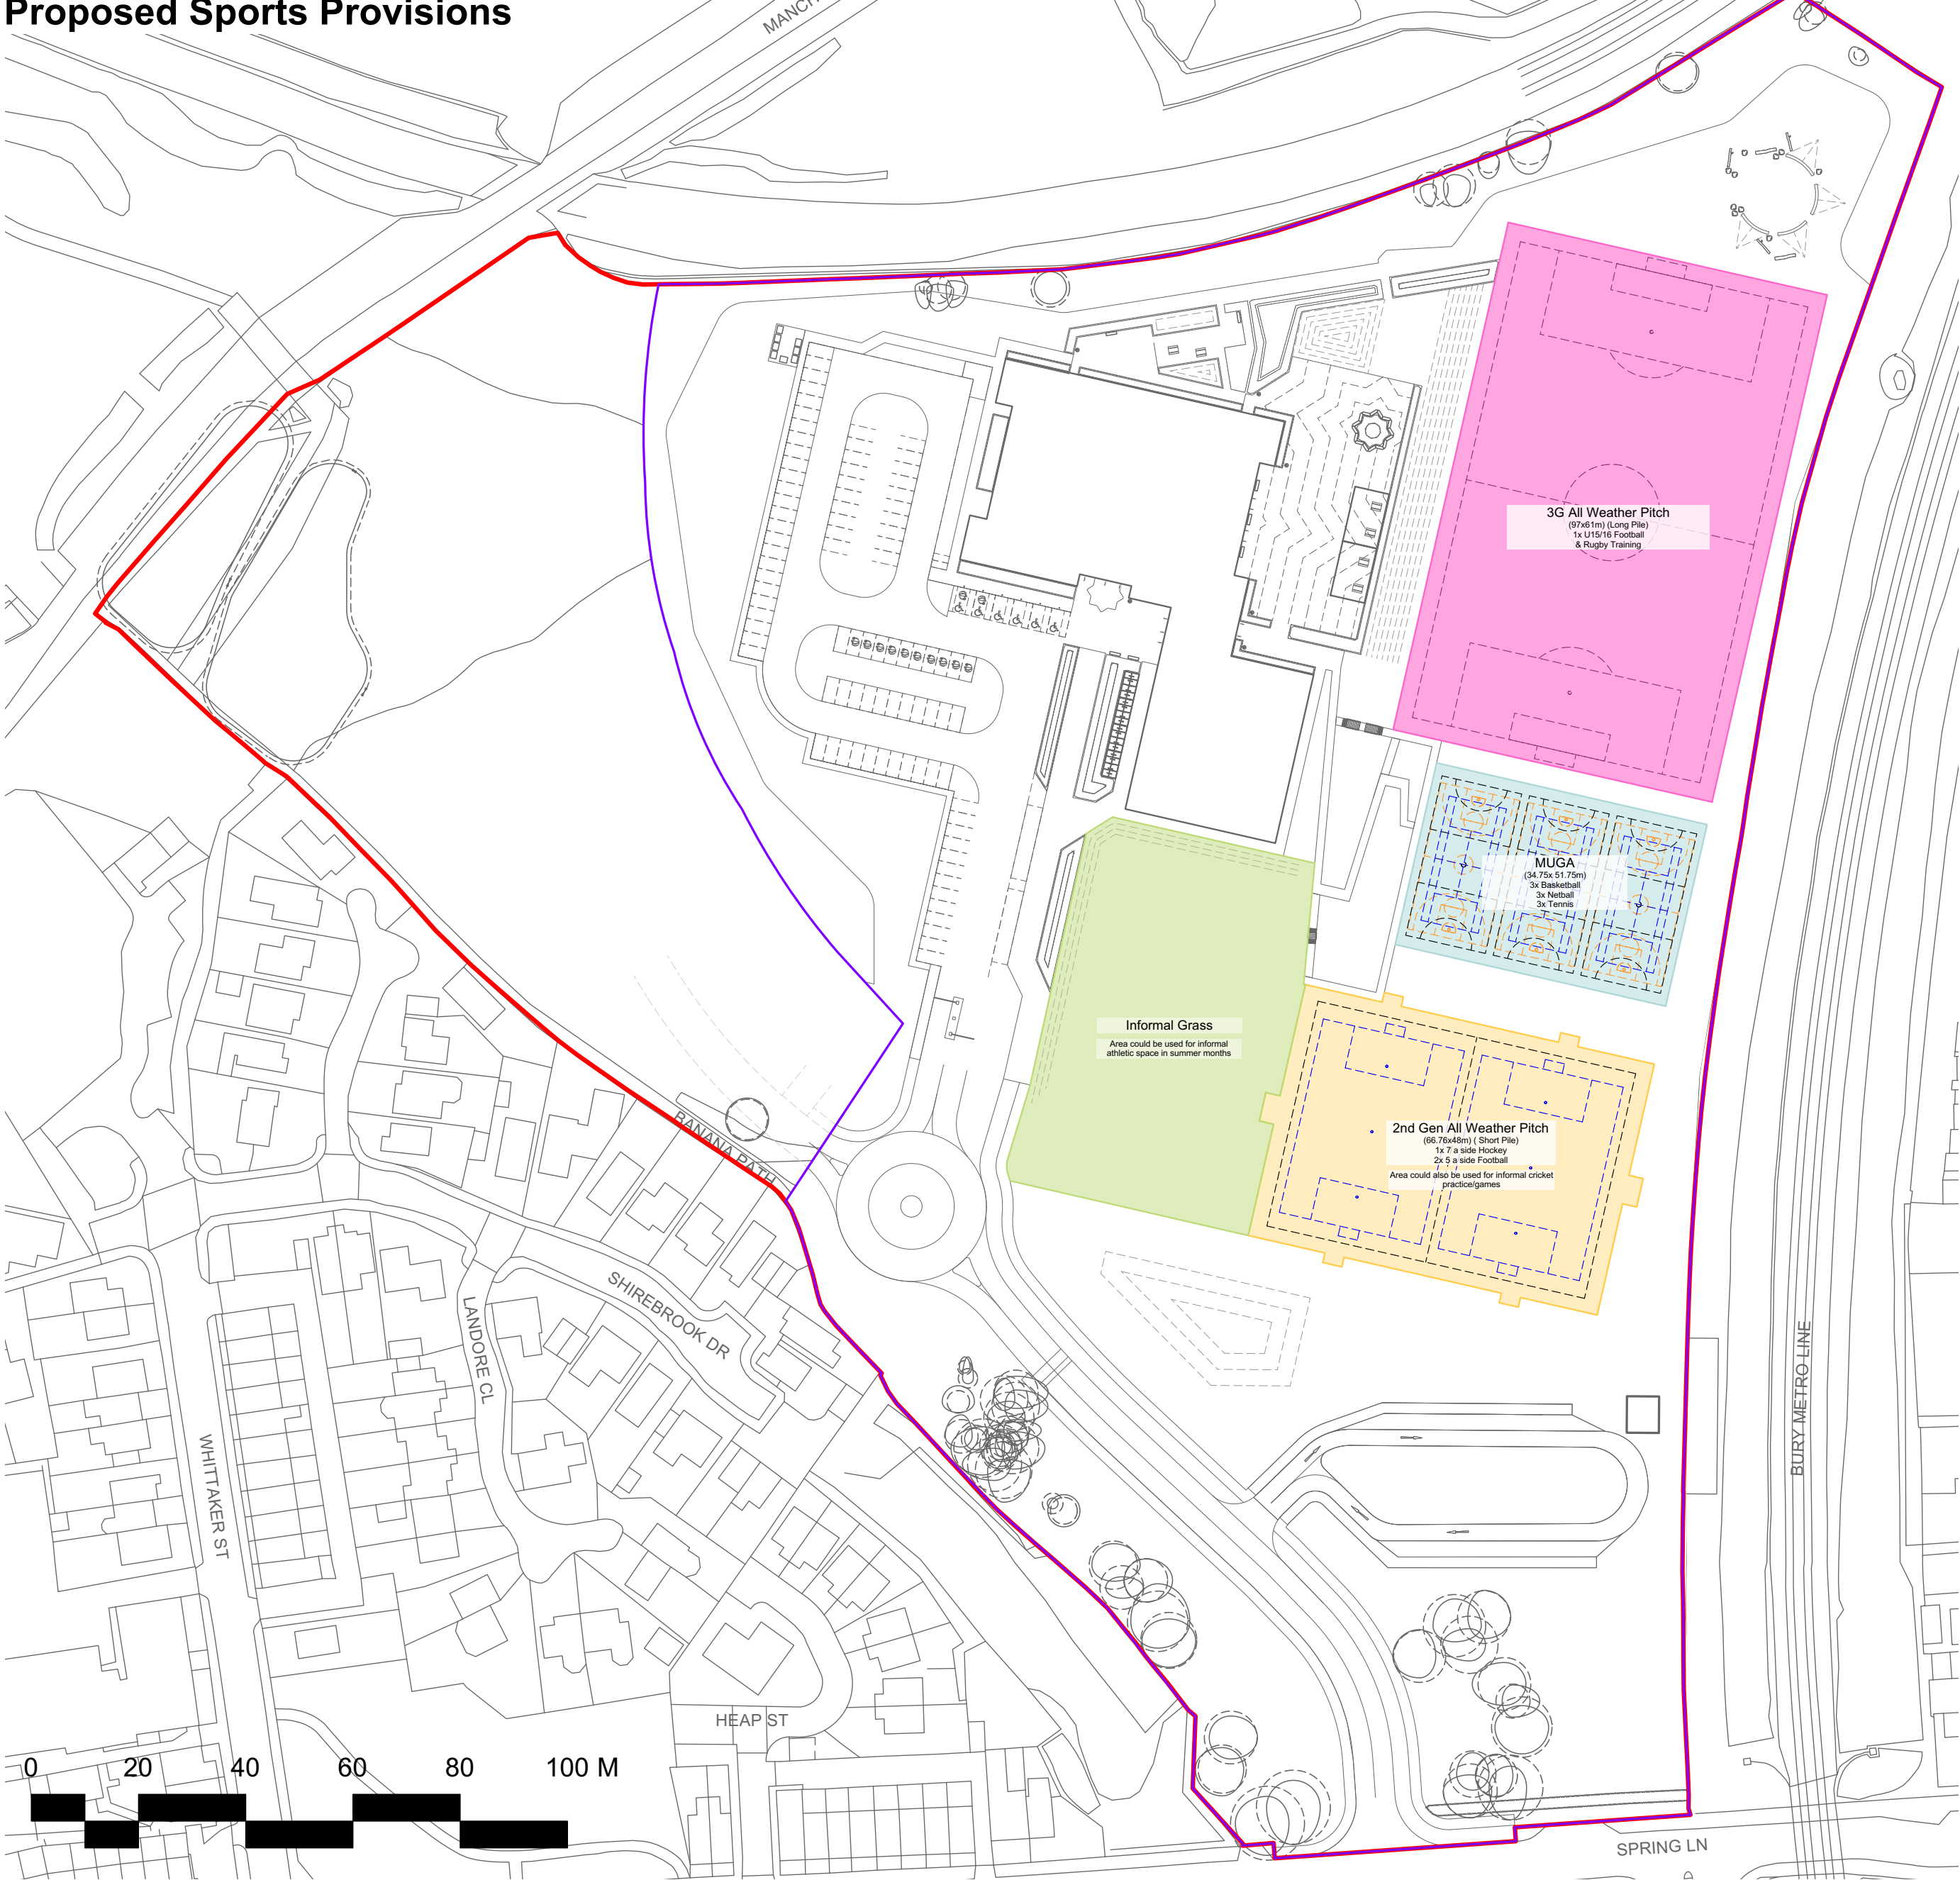

Note

1. Do not scale from this drawing
2. To be read in conjunction with Project Risk Register REF: FS1013-ALA-EX-XX-RR-L-00001
3. To be read in conjunction with all other Landscape Architect's drawings
4. To be read in conjunction with Outline Landscape Specification REF: FS1013-ALA-EX-XX-SP-L-0001

1	Obstruction in dry retention basin	2.4m fencing. End user across restricted. Basin to be 800mm deep. Basin to dry out during a maintenance event. Fencing sign.	31.07.23
2	Falling on stairs with ascending sport pitches	Stairways to be wide. Hand rails provided at intervals.	31.07.23
3	Collision between pedestrians and vehicles accessing accessible parking zone	Signage to manage vehicle speed. Barriers added to zone.	31.07.23
4	Collision between pedestrians and vehicles in car park	Landscape features to stop vehicles from leaving the road and parking area. Road markings to clearly denote parking.	31.07.23
5	Collision between pedestrians and cyclists accessing cycle storage facilities	On-site pedestrian/cycle approach. Signage to manage speed on site. Clear wayfinding.	31.07.23
6	Closest proximity contact with underground utilities and services	Tree plan to be checked to locate apparent roots. Woodland planting also consider if assessment. Investigation and work only.	31.07.23
7	Falling from height - 1.5 grassed bank to east of sports hall	Grassed bank designed to be in a gradient of 1:5. 1.5m post and rail fence. Safety netting.	31.07.23
8	Collision between pedestrians and open windows	Clear soffits to window openings.	31.07.23

RESIDUAL PROJECT RISKS

KEY

Total areas

- Disused former Grass Pitch Area- 20342.383 sq m
- Existing MUGA- 696.408 sq m
- Proposed Informal grass- 3185.381 sq m
- Proposed 3G all weather Pitch- 5917 sq m
- Proposed MUGA- 1798.313 sq m
- Proposed 2nd Gen. All weather pitch- 3260.871 sq m

Total loss- 6877.226 sq m

D/E DESIGN DELIVERABLE REF :

n/a

DATE	REV	DESCRIPTION OF REVISION	DRAWN BY	APPROVED BY
07/09/2023	P03	Issued for Planning	PH	BS
31/08/2023	P02	Issued for ITT	PH	BS
16/08/2023	P01	Issued for Bio-Solar Roof Exemption Test	PH	BS

REVISIONS

STATUS :

S2 - For Planning

ares
LANDSCAPE ARCHITECTS

Ares Landscape Architects LTD
Galscraigher,
51 Eyre Lane
Sheffield
S1 4RB
t: 0114 276 2000
e: hello@aresdesign.co.uk
w: ares.eu.com

CLIENT :

Morgan Sindall

PROJECT TITLE :

Star Radcliffe Academy, Bury

DRAWING TITLE :

External Sports Provision

DRAWING SCALE : 1:500
PAPER SIZE : A1
DRAWN BY : PH
APPROVED BY : BS
DRAWN DATE : 16/08/2023
ALA PROJECT CODE : ALA805

DRAWING NUMBER : FS1013-ALA-EX-ZZ-D-L-0041
STATUS : S2
REVISION : P03