


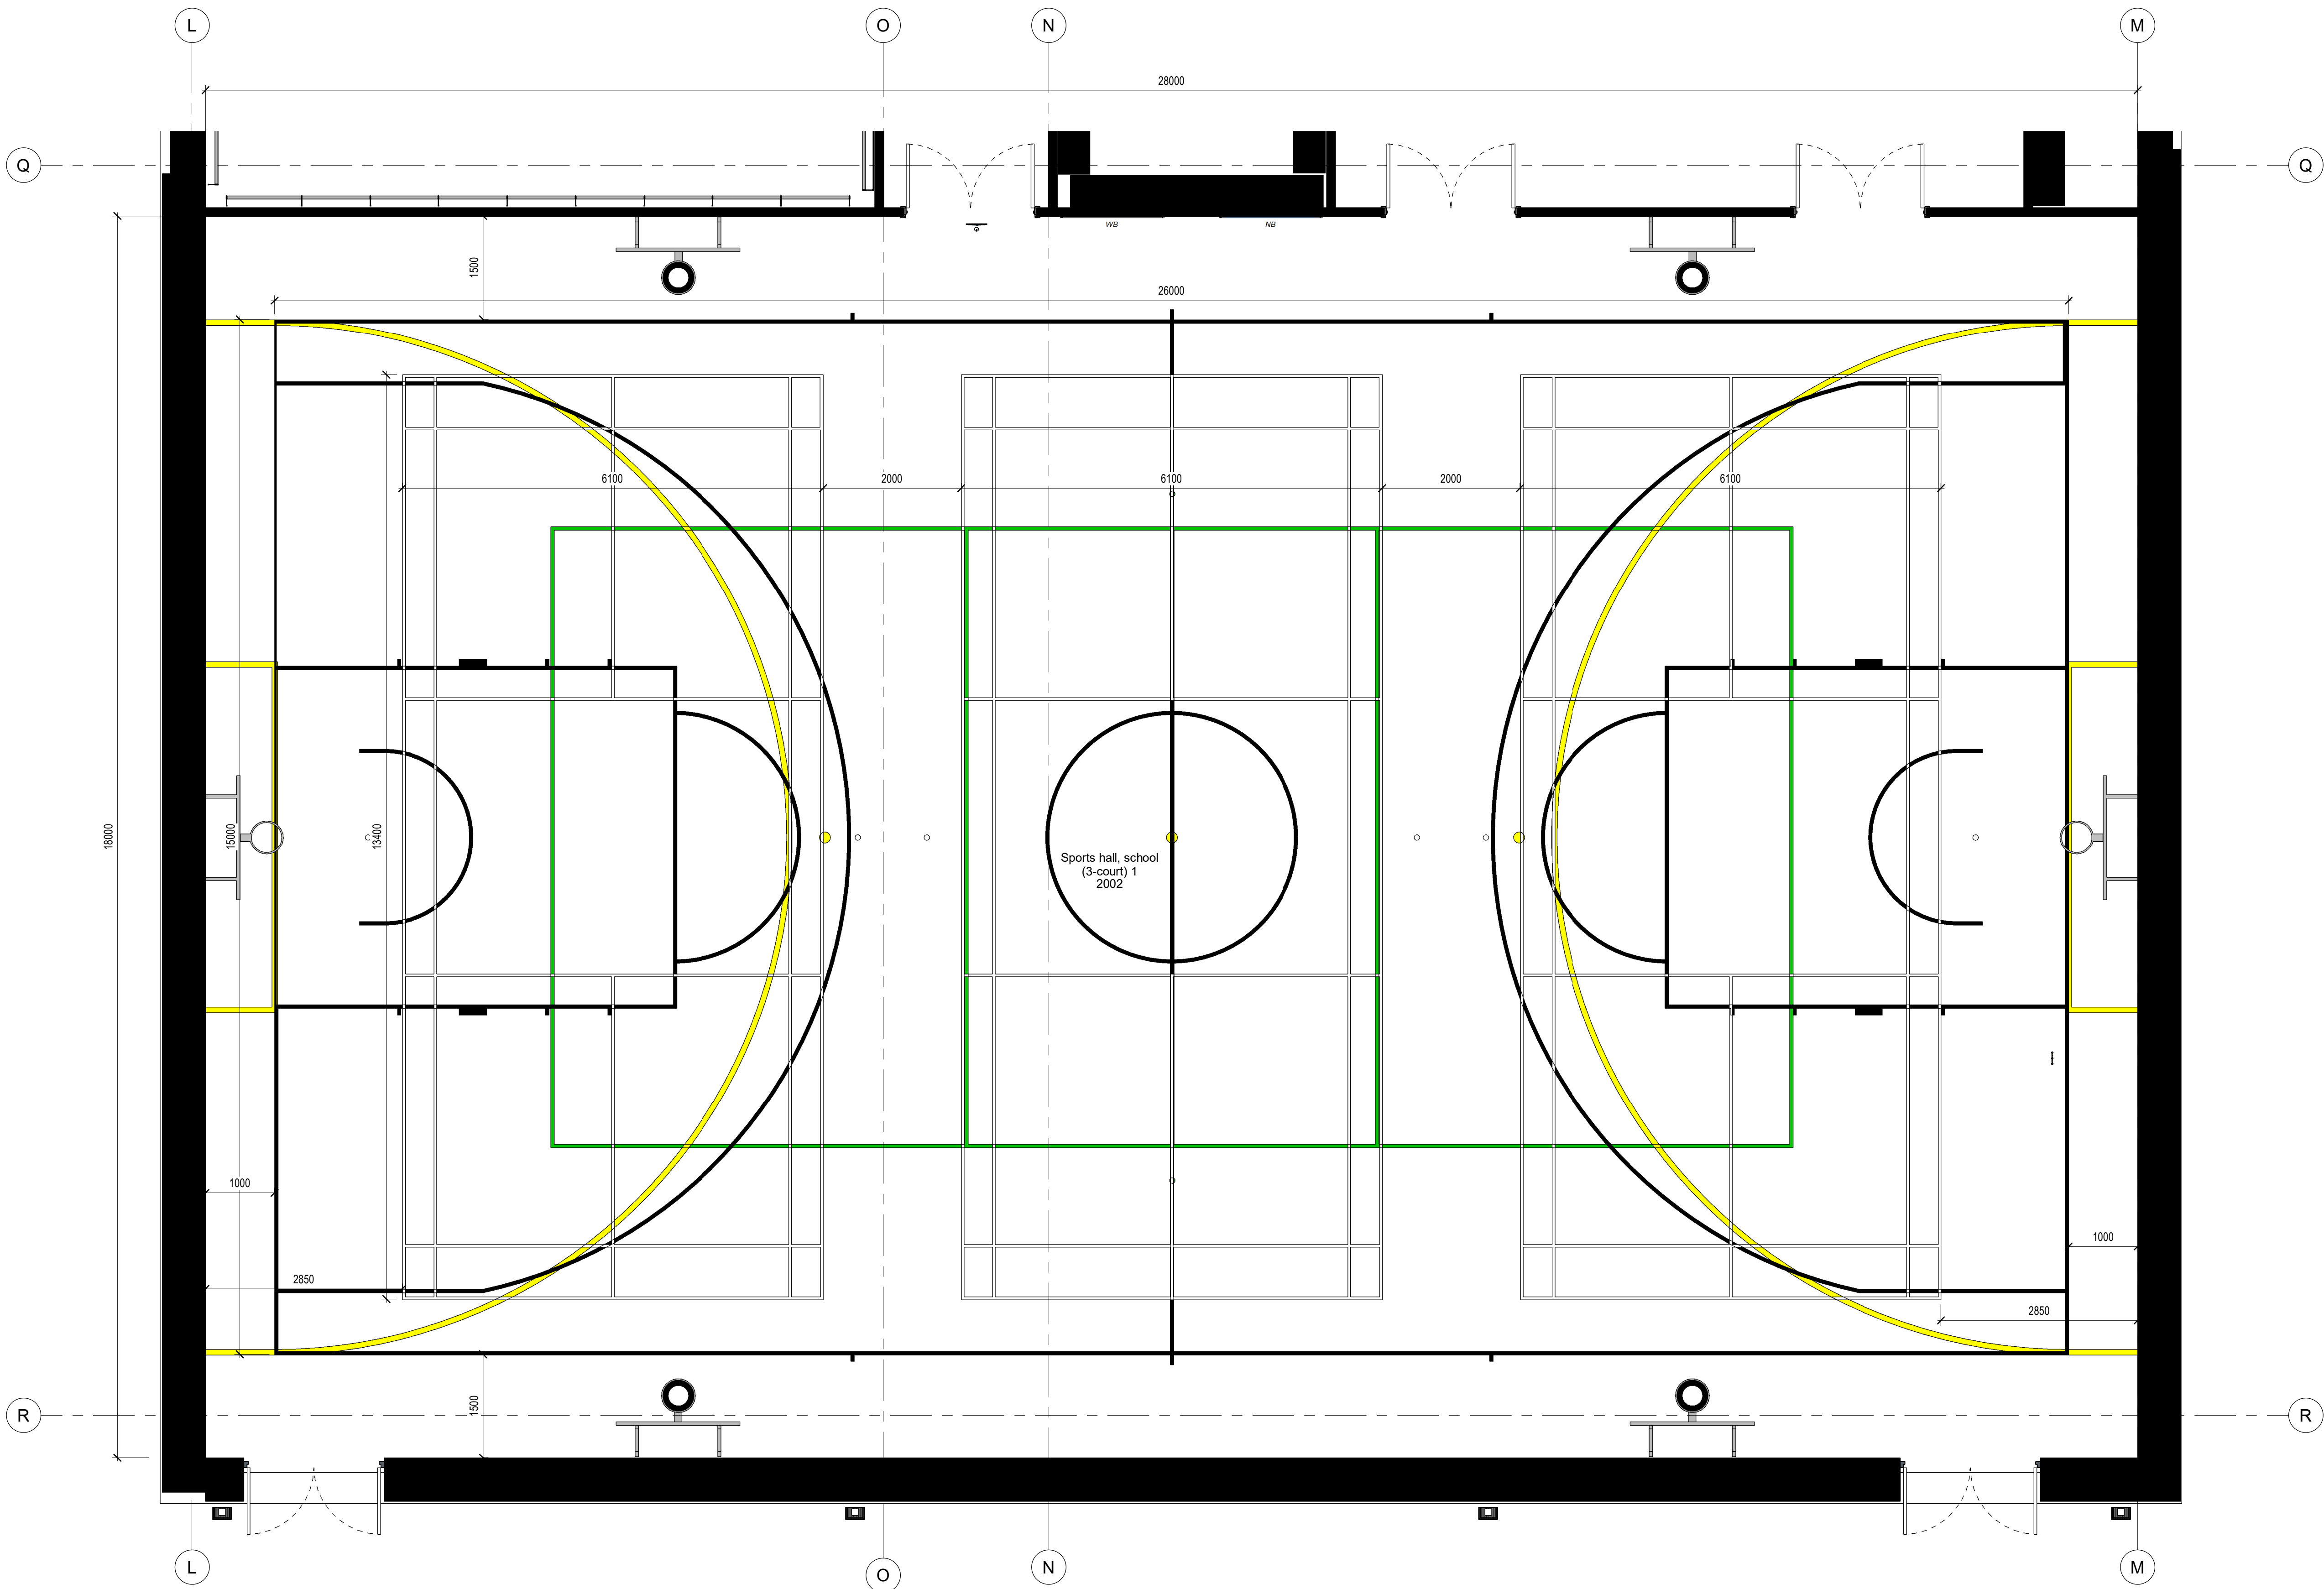

3-Court Sports Hall = 28m x 18m
Provision for:

- Basketball
- Badminton
- 5-a-side
- Volleyball

Max group size of 150 pupils (plus supervision)

Basketball (Black lines)
• 26m x 15m court provided
No provision for teams / benches at the side

Badminton (White lines)
• Three 6.1m x 13.4m courts provided

5-a-side (Yellow lines)
• 28m x 18m pitch provided

Volleyball (Green lines)
• 18m x 9m court provided

Cricket
• Nets provided

Netball
• Linemarking not provided

P01	Issued for planning	31.08.23	BT	IK
Rev	Description	Date	Dr	App
by			by	by
original by		date created		
BT		08/24/23		IK

AHR

AHR Architects Ltd
5th Floor
55 Princess Street
Manchester
M2 4EW
United Kingdom

T +44(0)161 8287900
E manchester@ahr.co.uk
www.ahr.co.uk

client name	Department for Education
project	Star Academy Radcliffe
drawing	Sports Hall
computer file	Autodesk Docs\Star Academy Radcliffe\FS1013-AHR-ZZ-M-A-0001.rvt
project number	2023.00187.000
scale	As indicated@A1
drawing number	FS1013-AHR-01-00-D-A-2050
rev	P01
issue status	S4

This drawing is to be read in conjunction with all related drawings. All dimensions must be checked and verified on site before commencing any work or producing shop drawings. The originator should be notified immediately of any discrepancy. This drawing is copyright and remains the property of AHR.

SCALE 1 : 50
0 1 2 3