


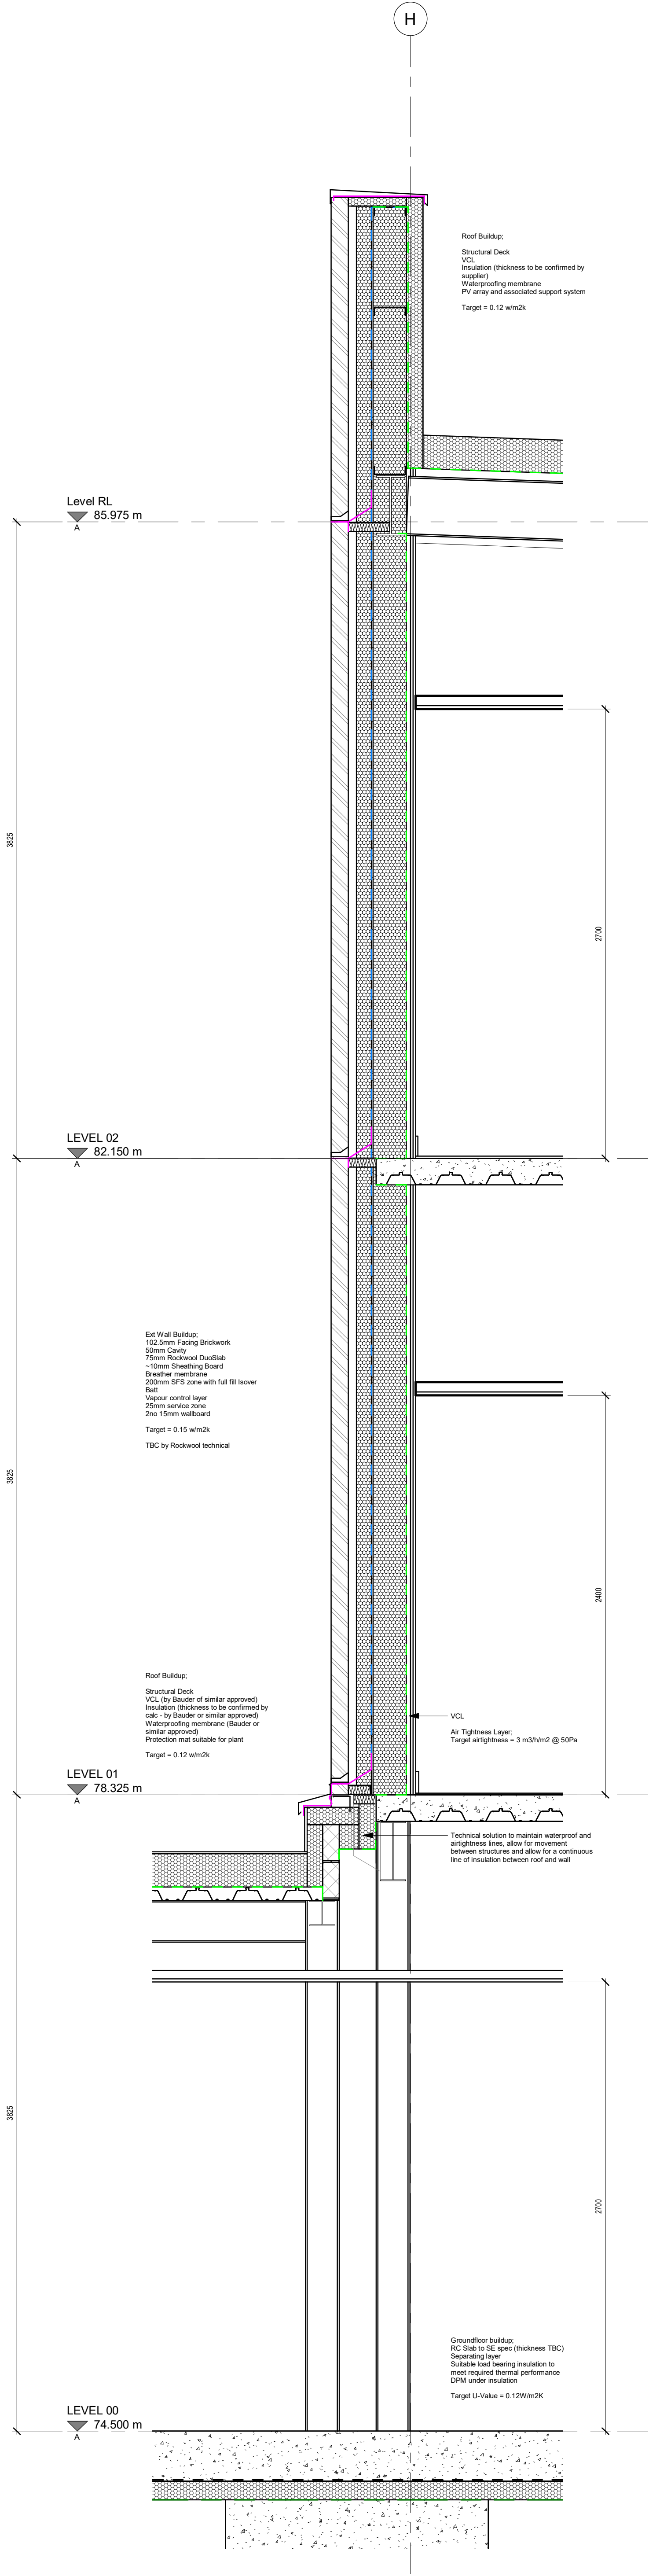


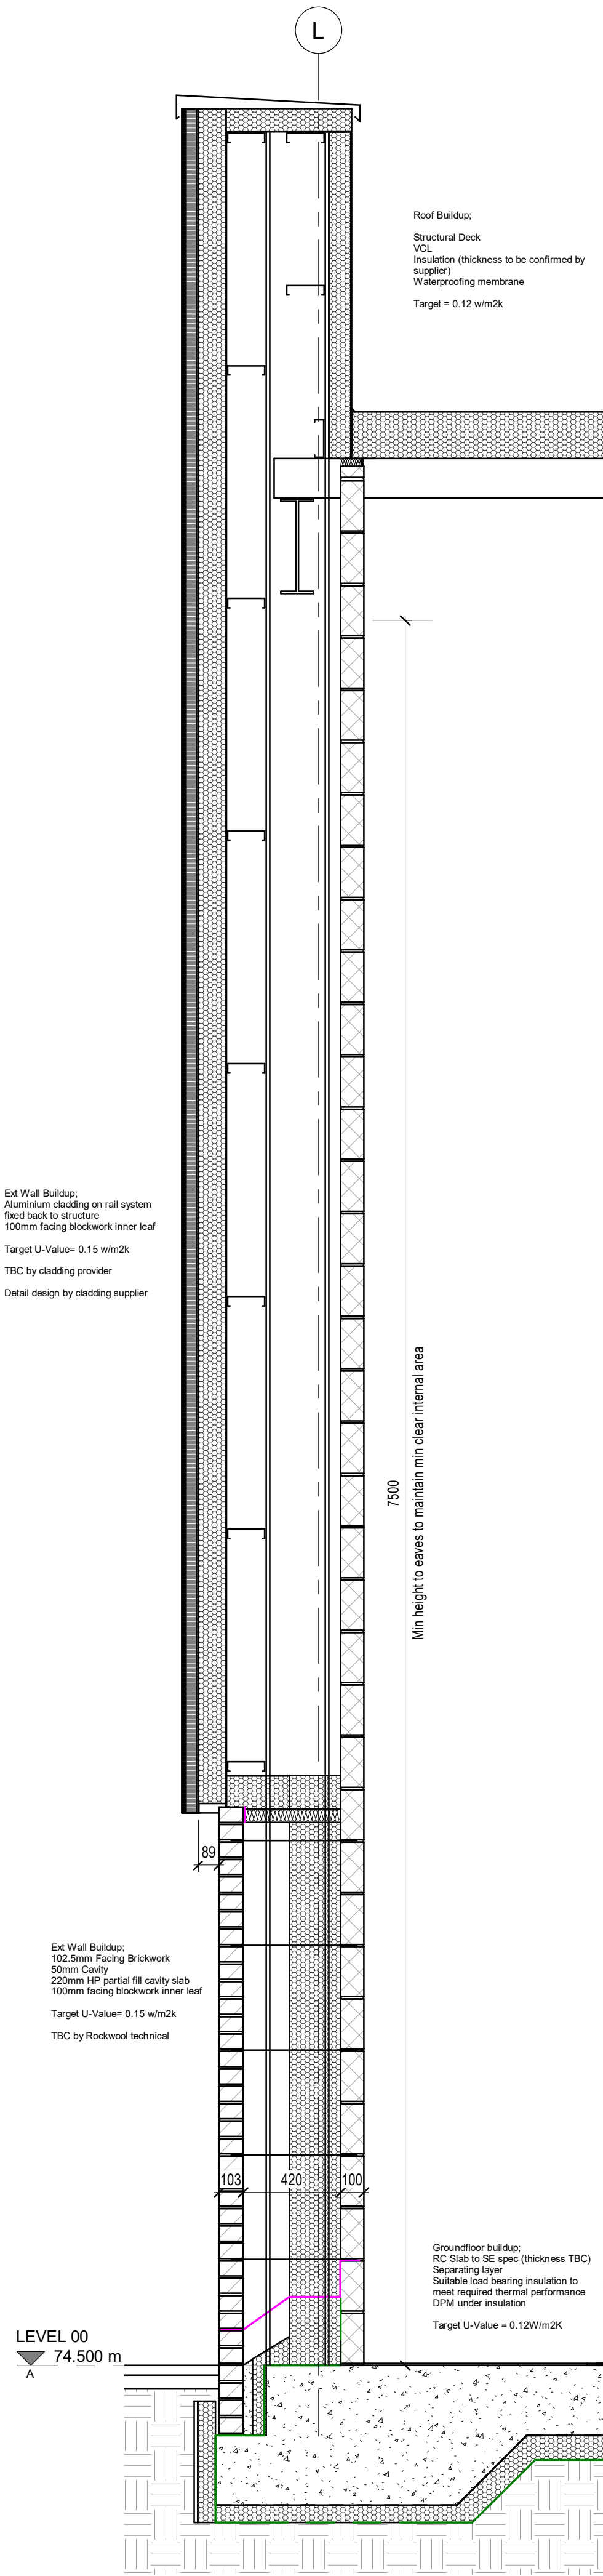

1.2 Section 1.2
1 : 20

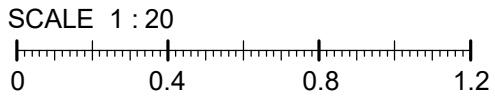

1.3 Section 1.3
1 : 20

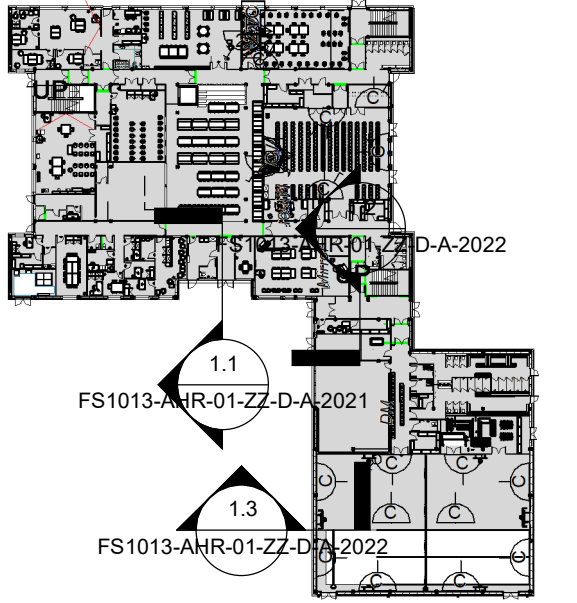

P03	Issued for planning	31.08.23	BT	IK
P02	Issued as S4 - LAP Authorisation	11.08.23	BT	IK
P01	Issued for Stage 3	04.08.23	BT	IK
Rev	Description	Date	Dr by	App by
original by	BT	date created	08/03/23	approved by
				Approver

AHR
AHR Architects Ltd
5th Floor
55 Princess Street
Manchester
M2 4EW
United Kingdom

T: +44(0)161 8287900
E: manchester@ahr.co.uk
www.ahr.co.uk

client name	Department for Education
project	Star Academy Radcliffe
drawing	Strip Sections 2-2
computer file	Autodesk Docs\Star Academy Radcliffe\FS1013-AHR-ZZ-ZZ-M-A-0001.rvt
plot date	
project number	2023.00187.000
scale	As indicated@A1
drawing number	FS1013-AHR-01-ZZ-D-A-2022
rev	P03
issue status	S4
This drawing is to be read in conjunction with all related drawings. All dimensions must be checked and verified on site before commencing any work or producing shop drawings. The originator should be notified immediately of any discrepancy. This drawing is copyright and remains the property of AHR.	