


1 ALL EAST
1 : 100

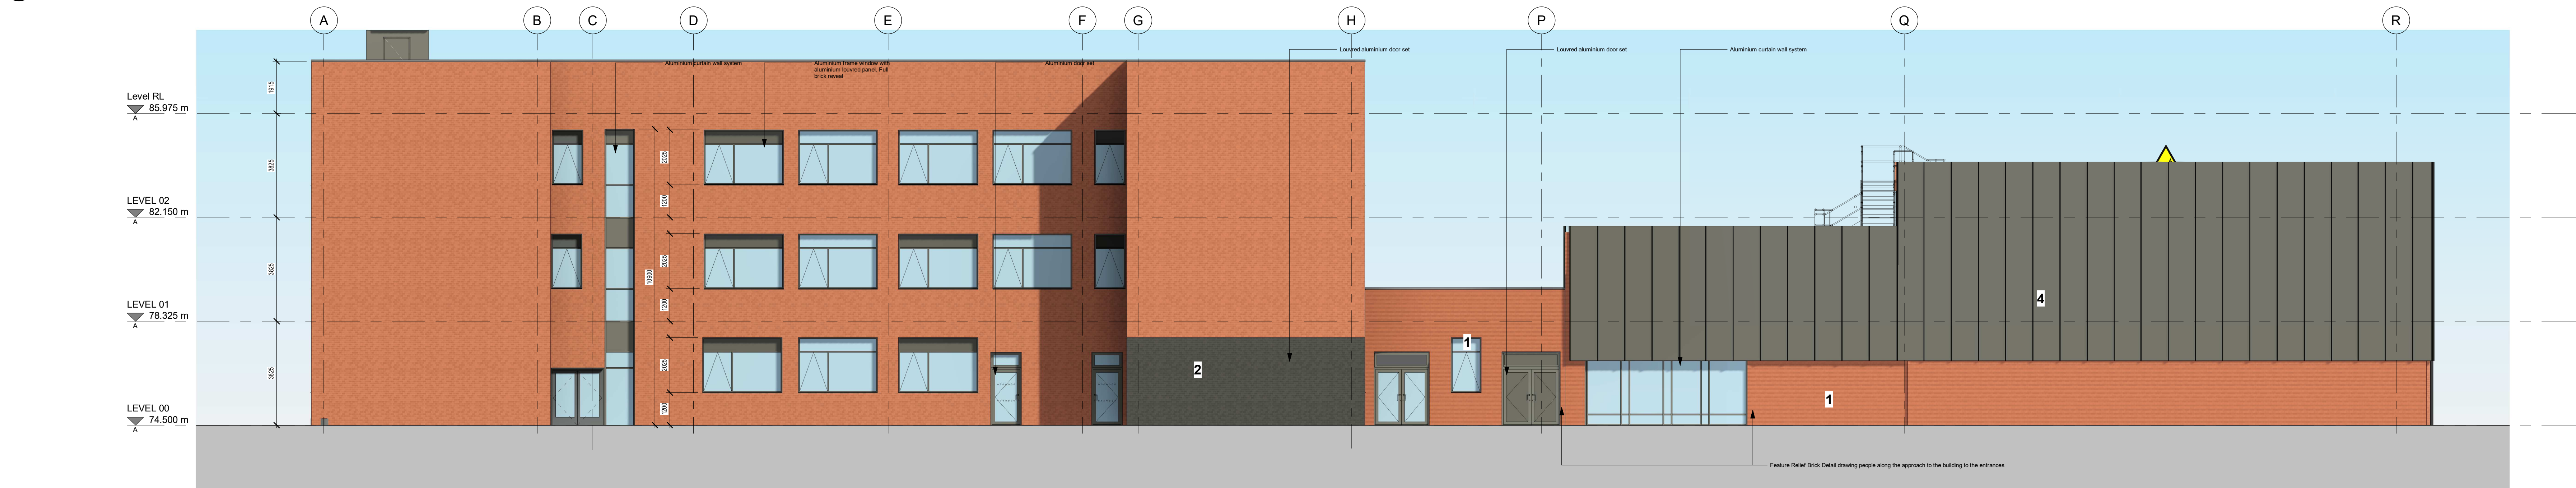





4 ALL WEST
1 : 100



2 ALL NORTH
1 : 100



3 ALL SOUTH
1 : 100

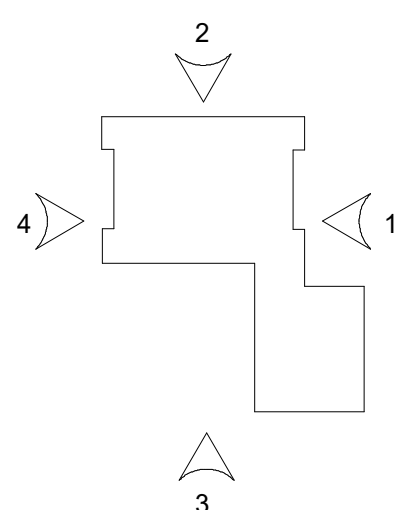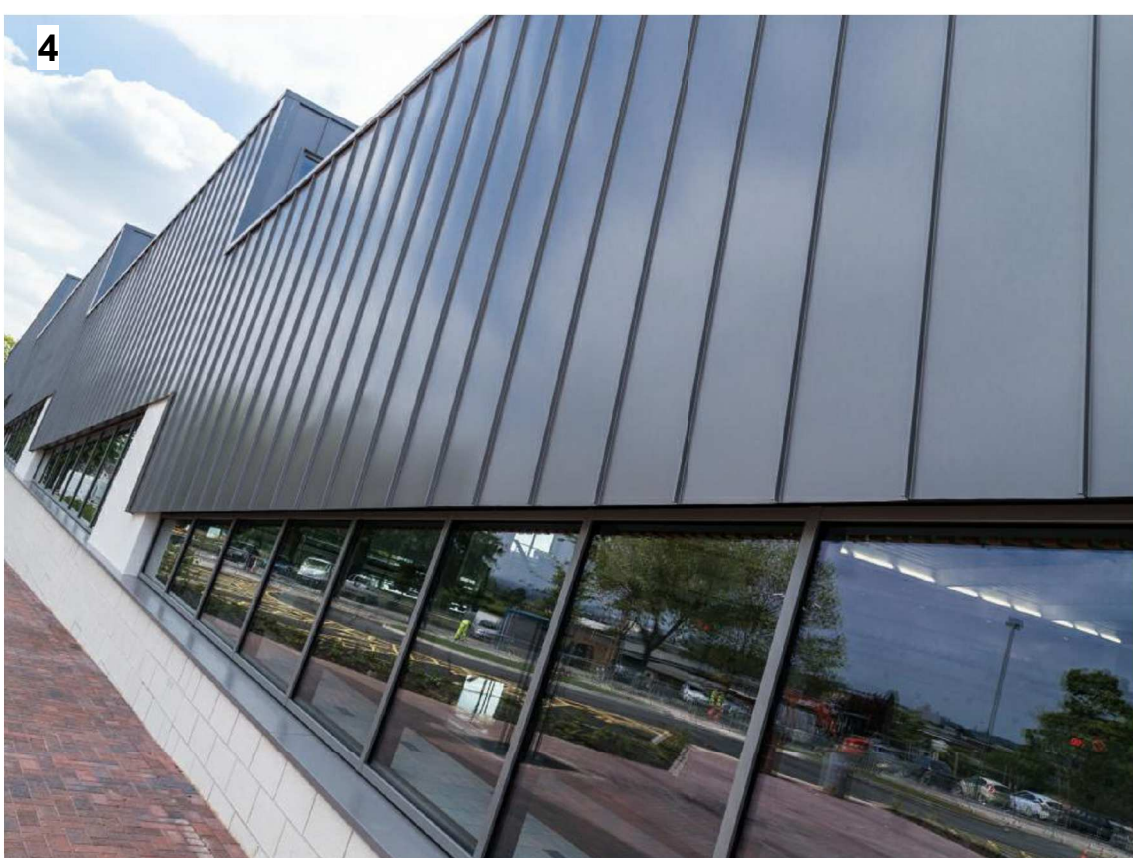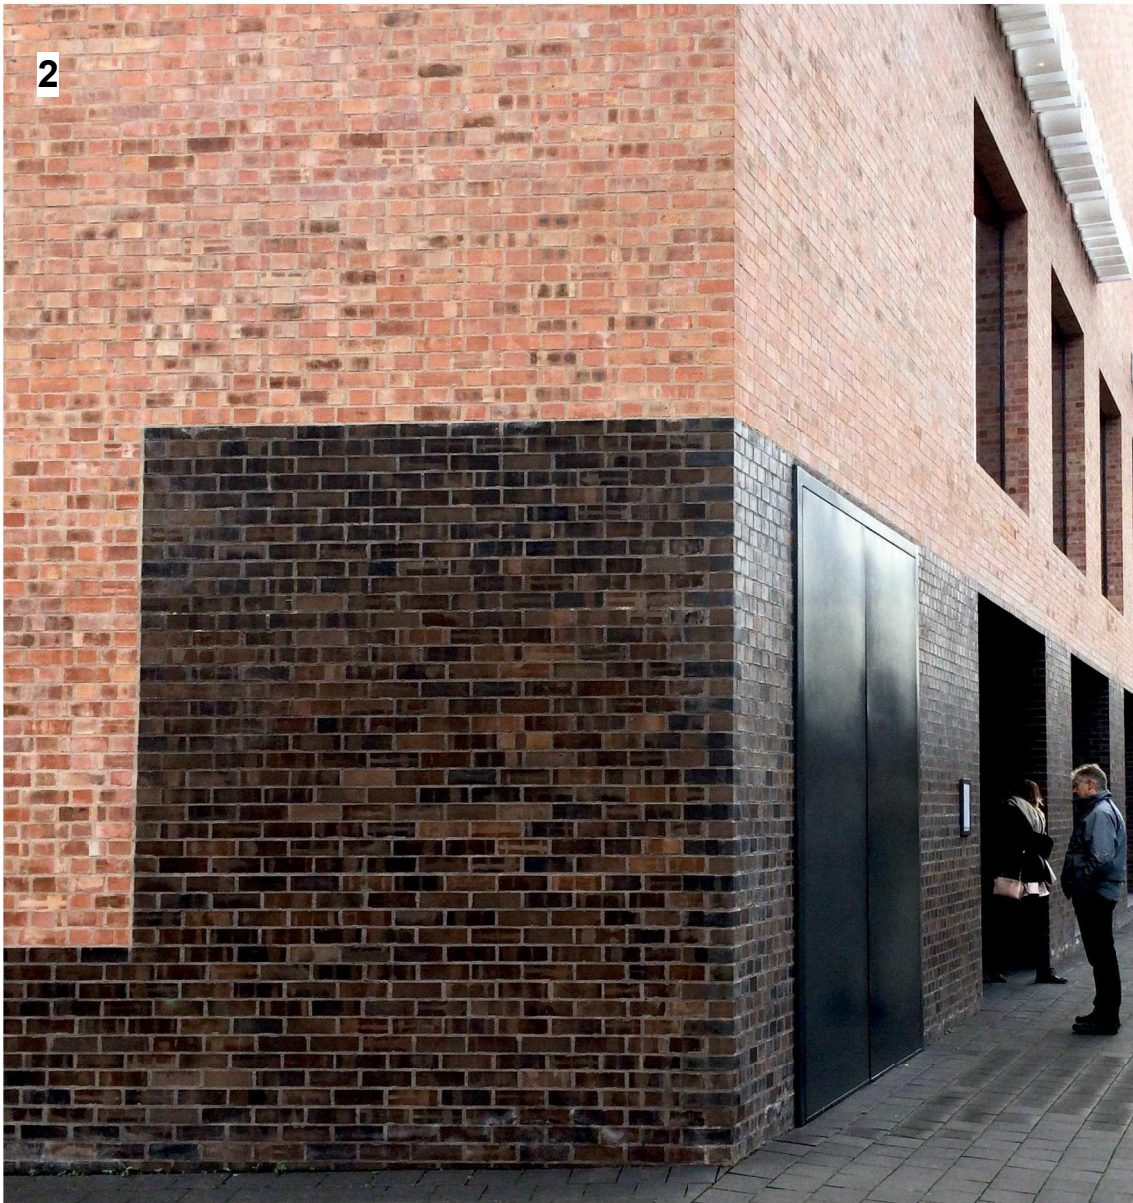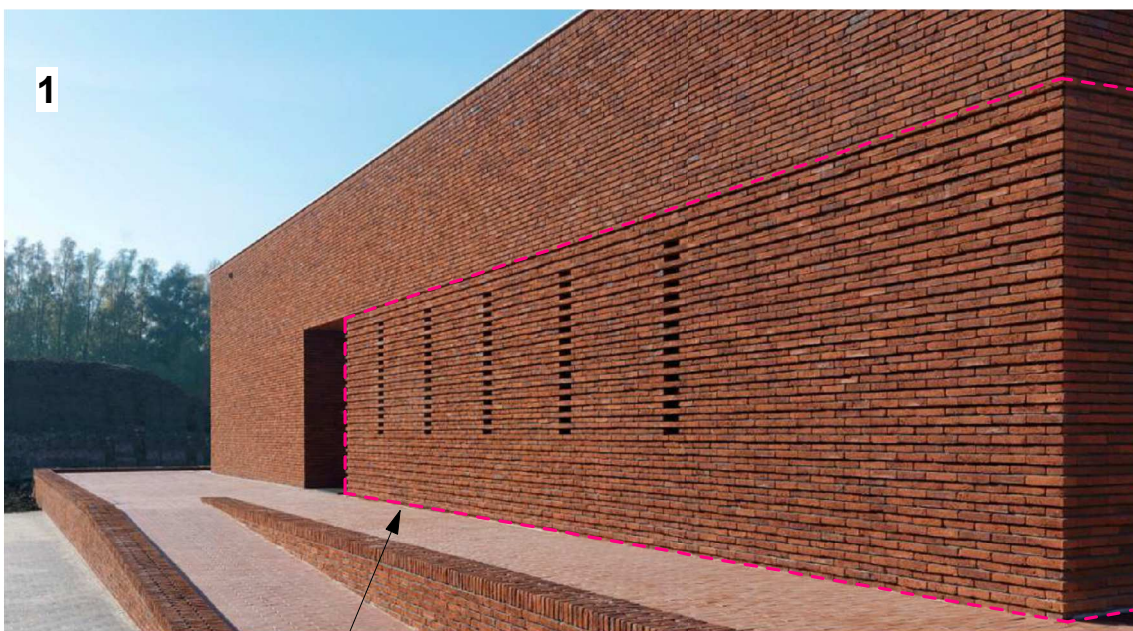

Elevation Locations

P06	Issued for planning	31.08.23	BT	IK
P05	Drawing error - re-loaded at S4	10.08.23	BT	IK
P04	Window appearance updated	14.08.23	BT	IK
P03	Issued as S4 - LAR Authorization	11.08.23	BT	IK
P02	Issued for Stage 3	04.08.23	BT	IK
P01	Issued for final comment	06.07.23	SH	IK
Rev	Description	Date	Dr	App
by			ty	
approved by	SH	date created	10/03/22	Approved by
				IK

AHR

AHR Architects Ltd
5th Floor
55 Princess Street
Manchester
M2 4EW
United Kingdom

T +44(0)161 6287800
E manchester@ahr.co.uk
www.ahr.co.uk

client name	Department for Education
project	Star Academy Radcliffe
drawing	Elevations
computer file	Radcliffe Star Academy Radcliffe FS1013 AHR-22-02-04-001.rvt
plot date	
project number	2023.00187.000
scale	As indicated@A0
drawing number	FS1013-AHR-XX-ZZ-D-A-2010
rev	P06
issue status	S4
This drawing is to be read in conjunction with all related drawings. All dimensions must be checked and verified on site before commencing any work or producing shop drawings. The originator should be notified immediately of any discrepancy. This drawing is copyright and remains the property of AHR.	