


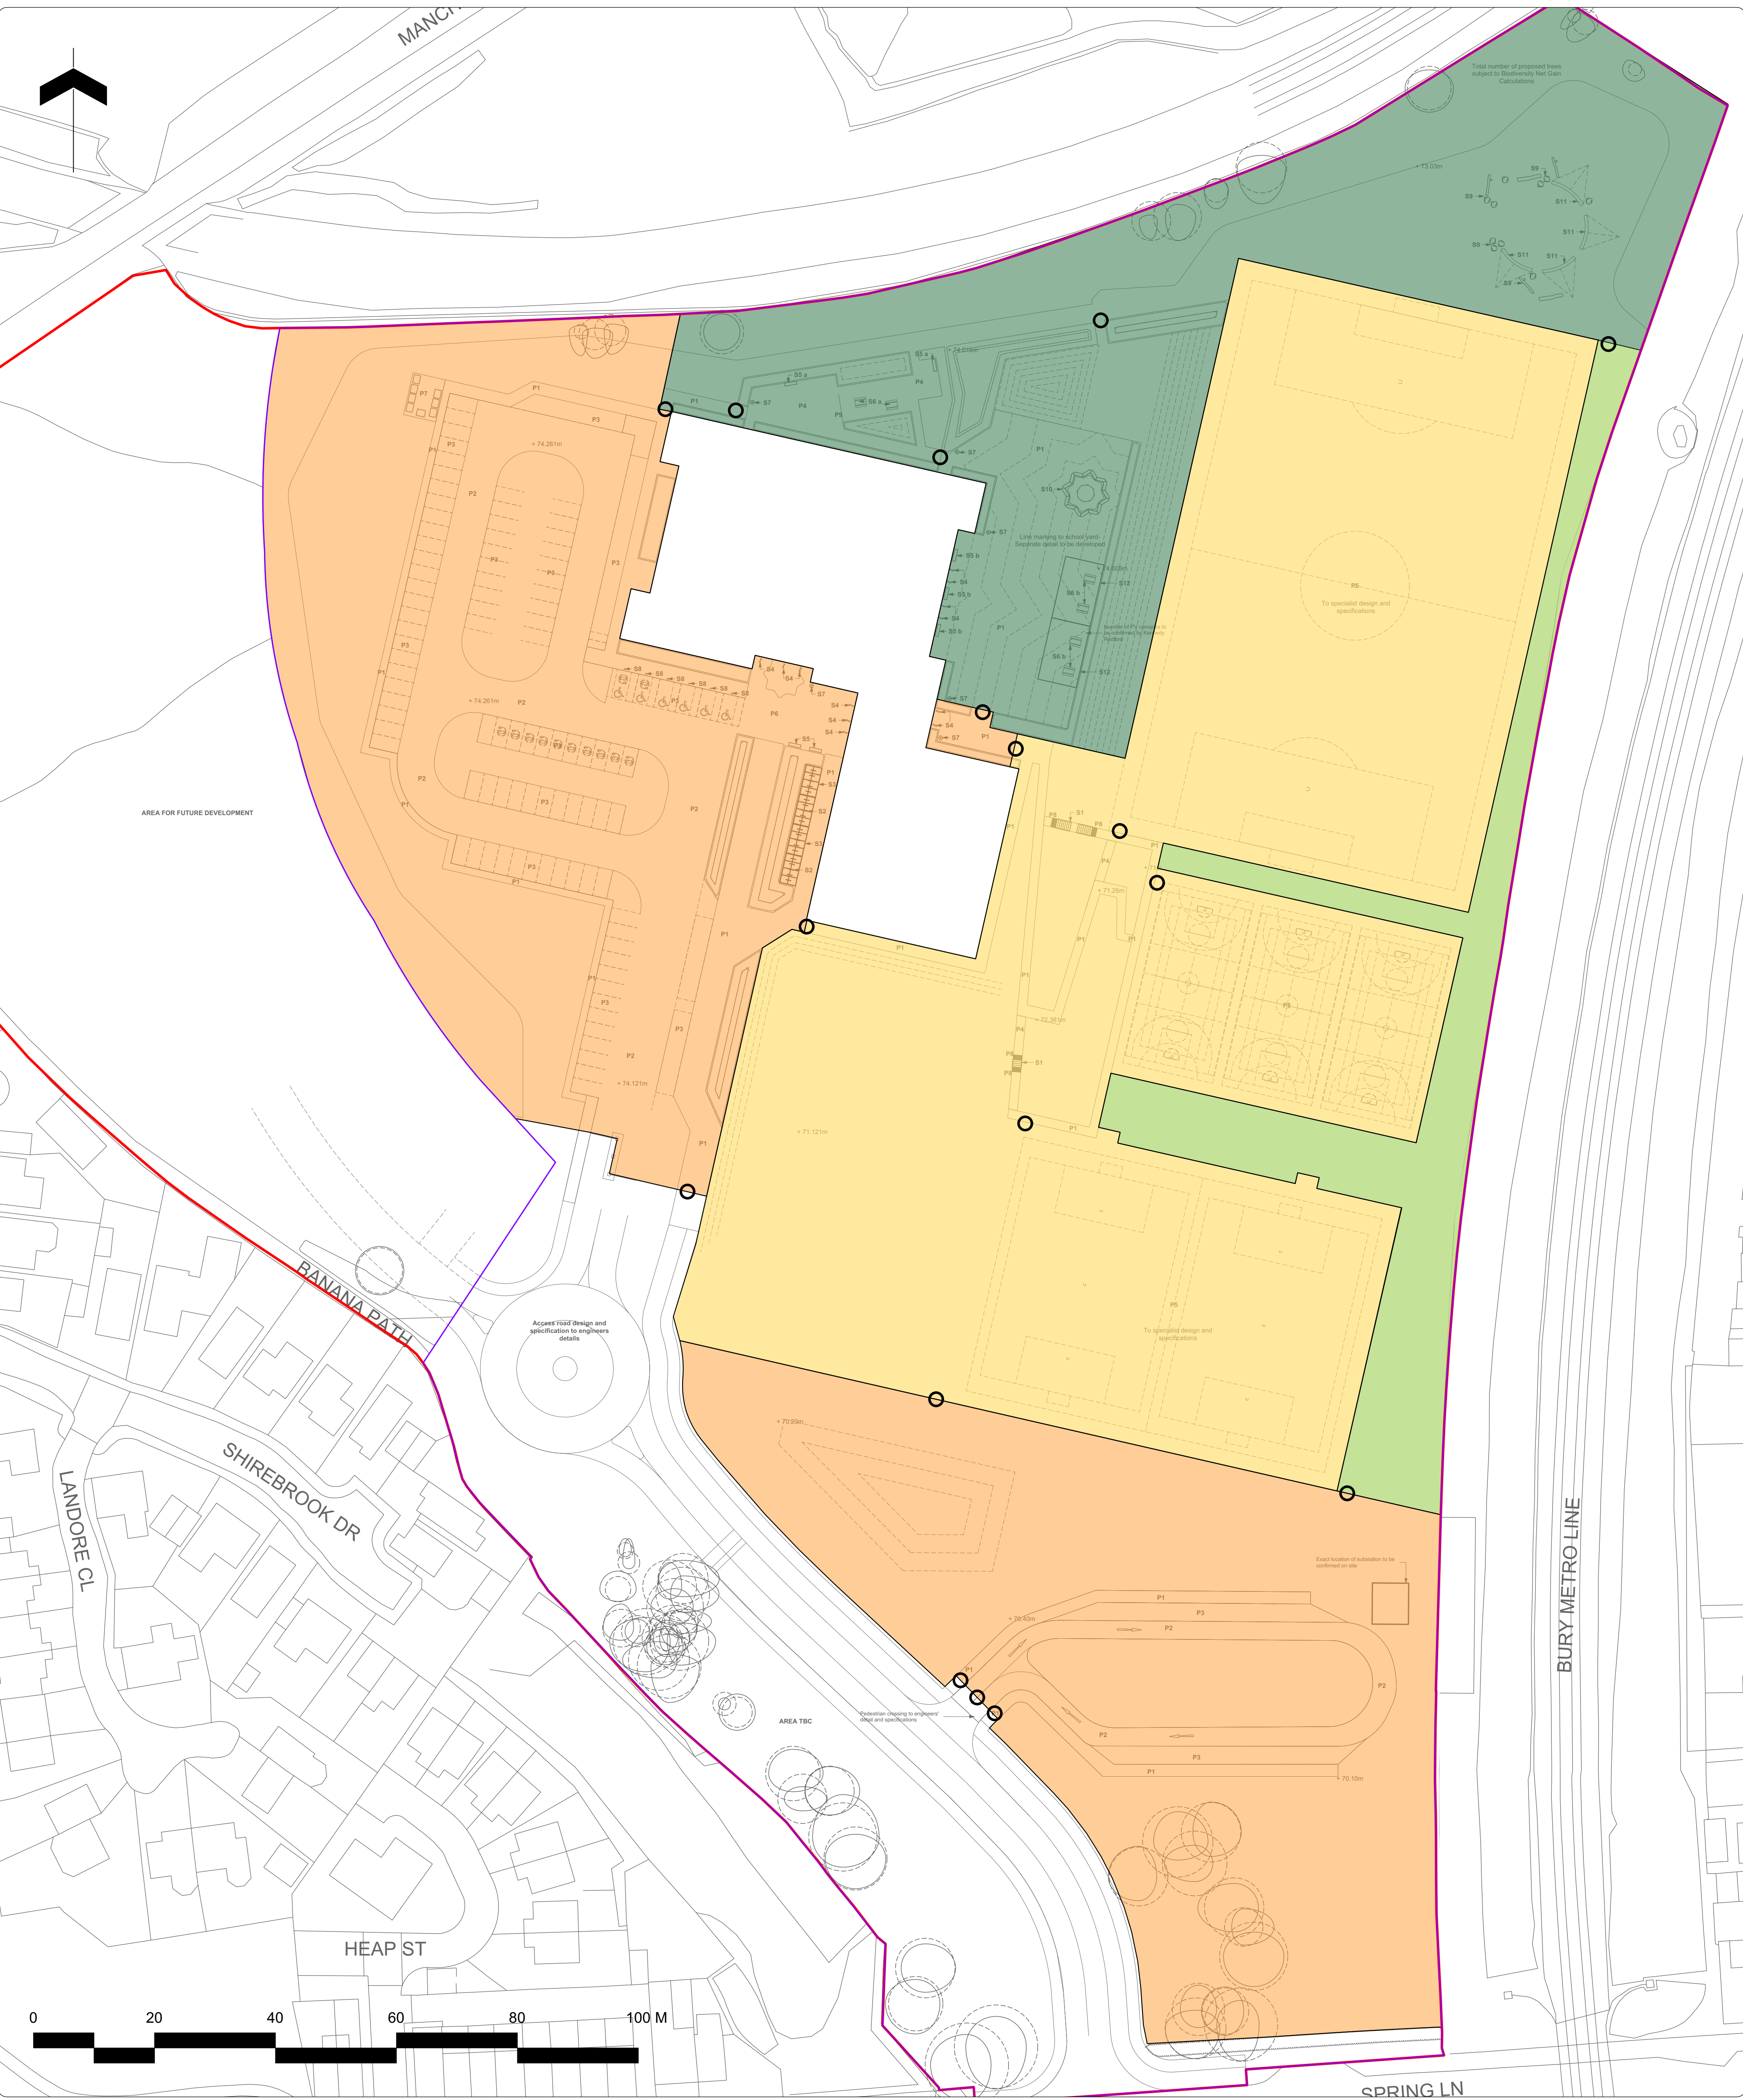

Note

1. Do not scale from this drawing
2. To be read in conjunction with Project Risk Register REF: FS1013-ALA-EX-XX-RR-L-00001
3. To be read in conjunction with all other Landscape Architect's drawings
4. To be read in conjunction with Outline Landscape Specification REF: FS1013-ALA-EX-XX-SP-L-0001

1	Obstruction in dry retention basin	2.4m fencing. Dry user access restricted. Basin to be 800mm deep. Basin to dry out during a maintenance event. Fencing sign.	31.07.23
2	Falling on stairs while accessing sport pitches	Stairways to be wide. Hand rails provided at intervals.	31.07.23
3	Collision between pedestrians and vehicles accessing accessible parking bays	Signage to manage vehicle speed. Barriers added to bays.	31.07.23
4	Collision between pedestrians and vehicles in car park	Landscaping features to stop vehicles from leaving car parks and parking areas. Road markings to clearly define parking.	31.07.23
5	Collision between pedestrians and cyclists accessing cycle storage facilities	On-site pedestrian/cycle approach. Signage to manage speed on site. Clear signage.	31.07.23
6	Coming into contact with underground utilities and services	Tree pits to be located in close proximity to existing underground utilities and services.	31.07.23
7	Falling from height - 1.5m grassed bank to east of sports hall	Grassed banks designed to be in a gradient of 1:1.5. No soil and cut during planting.	31.07.23
8	Collision between pedestrians and open windows	Clear soffits to window openings.	31.07.23

RESIDUAL PROJECT RISKS

KEY

- Planning Application Boundary
- Extent of Works
- Level of Security**
- Secure Area
- Secure Area- Management access only
- Secure Area but with access for the community
- Controlled Access
- Building Outline
- Gate Location

DIE DESIGN DELIVERABLE REF :
156

07/09/2023	P02	Issued for Planning	PH	BS
11/08/2023	P01	Issued for ITT	PH	BS
DATE	REV	DESCRIPTION OF REVISION	DRAWN BY	APPROVED BY

REVISIONS

STATUS :
S2 - For Planning

ares
LANDSCAPE ARCHITECTS

Client:
Morgan Sindall

PROJECT TITLE :
Star Radcliffe Academy, Bury

DRAWING TITLE :
Security Strategy

DRAWING SCALE : 1:500
PAPER SIZE : A1
DRAWN BY : PH
APPROVED BY : BS
DRAWN DATE : 06/07/2023
ALA PROJECT CODE : ALA805

DRAWING NUMBER : FS1013-ALA-EX-ZZ-D-L-0021
STATUS : S2
REVISION : P02