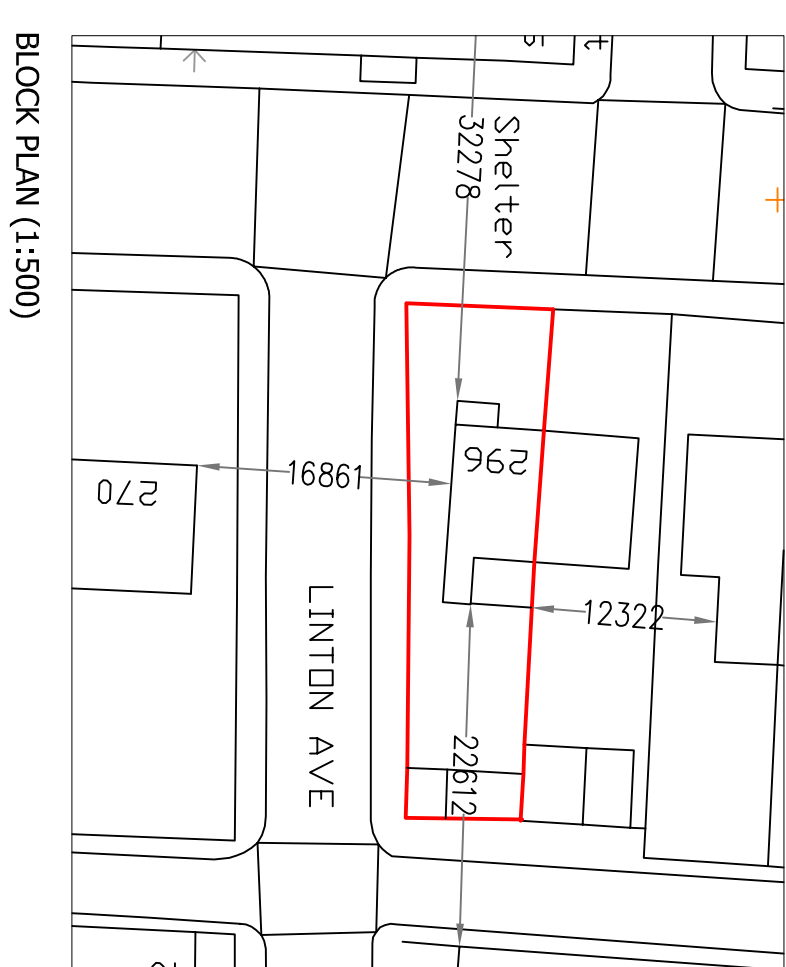
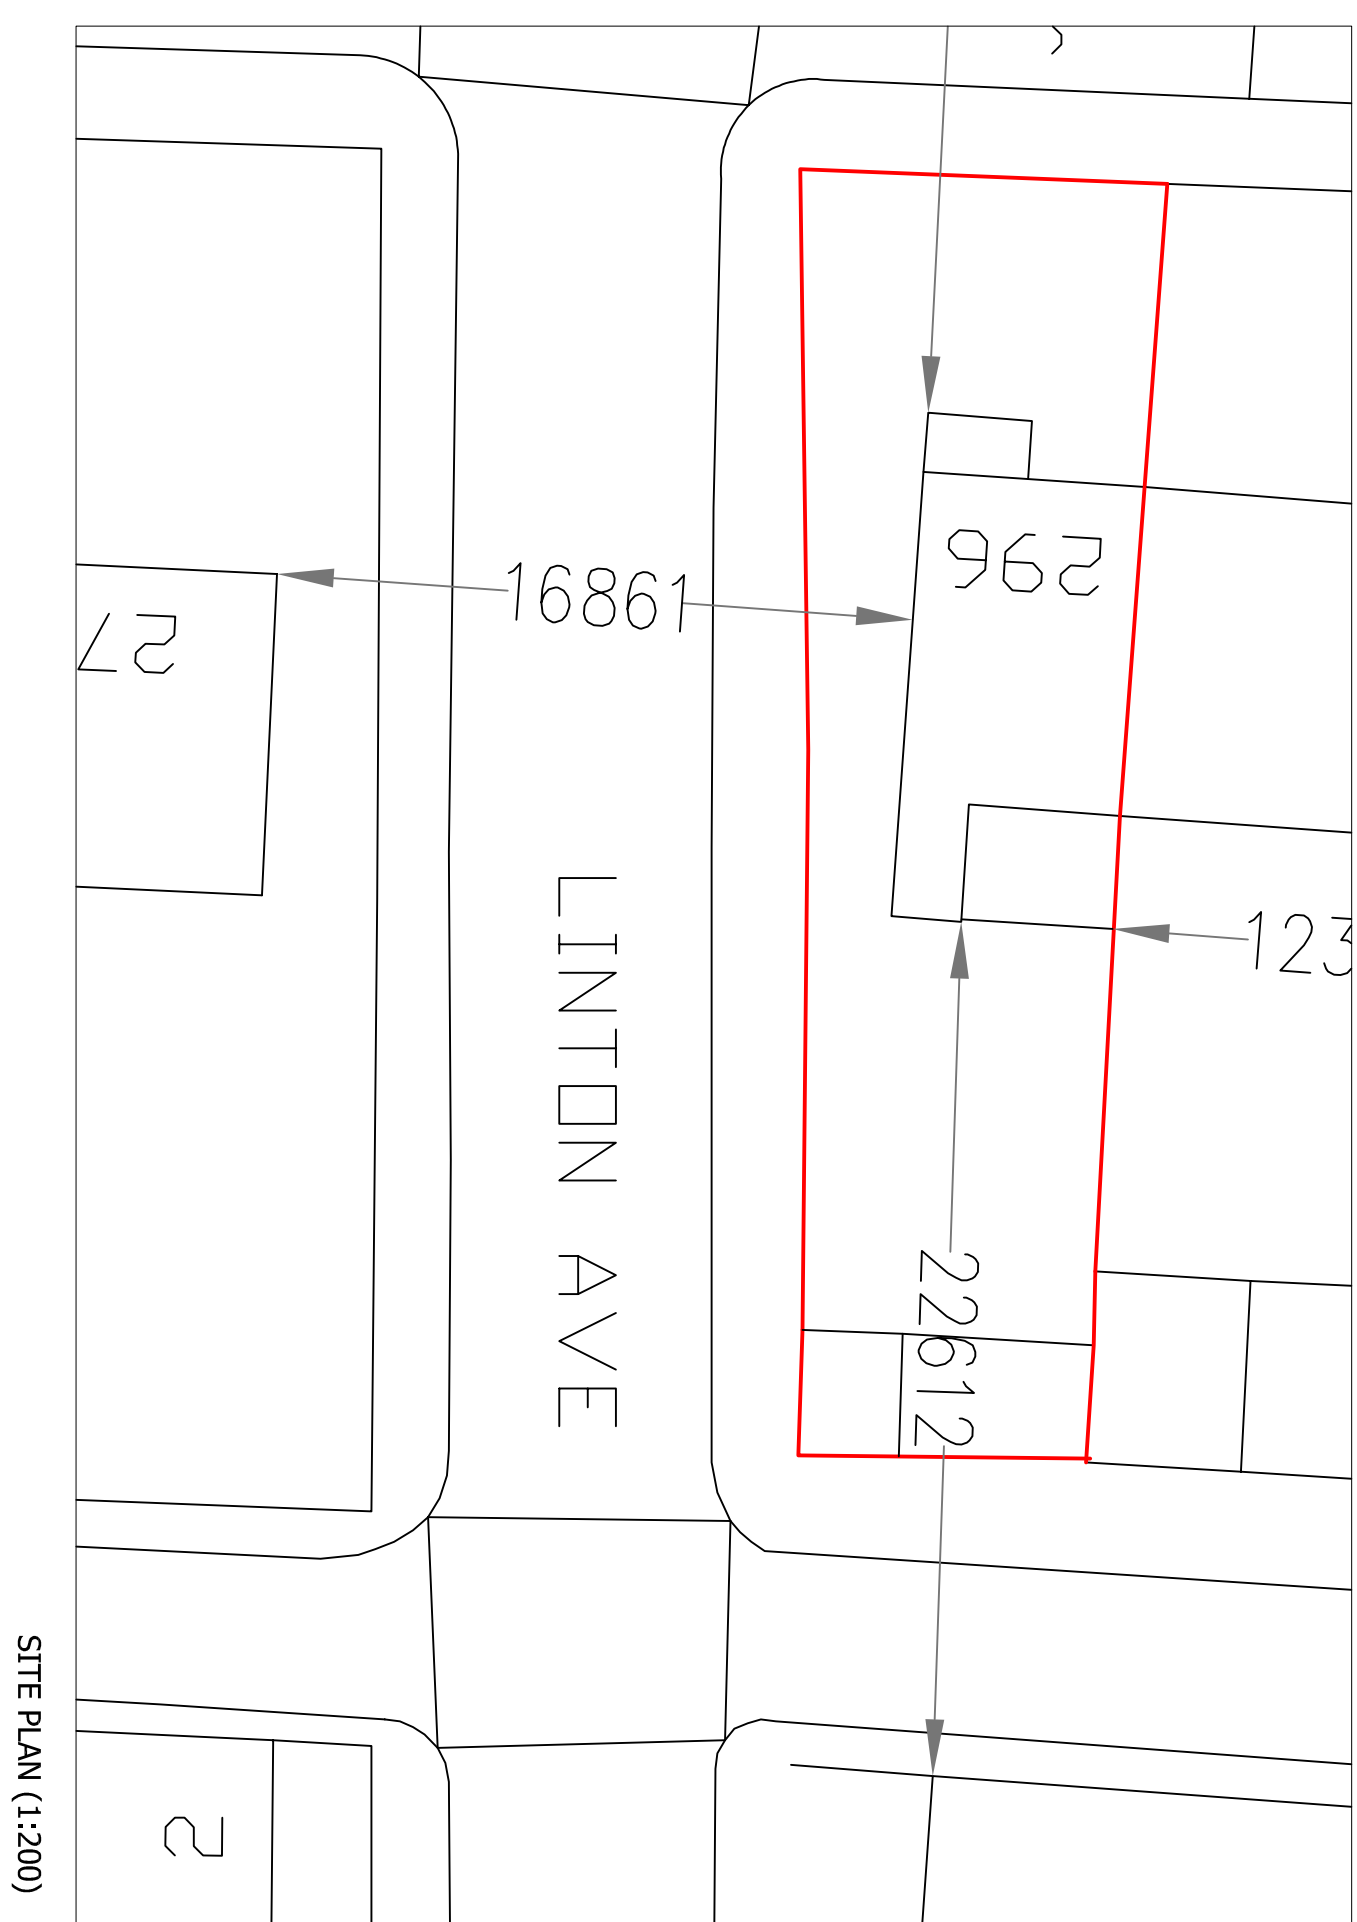
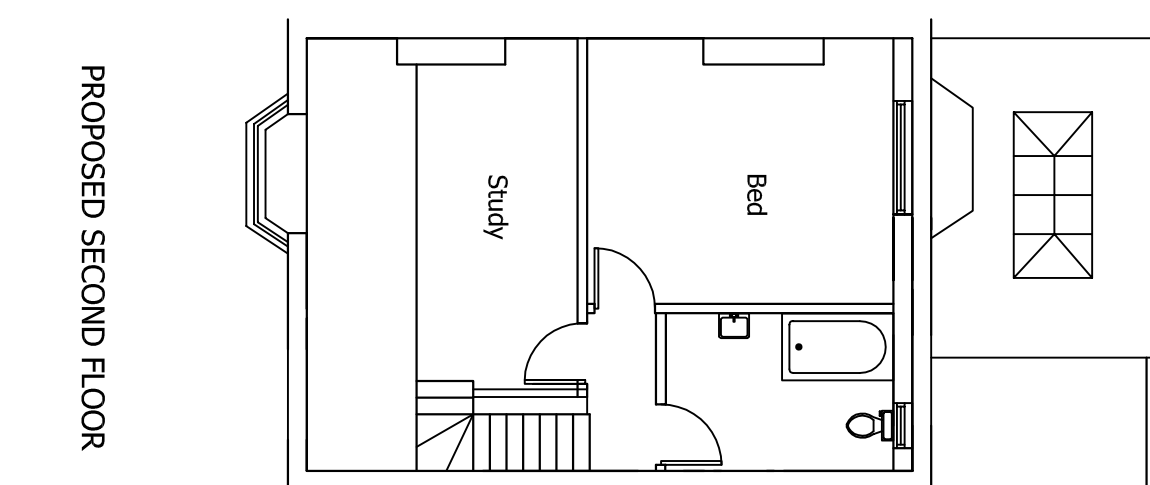
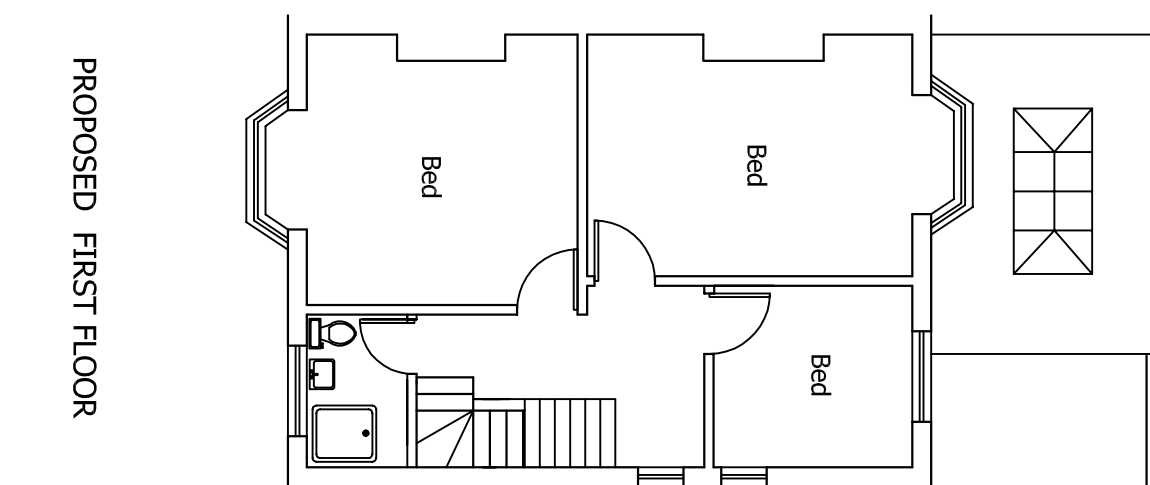
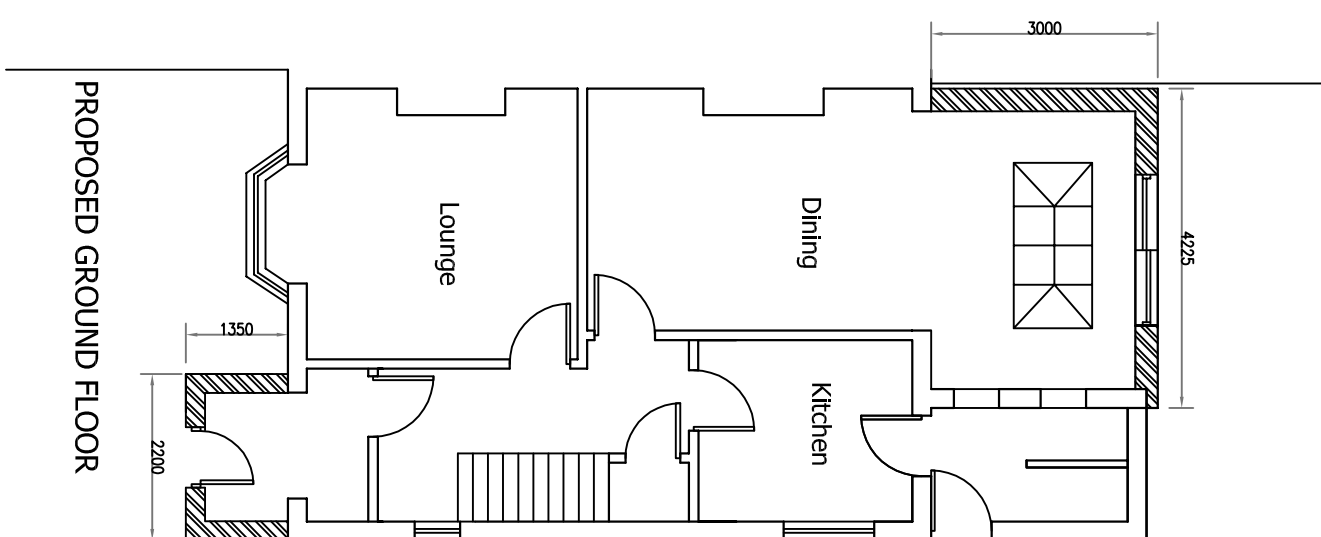
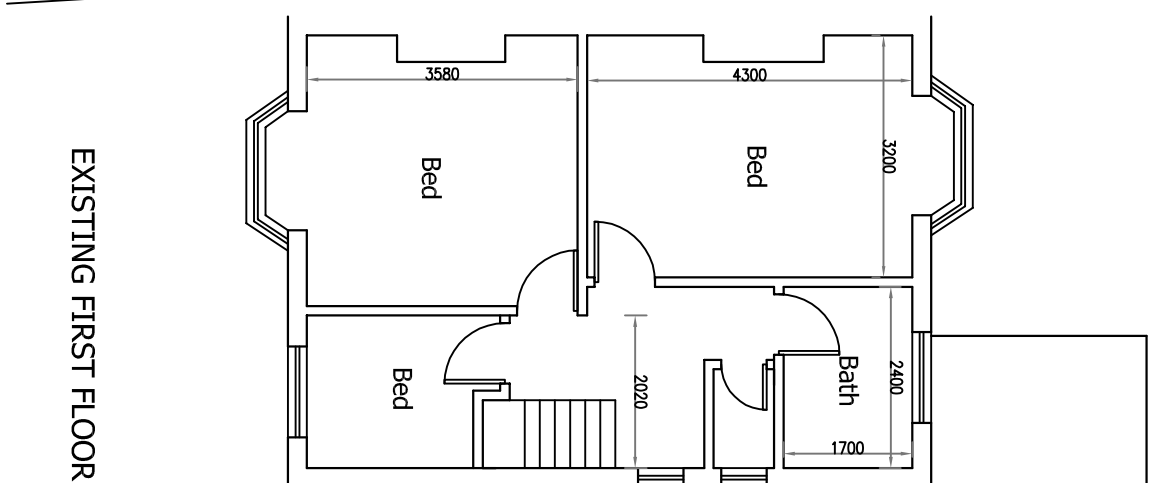
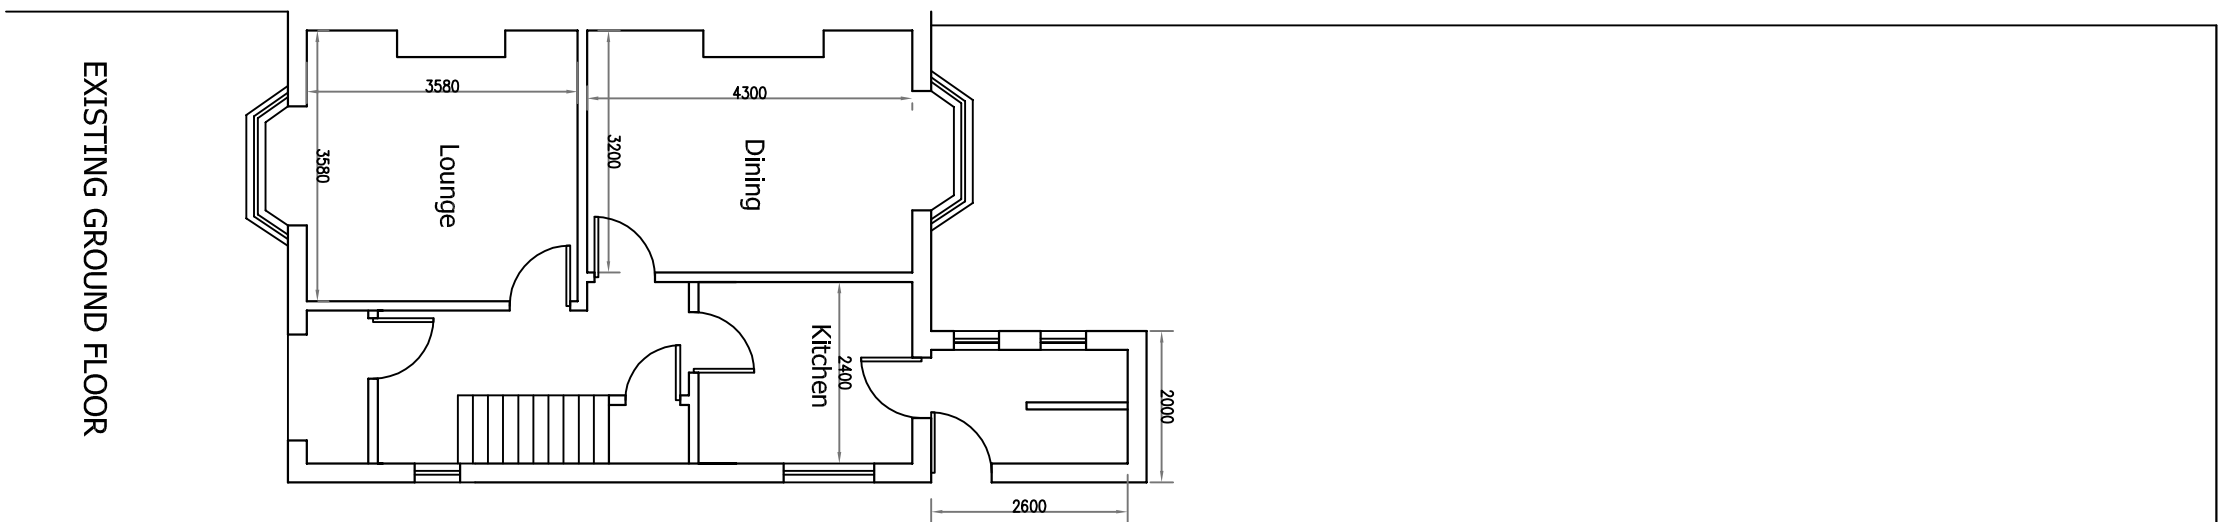
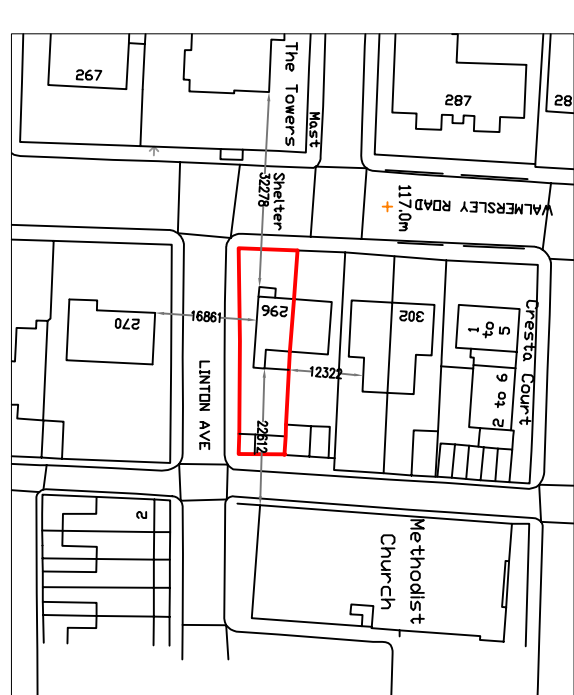




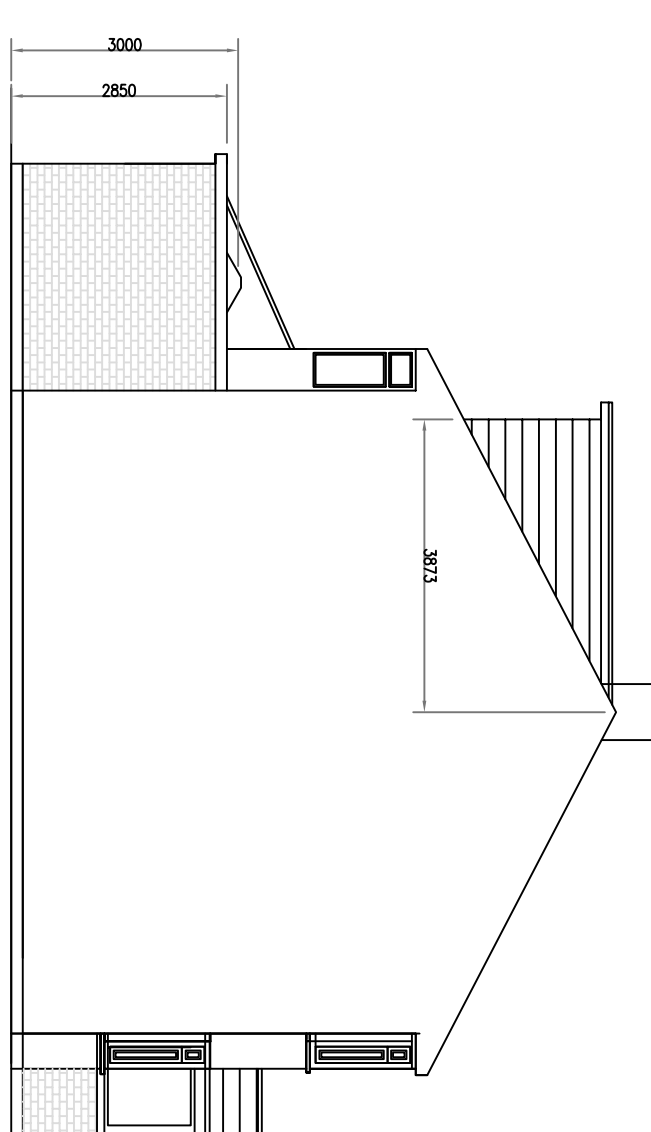
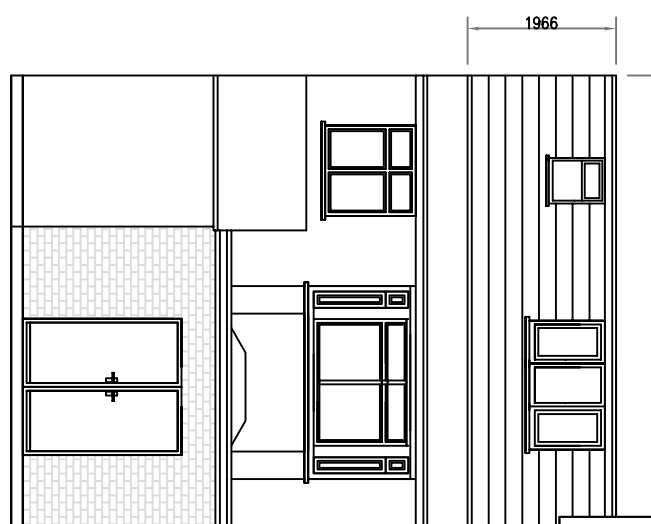
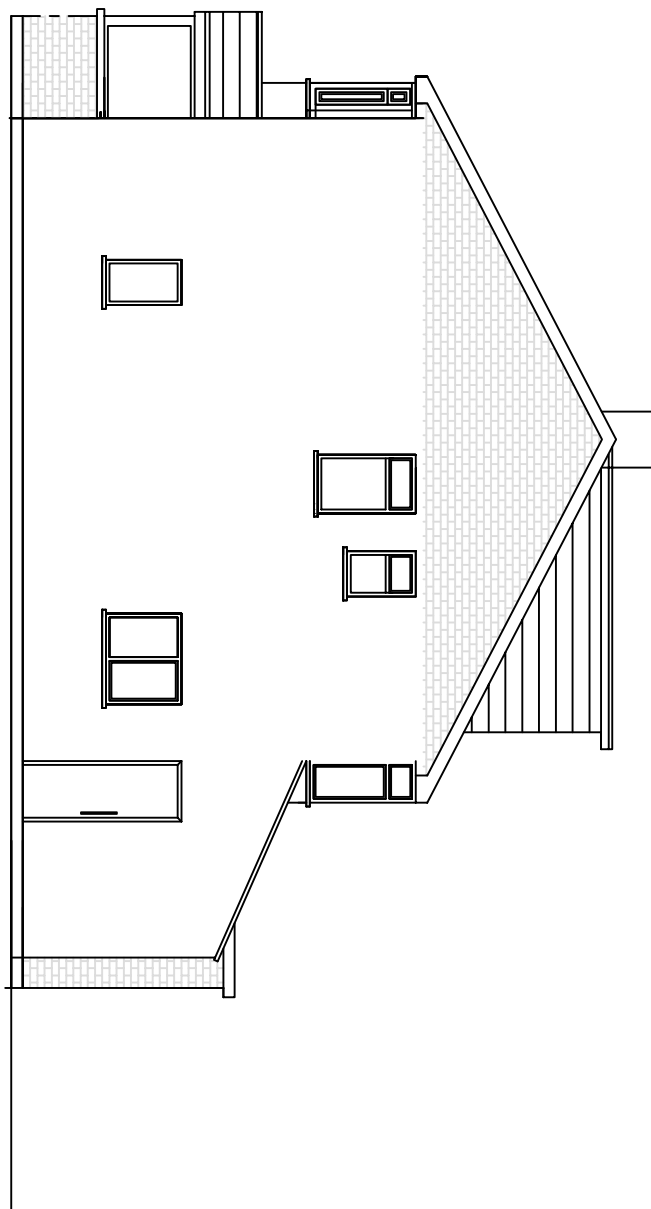
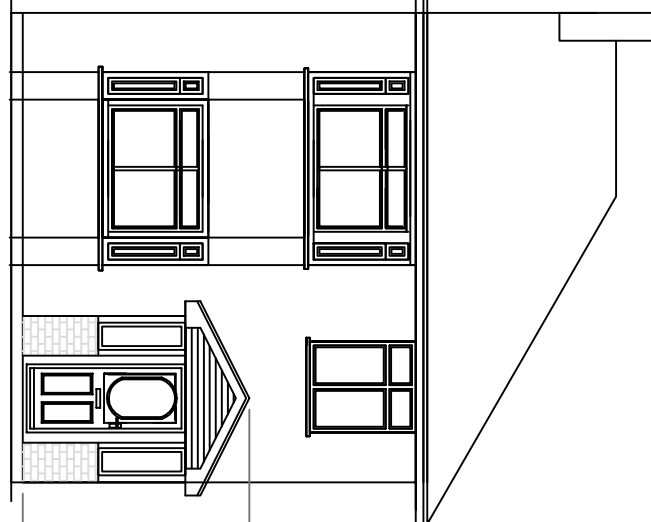
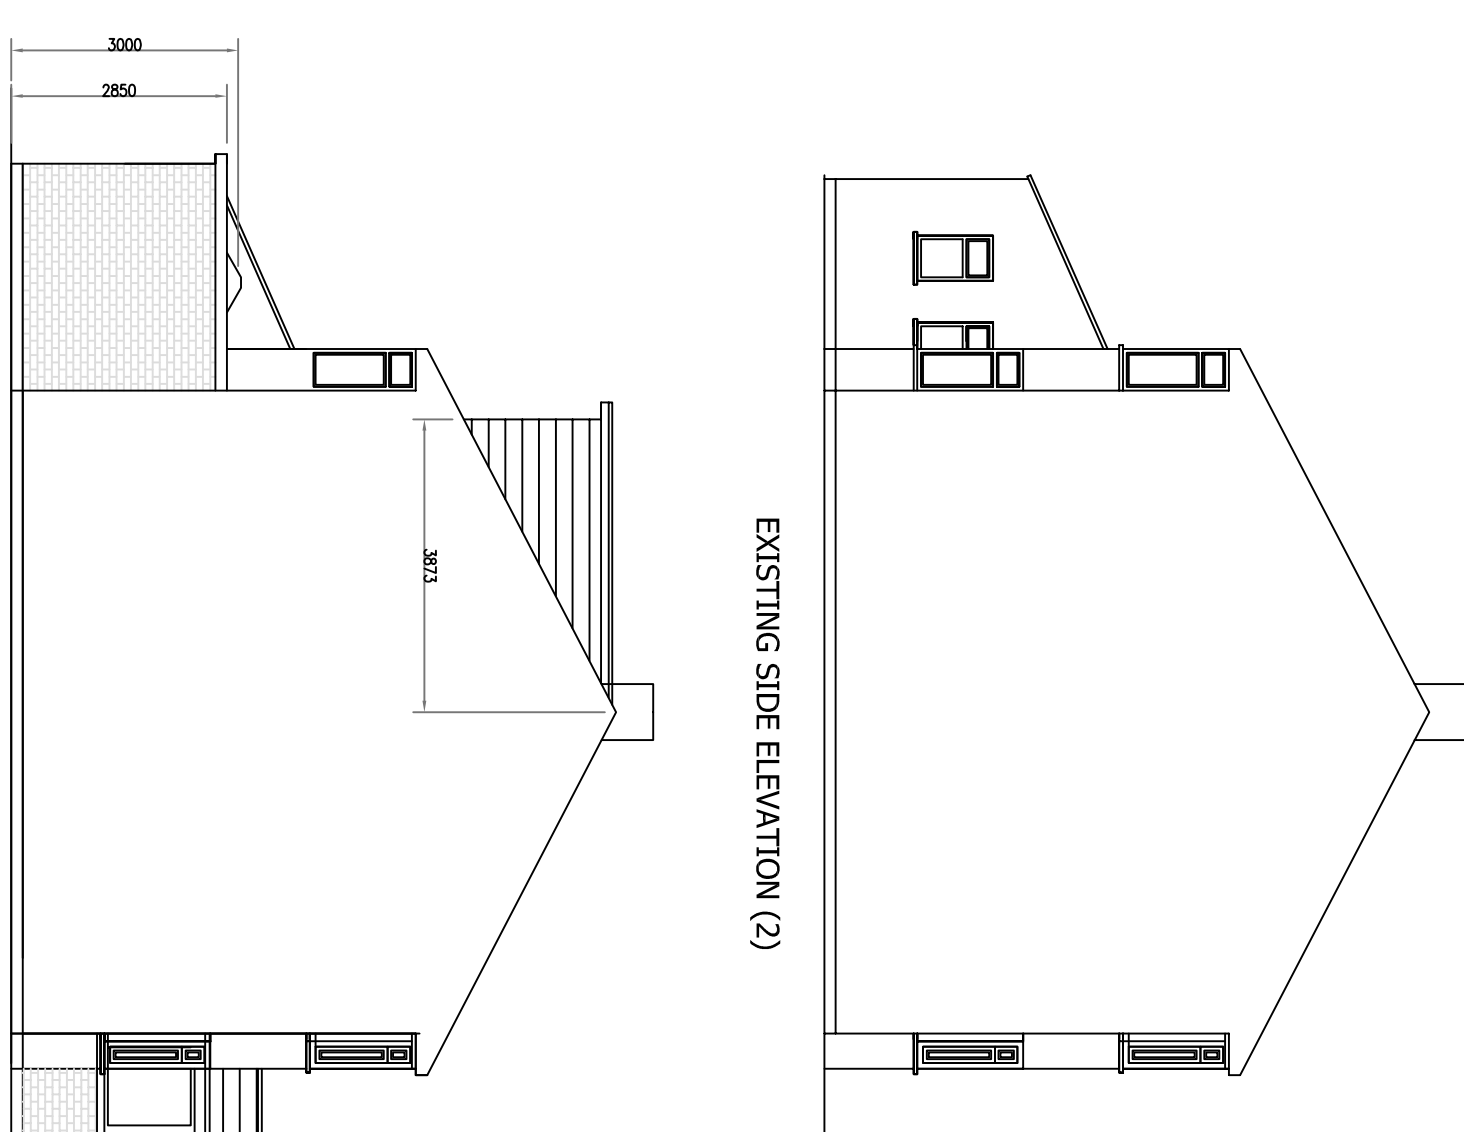
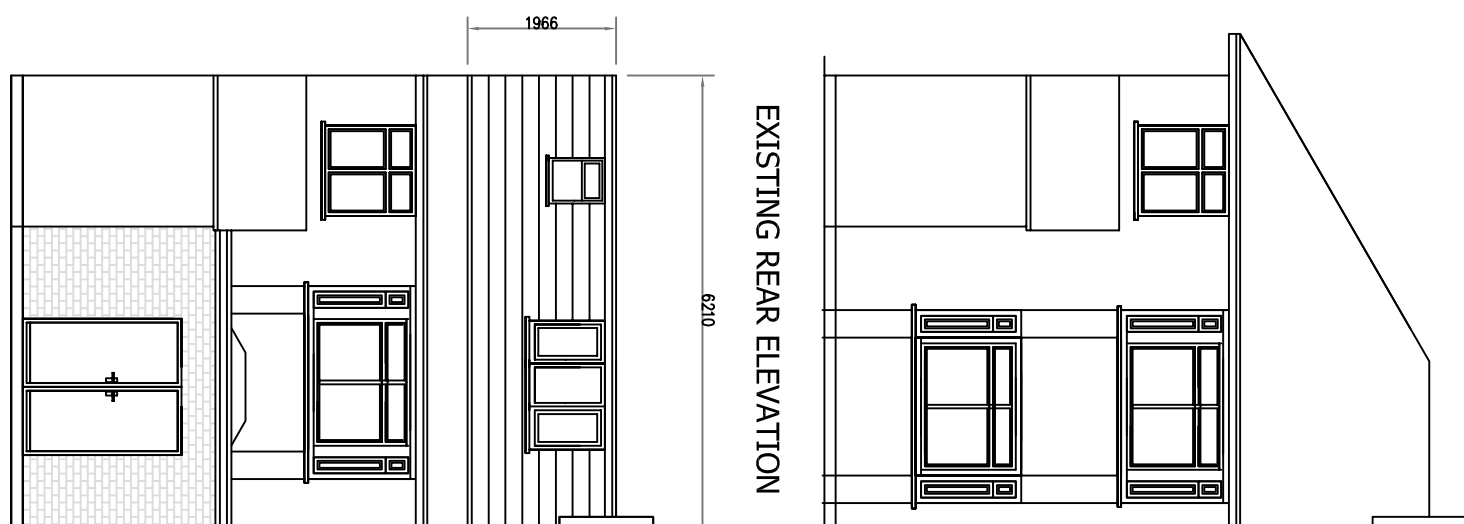
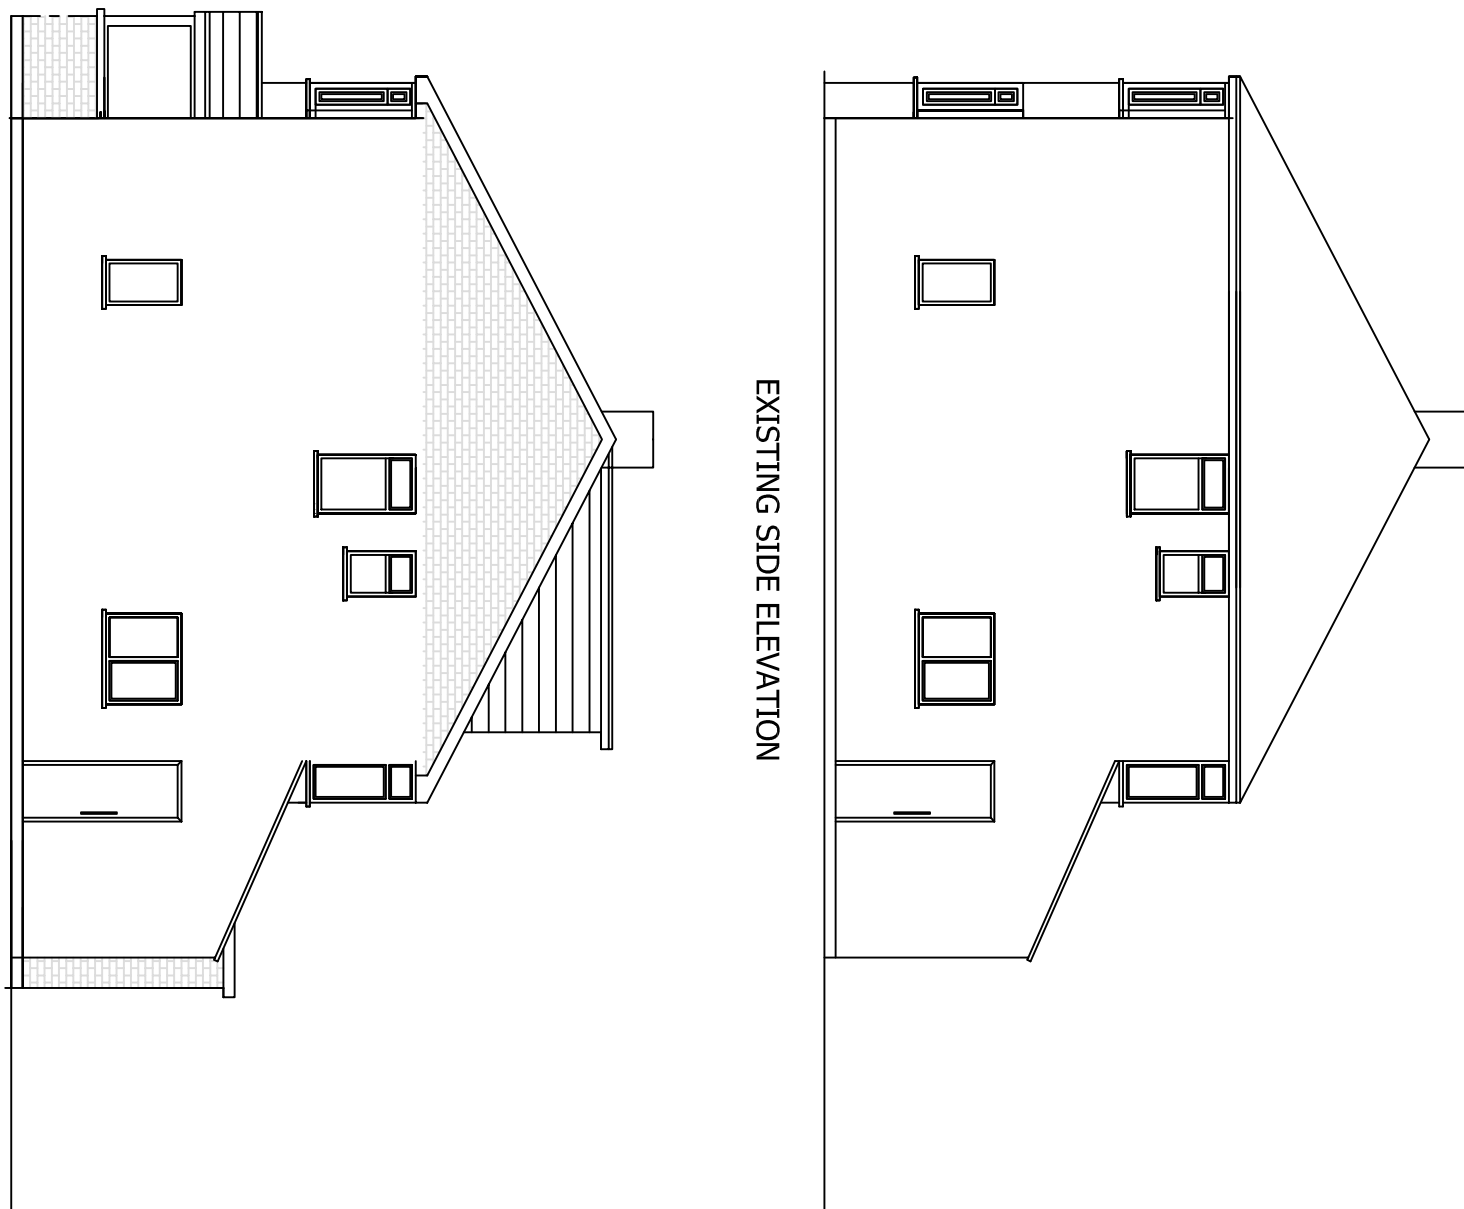
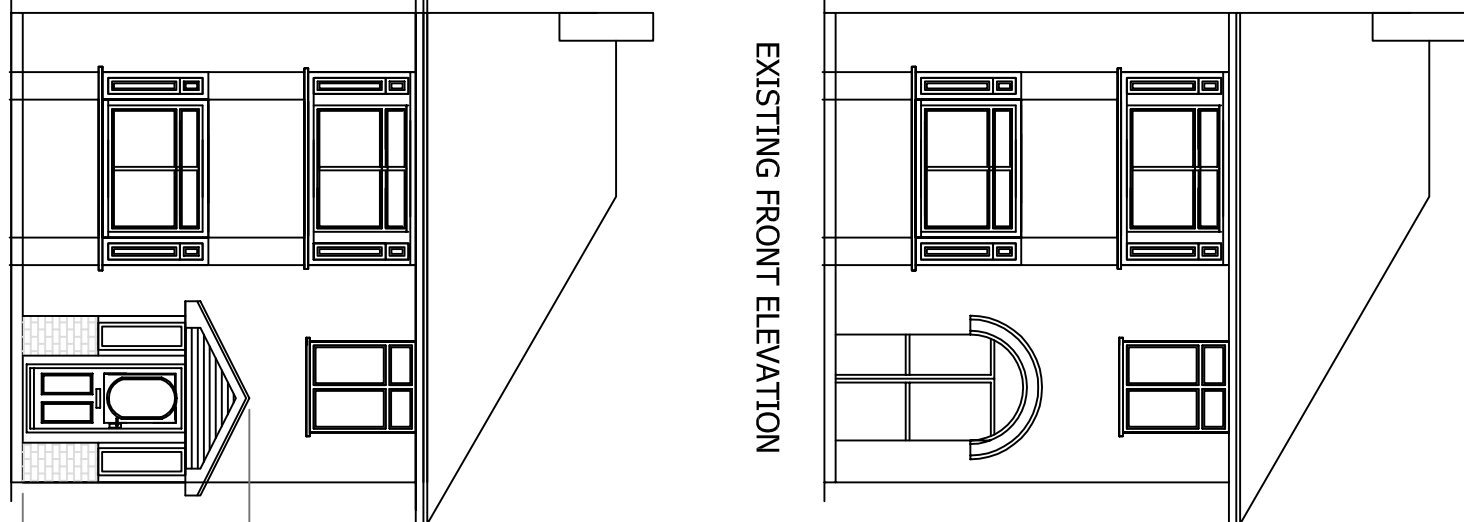
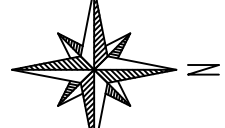
PERMITTED DEVELOPMENT

Rules:

- No extension beyond the plane of the existing roof slope of the principal elevation that fronts the highway
- No extension to be higher than the highest part of the roof
- Materials to be similar in appearance to the existing house
- No verandas, balconies or raised platforms
- Side-facing windows to be obscure-glazed, any opening to be 1.7m above the floor
- The property is not in a designated areas
- Roof extensions, to be set back, as far as practicable, at least 20cm from the original eaves



LOCATION PLAN (1:1250)
© Crown copyright and database rights 2022
Ordnance Survey 0100031673

[illegible]

This drawing is subject to copyright and is not to be reproduced in part or whole without approval.

Figured dimensions take precedence over scaled measurements from the drawing. All dimensions and drawings to be checked by Client and Contractor and discrepancies dealing with the Client prior to Building Regulations approval.

The whole of the works to comply with Planning Approval & Conditions and current Building Regulations. No work to commence without Planning & Building Regulations approval.

The client must ensure the project complies with the Construction Design and Management Regulations 2015

The Client should ensure consent from any landowner or interested party is obtained, as well as compliance with any Party Wall Act 1996

Notes

RAD

The White House,
42-44 Chorley New Road,
Bolton

BL1 4AF

Tel: 01

BL1 4AF

Fax: 01204 21411

Mob: 07790 361100
Email: info@radeci



Project

296 WALMERSLEY RD
BURY
BL9 6NH



Client
MR. S. IQBAL

Drawn

FEBRUARY 2022


