
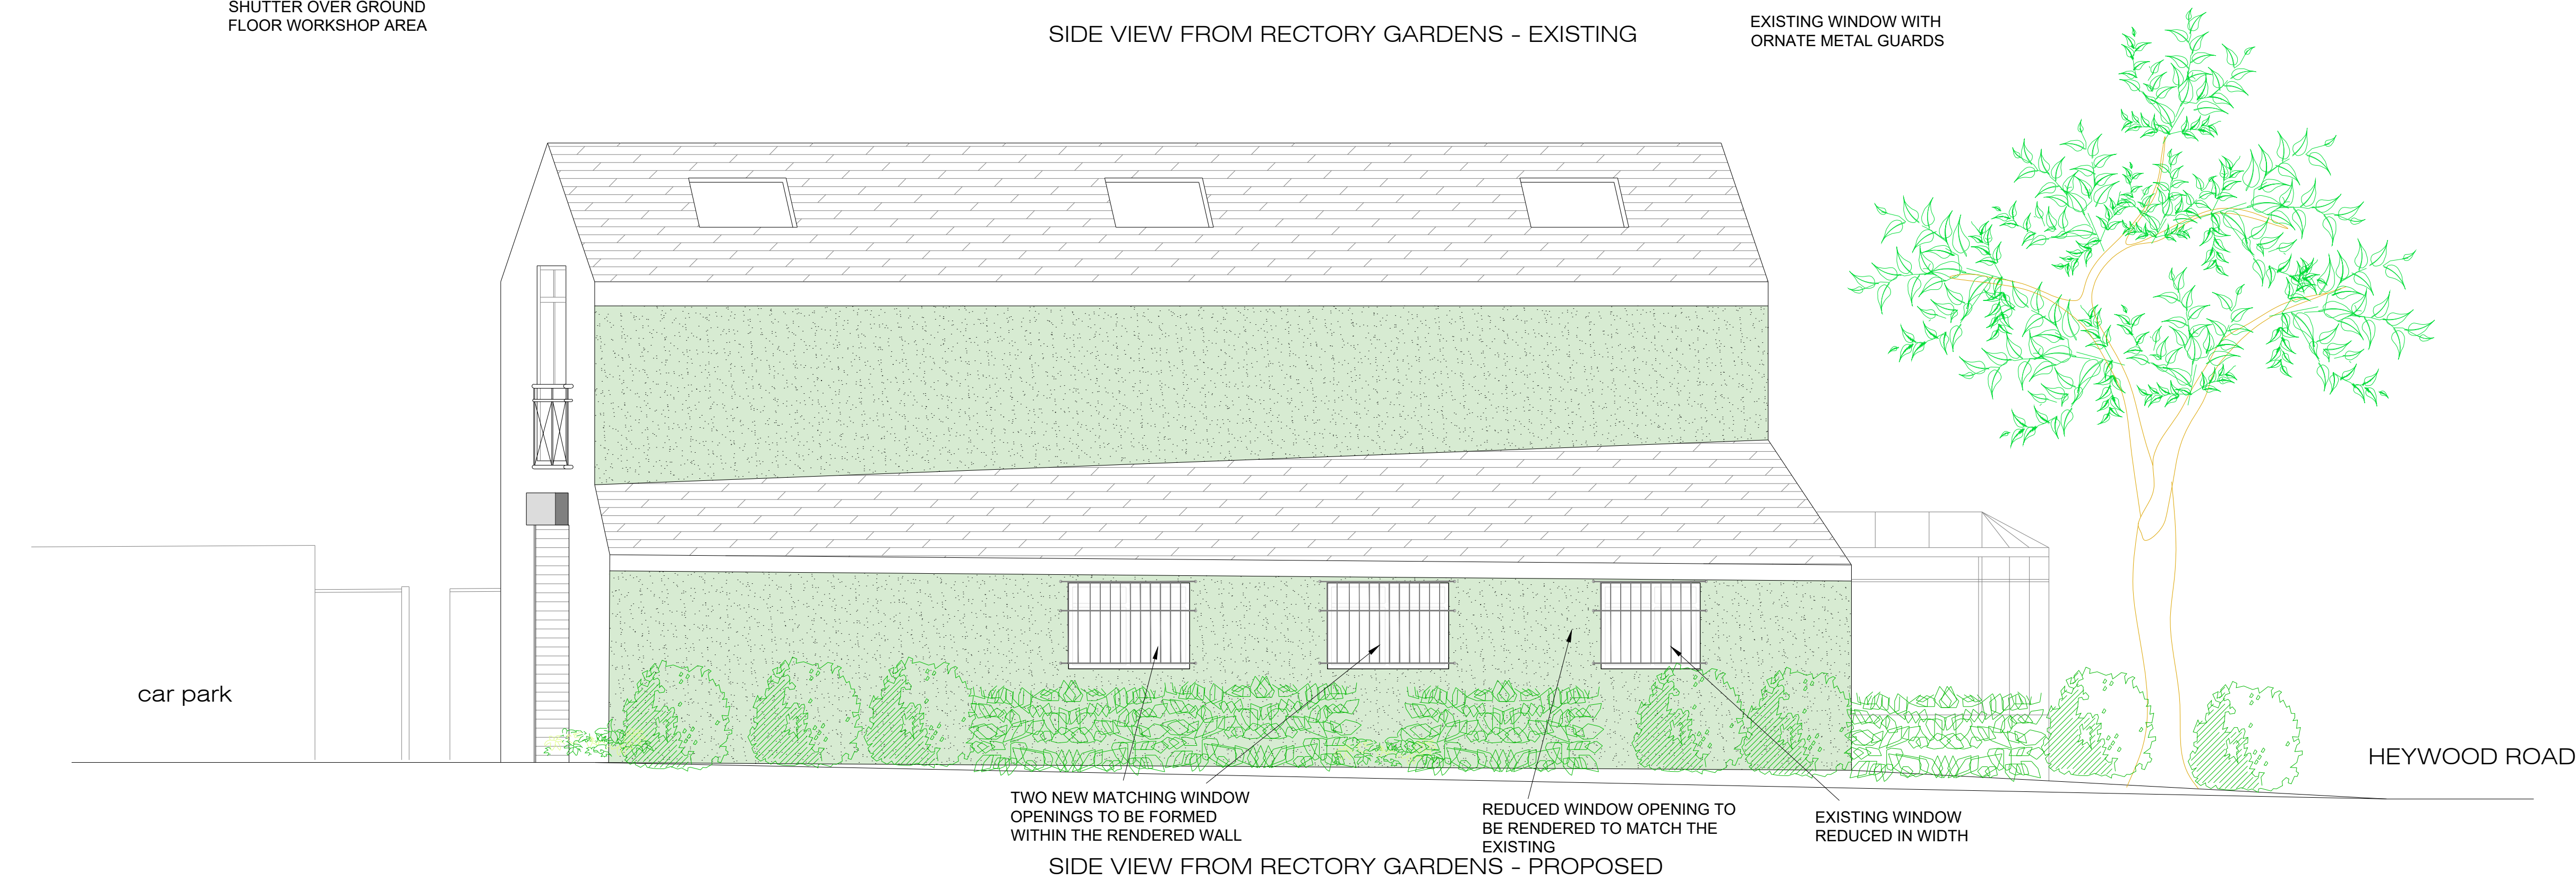


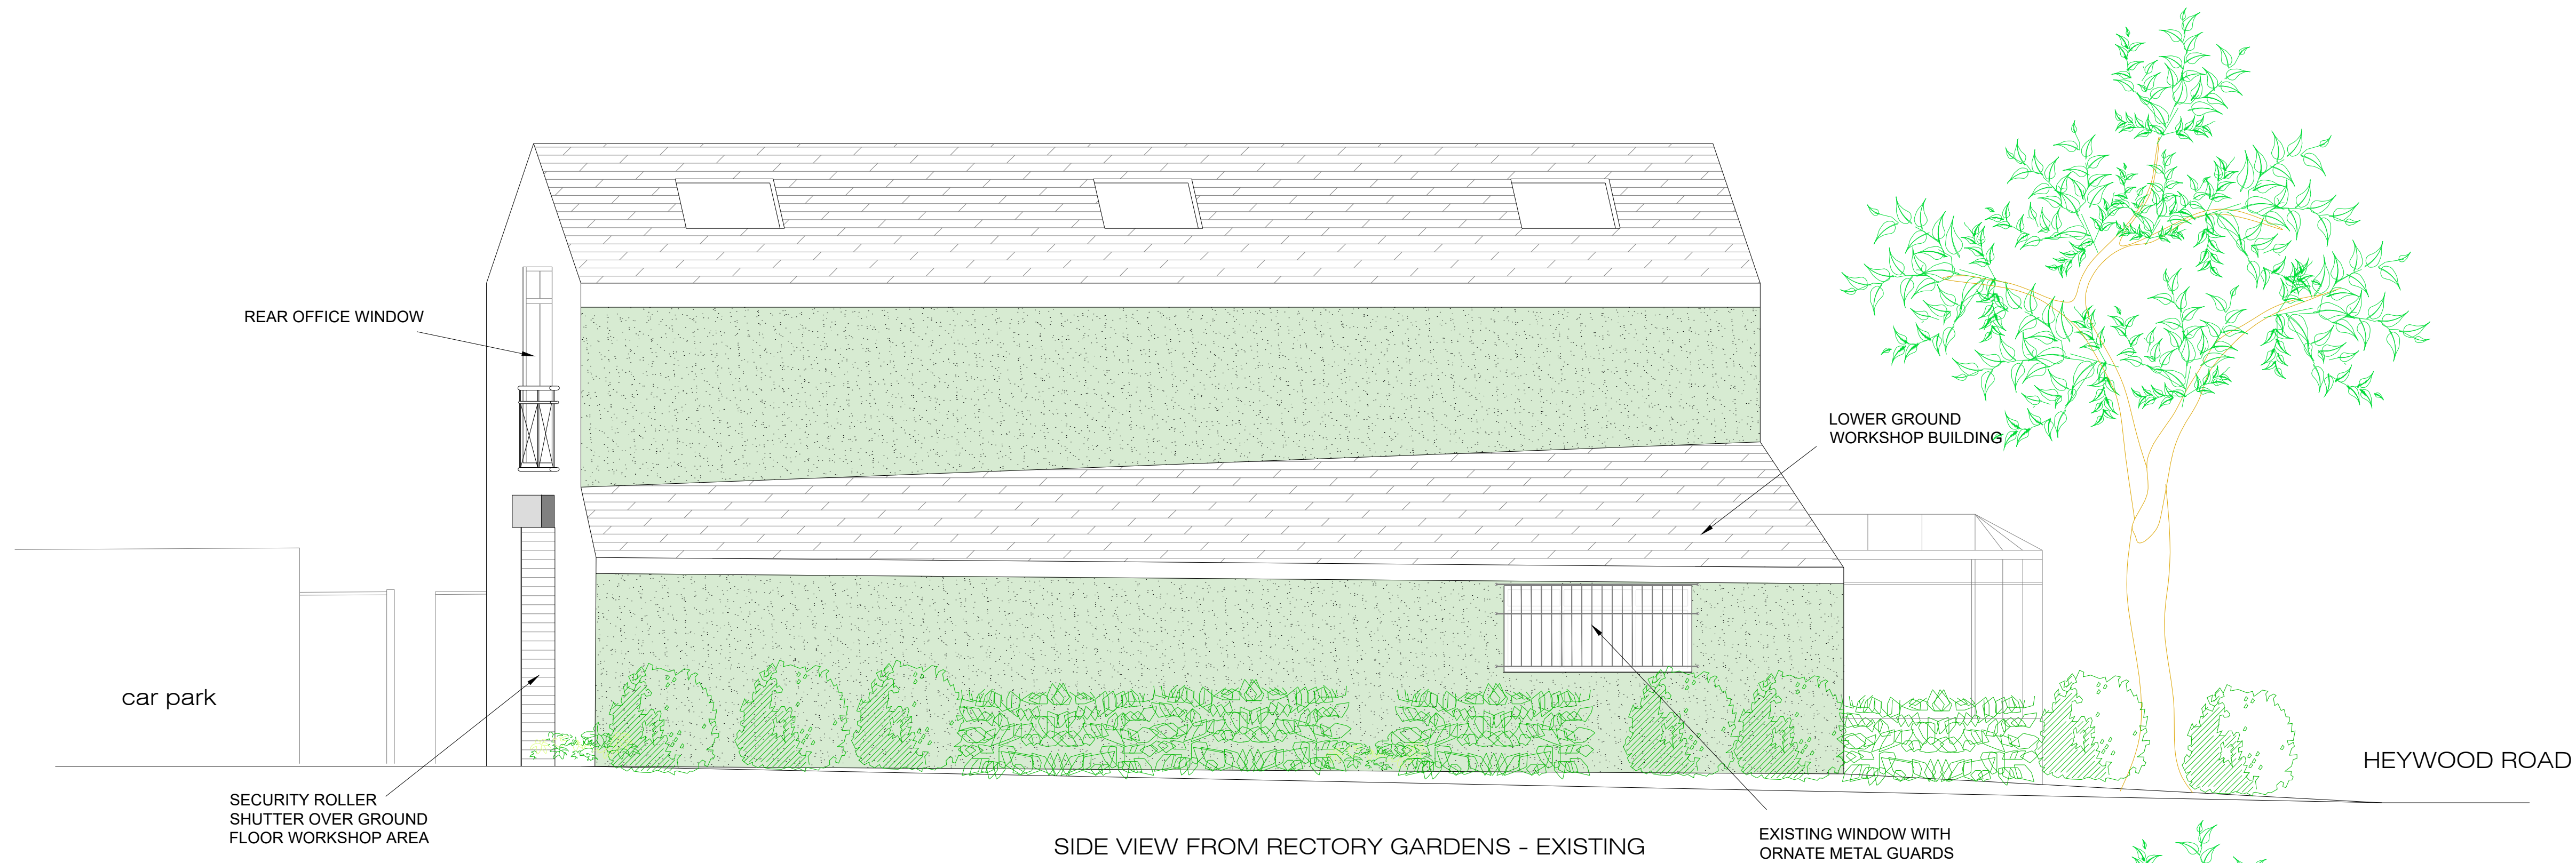

GENERAL NOTES
1. THIS DRAWING AND THE INFORMATION CONTAINED IS CONFIDENTIAL AND IS THE PROPERTY OF CRANLEIGH DESIGN CONSULTANTS LTD. IT IS ISSUED ON THE CONDITION THAT IT SHALL NOT BE REPRODUCED, COPIED OR PASSED TO THIRD PARTIES WITHOUT THE WRITTEN APPROVAL OF CRANLEIGH DESIGN CONSULTANTS LTD.
2. ALL DISCREPANCIES FOUND ON SITE SHALL BE BROUGHT TO THE IMMEDIATE ATTENTION OF THE ENGINEER.

NO.	DATE	REVISIONS	CK. BY

CLIENT	TLC BUILDING CONTRACTORS LIMITED
PROJECT	PHOENIX BUILDINGS, HEYWOOD ROAD, PRESTWICH, M25 1FN
	SIDE ELEVATIONS EXISTING AND PROPOSED

DRAWN BY:	
SCALE	1:50 A1
DATE	
CHECKED	

Cranleigh Design Consultants Ltd
Civil & Structural Engineers • Project Management • Domestic & Commercial
Unit A First Floor, 197 - 201 Cross Street, Sale, Manchester, M33 7JH
Tel. 0161 710 3173 E-mail. info@cranleighdc.com

DRAWING NO.
W2027

05