


SPECIFICATIONS

Built up face illuminated letters
Letters to be mechanically fixed to 40 x 40mm box section rails. Rails to be mechanically fixed to existing window mullions.
2mm aluminium returns, painted RAL 9005
10mm Opal acrylic front faces, illuminated by internally mounted LEDs
Digitally printed vinyl applied to tagline, with green fade and text

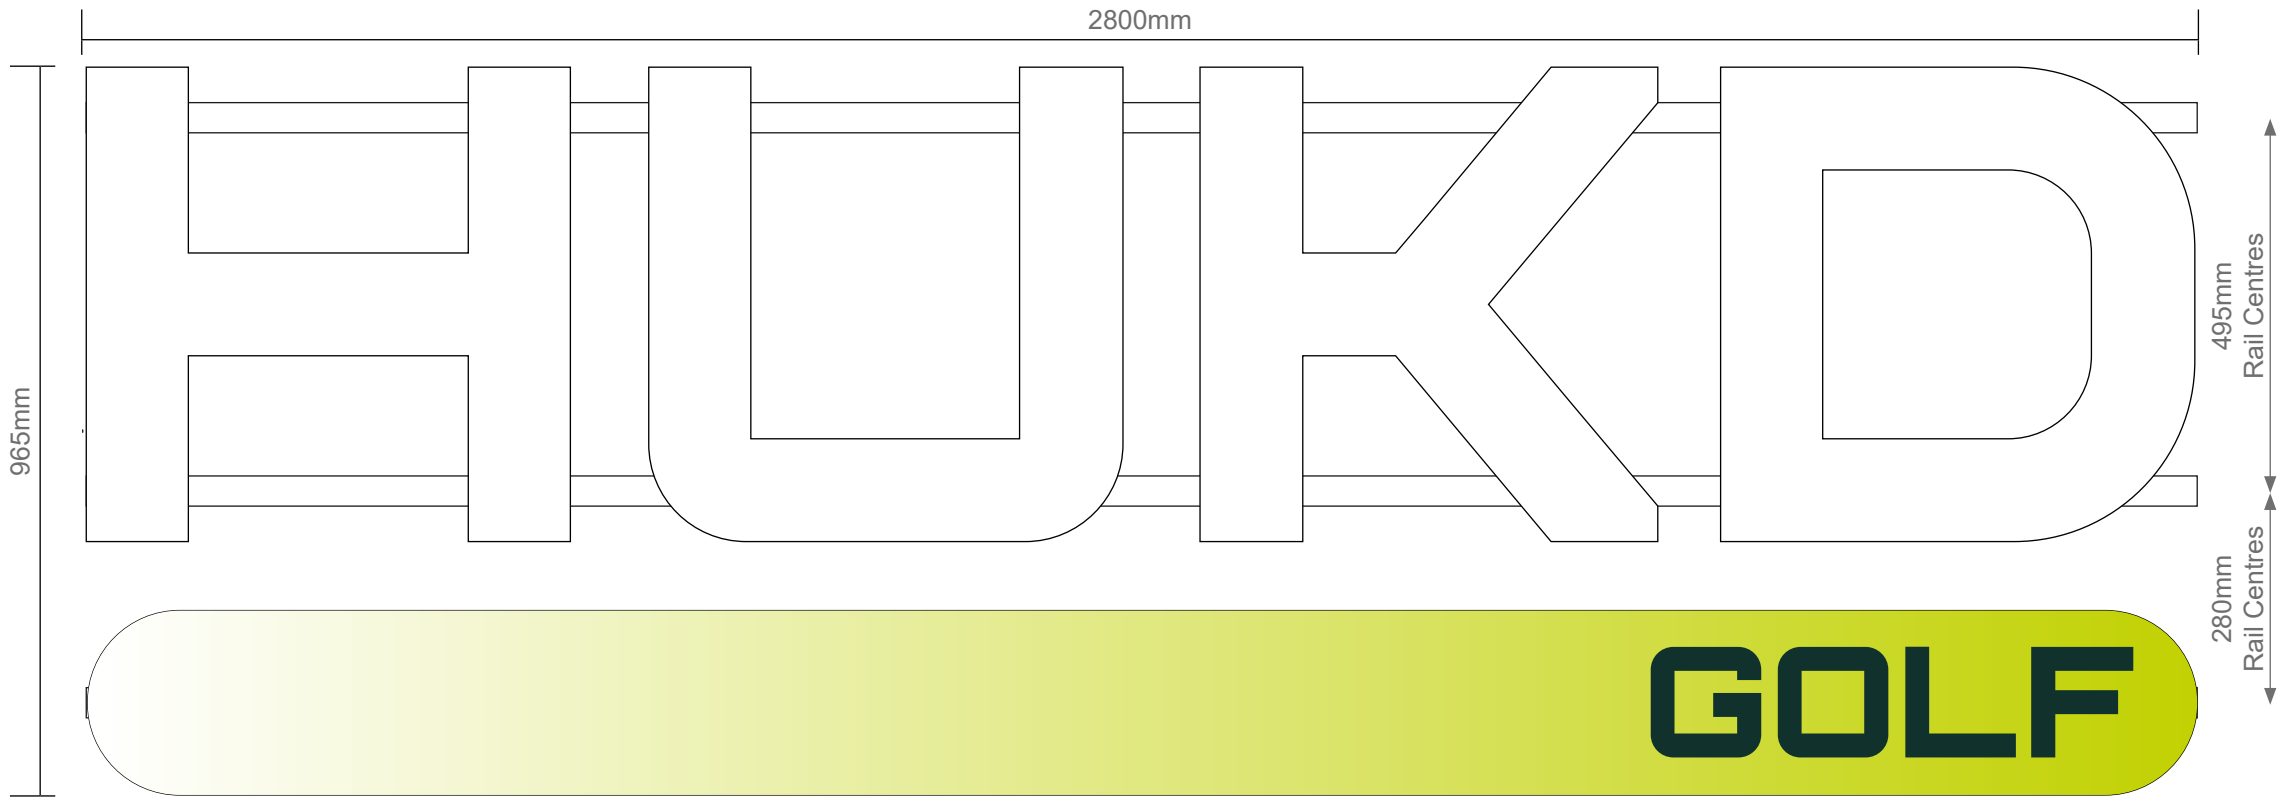

Sign 3
Scale 1:10
Quantity x1

- Built up illuminated letters, mechanically fixed to frame;
- 0.9mm thick stainless steel soldered construction letters. Painted RAL 9005
 - 2mm thick aluminium letter back. LEDs mounted to back tray
 - 5mm thick opal 050 acrylic with rebates to sit over returns. Flame polished edges. Acrylic bonded and mechanically fixed into returns

Letters mechanically fixed to 40 x 40mm aluminium box section rails. Rails to be painted, colour to be confirmed. Rails to be mechanically fixed to existing window mullions

Section
Scale 1:10

