



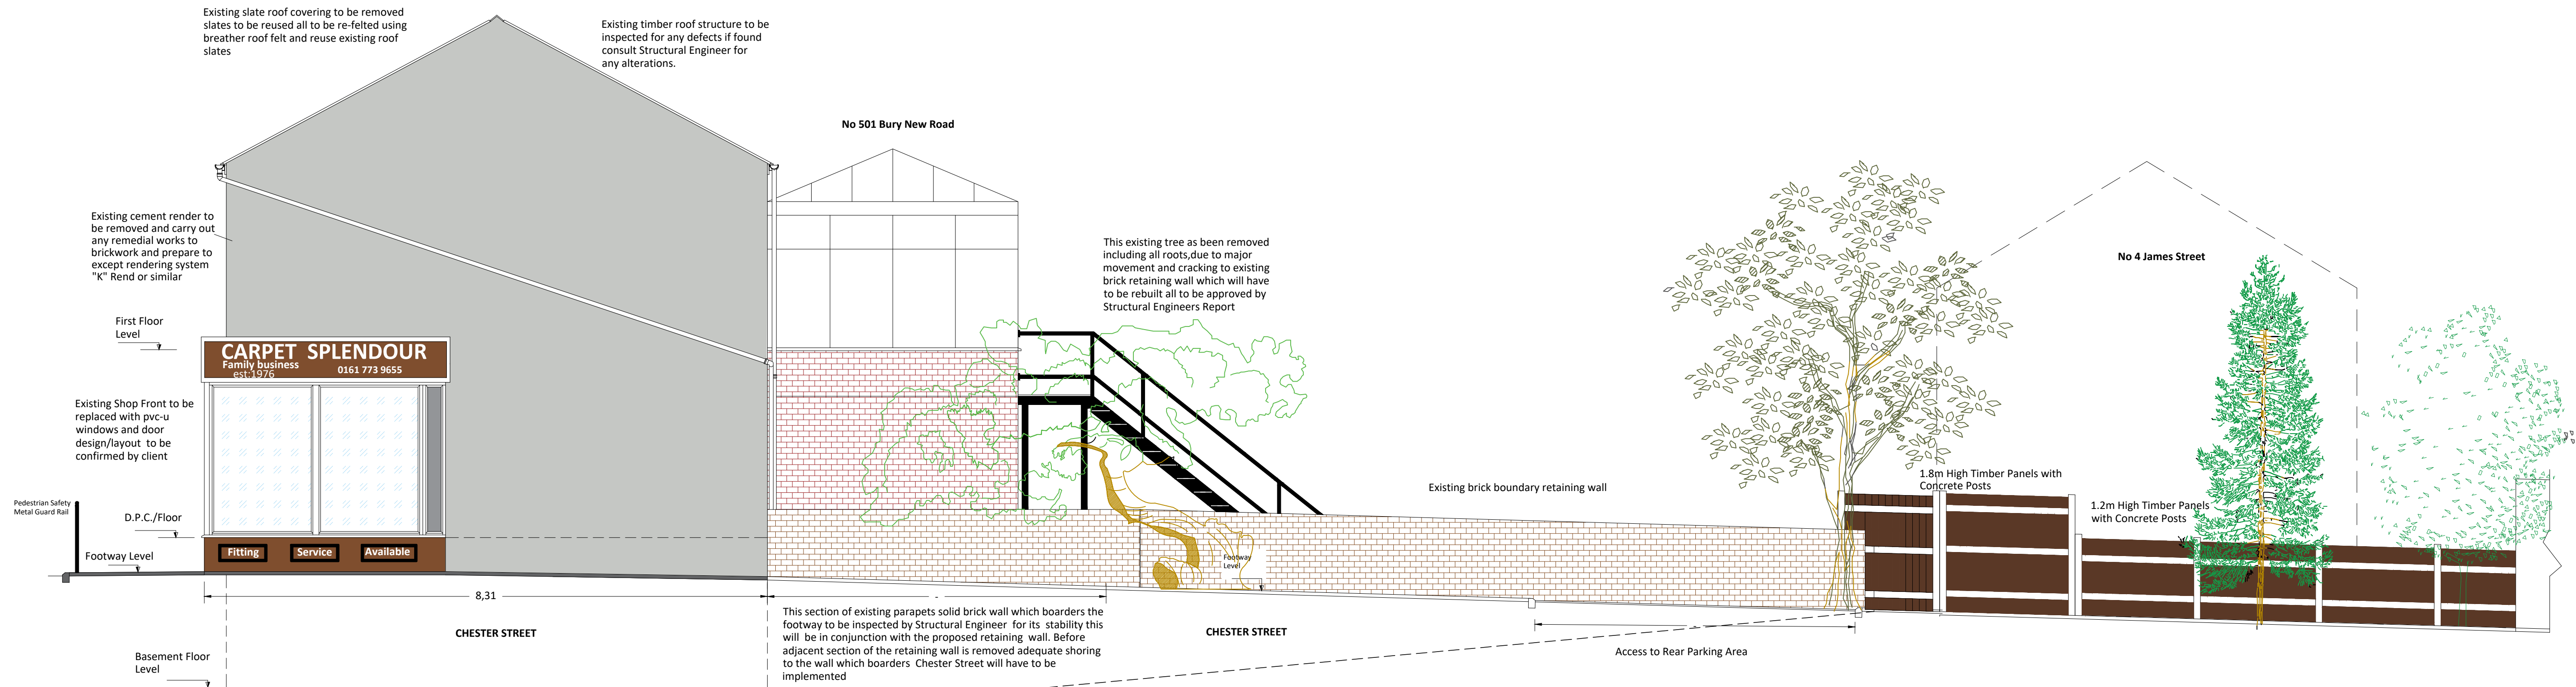


Existing Side Street View

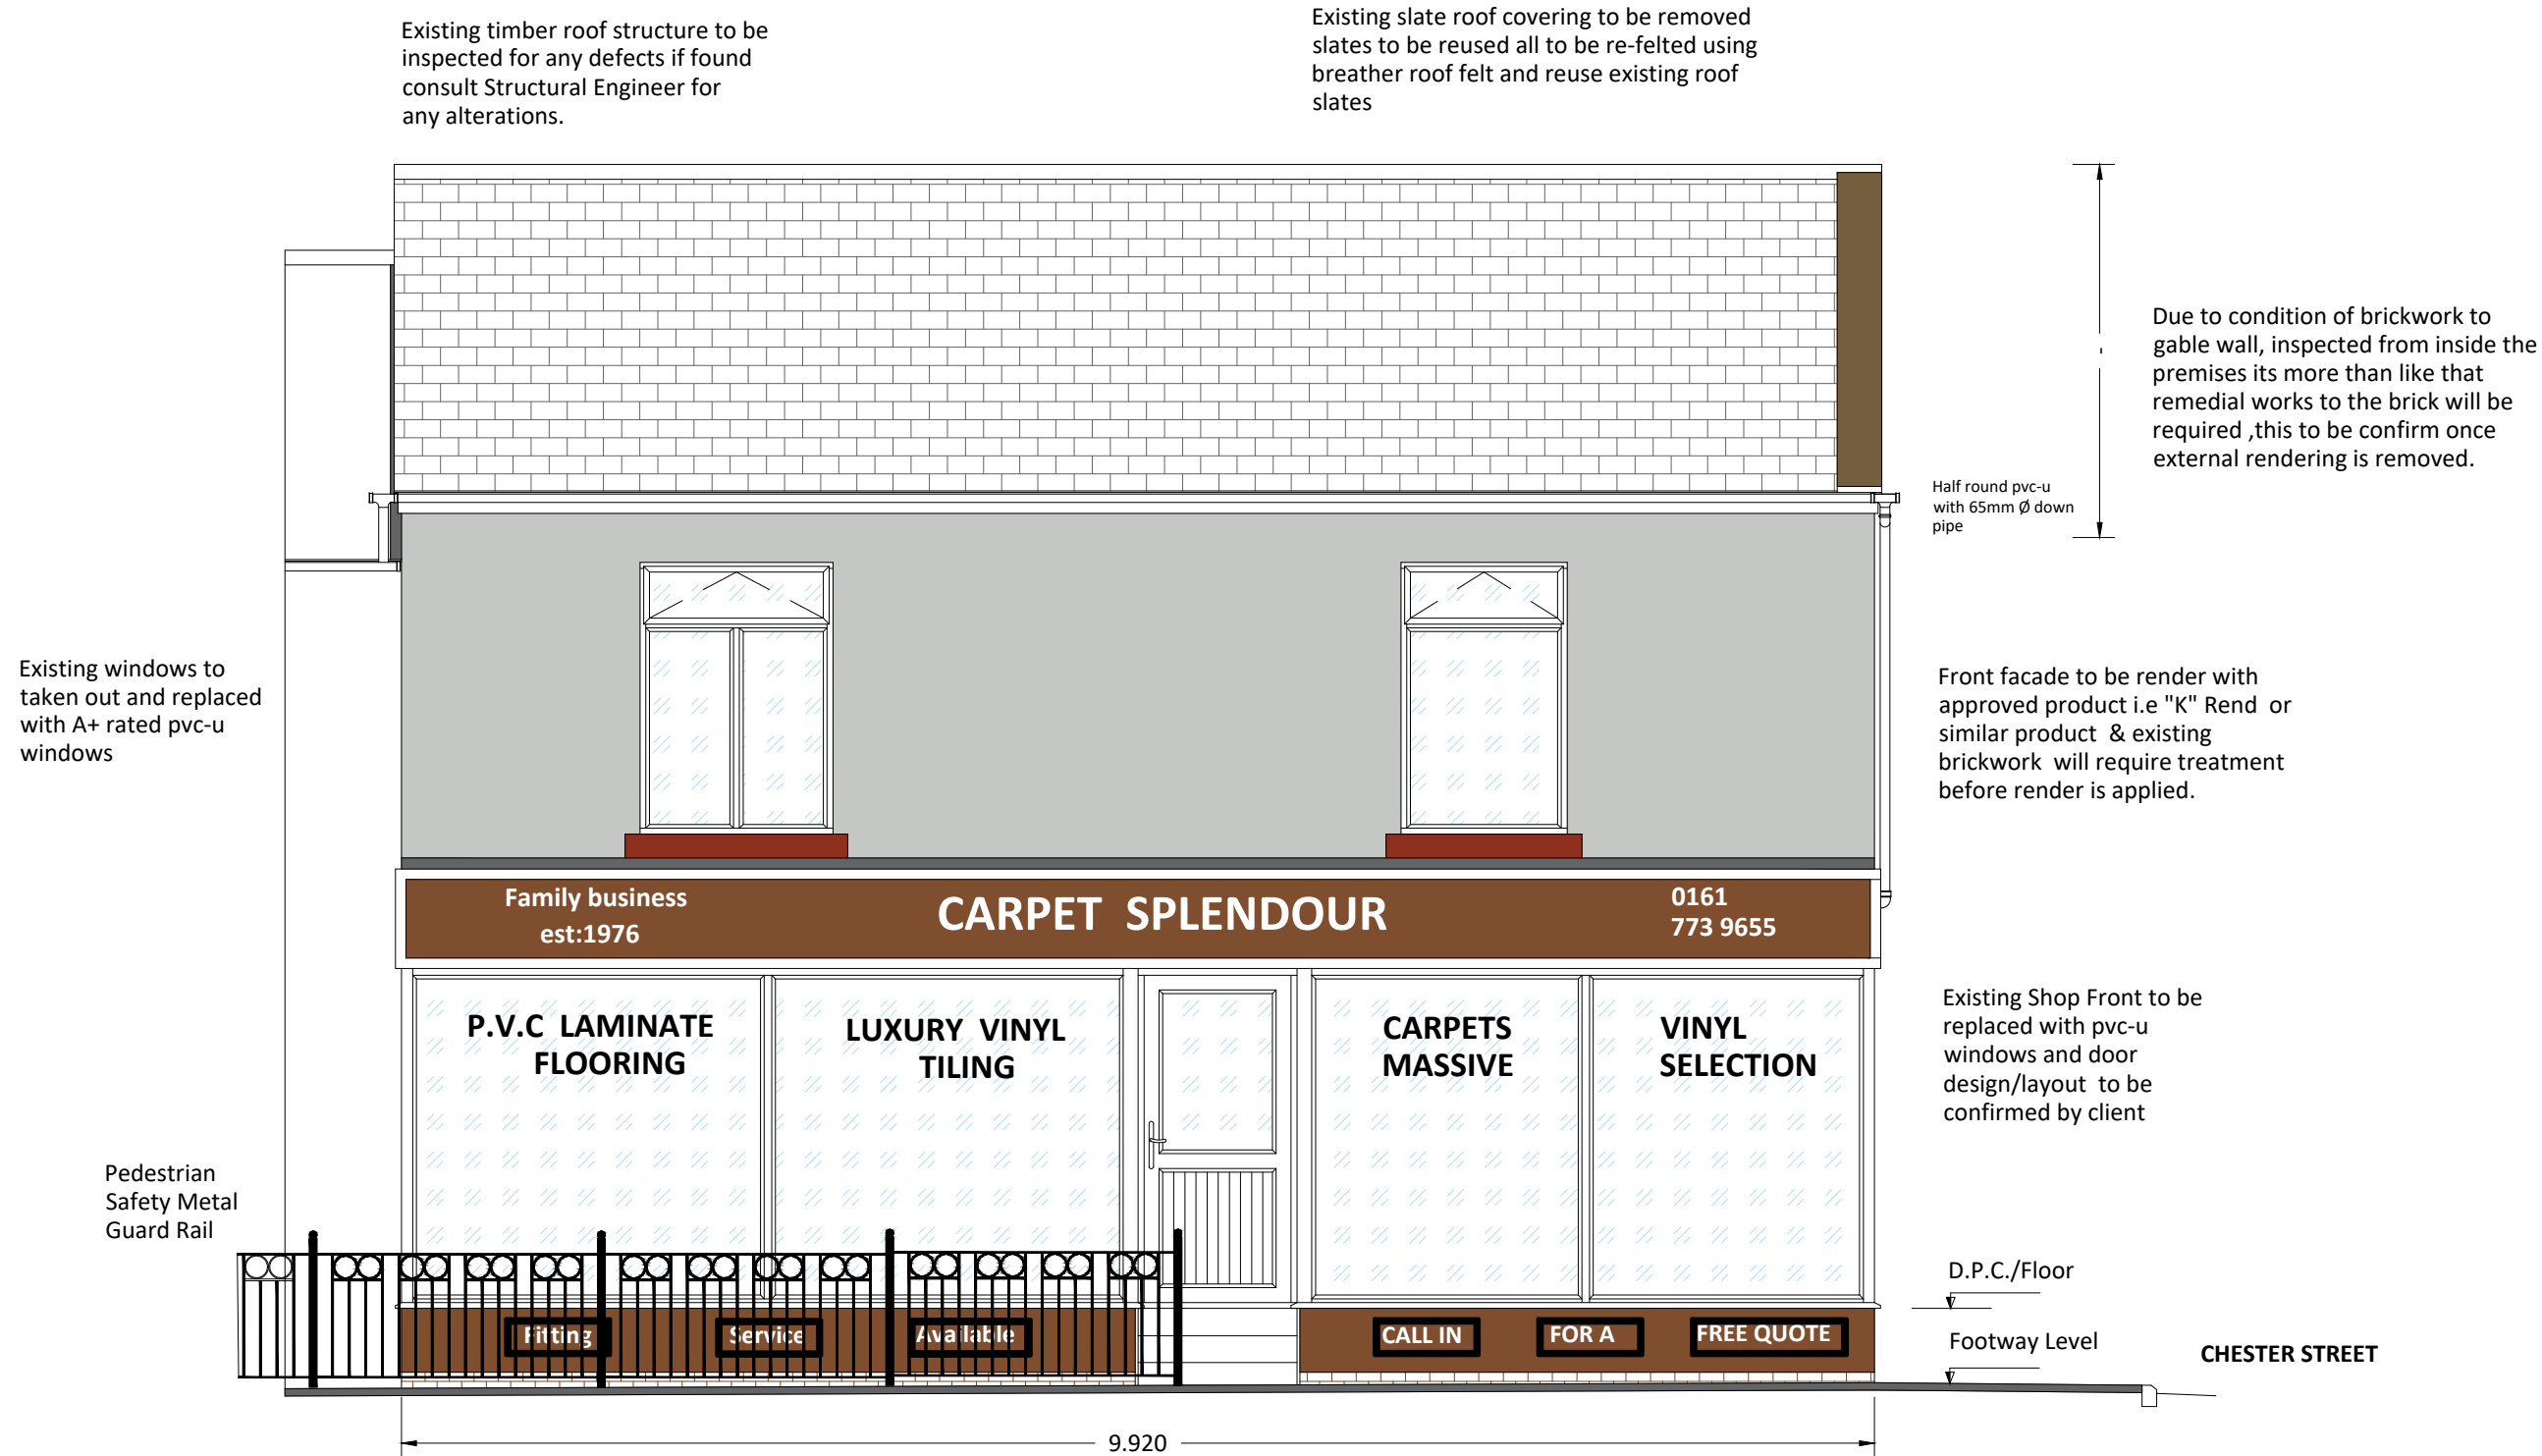

Existing Front Street View

Scale Bar : 1:50

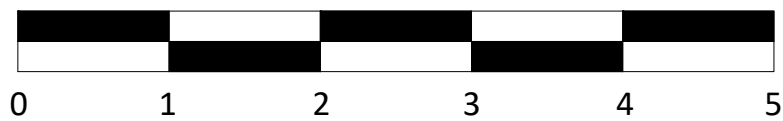

D.P.Bertram
Building & Planning Solutions

15 Willow Drive, Charnock Richard,
Chorley , Lancashire. PR7 5NL
T:- 01257 793222 M:- 07751 324431 ,
E-mail bertypat@yahoo.co.uk

Client:- Normie & Co
40Bury Old Road,
Whitefield,
Manchester. M45 6TL

Project:-
Proposal: Change Existing Front Shop
Window Frames and Re-Locating of Main
Entrance Door & Advertisement Signs to
the Premises at 503 & 508 Bury New Road,
Prestwich,Manchester,M25 1AD

Drawing Title :-

Existing Elevations

Scale :- 1:50(A1)	Drawn By :- DPB	Date :- Jan 2022
-----------------------------	---------------------------	----------------------------

Drawing No :- DPB/ DN /22 /20	Rev No :-
---	------------------