
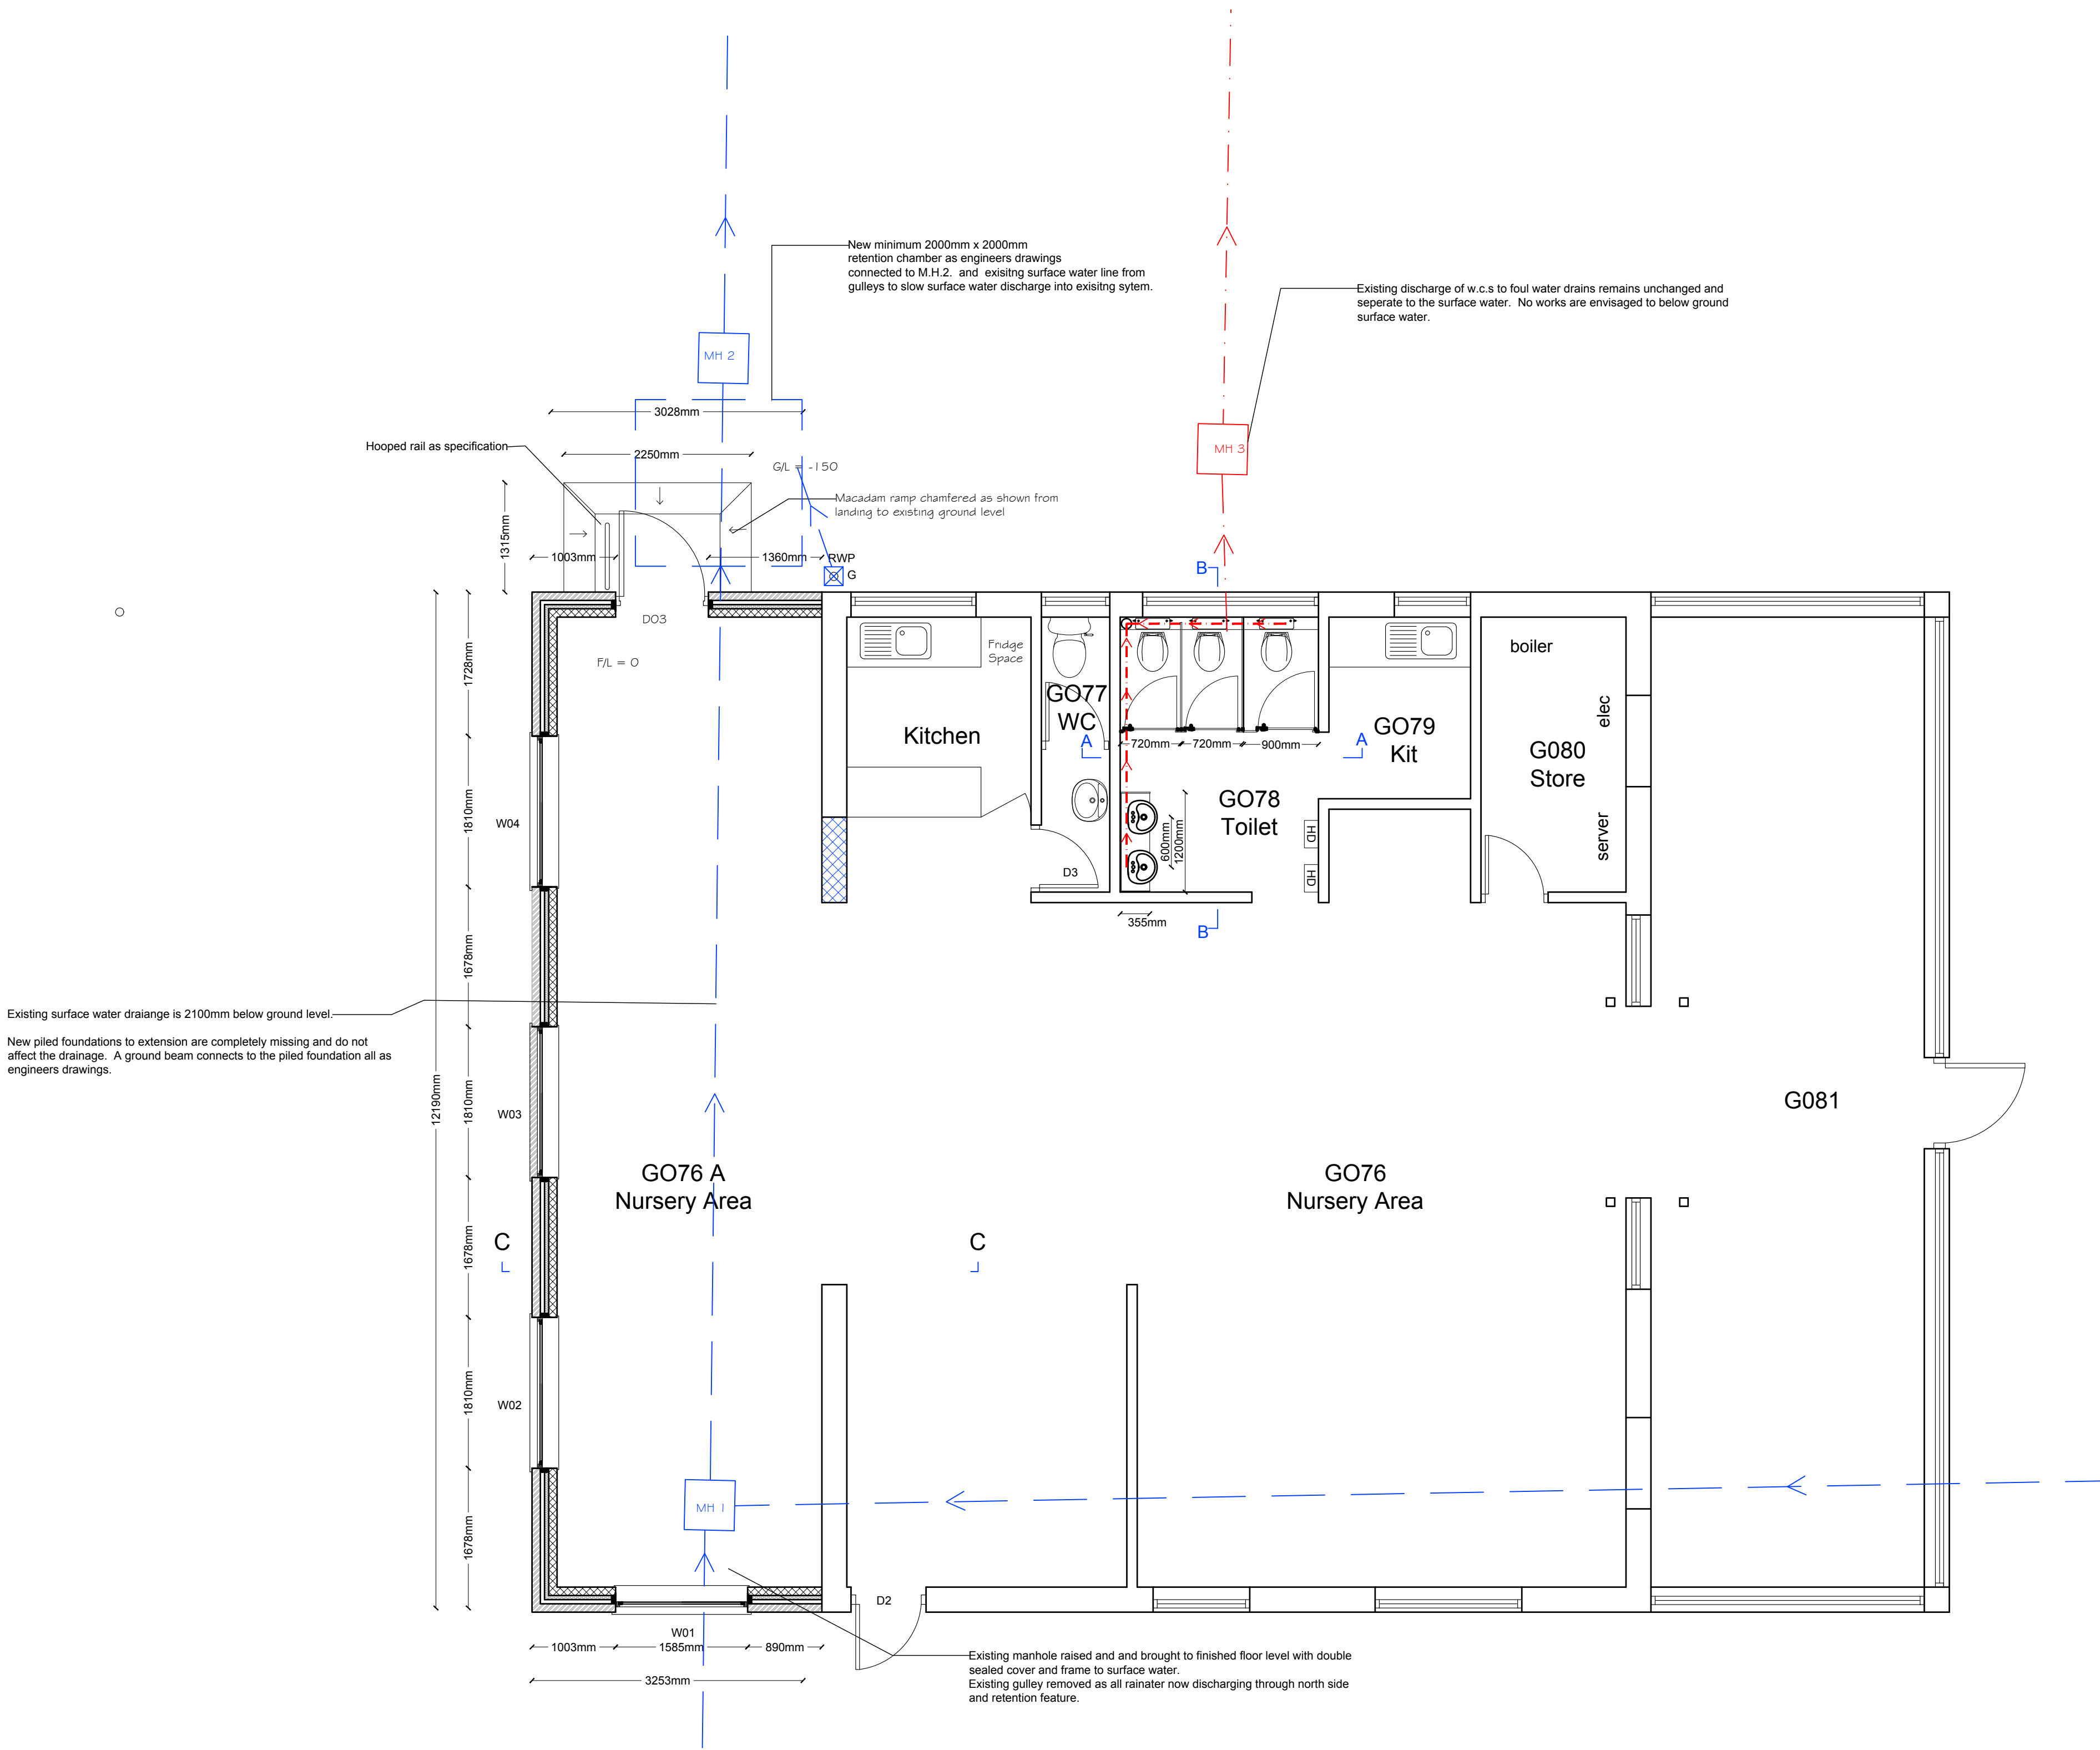


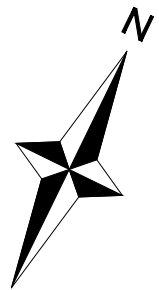

Proposed Layout Plan
1:50 @A1

This drawing is Copyright and the property of Lancaster Maloney Martin Limited and must not be reproduced in whole or in part without their written permission.
Copyright is reserved © This drawing must not be scaled. The Contractor is to report all dimensional discrepancies & errors to the Contract Administrator prior to commencing construction. It is essential that this drawing is read in conjunction with the specification and all works identified included for.

- NOTES
- Location of proposed partitions / infill of opening.
 - Fobbed Door.
 - New door/s in location.
 - New window/s in location.

Rev	Date	Comments	By
D	30/07/26	Drainage amendments	SJ
C	08/07/26	Client Alterations	SJ
B	01/07/26	Amendments for planning	SJ

STATUS
Construction

Client
Forward as One CE MAT
Gorsefield Primary School,
Robertson St, Radcliffe,
Manchester M26 4DW

Project Title
SBN Alterations & Associated
Works

Drawing Title
Proposed Layout Plan

Scale 1:50 @A1	Drawn by SJ	Date April 2026
Job no. 2604-05	Drawing no. CA 03	Revision no. D