
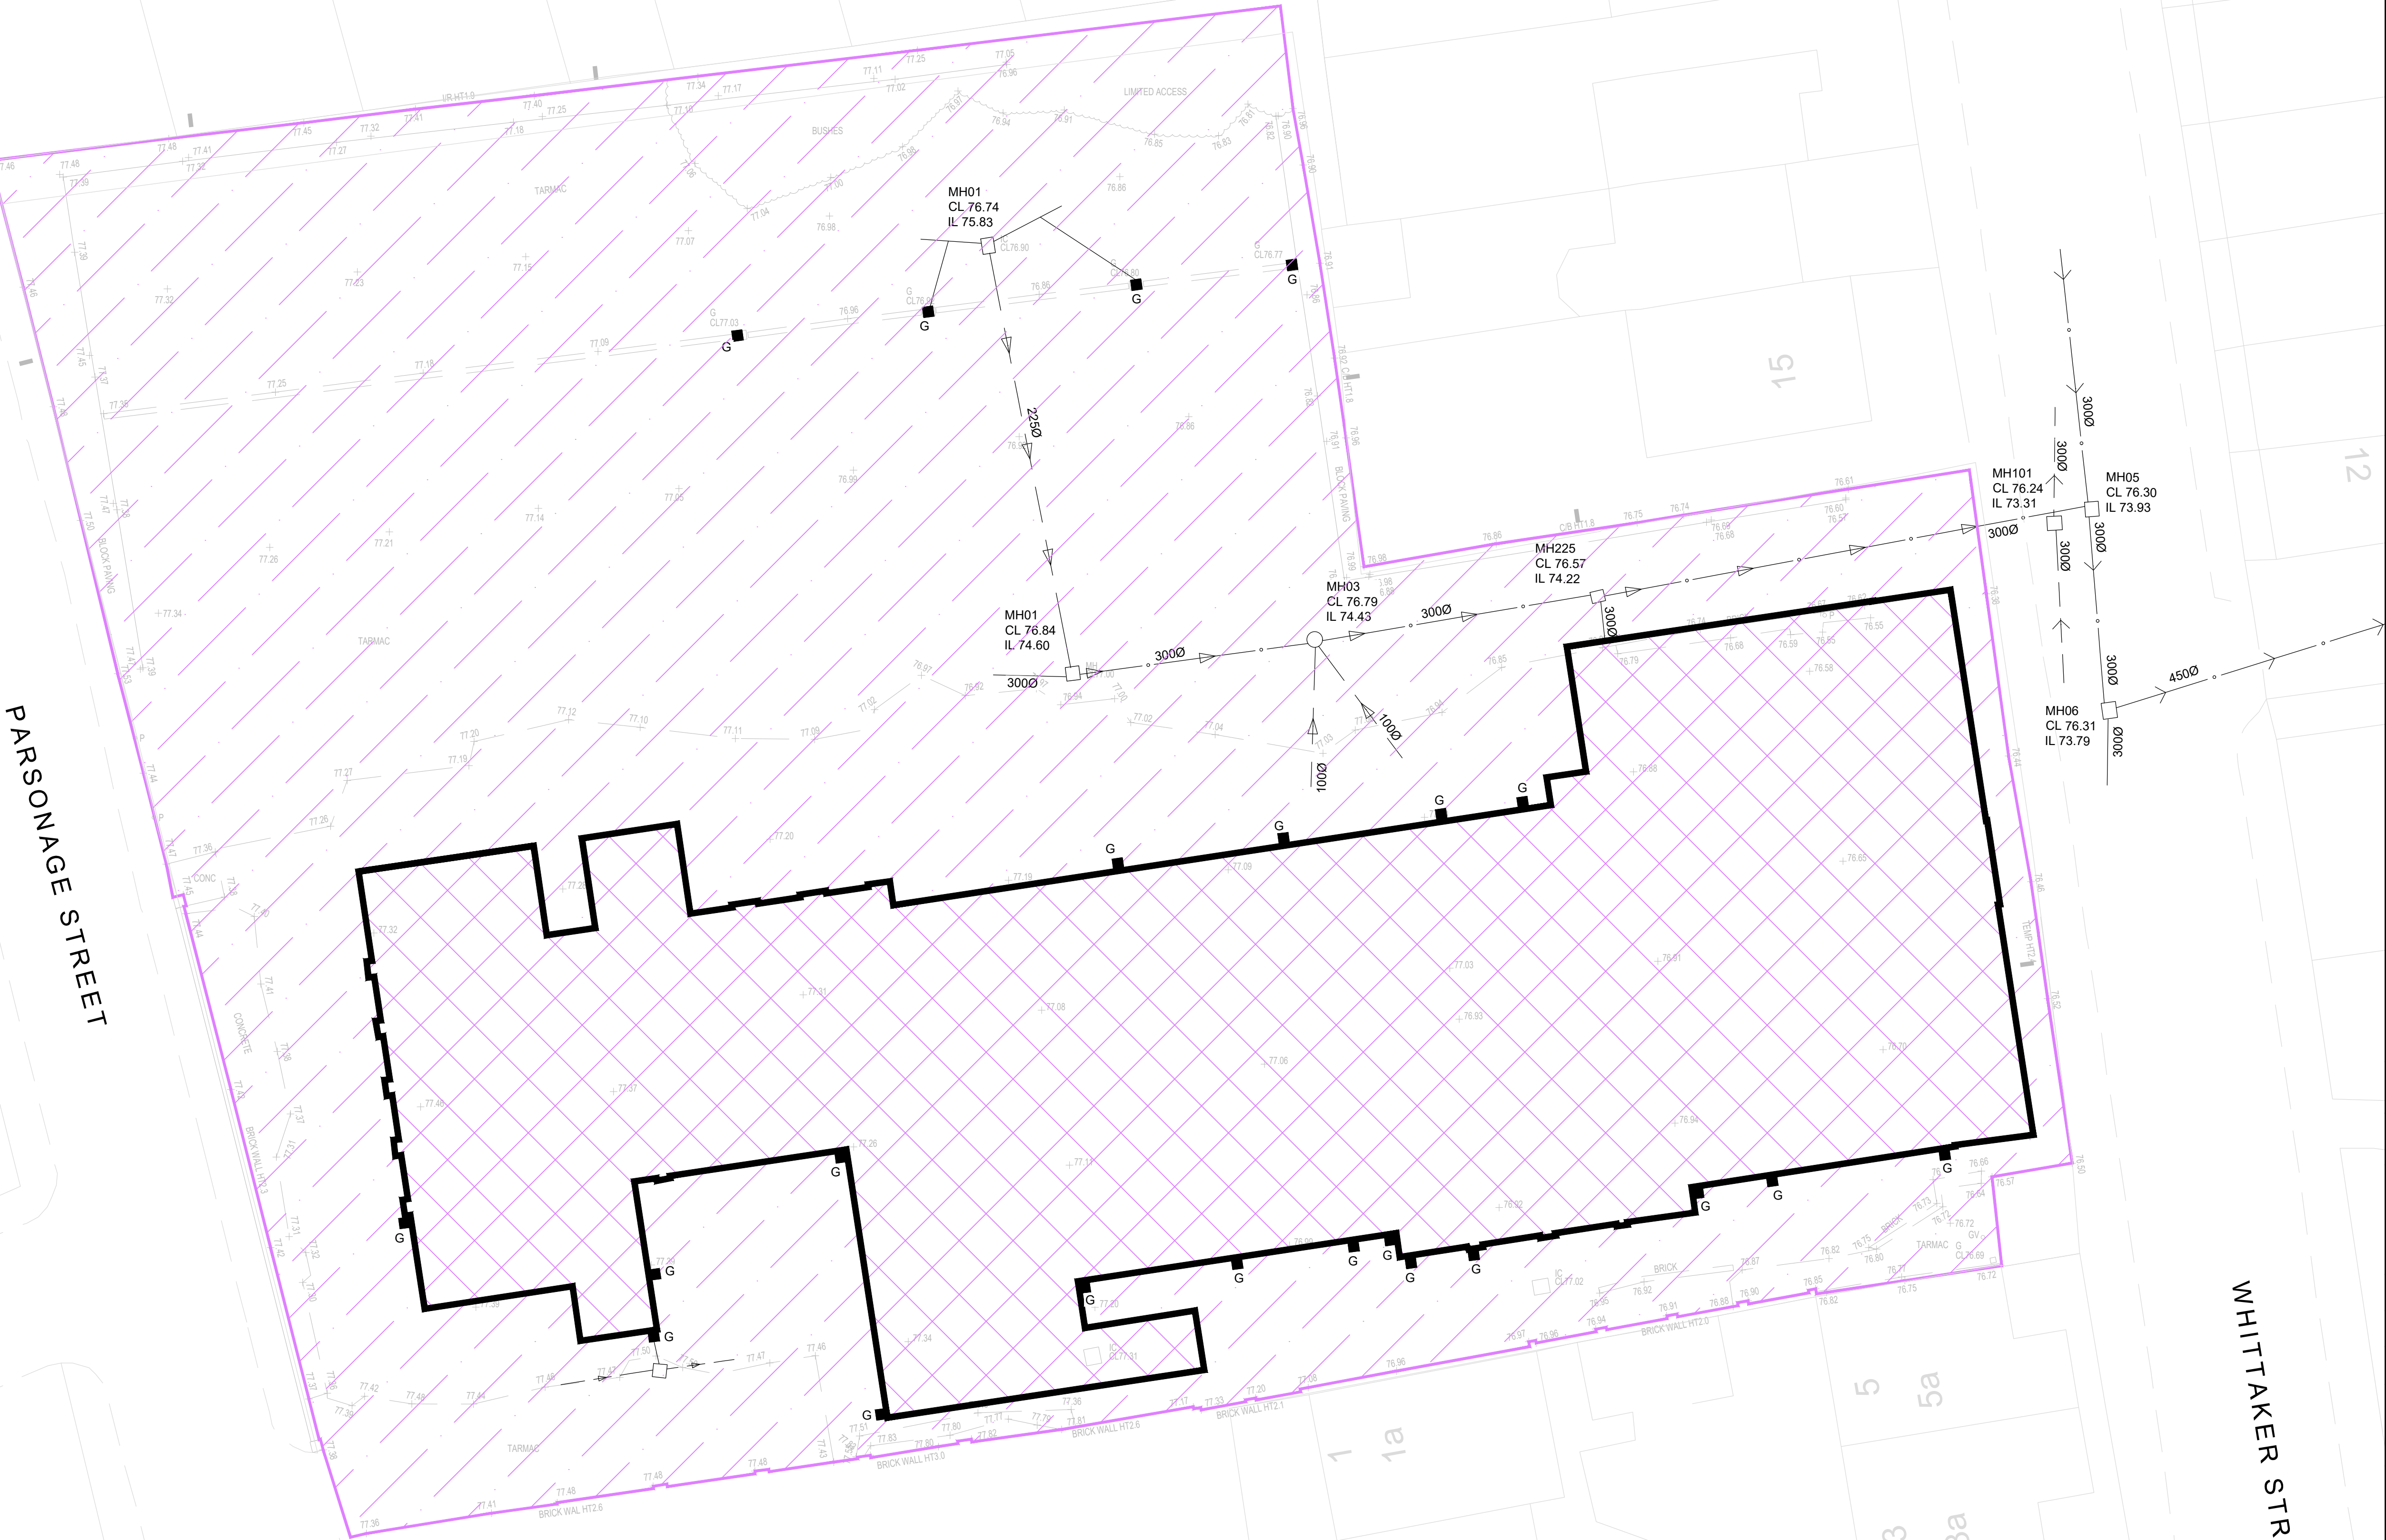


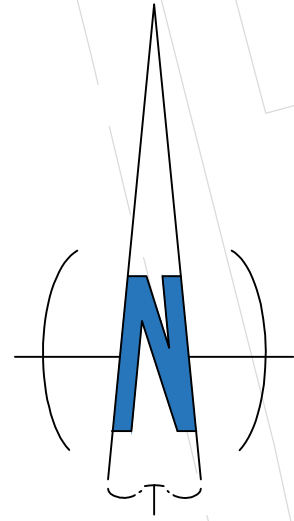

PARSONAGE STREET

WHITTAKER STREET

THIS DRAWING IS THE PROPERTY OF RgCp. COPYRIGHT IS RESERVED BY THEM AND THE DRAWING IS ISSUED ON THE CONDITION THAT IT IS NOT COPIED, REPRODUCED, RETAINED OR DISCLOSED TO ANY UNAUTHORISED PERSON EITHER WHOLLY OR IN PART WITHOUT THE WRITTEN CONSENT OF RgCp

NOTES

- ALL DIMENSIONS ARE IN METRES UNLESS STATED OTHERWISE.
- THIS DRAWING IS TO BE READ IN CONJUNCTION WITH ALL ARCHITECTS, ENGINEERS AND SPECIALIST DRAWINGS AND SPECIFICATIONS.
- ANY DISCREPANCIES SHOULD BE REPORTED TO THE ENGINEER IMMEDIATELY SO THAT CLARIFICATION CAN BE SOUGHT PRIOR TO THE COMMENCEMENT OF WORK.
- BEFORE STARTING ANY WORKS, CONTRACTOR TO CHECK INVERT LEVELS AND POSITIONS OF EXISTING DRAINS, SEWERS, INSPECTIONS CHAMBERS AND MANHOLES AGAINST INFORMATION SHOWN ON THIS DRAWING.
- ALL DRAINAGE WORKS SHALL BE CARRIED OUT IN ACCORDANCE WITH THE REQUIREMENTS OF THE LOCAL AUTHORITY AND IN CONJUNCTION WITH ALL RELEVANT BRITISH STANDARDS, CODES OF PRACTICE AND WATER UK DOCUMENT DESIGN AND CONSTRUCTION GUIDANCE FOR FOUL AND SURFACE WATER SEWERS.
- THE PROPOSED BUILDING LAYOUTS SHOWN ON THIS DRAWING ARE FOR INFORMATION ONLY. REFER TO ARCHITECTS PLANS FOR PRECISE LOCATION SETTING OUT INFORMATION AND DETAILS.

LEGEND

- DEMOLISHED BUILDING
- EXISTING HARDSTANDING
- EXISTING BUILDING
- EXISTING COMBINED DRAIN
- EXISTING SURFACE WATER DRAIN
- EXISTING GULLY
- EXISTING COMBINED SEWER
- EXISTING SURFACE WATER SEWER

P01	17.03.25	PRELIMINARY ISSUE	ARJ	MN
REV	DATE	DETAILS	DRN	CHK

DRAWING STATUS
PLANNING

RIBA STAGE
STAGE 4



Fourways House
RoC Consulting
3rd Floor, 57 Hilton Street
Manchester M1 2EJ
T 0161 214 5390
W rococonsulting.com

DRAWN ARJ	DATE MAR 25	SCALES 1:150
CHECKED FAW	DATE MAR 25	THE ABOVE SCALES APPLY WHEN PLOTTED AT 1/1 SCALE -DO NOT SCALE-
APPRVD. MN	DATE MAR 25	EMAIL FOR DRAWINGS info@rococonsulting.com

CLIENT

PROJECT TITLE
**WHITEFIELD CENTRE
TEMPORARY MODULAR SCHOOL**

DRAWING TITLE
**EXISTING DRAINAGE SURVEY
AND CATCHMENT AREAS**

DRAWING No. 4872/ROC/ZZ/XX/DR/C/0500	REV. P01
--	--------------------