

- Bat Boxes:**
- Use a bat box designed to suit UK bat species, preferably made of untreated wood or Woodcrete.
 - Ensure it has a rough surface inside to help bats cling.
 - Fix the bat box securely using non-damaging straps or screws. Avoid nails that can harm trees.

Landscaping Details:
Planting beds: All planting shall be in raised timber planters minimising ground disruption. Planting beds will be created along the perimeter of the site, with a mix of native shrubs and perennials to soften the edges of the modular buildings and create an attractive visual barrier.


Planting Schedule: Indigenous Species
The following indigenous plants, shrubs, and trees have been selected for their hardiness, low maintenance requirements, and suitability for the local environment. They will attract local wildlife and contribute to the ecological diversity of the area.

Plant Species	Common Name	Size at Planting	Quantity	Position
<i>Cotoneaster monogyna</i>	Laurel	60-80cm	27	Boundary Hedge
<i>Sambucus nigra</i>	Elder	60-80cm	3	Planter
<i>Rosa canina</i>	Dog Rose	60-90cm	6	Planter
<i>Achillea millefolium</i>	Yarrow	30-40cm	5	Planter
<i>Veronica bonariensis</i>	Verbena	30-40cm	4	Planter

Note: Quantities can be adjusted depending on available space and the final landscape design.

Maintenance Plan

- To ensure the longevity and sustainability of the landscape, a regular maintenance schedule will be followed, focusing on:
- **Watering:** Regular watering during establishment (first 12-18 months) for newly planted trees and shrubs.
 - **Weeding:** Regular weeding of all planting beds and planters to prevent invasive species from taking over.
 - **Pruning:** Annual pruning of shrubs and hedges to encourage healthy growth and maintain neat boundaries.

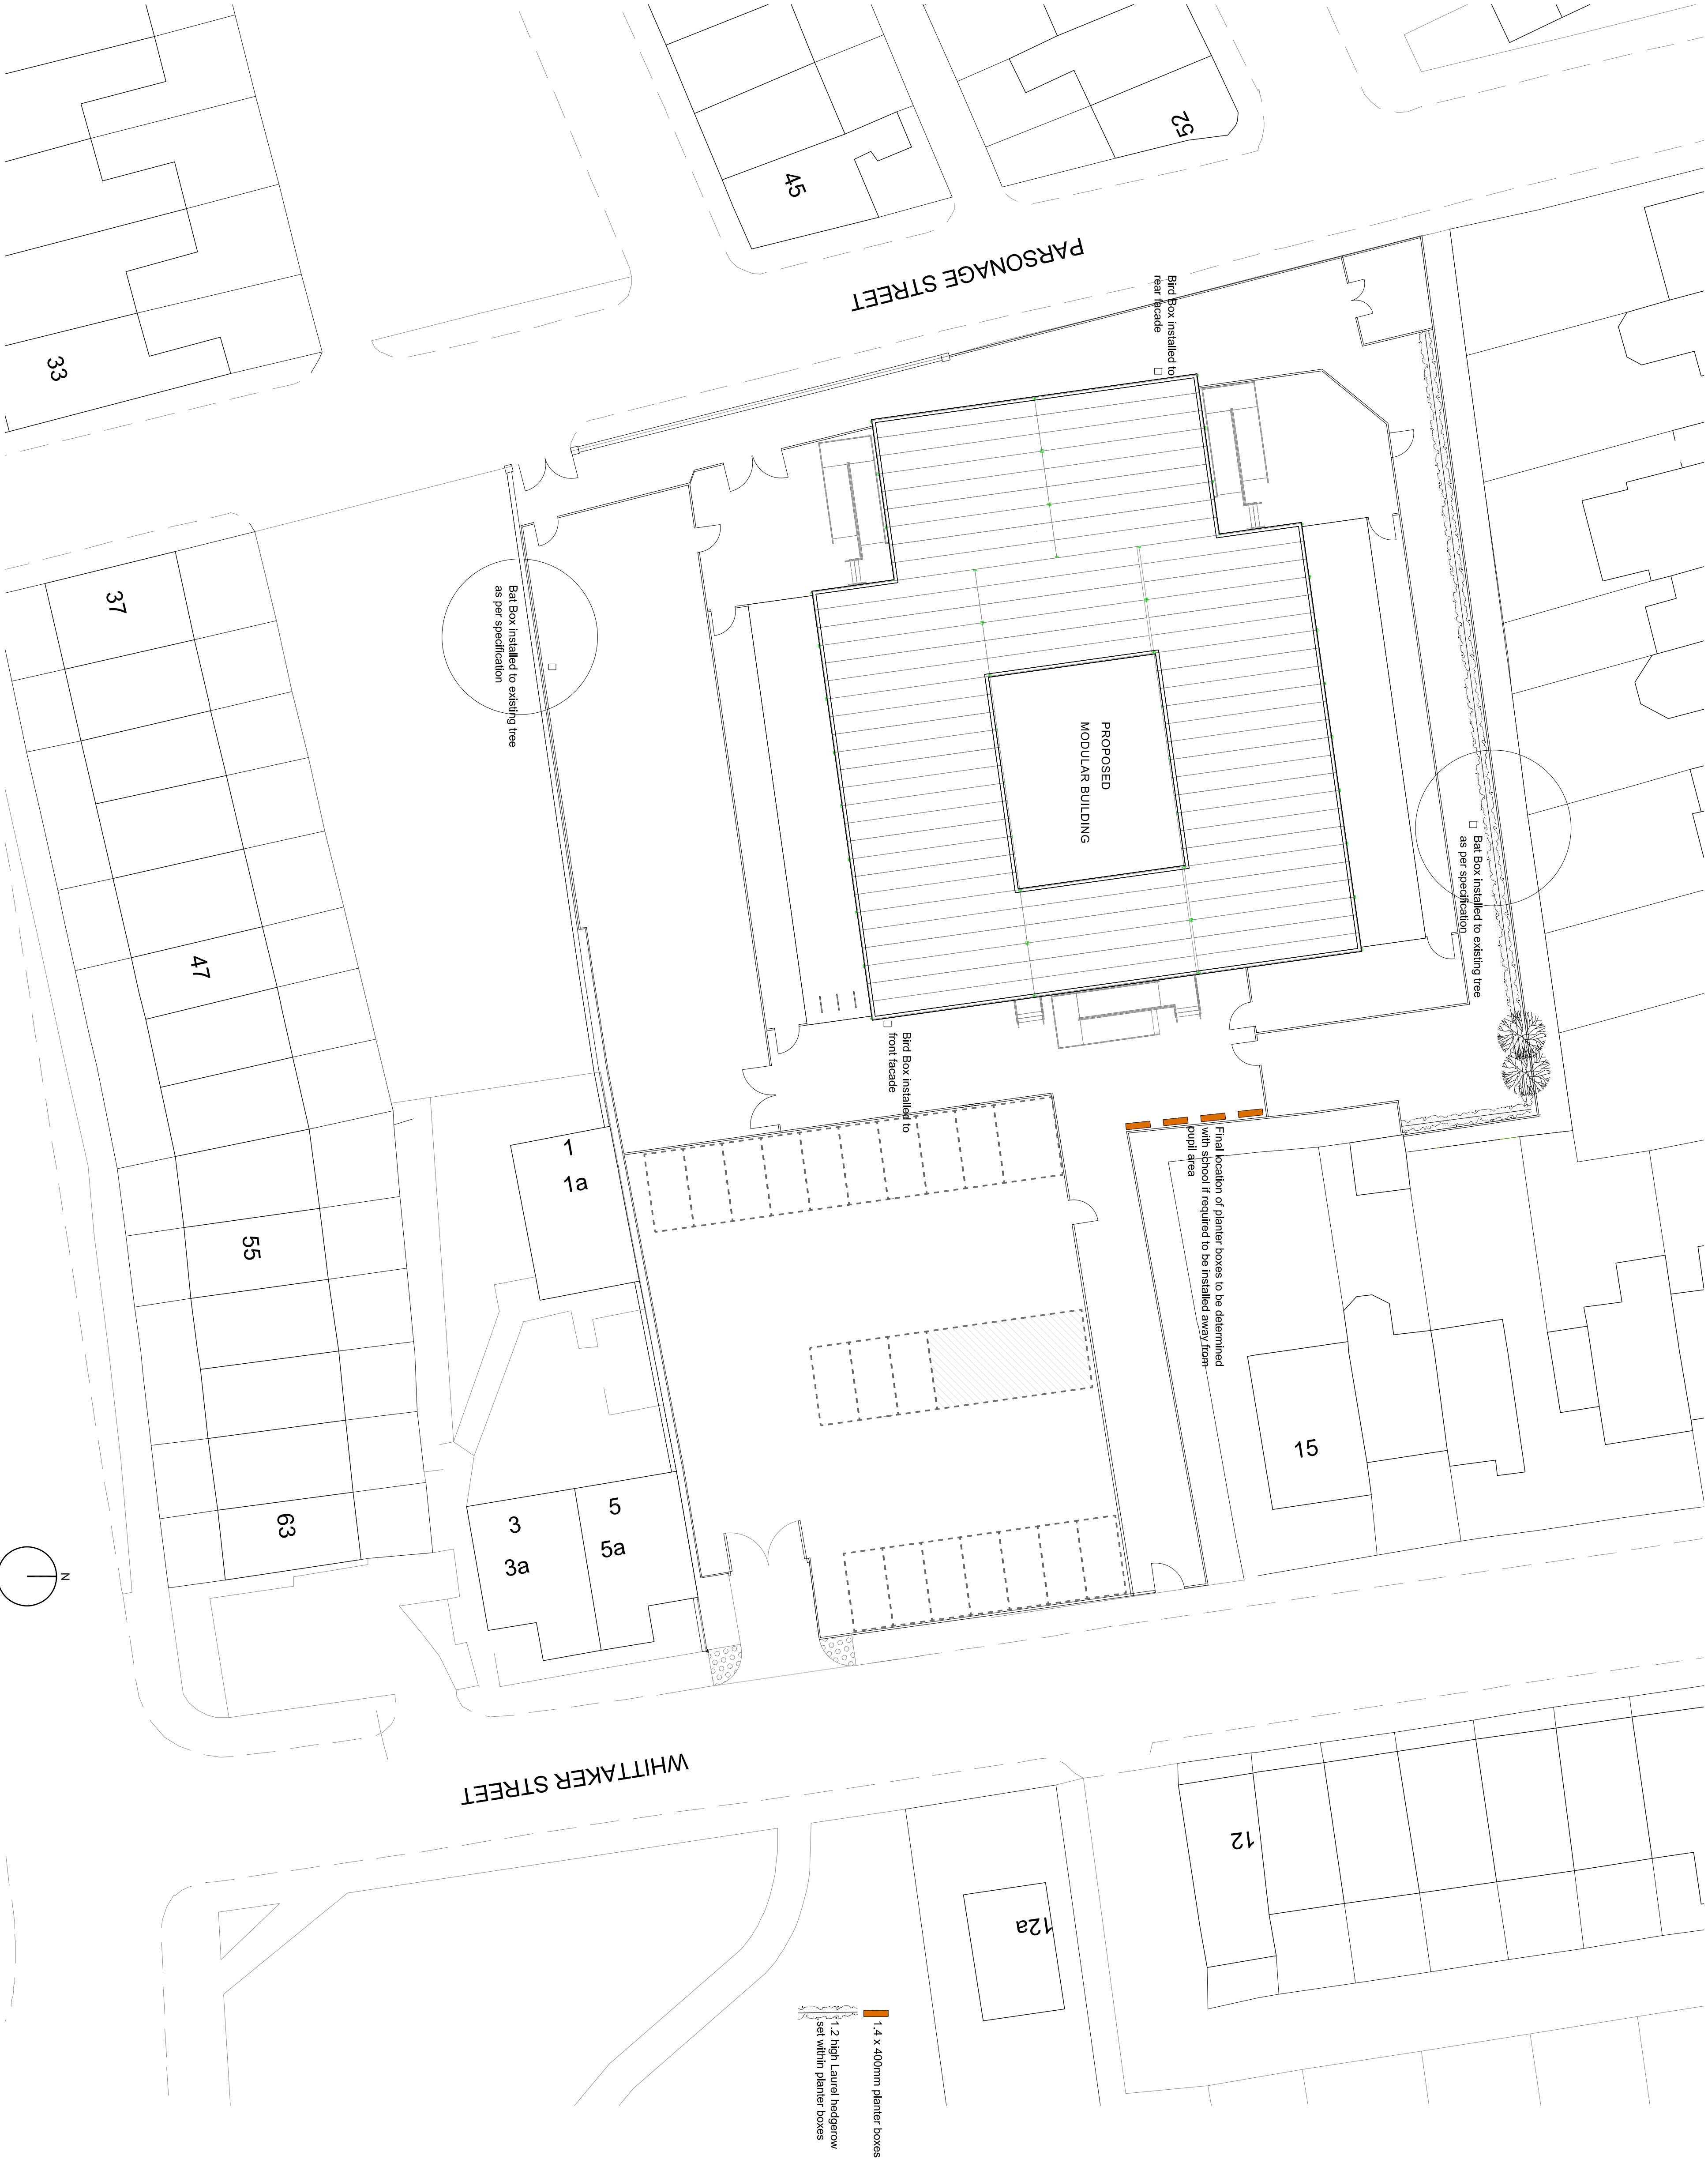

A1	Issued for approval	-/-/-
Rev	Description	Date
Client:		
Project:	SCHOOL, WHITEFIELD, BURY	
Title:	LANDSCAPE PLAN	
Project No:	Drawing No:	Revision:
•MM2407	•P-004	•-
Drawn By: GMI	Date: 05.03.25	
Scale: 1:200 @ A1	Approved: XX	
Drawing Status:	PLANNING	