



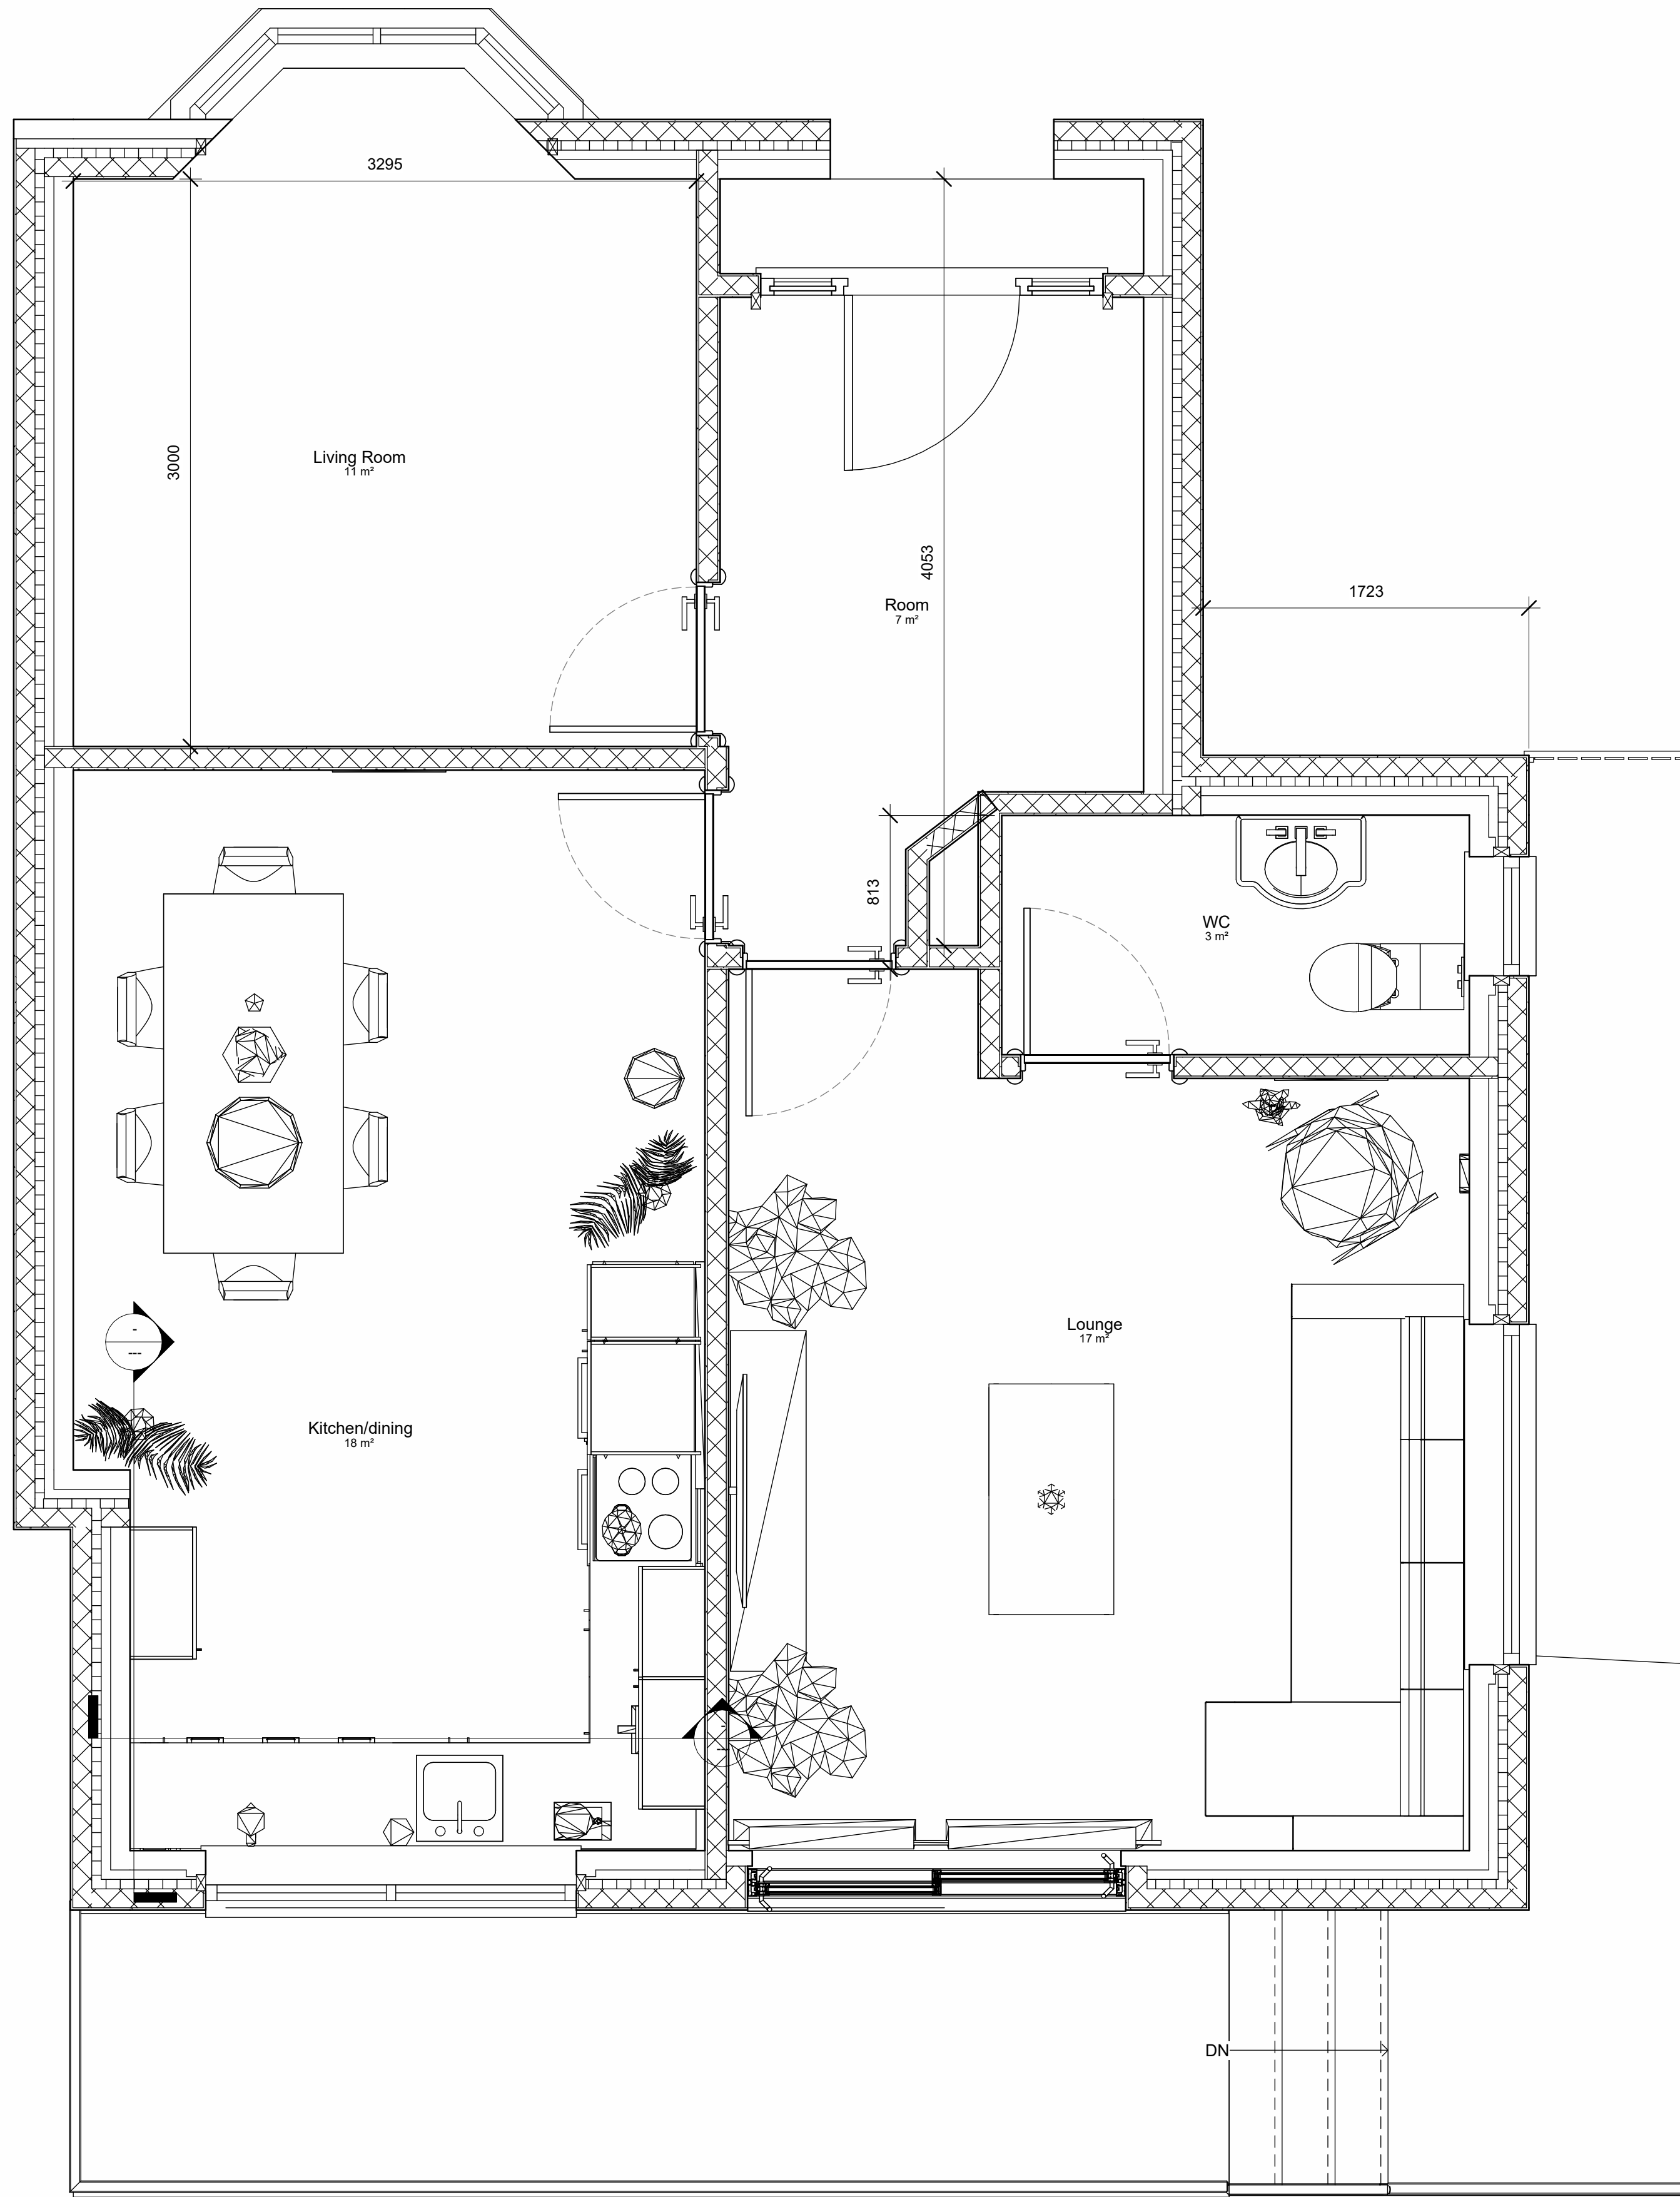

Ground Floor Plan
1 : 25

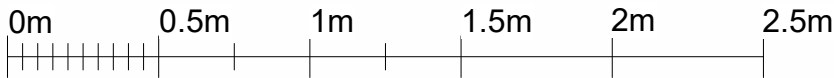

Scale Bar 1:25 @ A1

● Eaves height
5020

● First Floor
2640

● Ground Floor Plan
0

● Paved Level
-870

● Garden
-2355

North Elevation
1 : 100

● Eaves height
5020

● First Floor
2640

● Ground Floor Plan
0

● Paved Level
-870

● Garden
-2355

East Elevation
1 : 100

● Eaves height
5020


● First Floor
2640

● Ground Floor Plan
0




● Paved Level
-870

● Garden
-2355

South Elevation
1 : 100

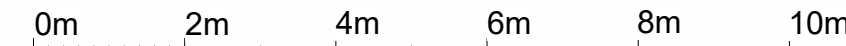

Scale Bar 1:100 @ A1

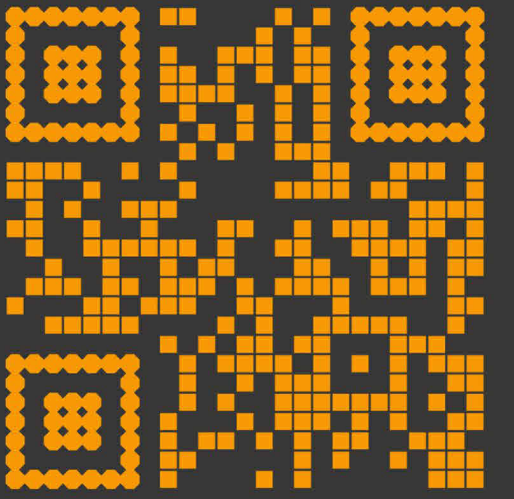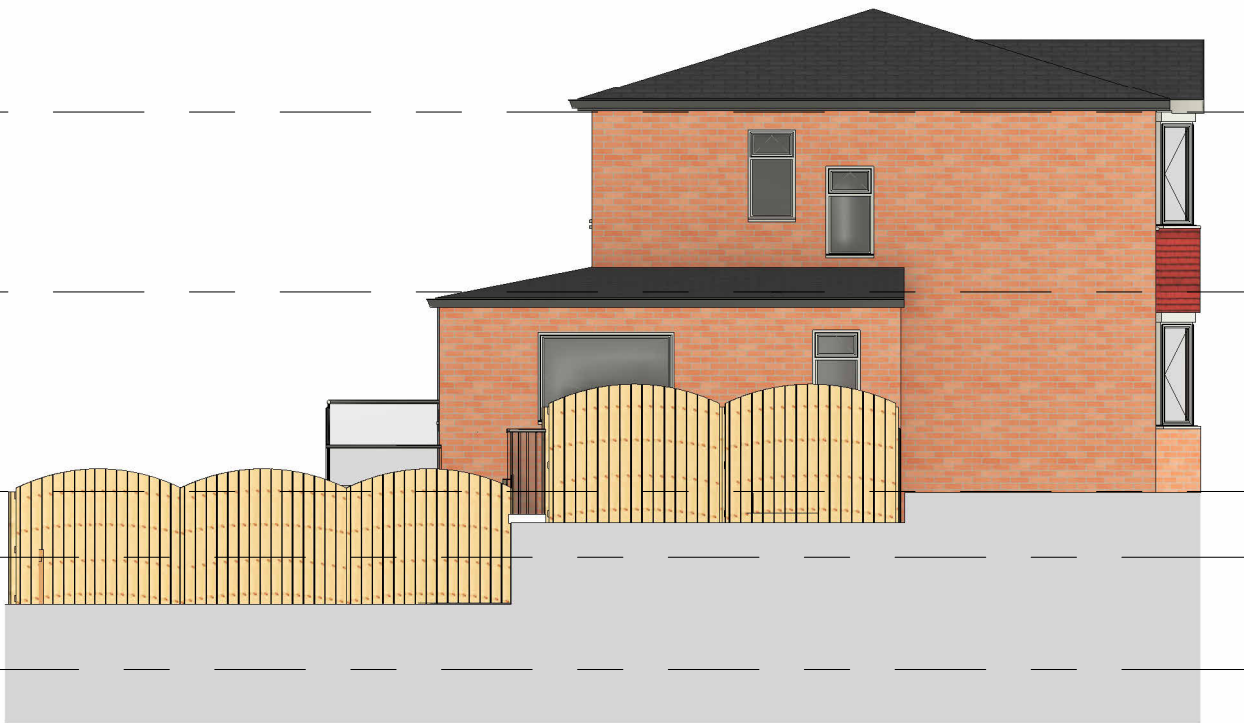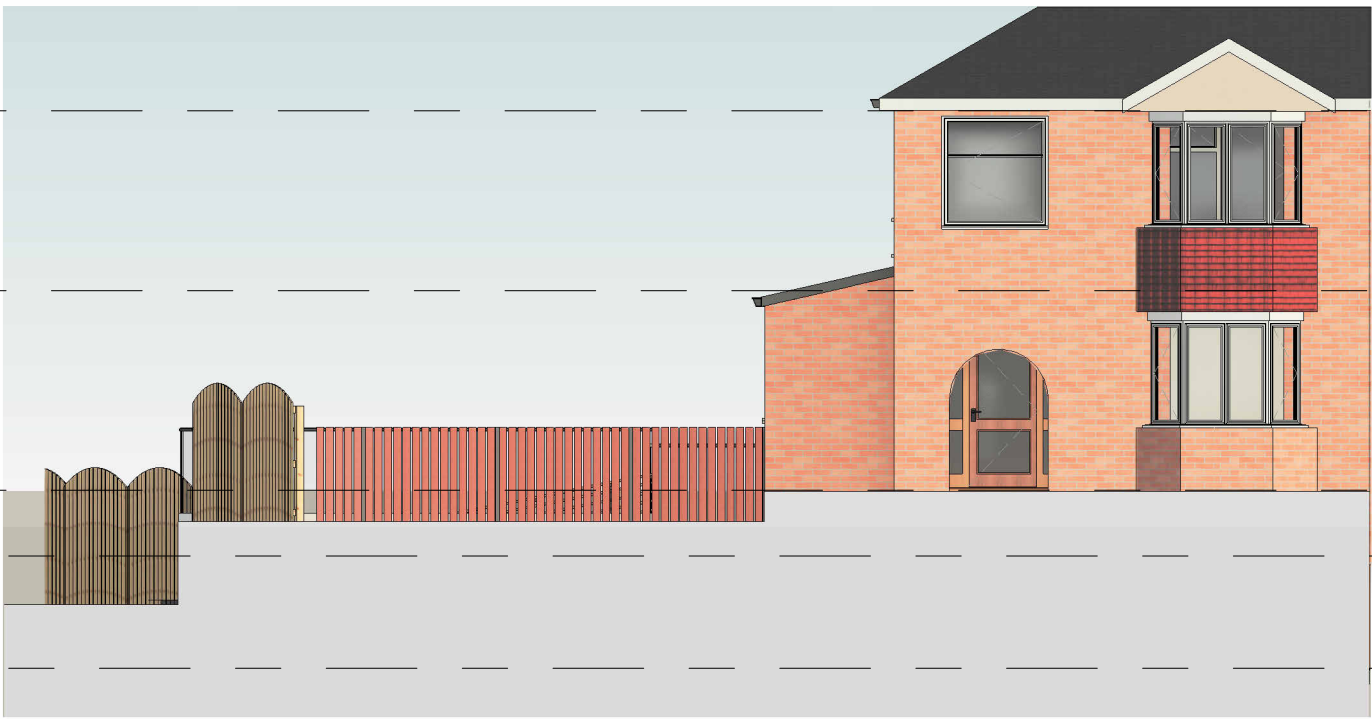

© Ideal Architects Limited
WWW.Ideal-Architects.co.uk
This Drawing & Design is the copyright of Ideal
Architects Ltd and should not be reproduced
without written consent.
Contractors are to check all levels & dimensions on
site prior to site works commencing & report
discrepancies to the Designers.
DO NOT SCALE FROM THIS DRAWING

Single Storey rear and side extension Option 1

22 Churd Drive, Prestwich, M25 3JW

Rev	Description	Date
Rev	Description	Date

Client: Paul Guest

Proposed Plans

(DR)A200

Revision

