



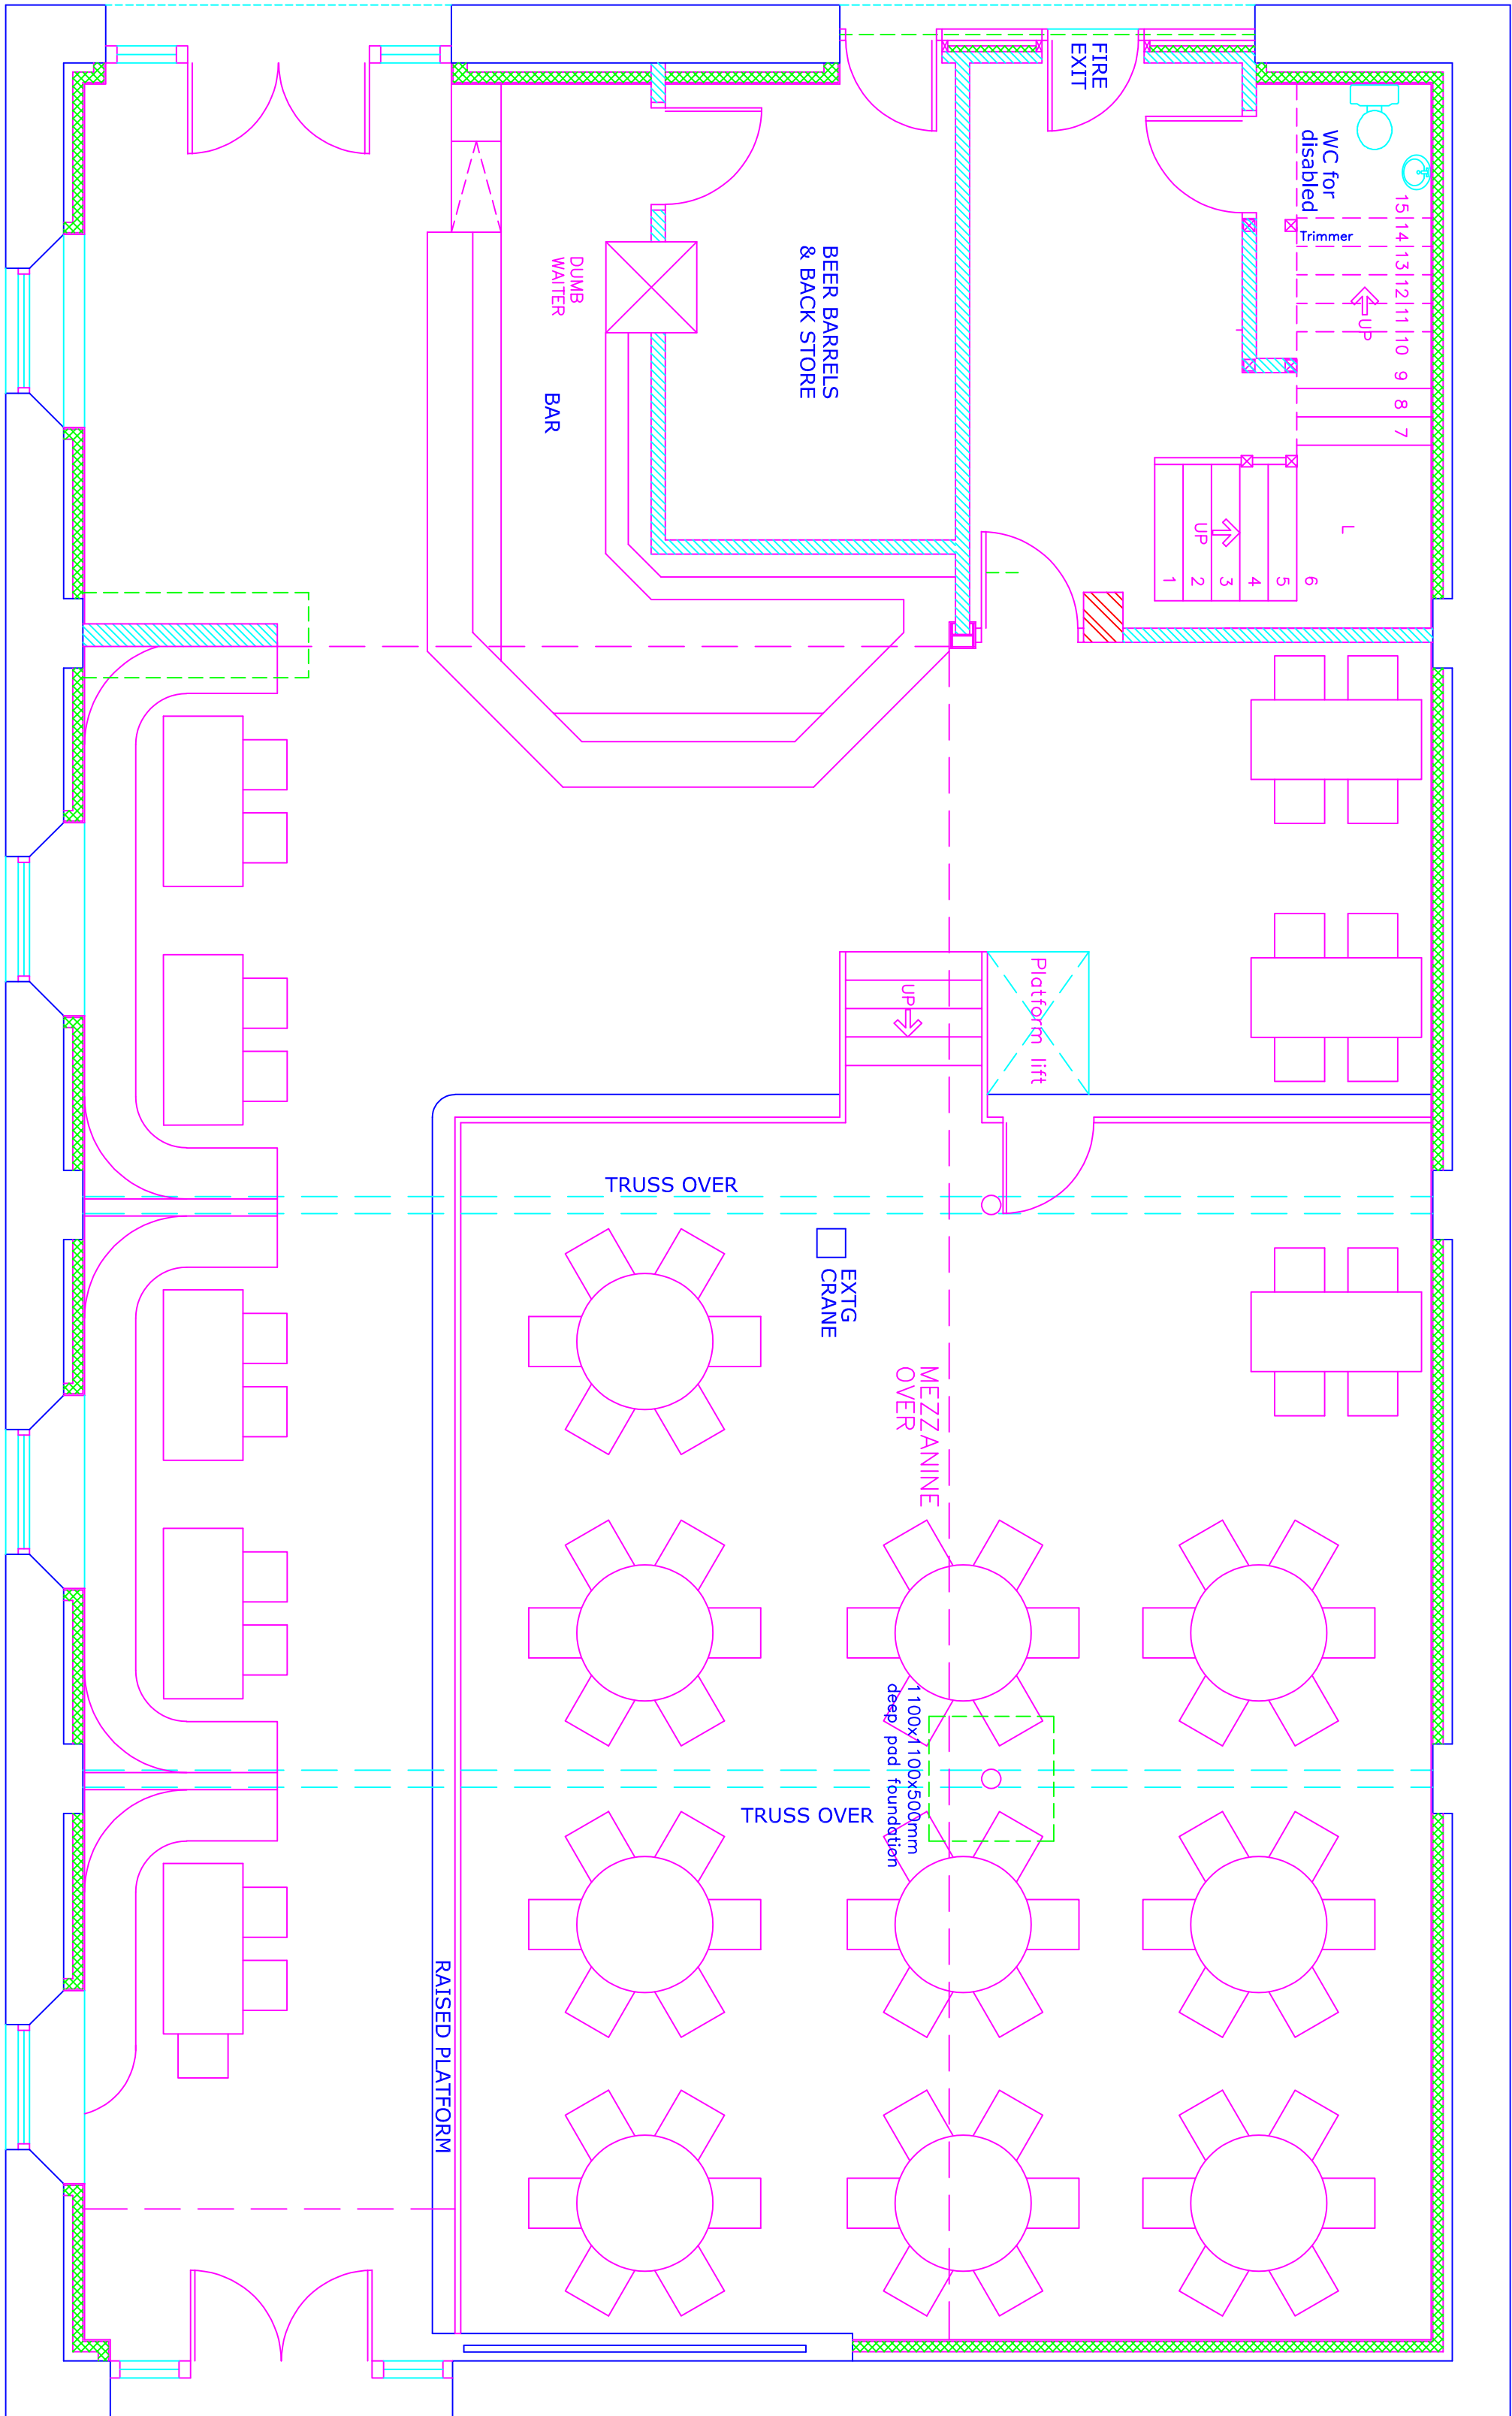

Original sliding door to remain
in the open position

PROPOSED PLAN GROUND FLOOR

A South door to remain in open position 27.09.2024

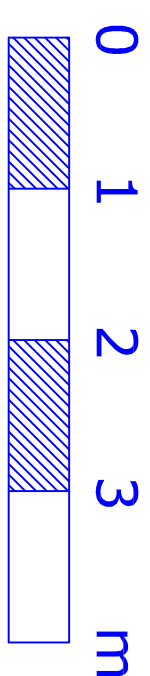

This drawing and design concept is the property of PPY design. It should not be reproduced without written permission

The Engine Shed
Rowlands Road
Summerseat

scale 1:50@A1
May 2024

PM10-04A

Proposed Plan
Ground floor

PPY design Ltd

2 Helmshore Road, Holcombe Village
Ramsbottom, Lancashire BL8 4PA
Gary Dearden BArchons DipArch RIBA
gary@ppy-design.co.uk www.ppy-design.co.uk
tel/ fax 0706 822751 mobile 07712 669482