
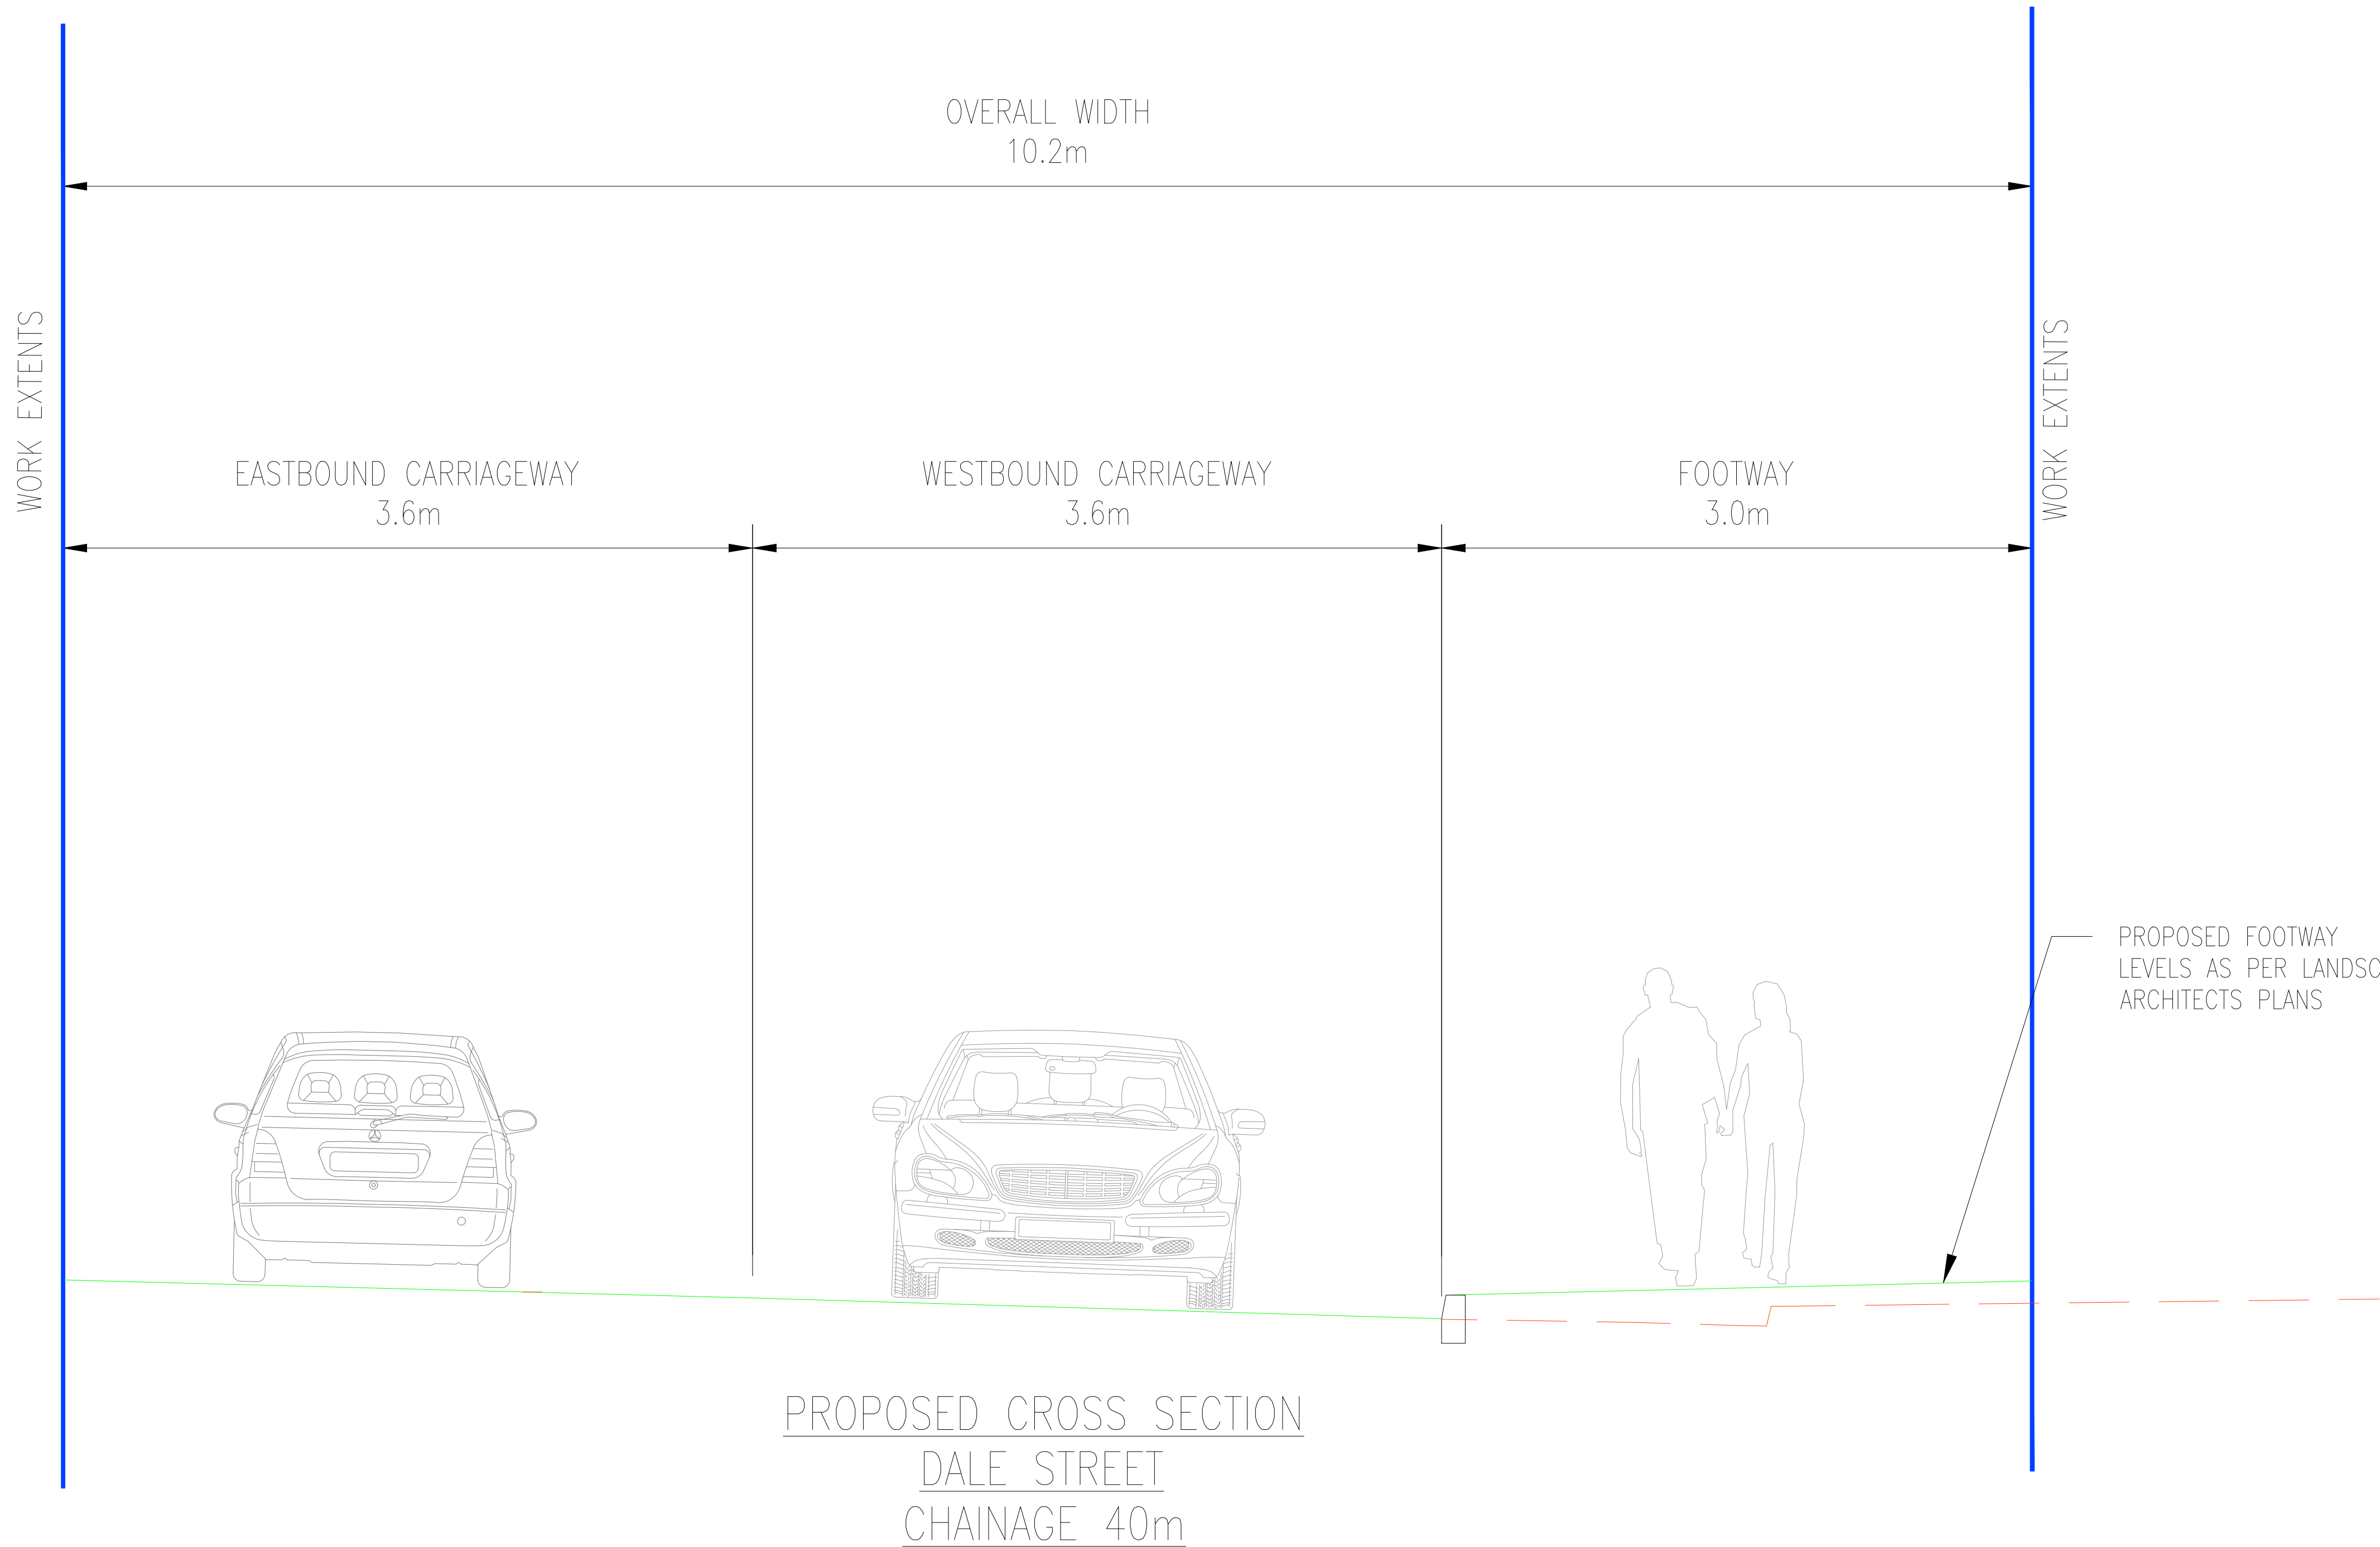


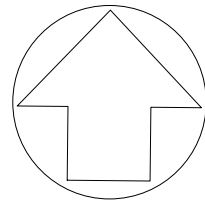

PROPOSED CROSS SECTION
DALE STREET
CHAINAGE 40m

DO NOT SCALE

- NOTES
- THIS DRAWING SHOULD BE READ IN CONJUNCTION WITH ALL RELEVANT DOCUMENTATION, DRAWINGS AND STANDARD DETAILS.
 - DIMENSIONS SHALL NOT BE SCALED FROM THIS DRAWING. ALL DIMENSIONS IN METRES UNLESS OTHERWISE STATED.

- KEY
- CROSS SECTION PROFILE
 - WORK EXTENTS
 - CROSS SECTION LOCATION
 - FOOTWAY
 - EXISTING CROSS SECTION PROFILE



P01	23/05/2024	KC	FIRST ISSUE	MS	RV
REV	DATE	BY	DESCRIPTION	CHK	APP

DRAWING STATUS:	S0 - WORK IN PROGRESS
-----------------	-----------------------



8 First Street, Manchester, M15 4GU, UK
T+ 44 (0) 161 200 5000
wsp.com

CLIENT:	VINCI CONSTRUCTION
---------	--------------------

ARCHITECT:	-
------------	---

SITE/PROJECT:	RADCLIFFE CIVIC HUB
---------------	---------------------

TITLE:	CROSS SECTION
--------	---------------

SCALE @ A1:	1:500	CHECKED:	MS	APPROVED:	RV
PROJECT NO:	70082923	DESIGNED:	BO	DRAWN:	KC
				DATE:	May 24

DRAWING No:	RADHUB-WSP-V5-XX-DR-D-1102	REV:	P01
-------------	----------------------------	------	-----

© WSP UK Ltd
