


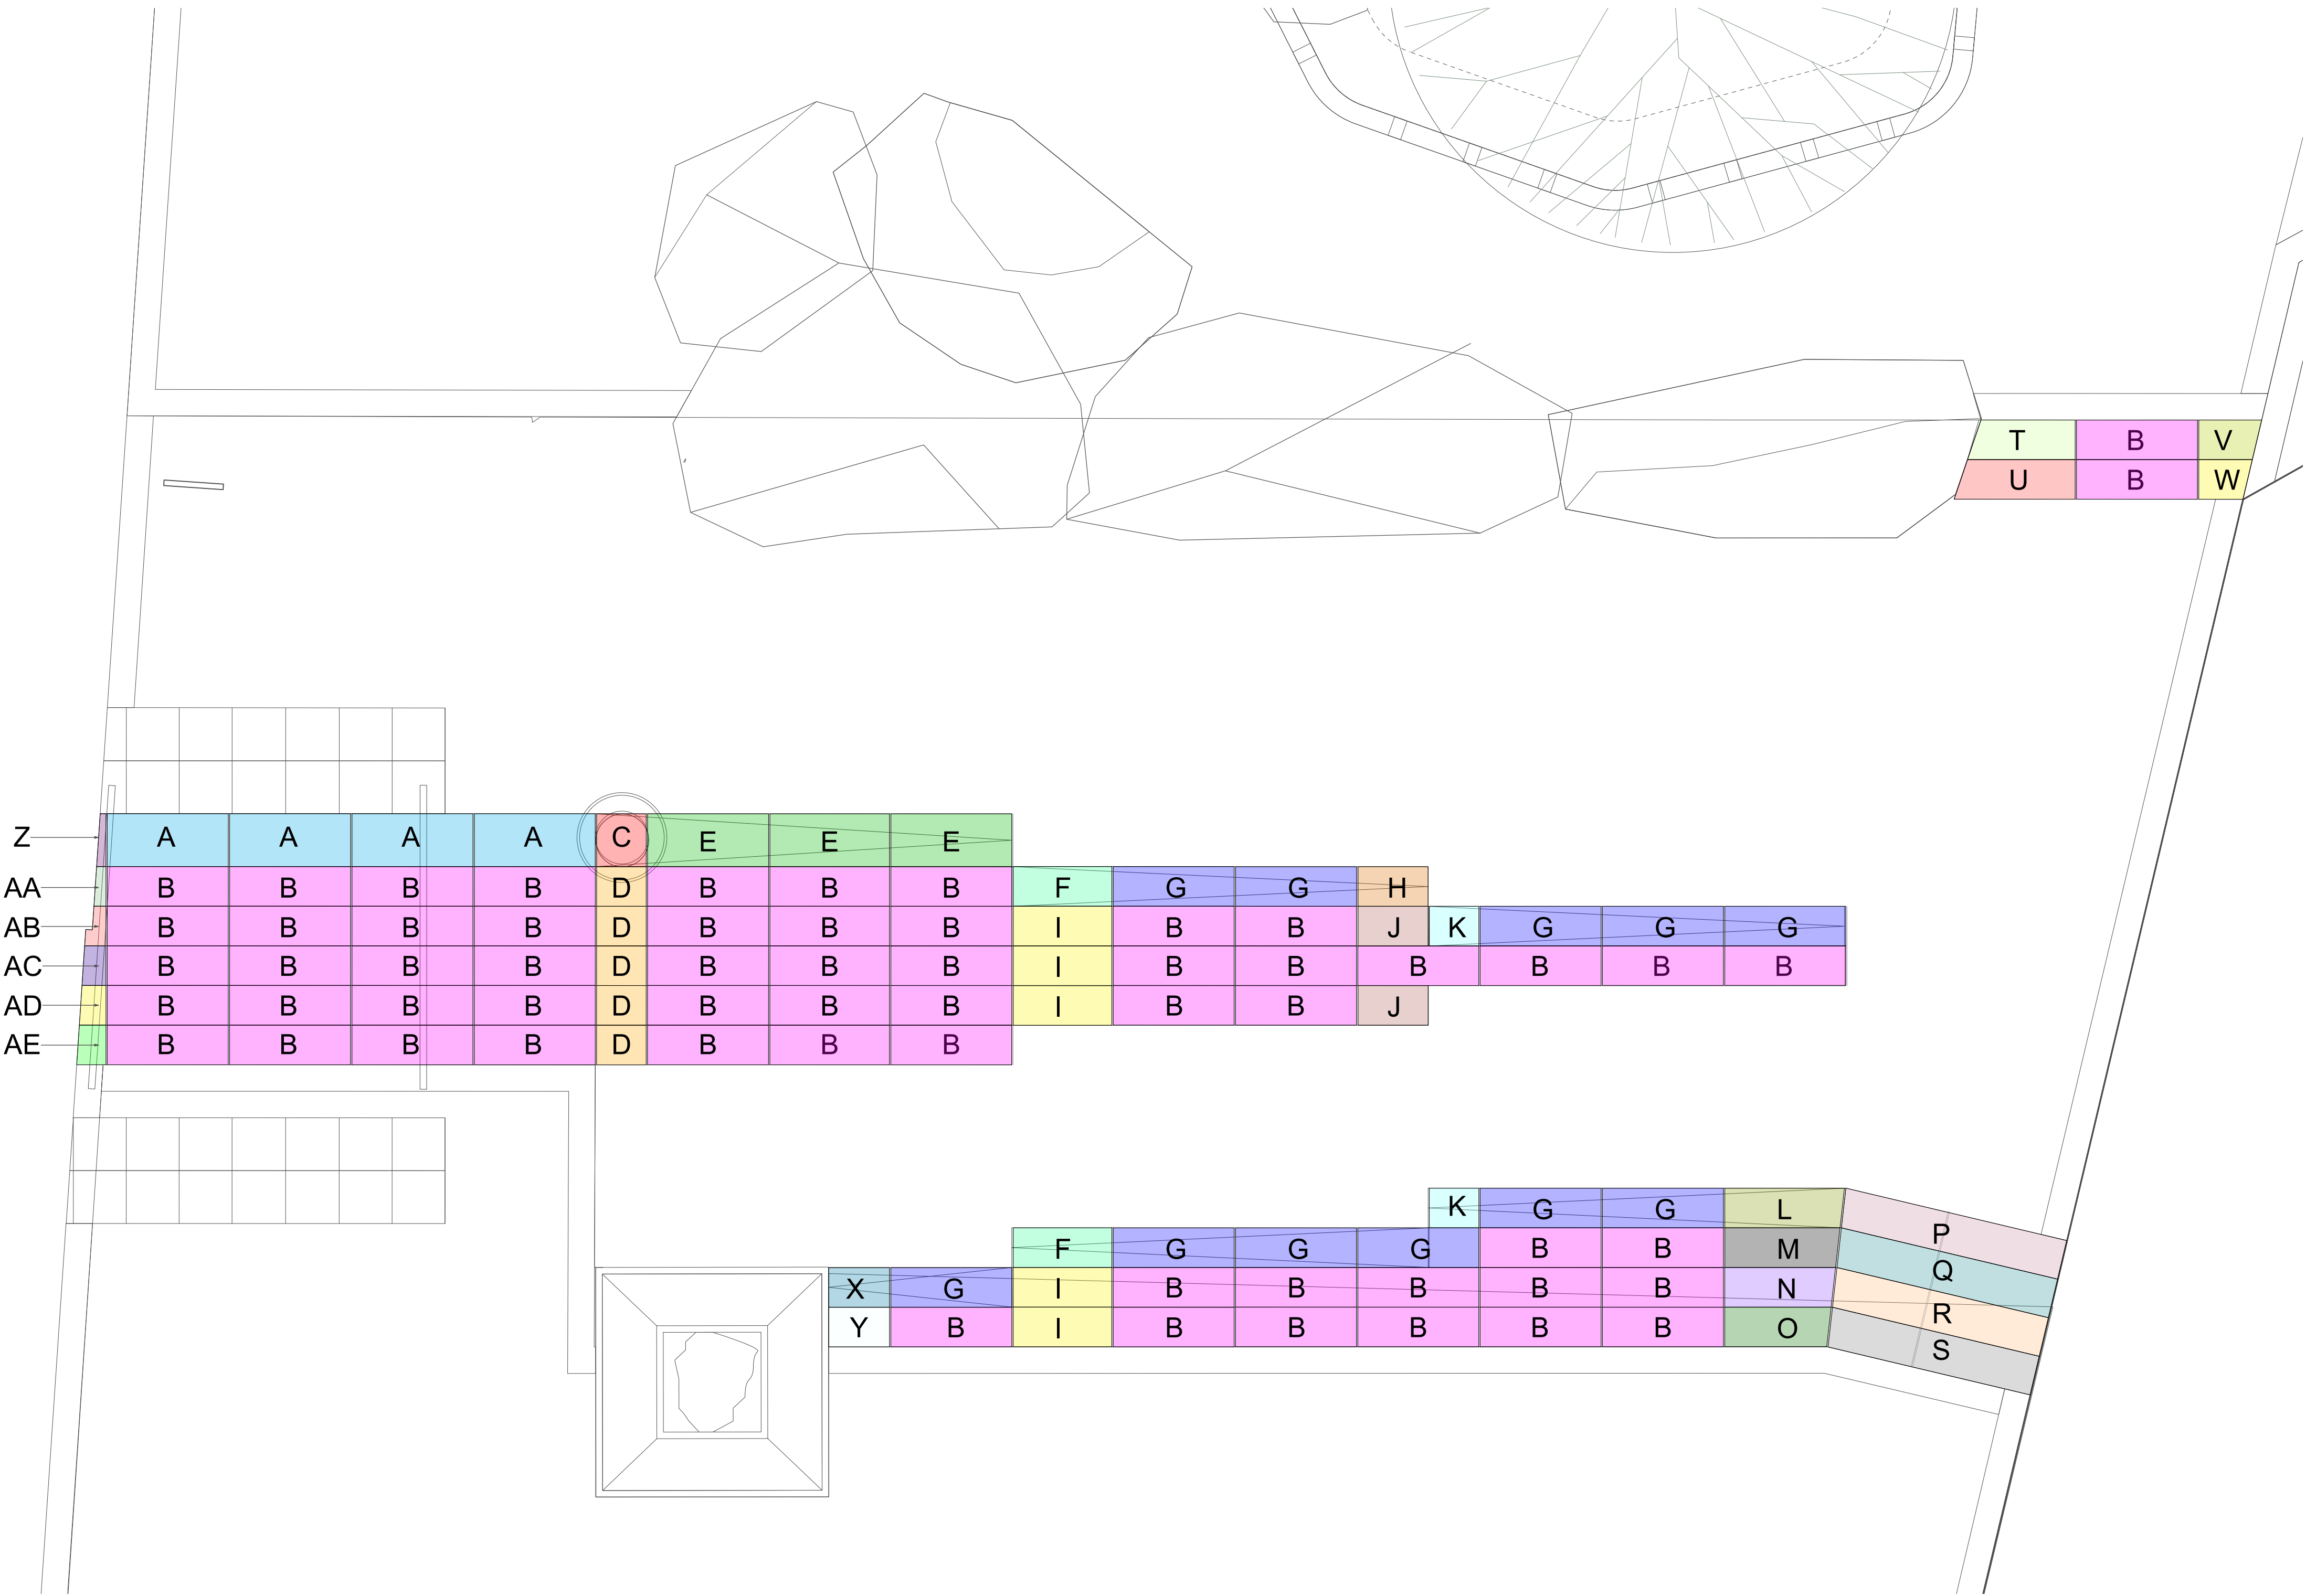

KEY	
A	Standard 400W x 915L x 190mm D top step unit type A
B	Standard 300W x 915L x 190mm D unit type B
C	Standard 400W x 375L x 190mm D unit type C
D	Standard 300W x 375L x 190mm D unit type D
E	Angled 400W x 915L x various D angled unit type E. Angle varies depending on location
F	Angled 300W x 745L x various D angled unit type F. Angle varies depending on location
G	Angled 300W x 915L x various D angled unit type G. Angle varies depending on location
H	Angled 300W x 530L x various D angled unit type H. Angle varies depending on location
I	Standard 300W x 745L x 190 D unit type H
J	Standard 300W x 745L x 190 D unit type J. Angle varies depending on location
K	Standard 300W x 375L x 190 D unit type K
L	Corner 300W x 905 and 870 L x 190 D unit type L. Corner angle varies depending on location, length depends on side
M	Corner 300W x 905 and 870 L x 190 D unit type M. Corner angle varies depending on location, length depends on side
N	Corner 300W x 838 and 804 L x 190 D unit type N. Corner angle varies depending on location, length depends on side
O	Corner 300W x 804 and 771 L x 190 D unit type O. Corner angle varies depending on location, length depends on side
P	Corner 300W x 1717 and 1680 L x 190 D unit type P. Corner angle varies depending on location, length depends on side
Q	Corner 300W x 1680 and 1644 L x 190 D unit type Q. Corner angle varies depending on location, length depends on side
R	Corner 300W x 1644 and 1607 L x 190 D unit type R. Corner angle varies depending on location, length depends on side
S	Corner 300W x 1607 and 1571 L x 190 D unit type S. Corner angle varies depending on location, length depends on side
T	Corner 300W x 712 and 813 L x 190 D unit type T. Corner angle varies depending on location, length depends on side
U	Corner 300W x 813 and 913 L x 190 D unit type U. Corner angle varies depending on location, length depends on side
V	Corner 300W x 476 and 405 L x 190 D unit type V. Corner angle varies depending on location, length depends on side
W	Corner 300W x 405 and 333 L x 190 D unit type W. Corner angle varies depending on location, length depends on side
X	Angled 300W x 460L x various D angled unit type G. Angle varies depending on location
Y	Standard 300W x 460L x 190 D unit type Y
Z	Corner 300W x 44 and 71 L x 190 D unit type Z. Corner angle varies depending on location, length depends on side
AA	Corner 300W x 71 and 91 L x 190 D unit type AA. Corner angle varies depending on location, length depends on side
AB	Corner 300W x 91 and 161 L x 190 D unit type AB. Corner angle varies depending on location, length depends on side
AC	Corner 300W x 161 and 181 L x 190 D unit type AC. Corner angle varies depending on location, length depends on side
AD	Corner 300W x 181 and 201 L x 190 D unit type AD. Corner angle varies depending on location, length depends on side
AE	Corner 300W x 201 and 221 L x 190 D unit type AE. Corner angle varies depending on location, length depends on side

THIS DRAWING IS COPYRIGHT PROTECTED AND MAY NOT BE REPRODUCED IN WHOLE OR PART WITHOUT WRITTEN AUTHORITY FROM THE OWNER.

- NOTES:
1. Do not scale from this drawing.
 2. Always work to noted dimensions.
 3. All dimensions are in millimetres unless otherwise stated.
 4. All setting out, levels and dimensions to be agreed on site.
 5. The dimensions of all materials must be checked on site before being laid out.
 6. This drawing must be read with the relevant specification clauses and detail drawings.
 7. Order of construction and setting out to be agreed on site.

NOTES:
Indicative only. To be read in conjunction with supplier's cutting schedule as approved by landscape architect.

5005 (above) Plan: Granite Steps Units
01 Scale 1:30

Revision	Date	Description	Drawn	Apprvd.
S3-C01	24-04-24	Construction	JTO	RM
S3-P01	01-06-23	Stage 04 Issue	JTO	RM



Planit I.E. Limited

E: info@planit-ie.com W: planit-ie.com

MANCHESTER
2 Back Grafton St , Altrincham, WA14 1DY
T: 0161 928 9281

LONDON
Unit 6 Waterside, 44-48 Wharf Road, London,
N1 7UX
T: 0207 253 5678

LIVERPOOL
Tempest 5.3, 12 Tithebarn Street, Liverpool, L2
2DT
T: 0151 363 1230

Client Bury Council

Project Radcliffe Hub

Drg Title Granite Steps Units

Created on	Created by	Approved by
09-06-22	JTO	RM

Scale	Size	Workstage
Various	A1	Construction

Drg No.	Suitability	Revision
RADHUB-PIE-00-00-DR-L-5006	S3	C01