


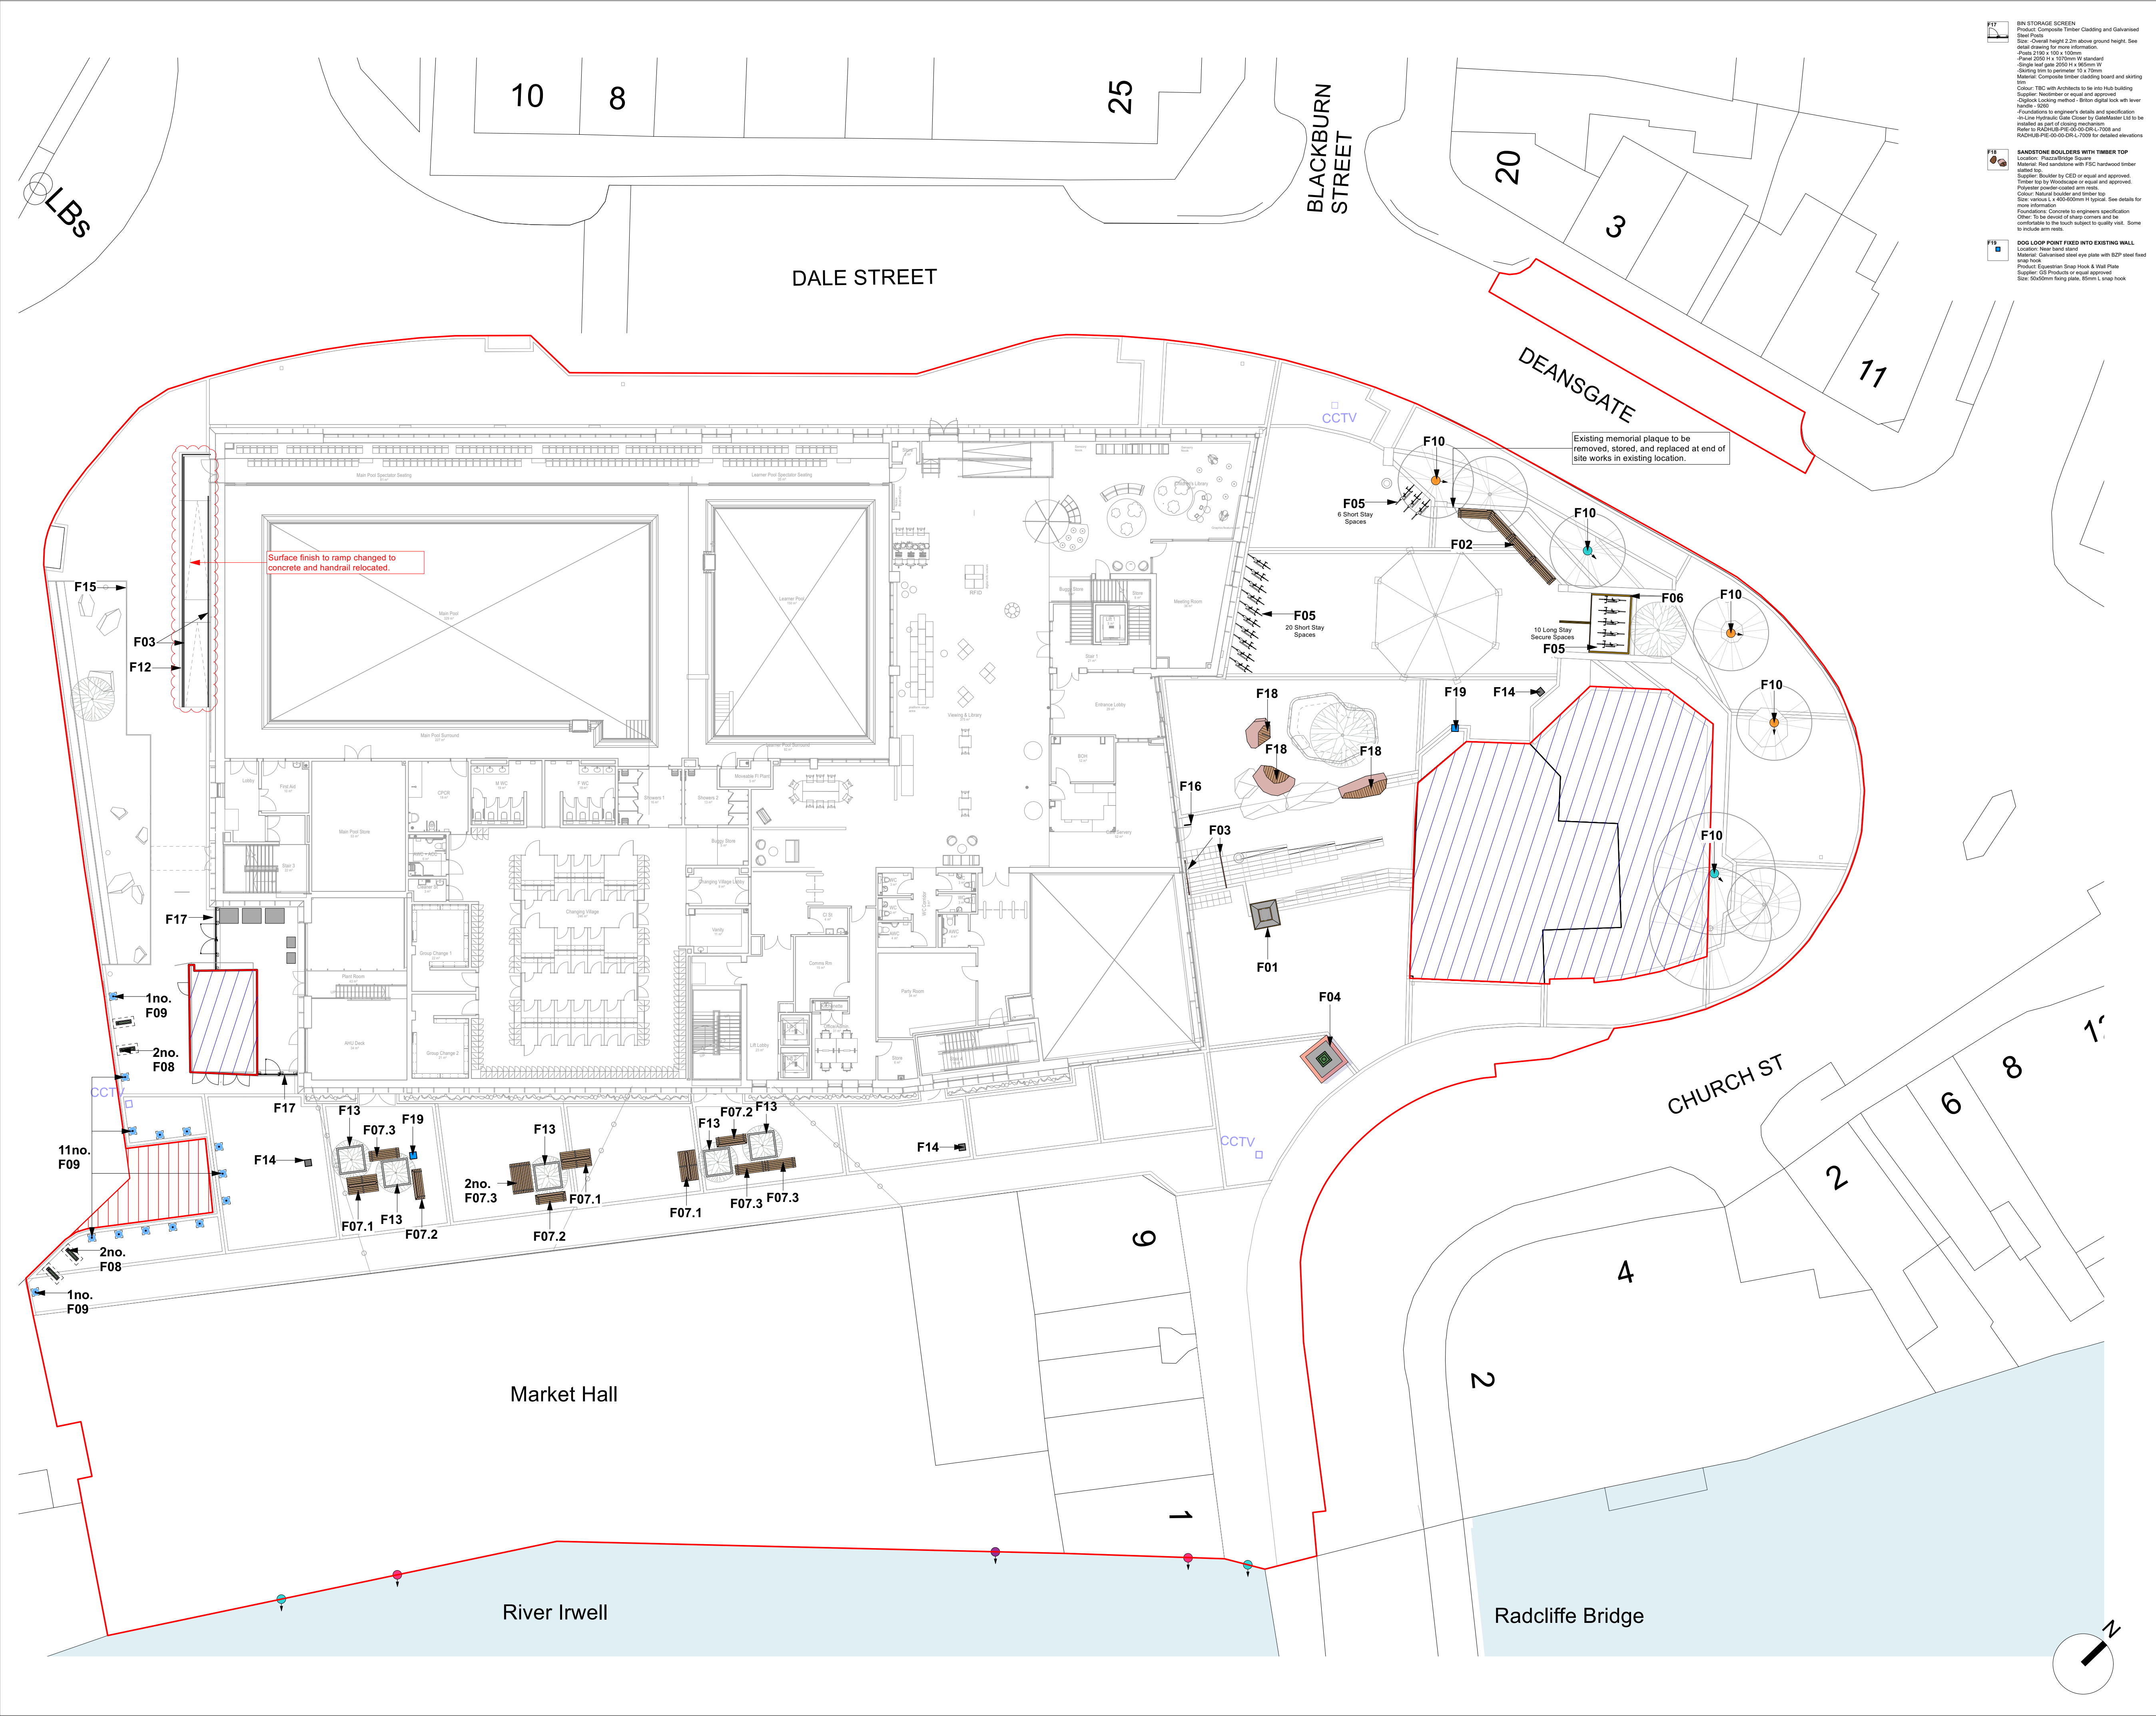

THIS DRAWING IS COPYRIGHT PROTECTED AND MAY NOT BE REPRODUCED IN WHOLE OR PART WITHOUT WRITTEN AUTHORITY FROM THE OWNER.

NOTES:
1. Do not scale from this drawing.
2. Always work to noted dimensions.
3. All dimensions are in millimetres unless otherwise stated.
4. All setting out, levels and dimensions to be agreed on site.
5. The dimensions of all materials must be checked on site before being laid out.
6. This drawing must be read with the relevant specification clauses and detail drawings.
7. Order of construction and setting out to be agreed on site.

KEY
Project Outline Boundary
Unnoted Area
Existing Site Structures - no proposed works

FURNITURE
F01 MEMORIAL TO ARENA ATTACK
F02 TUBER LINEAR SEATING
F03 HANDRAILS TO STEPS
F04 EXISTING RADCLIFFE CLOCK
F05 CYCLE STANDS
F06 CYCLE BIKES
F07 TUBER COMMUNAL TABLE AND SEATING
F08 COLLAPSIBLE BOLLARDS
F09 STATIC BOLLARDS
F10 BIRD & BAT BOXES
F11 BALUSTRADE TO MAIN BALCONY
F12 TREE GRILLS
F13 LITTER BIN
F14 DOOR PROTECTION HOOPS

S3-C03 03-05-2024 Construction JTO RM
S3-C02 24-04-2024 Construction JTO RM
S3-C01 03-04-2024 Construction JTO RM
S3-P12 28-06-2023 Highway & Binstore updates RM RM
S3-P11 26-05-2023 Stage 04 Issue JTO RM
S2-P10 23-02-2023 BIN STORE SHOWN RM RM

Revision	Date	Description	Drawn	Apprv.

Client Bury Council

Project Radcliffe Civic Hub

Drg Title Furniture

Created on 04-01-2022
Created by JTO
Approved by RM

Scale 1:200
Size A1
Workstage Construction

Drg No. RADHUB-PIE-00-00-DR-L-0005
Suitability S3
Revision C03

Plant I.E. Limited
E: info@plant-ie.com W: plant-ie.com
MANCHESTER
2 Back Grafton St., Altrincham, WA14 1DY
T: 0161 928 9281
LONDON
Unit 6 Waterside, 44-48 Wharf Road, London, N1 7UX
T: 0207 253 5678
LIVERPOOL
Tempest 5.3, 12 Tithebarn Street, Liverpool, L2 2DT
T: 0151 363 1230